


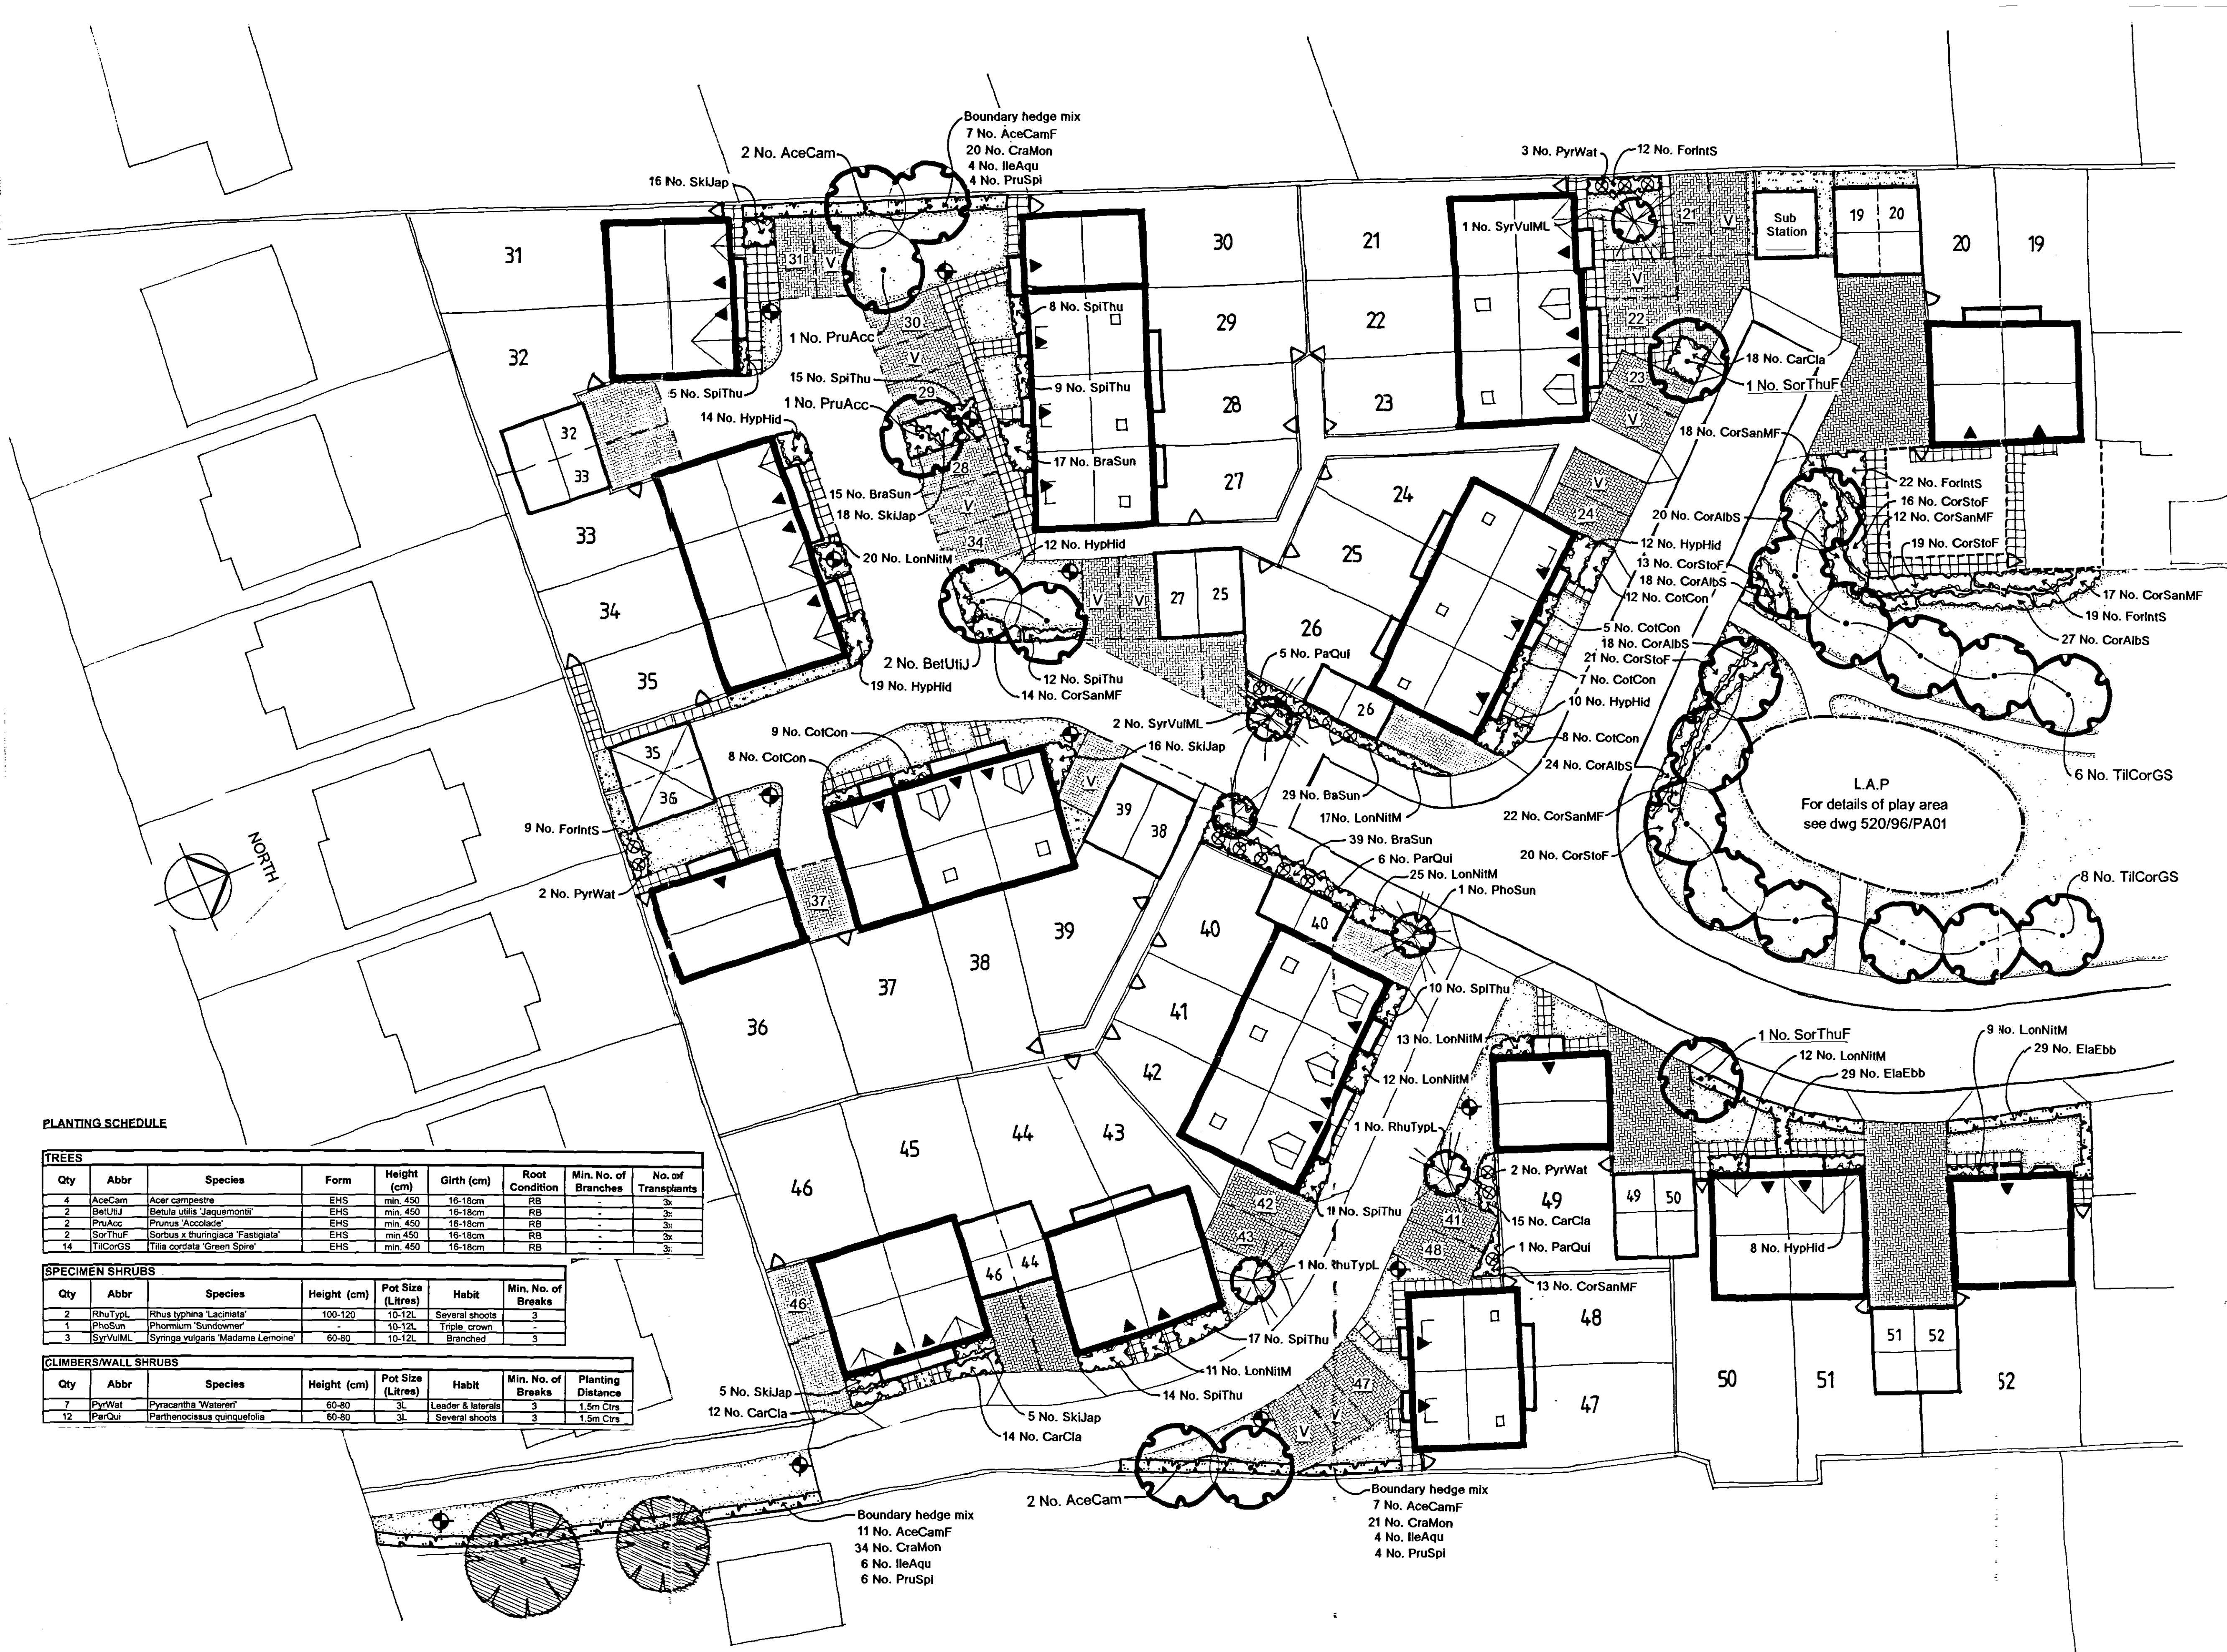

Key

- Existing tree to be retained
- Proposed tree
- Hedging
- Specimen shrub
- Wall shrub/climber
- Shrub area
- Grass
- Lockable pedestrian gate
- 1.8m close boarded fence
- Paved slabs
- Block pavers
- Gravelled area
- Point of access to property
- Micromark Sentinel bollard
- 1.2m mild steel bowtop fence

PLANTING SCHEDULE

Qty	Abbr	Species	Form	Height (cm)	Girth (cm)	Root Condition	Min. No. of Branches	No. of Transplants
4	AceCam	Acer campestre	EHS	min. 450	16-18cm	RB	-	3x
2	BelUitJ	Betula utilis 'Jaquemoniti'	EHS	min. 450	16-18cm	RB	-	3x
2	PruAcc	Prunus 'Accolade'	EHS	min. 450	16-18cm	RB	-	3x
2	SorThuF	Sorbus x thuringiaca 'Fastigiata'	EHS	min. 450	16-18cm	RB	-	3x
14	TilCorGS	Tilia cordata 'Green Spire'	EHS	min. 450	16-18cm	RB	-	3x

Qty	Abbr	Species	Height (cm)	Pot Size (Litres)	Habit	Min. No. of Breaks
2	RhuTypL	Rhus typhina 'Laciniata'	100-120	10-12L	Several shoots	3
1	PhoSun	Phormium 'Sundowner'	-	10-12L	Triple crown	-
3	SyrVulML	Syringa vulgaris 'Madame Lemoine'	60-80	10-12L	Branched	3

Qty	Abbr	Species	Height (cm)	Pot Size (Litres)	Habit	Min. No. of Breaks	Planting Distance
7	PyrWat	Pyracantha 'Wateren'	60-80	3L	Leader & laterals	3	1.5m Ctrs
12	ParQui	Parthenocissus quinquefolia	60-80	3L	Several shoots	3	1.5m Ctrs

Qty	Abbr	Species	Height (cm)	Pot Size (Litres)	Habit	Min. No. of Breaks	Density (No./m ²)
100	BraSun	Brachyglottis 'Sunshine'	30-40	3L	Branched	4	4
59	CarCla	Caryopteris x glandonensis	30-40	3L	Branched	4	4
107	CorAlbS	Cornus alba 'Sibirica'	40-60	3L	Branched	4	4
96	CorSanMF	Cornus sanguinea 'Midwinter Fire'	40-60	3L	Branched	4	4
89	CorStoF	Cornus stolonifera 'Flaviramea'	60-80	3L	Branched	4	4
49	CotCon	Cotoneaster conspicuus	30-40	3L	Branched	3	4
62	ForIntS	Forsythia x intermedia 'Spectabilis'	60-80	3L	Branched	3	4
75	HypHid	Hypericum 'Hidcot'	30-40	3L	Bushy	5	4
119	LonNiIM	Lonicera nifida 'Maygreen'	30-40 Dia.	3L	Bushy	6	5
60	SkiJap	Skimmia japonica 'Rubella'	30-40	3L	Bushy	3	4
100	SpiThu	Spiraea thunbergii	40-60	3L	Branched	5	4

Qty	Abbr	Species	Form	Height (cm)	Root Condition	Min. No. of Breaks	Planting Distance
58	ElaEbb	Elaeagnus x ebbingei	Branched	40-60	3L pot	3	450 Ctrs

Note: Hedging to be planted in a single row


Qty	Abbr	Species	Form	Height (cm)	Root Condition	Min. No. of Breaks	No. of Transplants	% In Mix
215	AceCamF	Acer campestre	Feather	125-150	Bagged	3	2x	20
715	CraMon	Crataegus monogyna	Feather	125-150	Bagged	-	2x	60
1-4	IleAgu	Ilex aquifolium	Leader & laterals	80-100	5L Pot	-	-	10
1-4	PruSpi	Prunus spinosa	1 + 2. Branched	80-100	Bagged	3	-	10

Note: Boundary hedge to be planted in a double staggered row, with 500mm between rows and plants at 500mm centres

SHDC
Planning & Development
03 NOV 2004
Ref: 1462/04

DETERMINED PLAN

DRAWING
01 NOV 2004
ISSUED

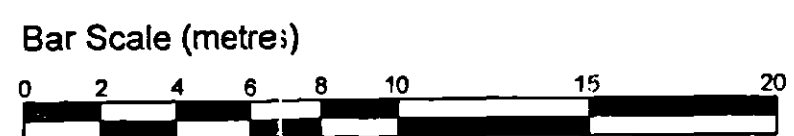

rdc THE ROBERT DOUGHTY CONSULTANCY LIMITED
TOWN AND COUNTRY PLANNING-LANDSCAPE ARCHITECTURE

32 High Street, Helpingham, Sleaford, Lincolnshire, NG34 0RA
Tel: (01529) 421648 Fax: (01529) 421358
Website: www.rdc-landplan.co.uk E mail: admin@rdc-landplan.co.uk

Client: Allison Homes Eastern Ltd

Project: Spalding Road, Holbeach

Drawing title: Landscape Detailing Plan 1 of 2

Job No. 520/96	Drawing No. L01	Rev.	Drawn JC
Scale 1:200	Date Oct 2004	Checked	

DO NOT SCALE from this drawing. All measurements should be checked against on site conditions and any discrepancies should be brought to the attention of the Robert Doughty Consultancy.