

PLAY AREA

Specification of Materials


Qty	Key on Plan	Description	Manufacturer	Type	Size (mm) D - diameter W - width L - length H - height	Colour
2 No.	A	Litter Bin	Record or equal	Cathedral litter bin	520mm D 1090mm H	Black
45m	B	Dog proof safety fencing	Record or equal	Bow Top Galvanised steel fence	1200mm H	Black
45m ²	C	Safer surfacing	Record or equal	Shredded rubber playtiles	50mm depth	Blue
1 No.	D	Slide	Record or equal	Toddler Slide RP512	455mm W 3680mm L 1970mm H	Red/yellow
1 No.	E	Two seat swing	Record or equal	Swingmaster RP162	1550mm W 3220mm L 2440mm H	Red/yellow
92m ²	F	Hard surfacing	Contractors recommended supplier	Tarmac		Black
2 No.	G	Self-closing pedestrian gate	Record or equal	RP391	1245mm W 1200mm H	Red
2 No.	H	Seat	Record or equal	Abbey RP322	450mm W 1830mm L 750mm H	Red/black

Key


Proposed tree




Shrub area

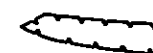

Grass

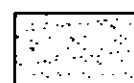

Tarmac

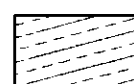

Safer surfacing



Perimeter fence



Self closing gate



Litter bin



Seat



DRAWING

01 NOV 2004


DETERMINED
ISSUED
PLAN

Note: For planning details see Dwgs 520/96/L01 & L02

CHDC
Planning & Development

11 JUL 2004

Ref: 1482/04

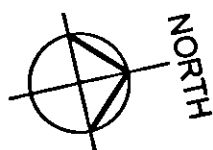

Rev.	By	Notes	Date

rdc THE ROBERT DOUGHTY CONSULTANCY LIMITED
TOWN AND COUNTRY PLANNING-LANDSCAPE ARCHITECTURE
32 High Street, Helpringham, Sleaford, Lincolnshire, NG34 0RA
Tel: (01529) 421846 Fax: (01529) 421358
Website: www.rdc-landplan.co.uk
E mail: admin@rdc-landplan.co.uk

Client:
Allison Homes Eastern Ltd

Project:
Spalding Road, Holbeach

Drawing title:
Play Area Layout

Job No. 520/96	Drawing No. PA01	Rev.	Drawn JC
Scale 1:100	Date Nov 2004	Checked	

DO NOT SCALE from this drawing. All measurements should be checked against on site conditions and any discrepancies should be brought to the attention of the Robert Doughty Consultancy.