
H.M. LAND REGISTRY

TITLE NUMBER	
LL 55864	

ORDNANCE SURVEY PLAN REFERENCE	TF 3624	SECTION E	Scale 1/1250 Enlarged from 1/2500
COUNTY LINCOLNSHIRE	DISTRICT SOUTH HOLLAND		© Crown copyright 1988

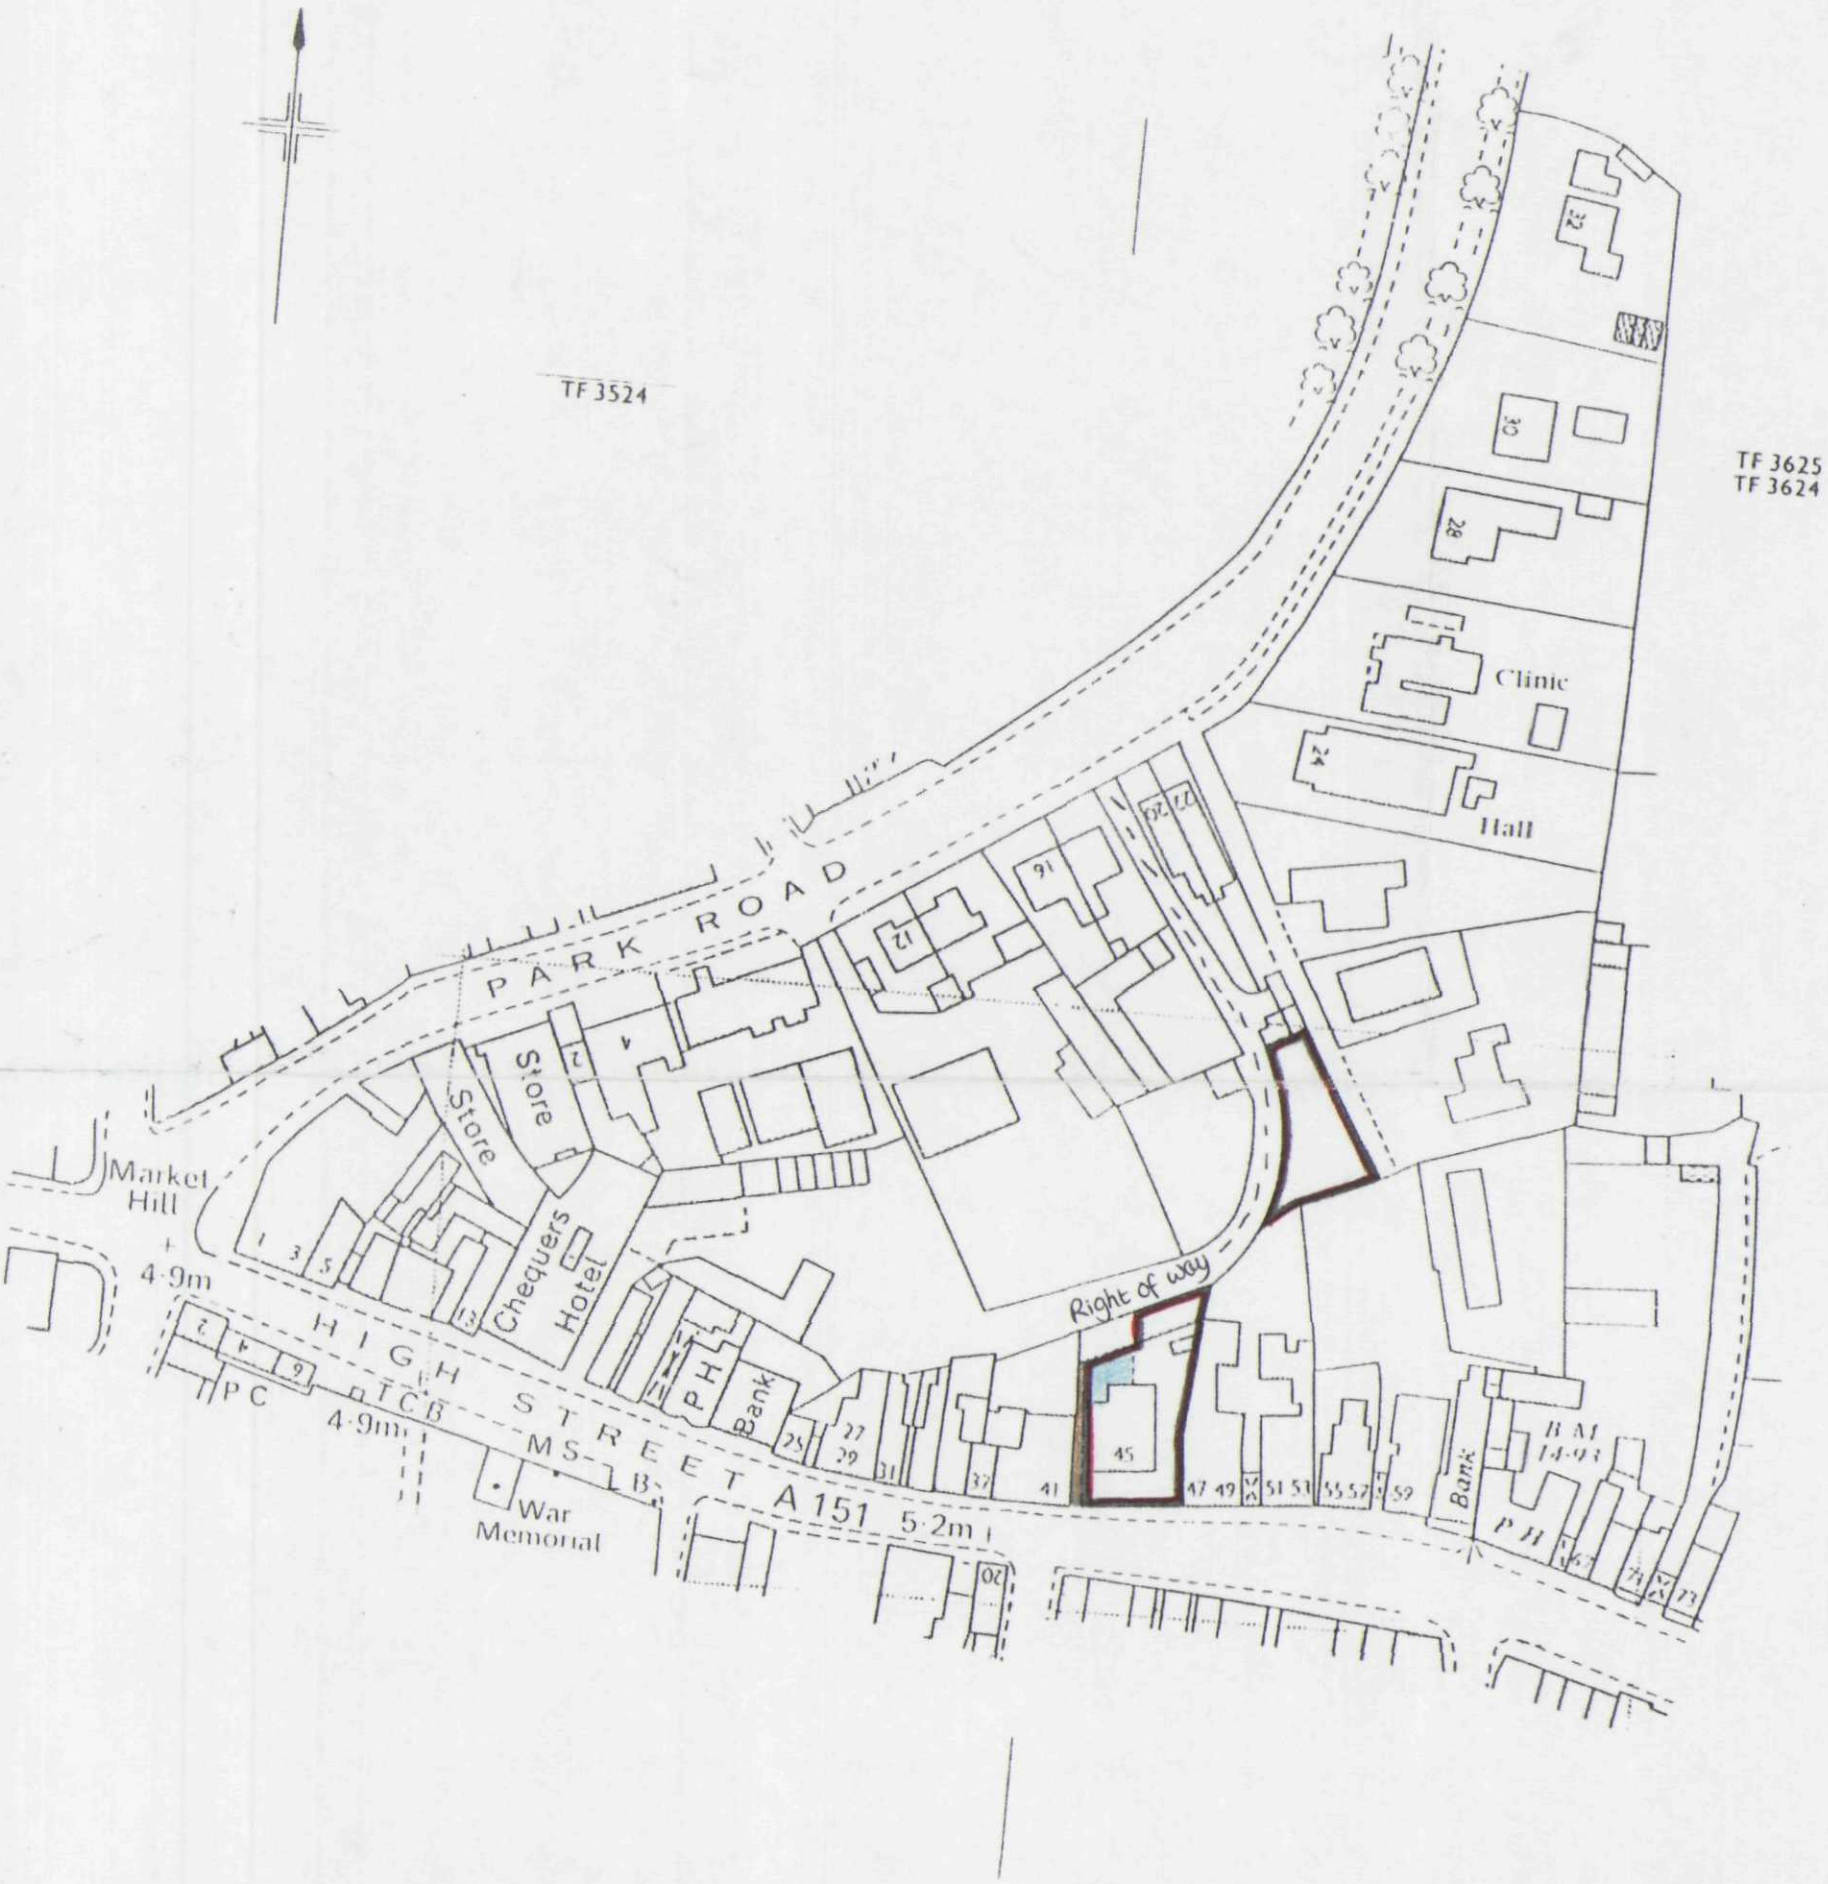

FILED PLAN
H.M. LAND
9/90
REGISTRY

This title plan shows the general position of the boundaries: it does not show the exact line of the boundaries. Measurements scaled from this plan may not match measurements between the same points on the ground.
For more information see Land Registry Public Guide 7 - *Title Plans*.
This official copy shows the state of the title plan on **22 July 2004** at **9:56:25**. It may be subject to distortions in scale.
Under s.67 of the Land Registration Act 2002, this copy is admissable in evidence to the same extent as the original.
Issued on 22 July 2004.
© Crown copyright. Produced by HMLR. Further reproduction in whole or part is prohibited without the prior written permission of Ordnance Survey. Licence Number GD272728.
This title is dealt with by the **Kingston-Upon-Hull District Land Registry.**

0584037003