
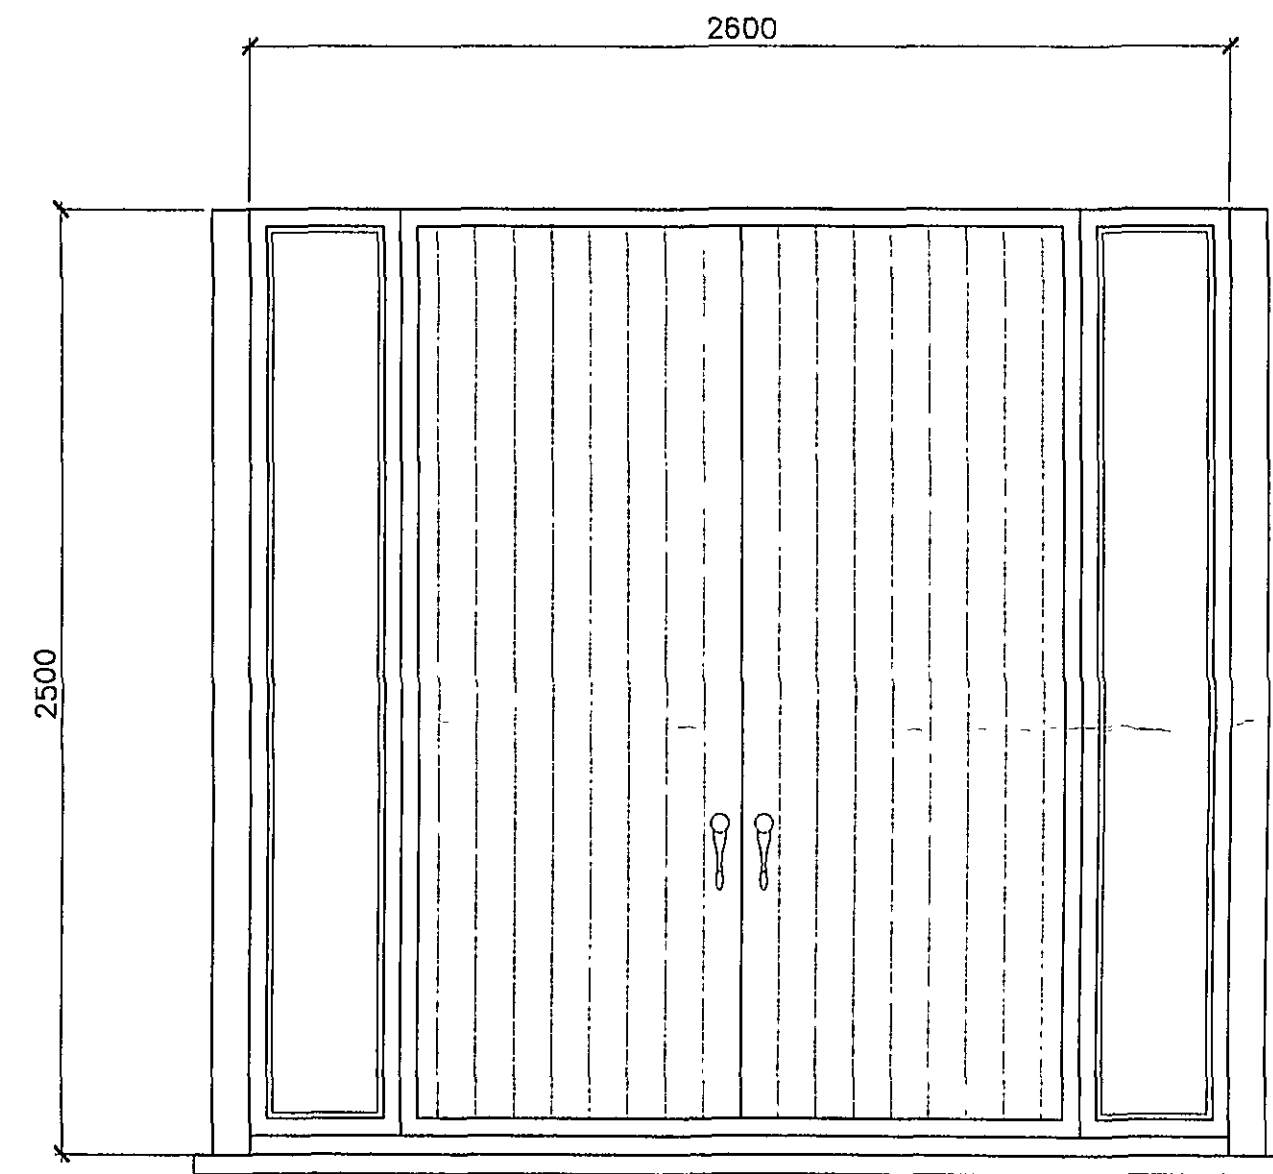
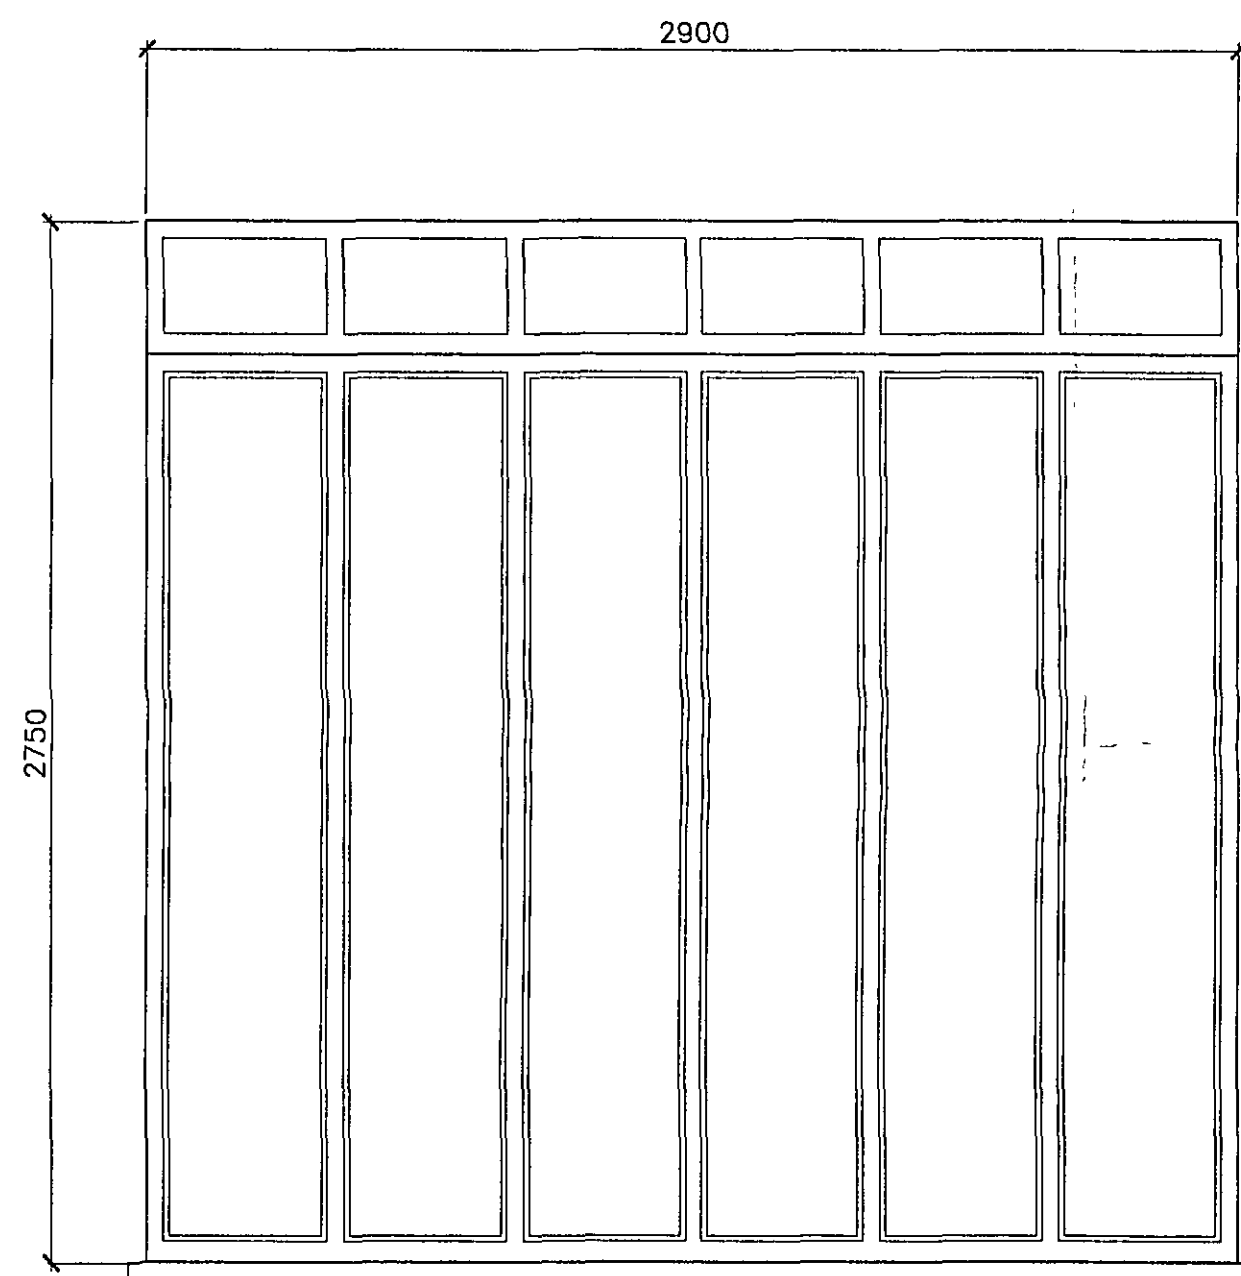
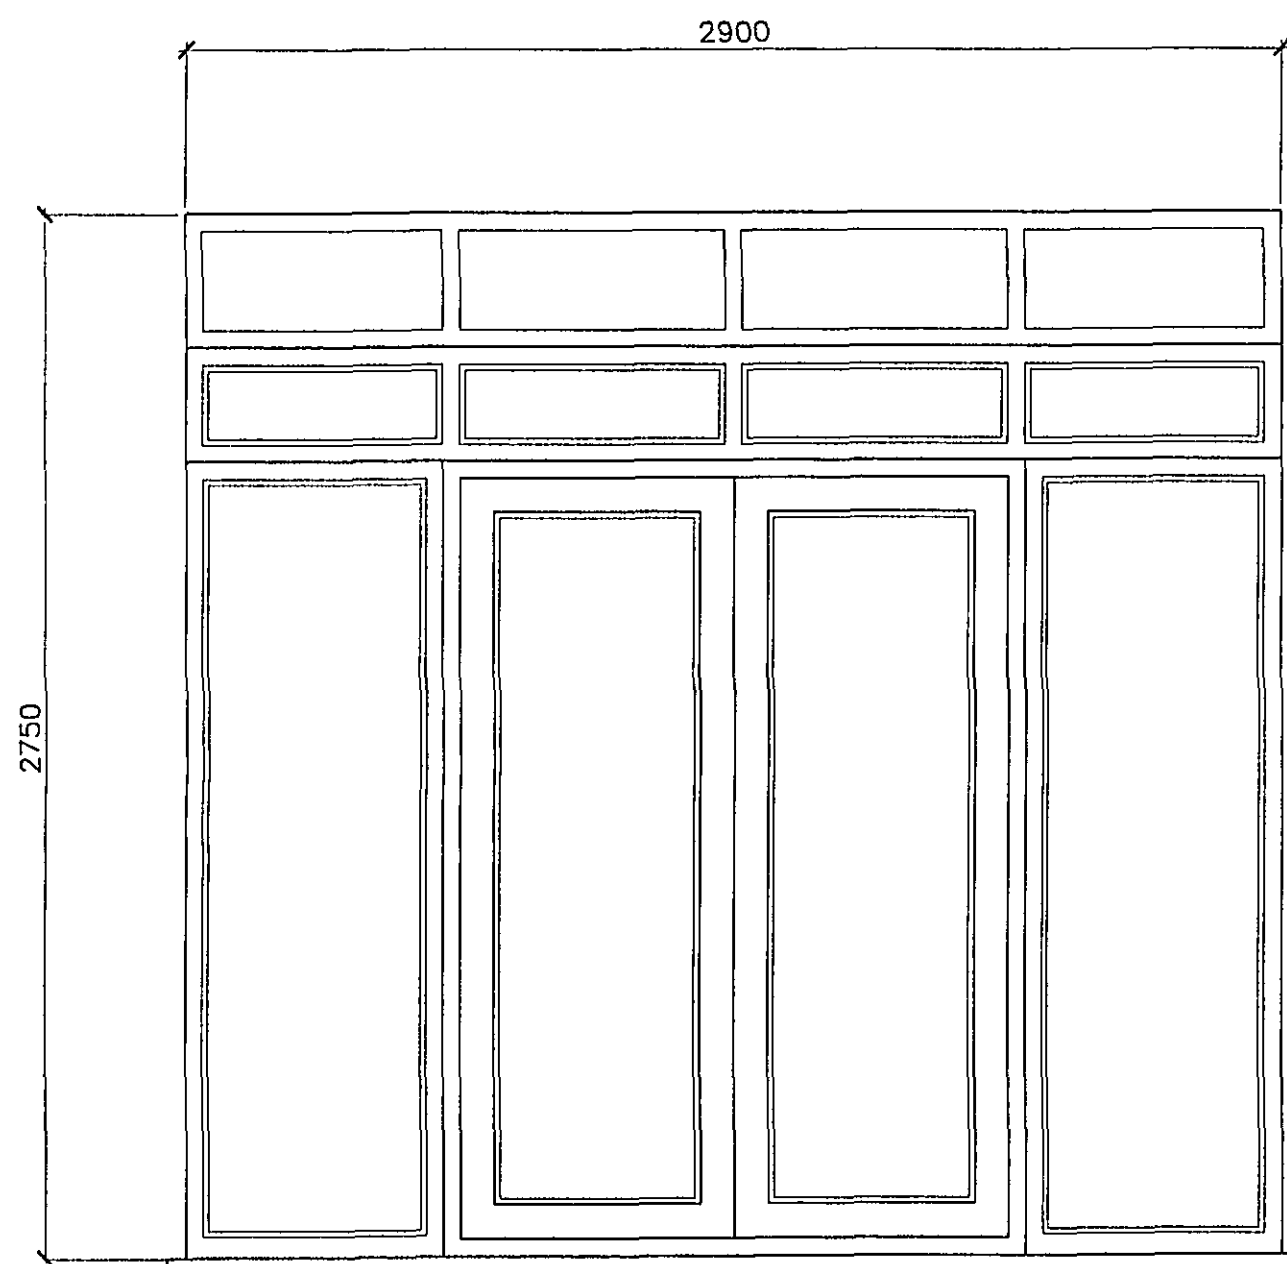
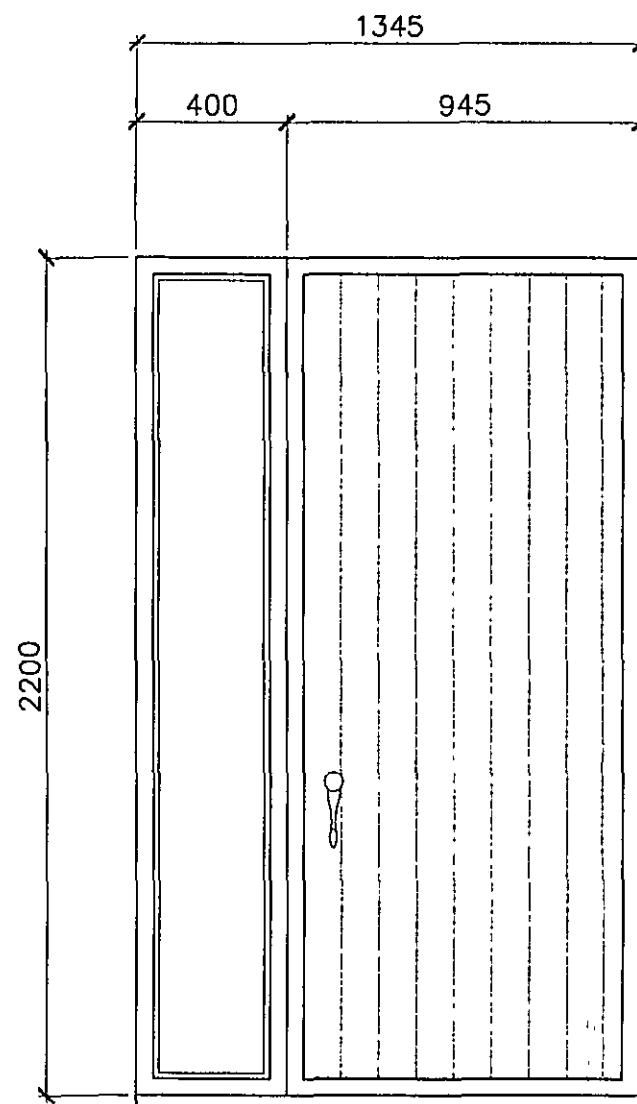
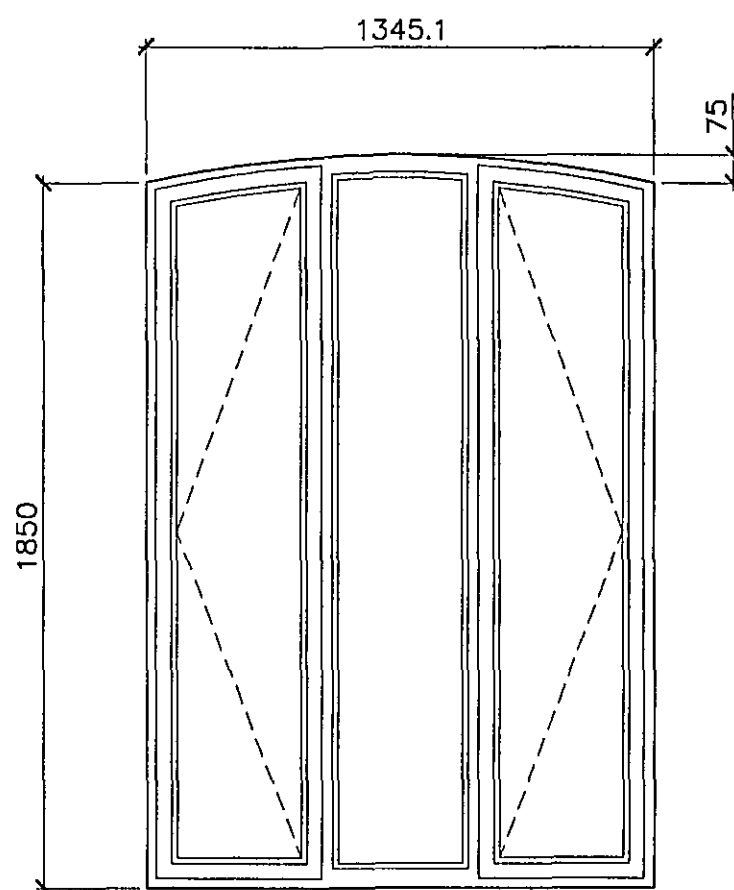



P:\Projects\600-699\638 Ashley King (Developments) Jan638 15 Proposed Barn Conversion - Willow Tree Farm, Holbeach St Marks\CAD Files\00-RDC Drawings\Current\ACD-638-15-01.dwg, 09/11/2007 13:44:05

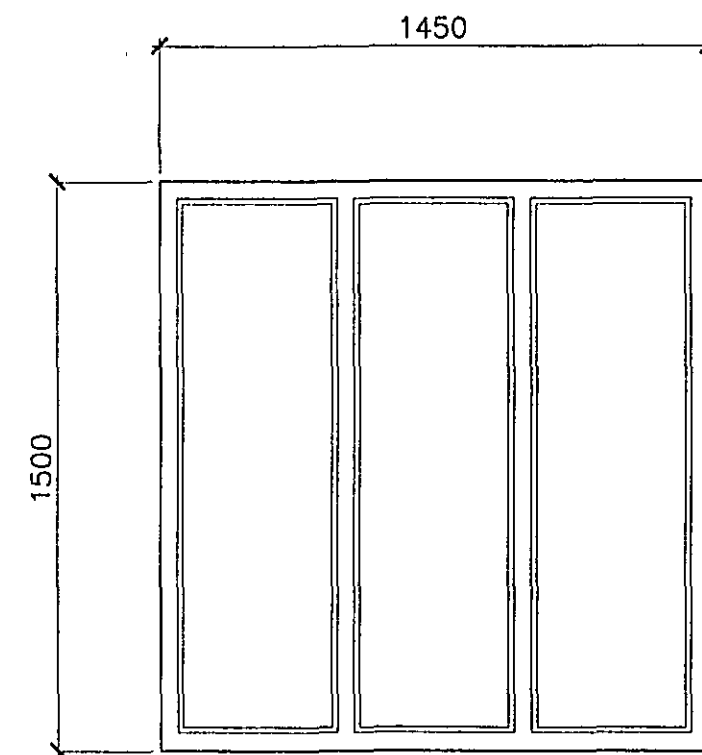

Windows and doors to be double glazed timber. Joinery to be in accordance with BS:1185 part 1:1991 and glazing to BS:6262:1992.

Glazing to be K glass 24mm sealed units 4 Rite marked to BS 5713 conforming to BS:6262.







Where glazing occurs less than 600mm (windows) or 1500mm (doors) above floor level, toughened or laminated glass is to be provided in accordance with approved document N section 1.

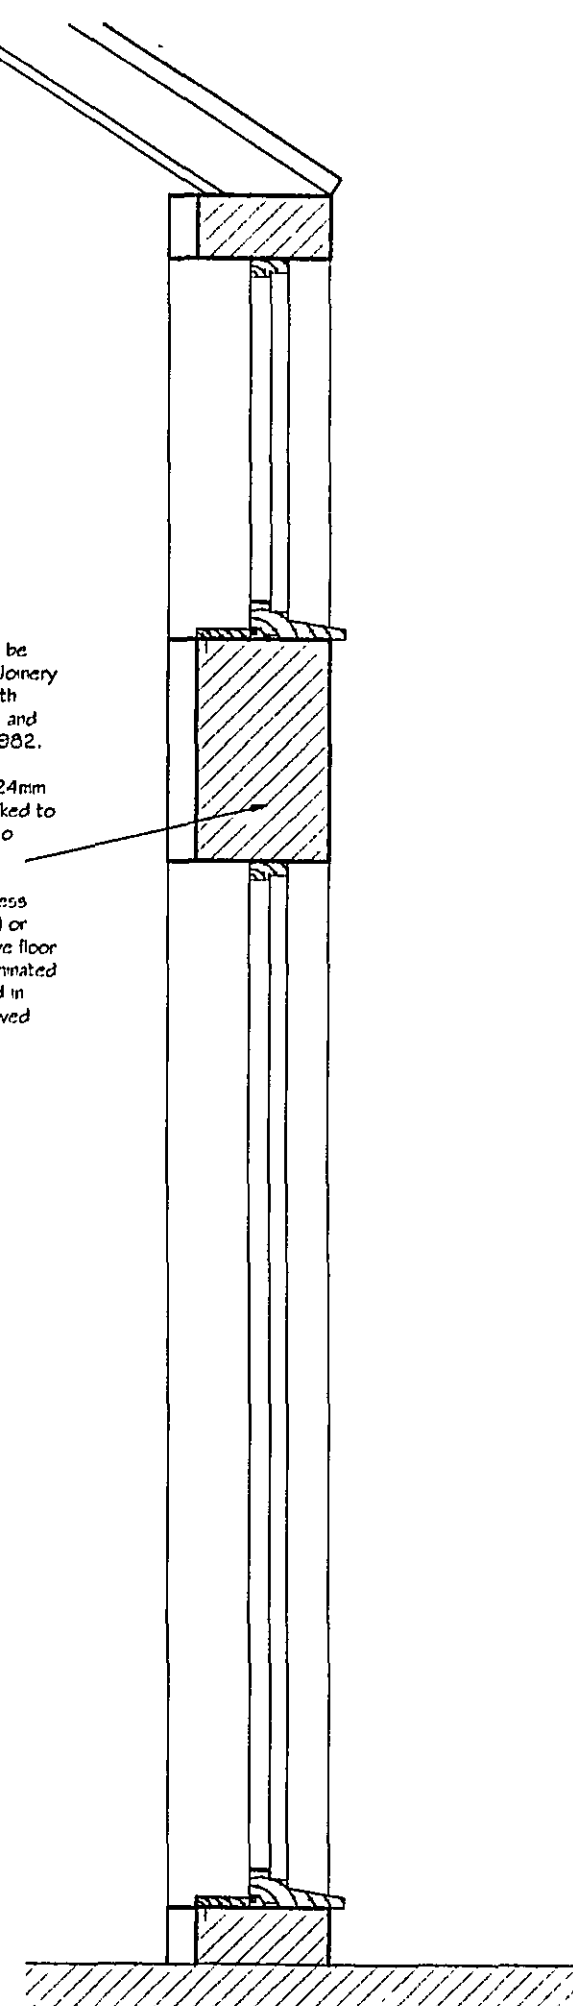

12 NOV 2007
1497/07

DRAWING
09 NOV 2007
ISSUED

DETERMINED
PLAN

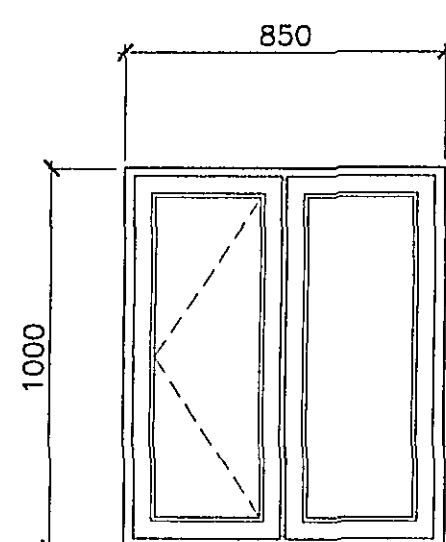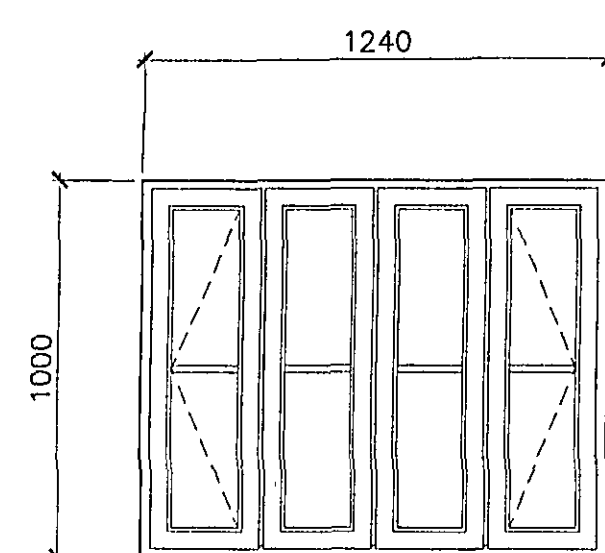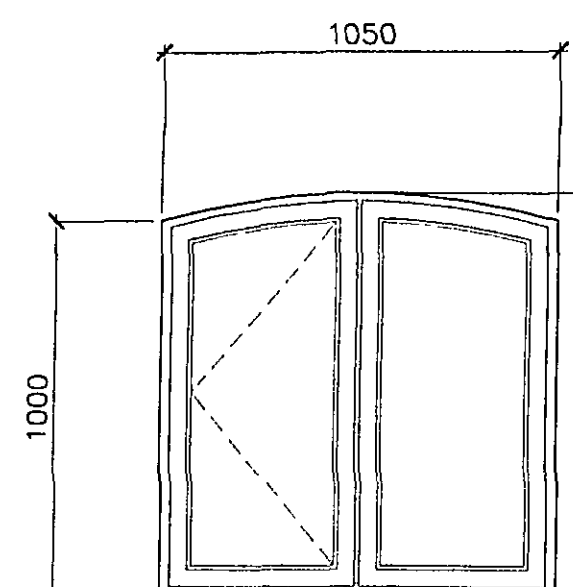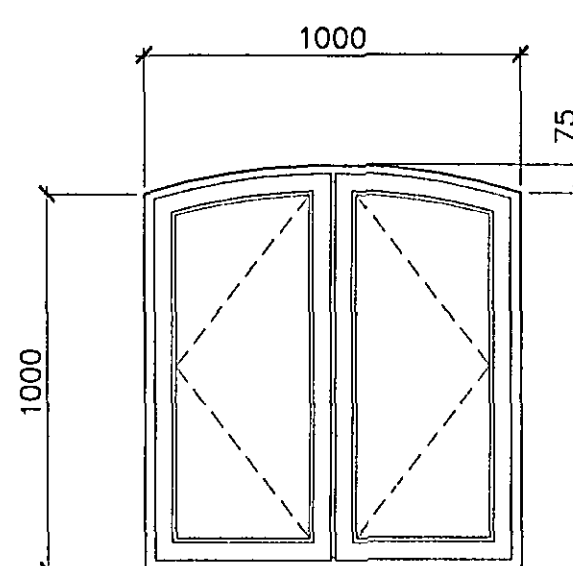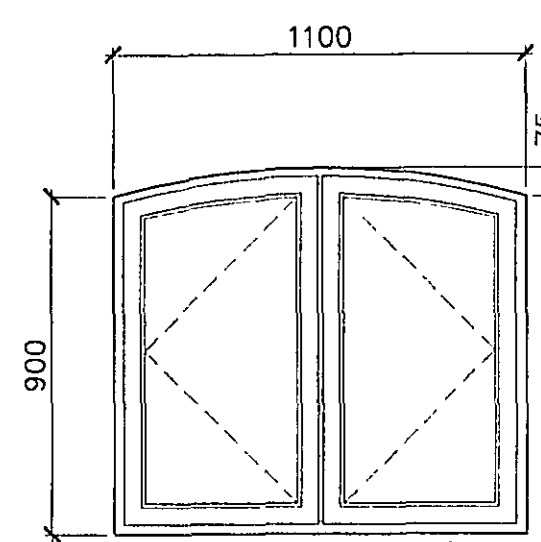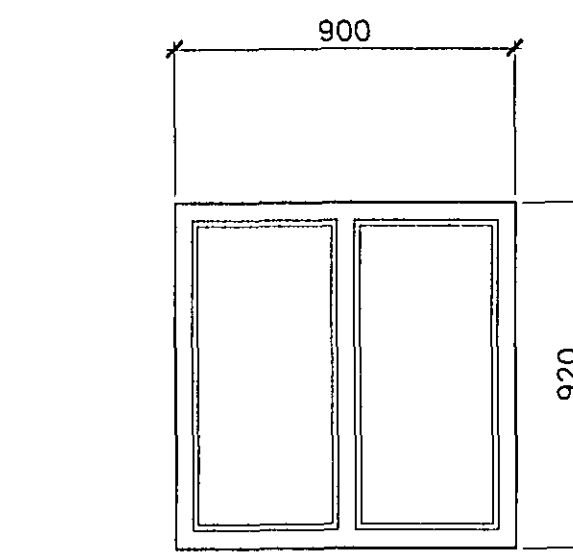

Rev.	By	Notes	Date
rdc Robert Doughty Consultancy			
Client: Ashley King Developments			
Project: Barn Conversion, Willow Tree Farm, Holbeach St. Marks			
Drawing title: Planning Details			
Job No. 638-15	Drawing No. PL01	Rev.	Drawn j.r.b.
Scale 1:20	Date 13-07-07	Checked	

DO NOT SCALE from this drawing. All measurements should be checked against the site conditions and any discrepancies should be brought to the attention of the Robert Doughty Consultancy.