


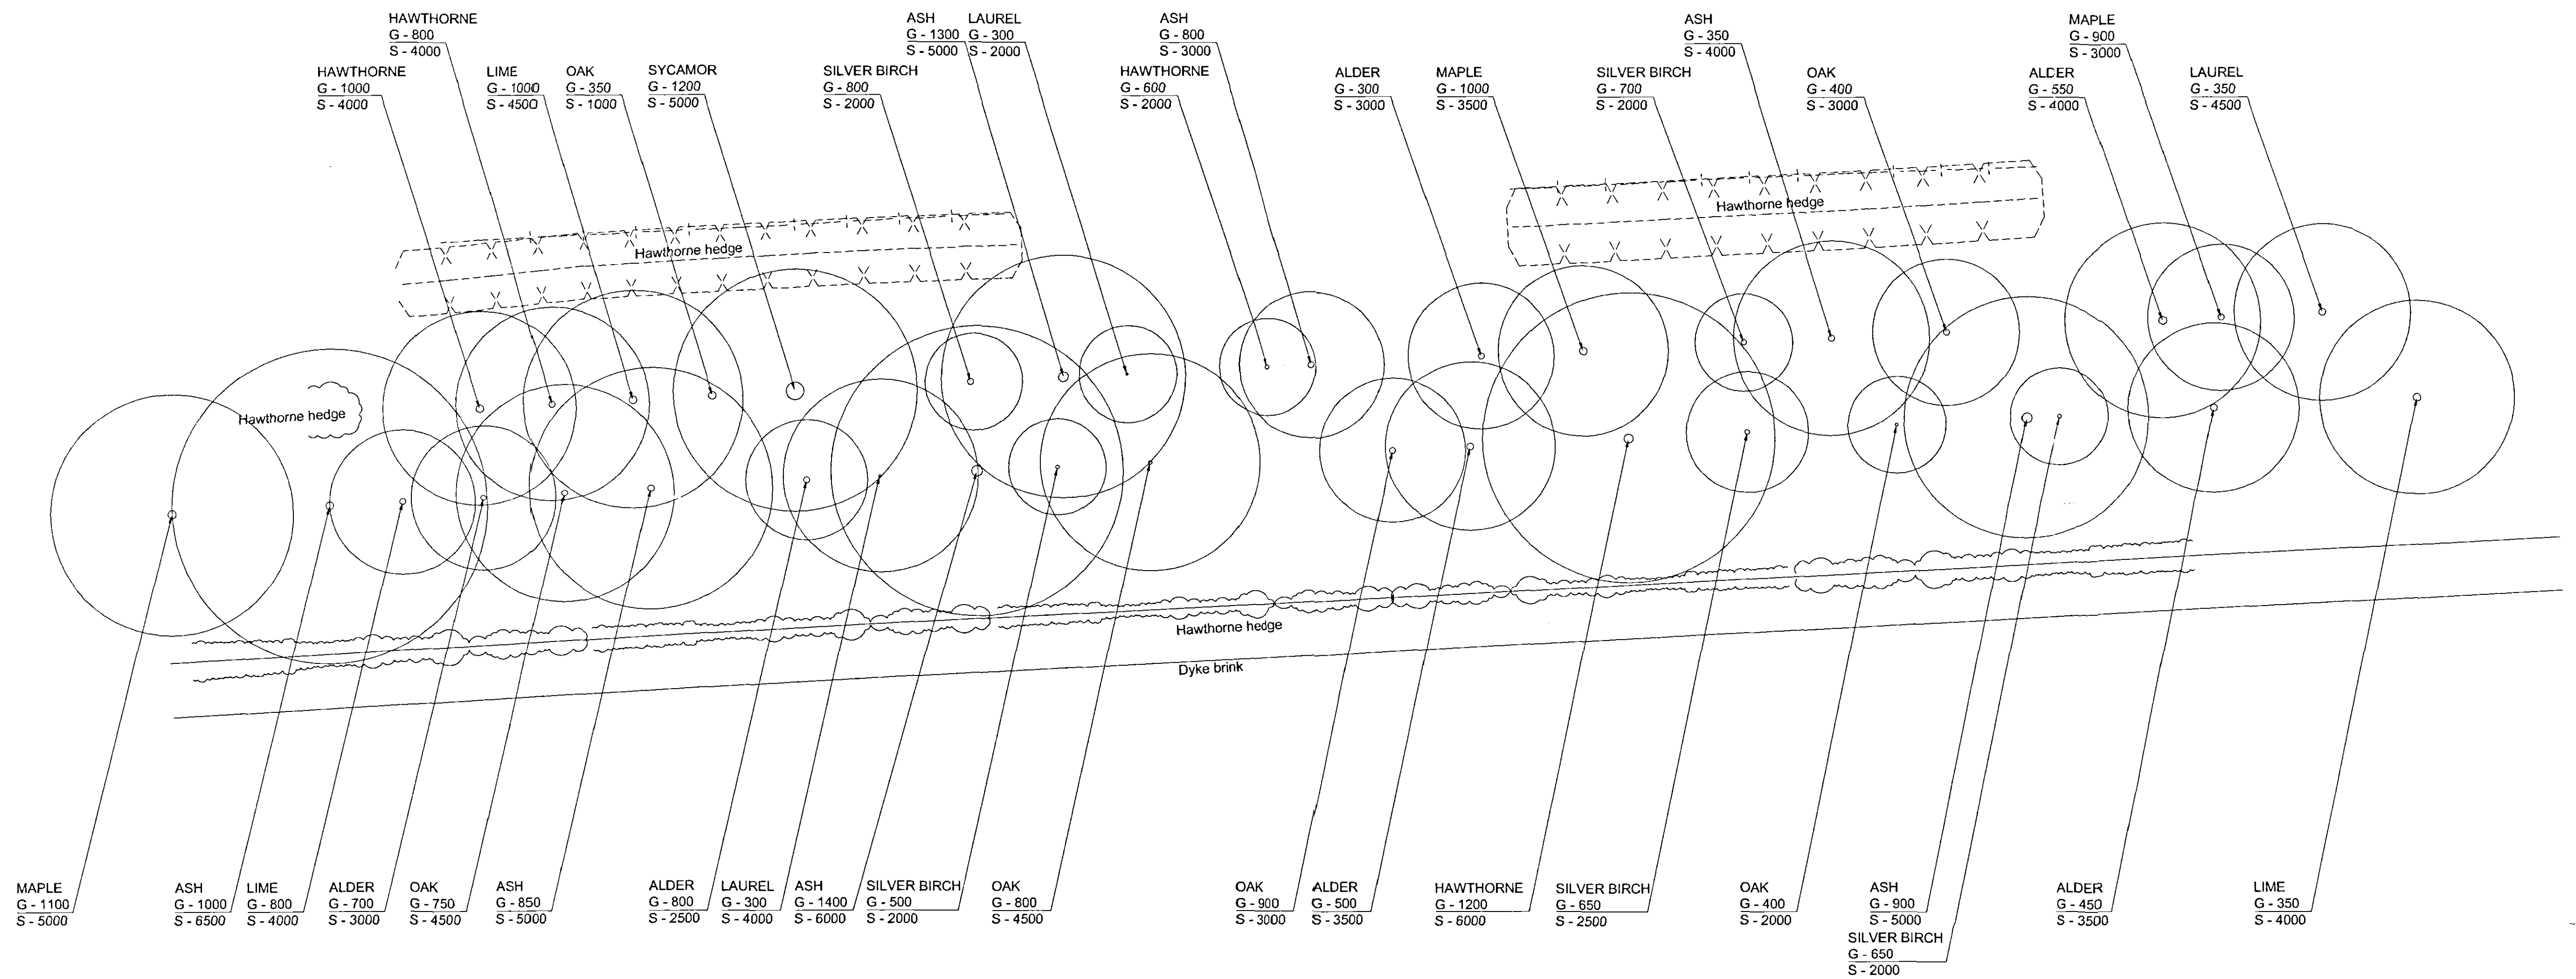

1540/06

DETERMINED
PLAN

copyright reserved ©

DC ARCHITECTURAL SOLUTIONS LIMITED
ARCHITECTURAL AND PLANNING SERVICES
26, SOUTHGATE, SLEAFORD, LINCOLNSHIRE, NG34 7RY
TEL NO. 01529 309611; FAX NO. 01529 309612
E-mail - dcarchitectural@btconnect.com

Client A.H. Worth and Co

Project Potato Store, Top Farm, Holbeach Hurn

Drawing Title Tree Survey

Scale 1:150

Date November 06

Drawn GDM

Checked

Drawing number dc:085:W:11

Revision

REVISIONS