


Michael Thomas Consultancy LLP
162 High Street, Newmarket
Suffolk CB8 9AQ
e1(01638) 560514 Fax(01638) 660516

ALLISON HOMES
WIGNALS GATE
HOLBEACH
EXTERNAL WORKS (NORTH)

ORIG	J.G.	DATE	20/9/04
CHKD	SCALE	FILE	
APPR	1/200		
JOB NO	DRAWING NO	REV	C
	422-16		

③ This drawing and the works depicted are the copyright of Michael Thomas Consultancy LLP and may not be reproduced or amended except by written permission. No liability will be accepted for amendments made by other persons.

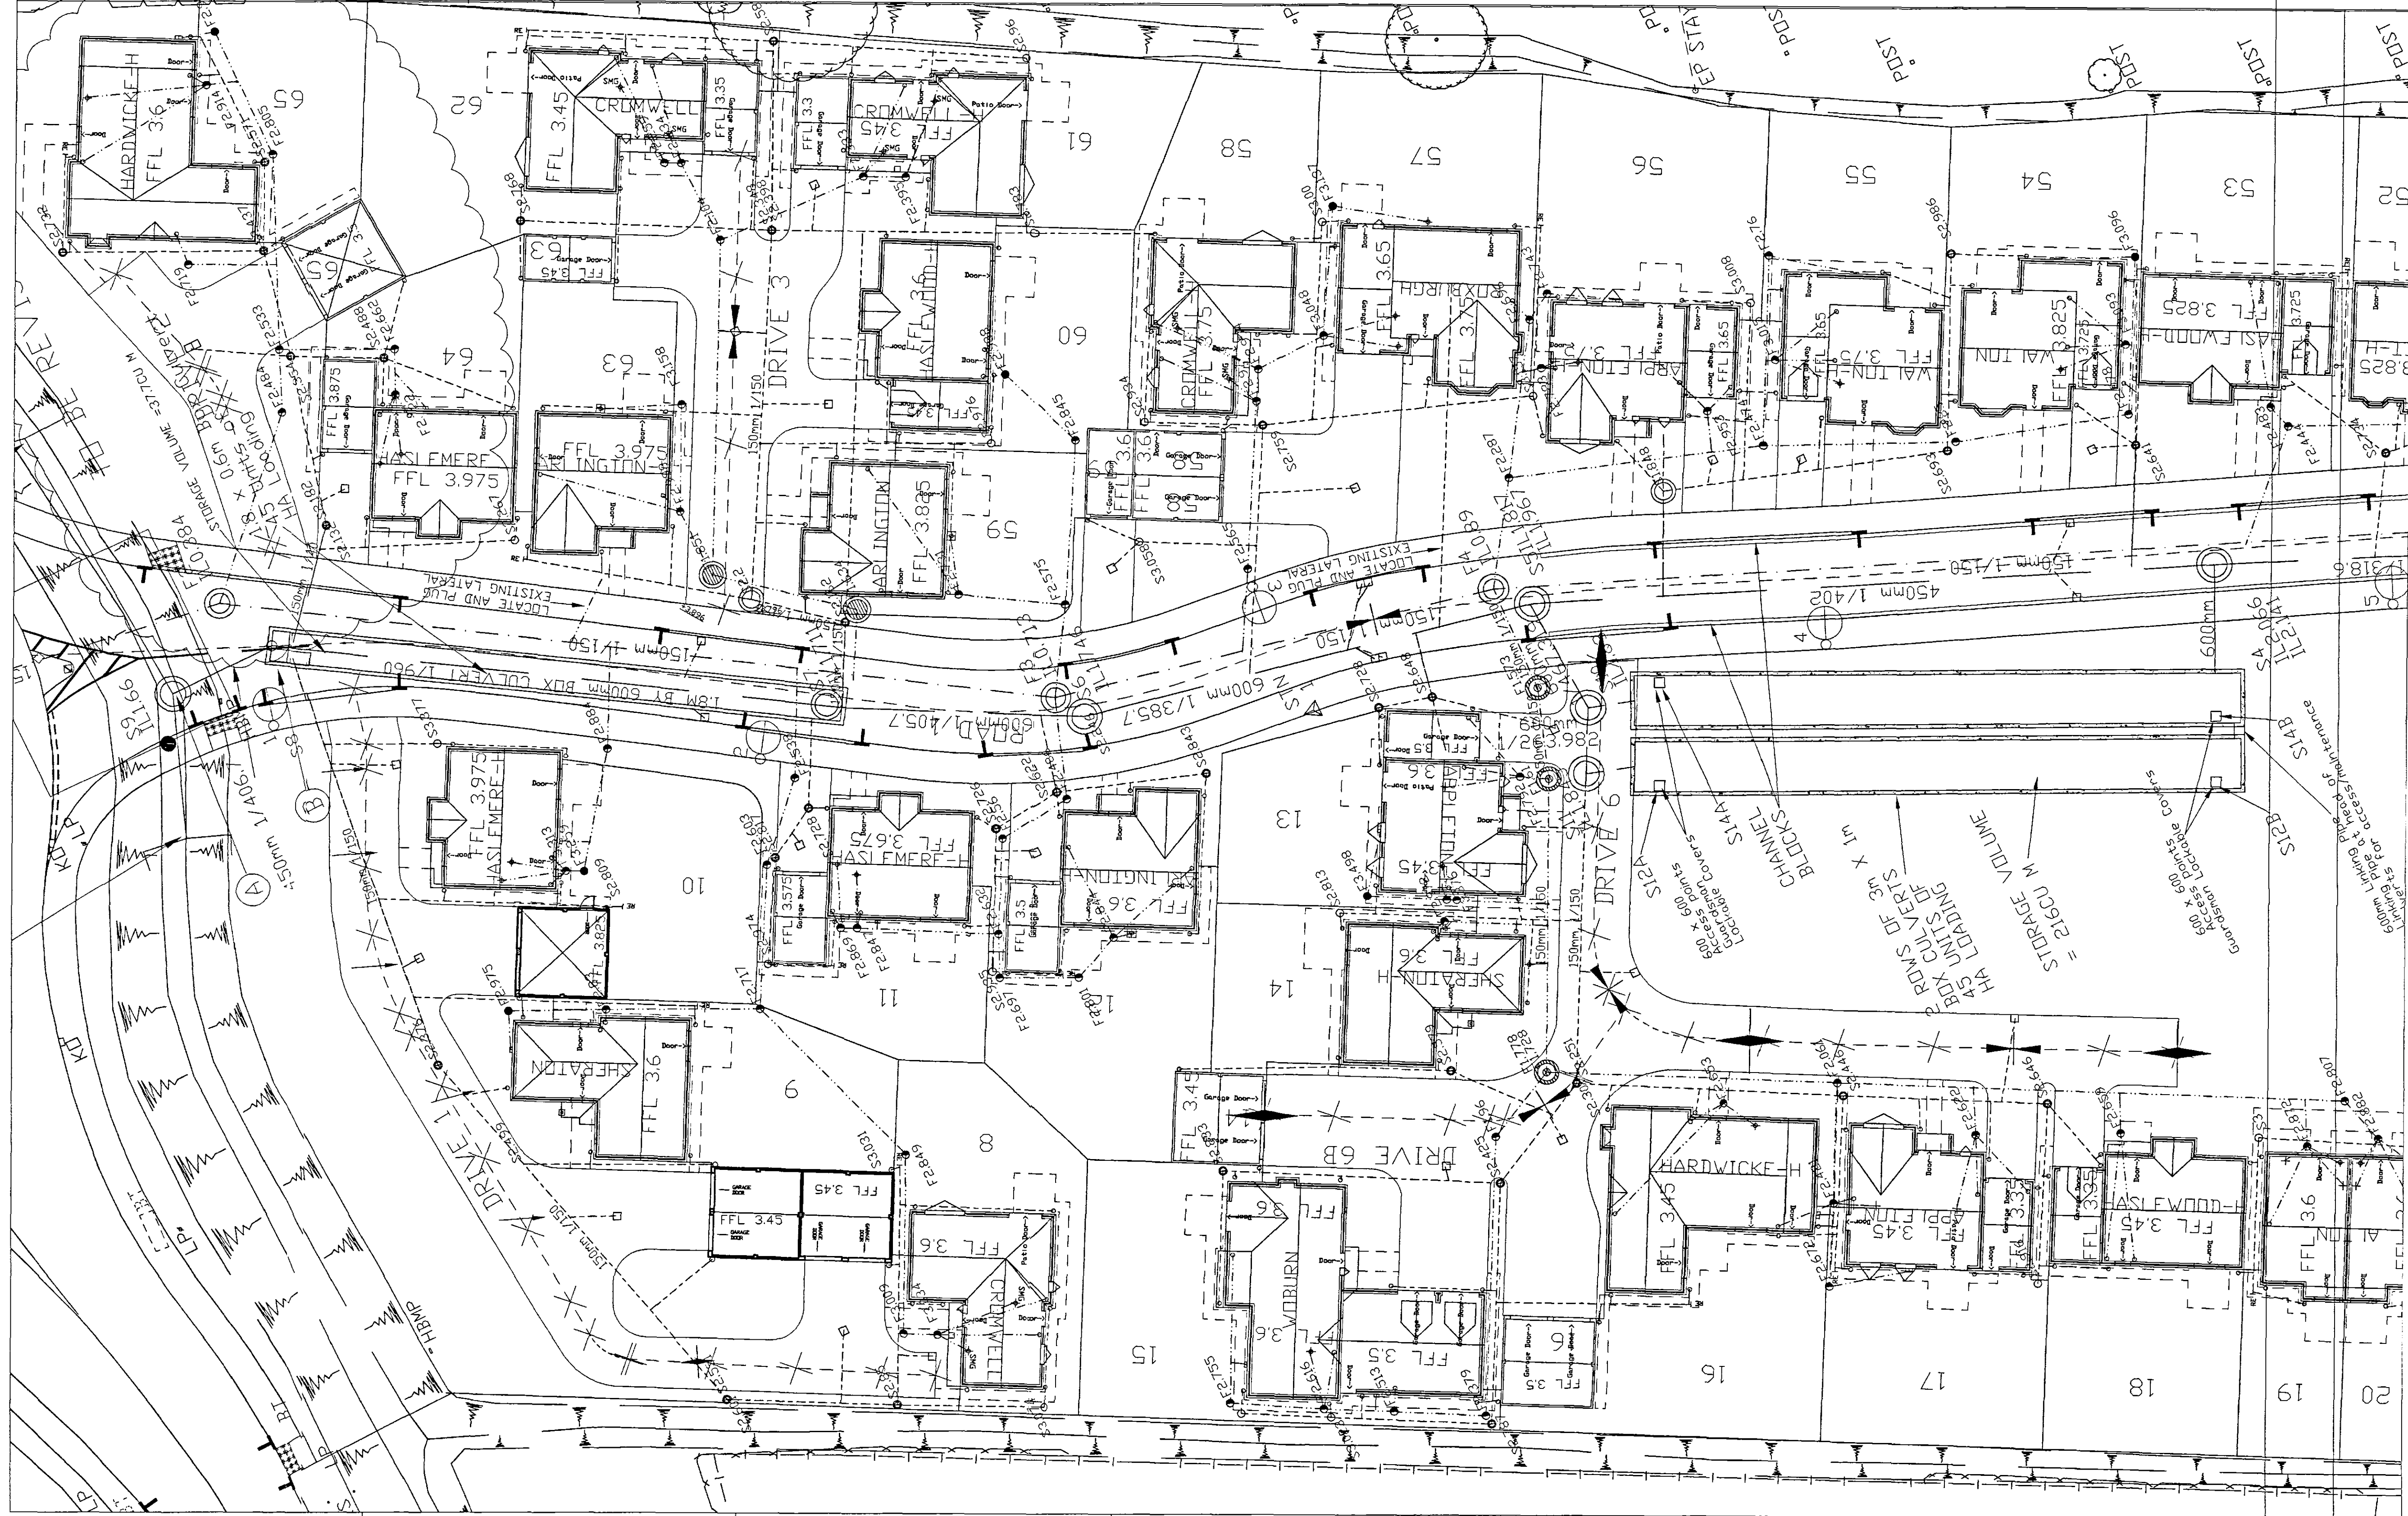

```

DRIVE 1 CENTRE LINE SETTING UD COORDS
X=1412.8768      Y=5212.9276
X=1319.5333      Y=5213.7306
X=1322.8938      Y=5216.9539
X=1124.1594      Y=5198.9619
Center          radius
X=122.9965      Y=5217.1685
X=1101.8312     Y=5214.1789
Center          radius
X=109.4448      Y=5215.6116
X=1090.8712     Y=5199.8375

```

[illegible]

DRIVE 3 CENTRE LINE SETTING OUT COORDS

```
DRIVE 6 CENTRE LINE SETTING OUT COORDS
X=1113.0178      Y=5146.0165
X=1098.1665      Y=5153.6209
```

DRIVE 6 B CENTRE LINE SETTING OUT COORDS

X=1096.6965	Y=5175.6601
X=1091.7150	Y=5166.0033