


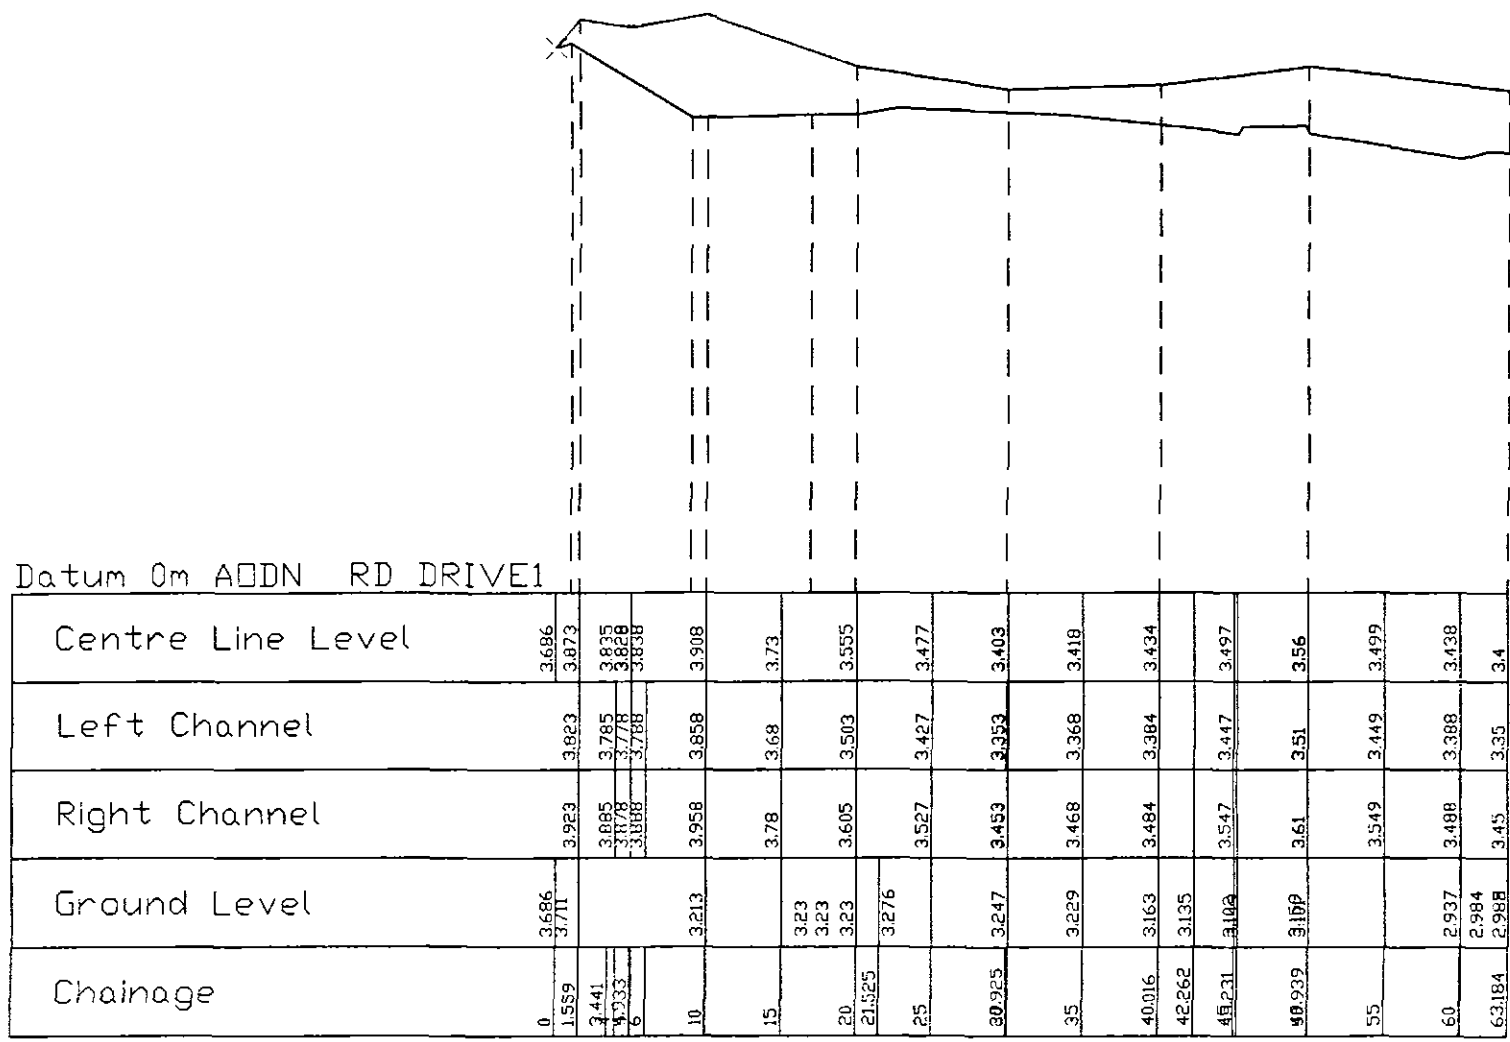

RP NO	CHAINAGE X-ORD	Y-ORD	RD LEVEL
DRIVE10	0	1142.879	5212.928
DRIVE11	1559	1142.879	5212.928
DRIVE12	3441	1139.533	5213.731
DRIVE13	5	1139.184	5214.308
DRIVE14	10	1132.894	5216.954
DRIVE15	10821	1132.894	5216.954
DRIVE16	15	1128.972	5218.374
DRIVE17	20	1124.019	5218.961
DRIVE18	21525	1122.497	5218.893
DRIVE19	25	1119.033	5218.604
DRIVE110	30	1114.051	5218.188
DRIVE111	35	1109.068	5217.772
DRIVE112	40	1104.085	5217.357
DRIVE113	42262	1101.821	5217.168
DRIVE114	45	1099.563	5215.81
DRIVE115	45231	1099.445	5215.612
DRIVE116	50	1097.167	5211.421
DRIVE117	55	1094.78	5207.028
DRIVE118	60	1092.392	5202.635
DRIVE119	63184	1090.871	5199.837

