


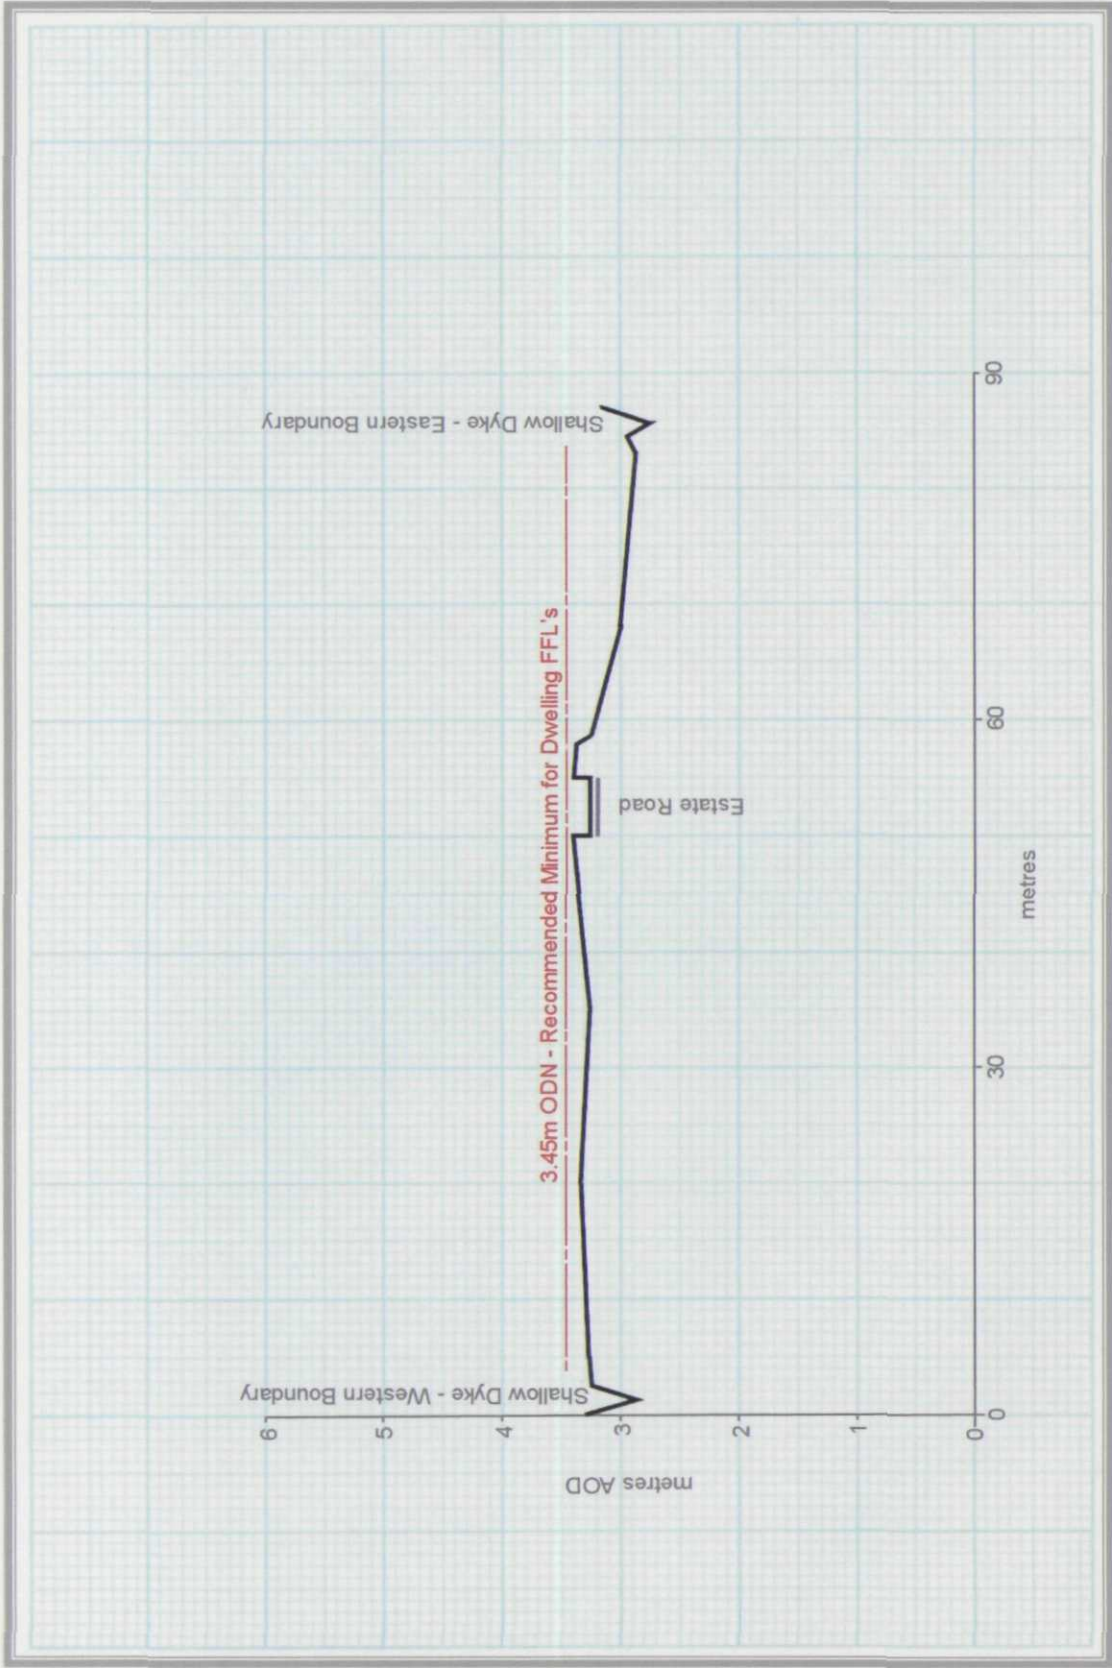

Site Cross Section - "B"