

DRIVE 6 B CENTRE LINE SETTING OUT COORDS
X=1096.6965 Y=5175.6601
X=1091.7150 Y=5166.0033
X=1090.6748 Y=5163.9758
center X=1096.754 Y=5161.307
radius 6.7500
X=1090.8289 Y=5158.3119
X=1093.3580 Y=5153.9257

DRIVE 6 CENTRE LINE SETTING OUT COORDS
X=1113.0178 Y=5146.0165
X=1098.1665 Y=5153.6209
center X=1095.4091 Y=5148.2022
radius 6.0000
X=1090.2128 Y=5151.3586
X=1086.0487 Y=5143.5681
X=1077.0405 Y=5125.7859

DRIVE 3 CENTRE LINE SETTING OUT COORDS
X=1162.0354 Y=5178.7838
X=1137.7735 Y=5191.3338

DRIVE 2 CENTRE LINE SETTING OUT COORDS
X=1171.4166 Y=5214.9481
X=1171.4166 Y=5214.9481
X=1163.8893 Y=5212.7367
center X=1162.1849 Y=5218.5379
radius 6.0000
X=1161.3837 Y=5212.5448
X=1153.4658 Y=5213.6033
X=1153.4658 Y=5213.6033
X=1152.2262 Y=5213.7710

DRIVE 1 CENTRE LINE SETTING OUT COORDS
X=1142.8788 Y=5212.9276
X=1139.5333 Y=5213.7306
X=1132.8938 Y=5216.9539
center X=1124.1594 Y=5198.9619
radius 20.0000
X=1122.4965 Y=5218.8927
X=1101.8312 Y=5217.1685
center X=1102.0807 Y=5214.1789
radius 3.0000
X=1099.4448 Y=5215.6116
X=1090.8712 Y=5199.8375

C	2/11/04	REVISED	JTC
B	27/10/04	DRIVE 1 AMENDED	BN
A	27/9/04	LAYOUT REVISED	JG
REV	DATE	DESCRIPTION/REASON FOR ISSUE	ORIG
			CHKD
			APPR

MTC

Michael Thomas Consultancy LLP
162 High Street, Newmarket
Suffolk CB8 9AQ
Tel(01638) 560514 Fax(01638) 660516


TITLE

ALLISON HOMES
WIGGALS GATE
HOLBEACH

EXTERNAL WORKS (NORTH)

ORIG	DATE	
J.G.	20/9/04	
CHKD	SCALE	
	1/200	
APPR	FILE	
JOB NO	DRAWING NO	REV
	422-16	C

©This drawing and the works depicted are the copyright of Michael Thomas Consultancy LLP and may not be reproduced or amended except by written permission. No liability will be accepted for amendments made by other persons.

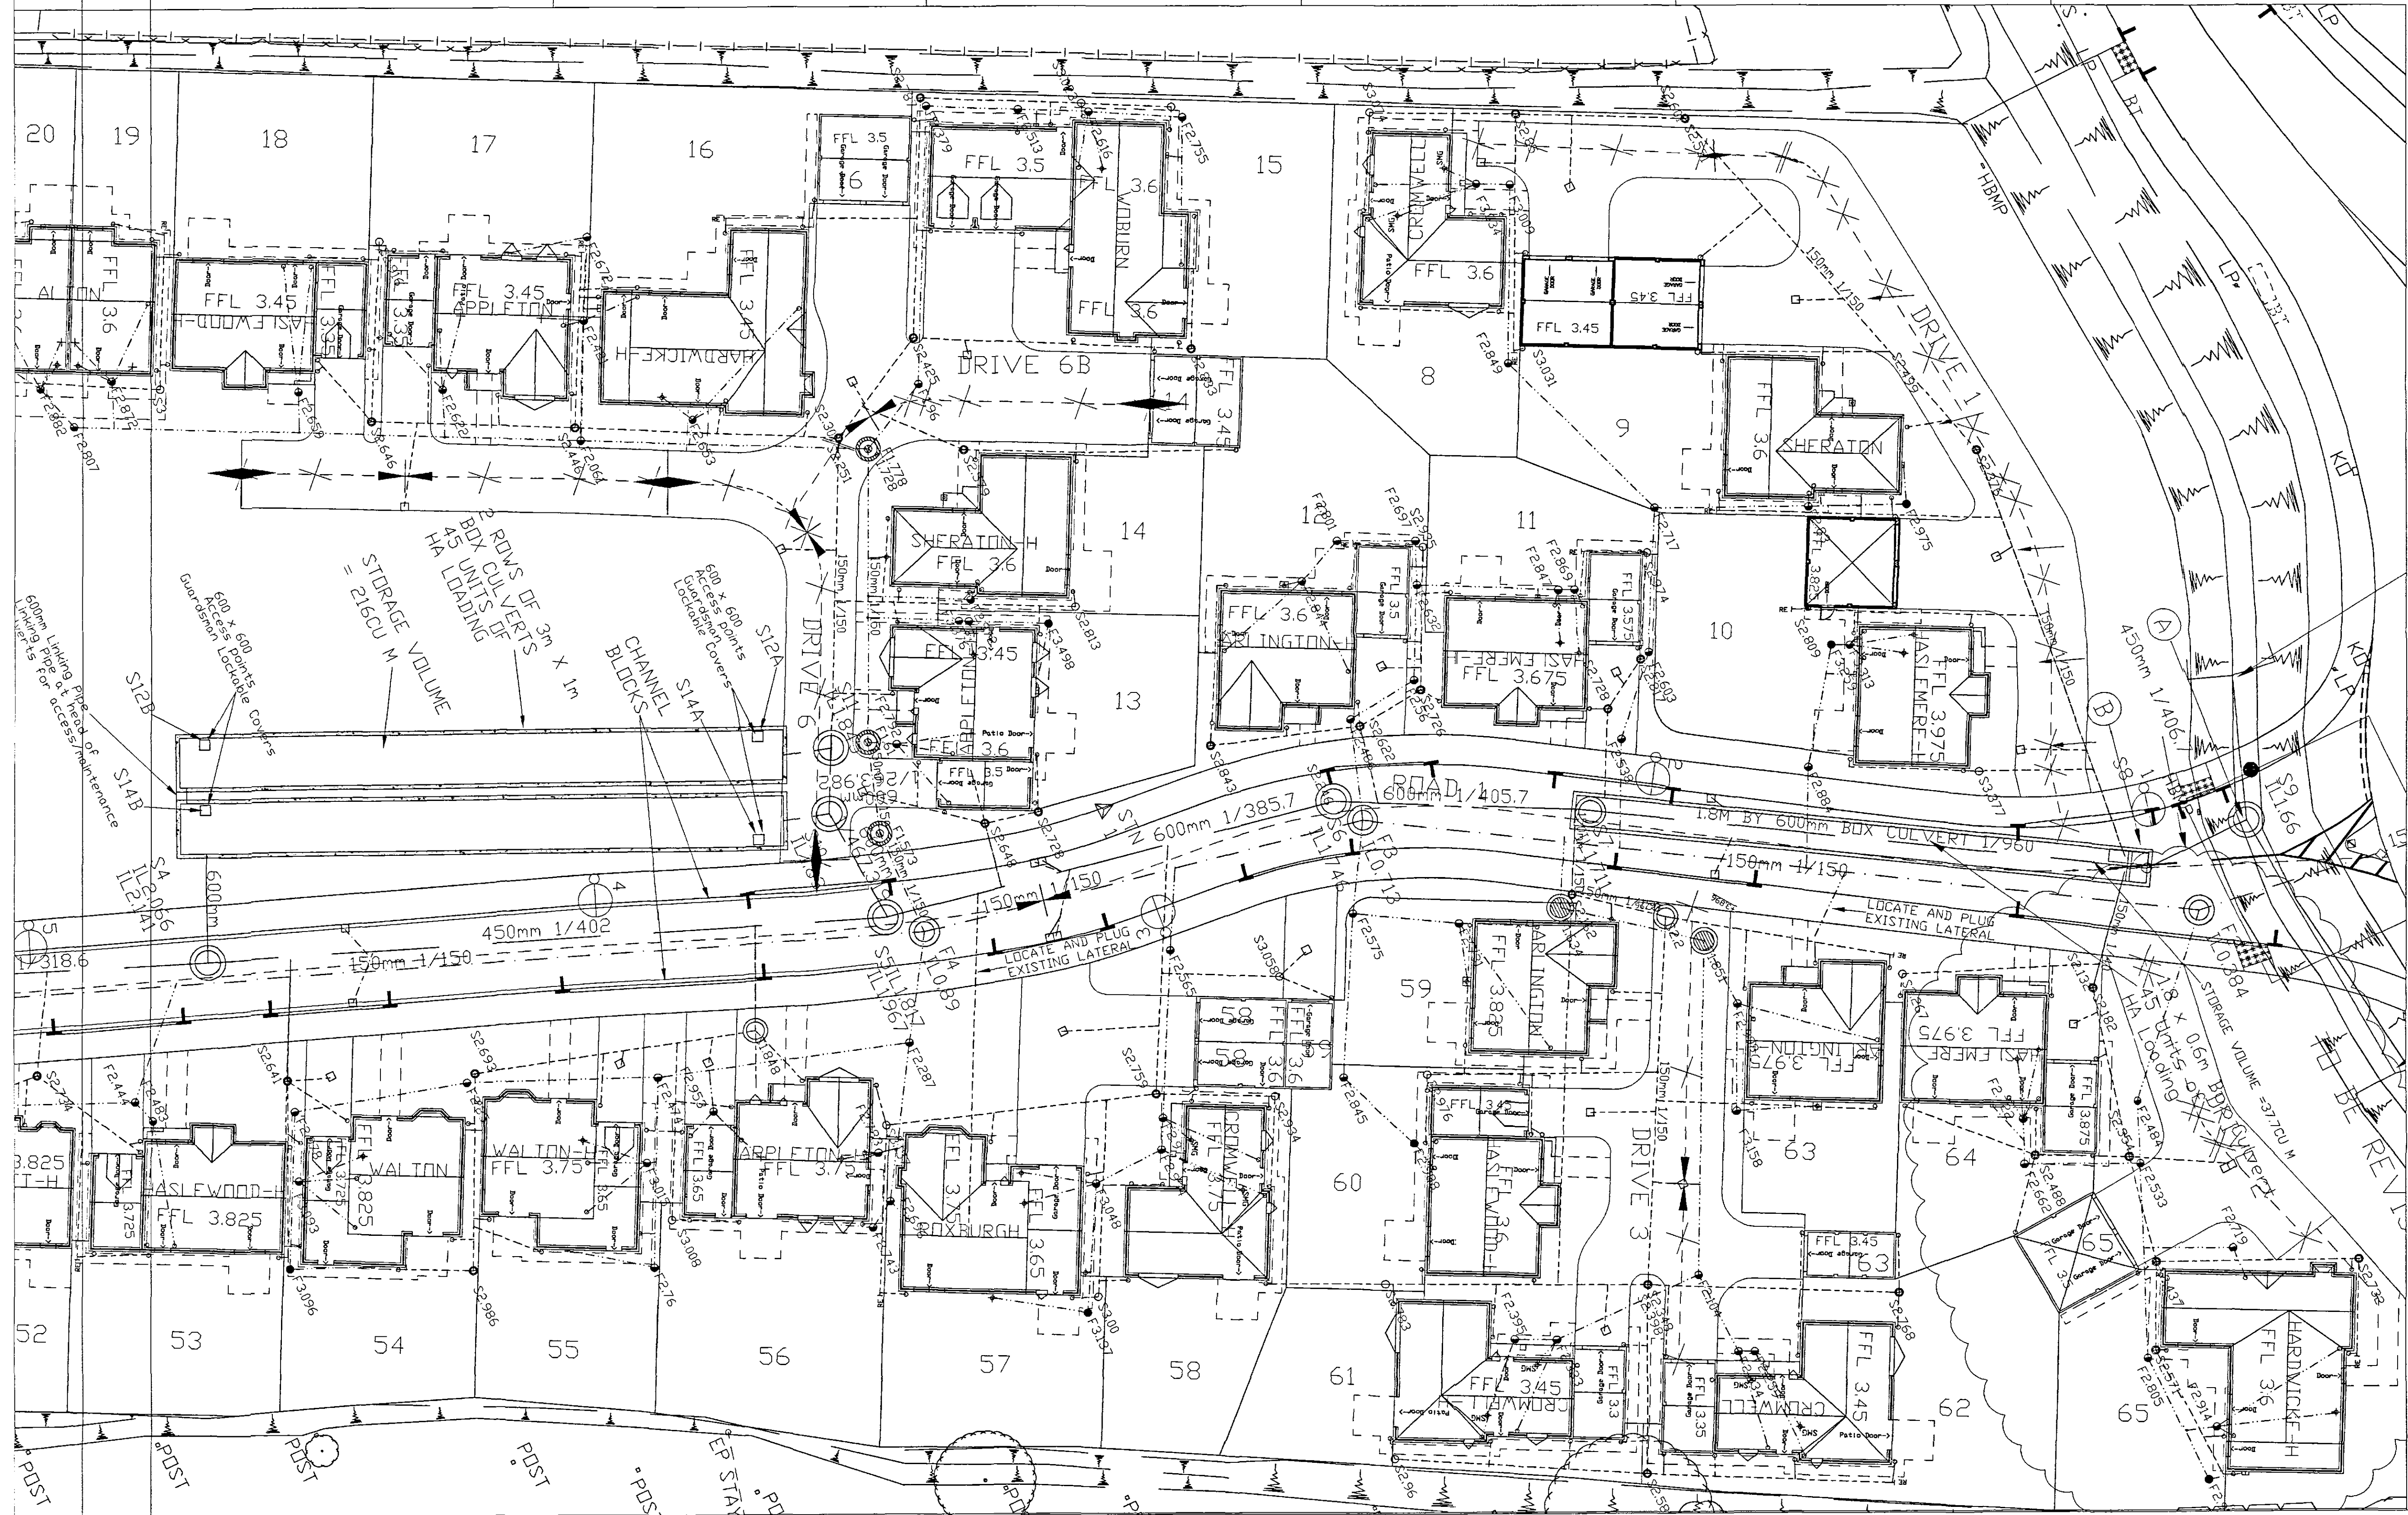

20/09/2004
1550/04