


NO	CHAINAGE	X-ORD	Y-ORD	RD LEVEL	NO	CHAINAGE	X-ORD	Y-ORD	RD LEVEL
1.	0	1152.848	5229.264	3.88	2.0	0	1076.678	5076.264	3.458
1.1	5	1150.871	5224.672	3.844	2.1	5	1073.92	5080.434	3.412
1.2	10	1148.894	5220.079	3.809	2.2	10	1071.161	5084.604	3.446
1.3	15	1146.917	5215.486	3.773	2.3	15	1068.403	5088.775	3.479
1.4	18.486	1145.539	5212.284	3.748	2.4	20	1065.645	5092.945	3.5
1.5	20	1144.911	5210.907	3.737	2.5	25	1062.887	5097.116	3.491
1.6	23.693	1143.133	5207.672	3.711	2.6	30	1060.128	5101.286	3.462
1.7	25	1142.444	5206.561	3.701	2.7	35	1057.37	5105.456	3.429
1.8	28.102	1140.809	5203.925	3.679	2.8	39.997	1054.613	5109.624	3.395
1.9	30	1139.778	5202.332	3.666					
1.10	35	1137.061	5198.134	3.63					
1.11	37.874	1135.5	5195.722	3.609					
1.12	40	1134.339	5193.94	3.594					
1.13	45	1131.61	5189.751	3.559					
1.14	50	1128.881	5185.561	3.523					
1.15	51.955	1127.815	5183.923	3.509					
1.16	55	1126.262	5181.304	3.487					
1.17	60	1124.21	5176.749	3.451					
1.18	65	1122.808	5171.954	3.416					
1.19	69.299	1122.144	5167.709	3.385					
1.20	70	1122.077	5167.011	3.38					
1.21	75	1121.6	5162.034	3.358					
1.22	75.39	1121.563	5161.646	3.357					
1.23	80	1120.831	5157.098	3.337					
1.24	82.451	1120.206	5154.727	3.335					
1.25	85	1119.473	5152.287	3.339					
1.26	86.587	1119.017	5150.766	3.342					
1.27	90	1117.893	5147.544	3.349					
1.28	93.815	1116.636	5143.942	3.364					
1.29	95	1116.181	5142.848	3.369					
1.30	100	1114.264	5138.23	3.389					
1.31	105	1112.347	5133.612	3.409					
1.32	106.887	1111.623	5131.869	3.417					
1.33	110	1110.496	5128.968	3.429					
1.34	115	1108.695	5124.307	3.449					
1.35	120	1106.874	5119.647	3.469					
1.36	125	1105.063	5114.986	3.489					
1.37	130	1103.252	5110.325	3.509					
1.38	135	1101.441	5105.665	3.529					
1.39	140	1099.631	5101.004	3.533					
1.40	144.839	1097.878	5096.494	3.529					
1.41	145	1097.819	5096.344	3.528					
1.42	150	1095.562	5091.891	3.511					
1.43	155	1092.523	5087.929	3.491					
1.44	160	1088.807	5084.595	3.463					
1.45	161.031	1087.968	5083.996	3.459					
1.46	165	1084.693	5081.753	3.443					
1.47	170	1080.568	5078.928	3.445					
1.48	175	1076.442	5076.103	3.459					
1.49	180	1072.317	5073.277	3.479					
1.50	185	1068.192	5070.452	3.499					
1.51	190	1064.067	5067.627	3.519					
1.52	190.846	1063.368	5067.148	3.523					

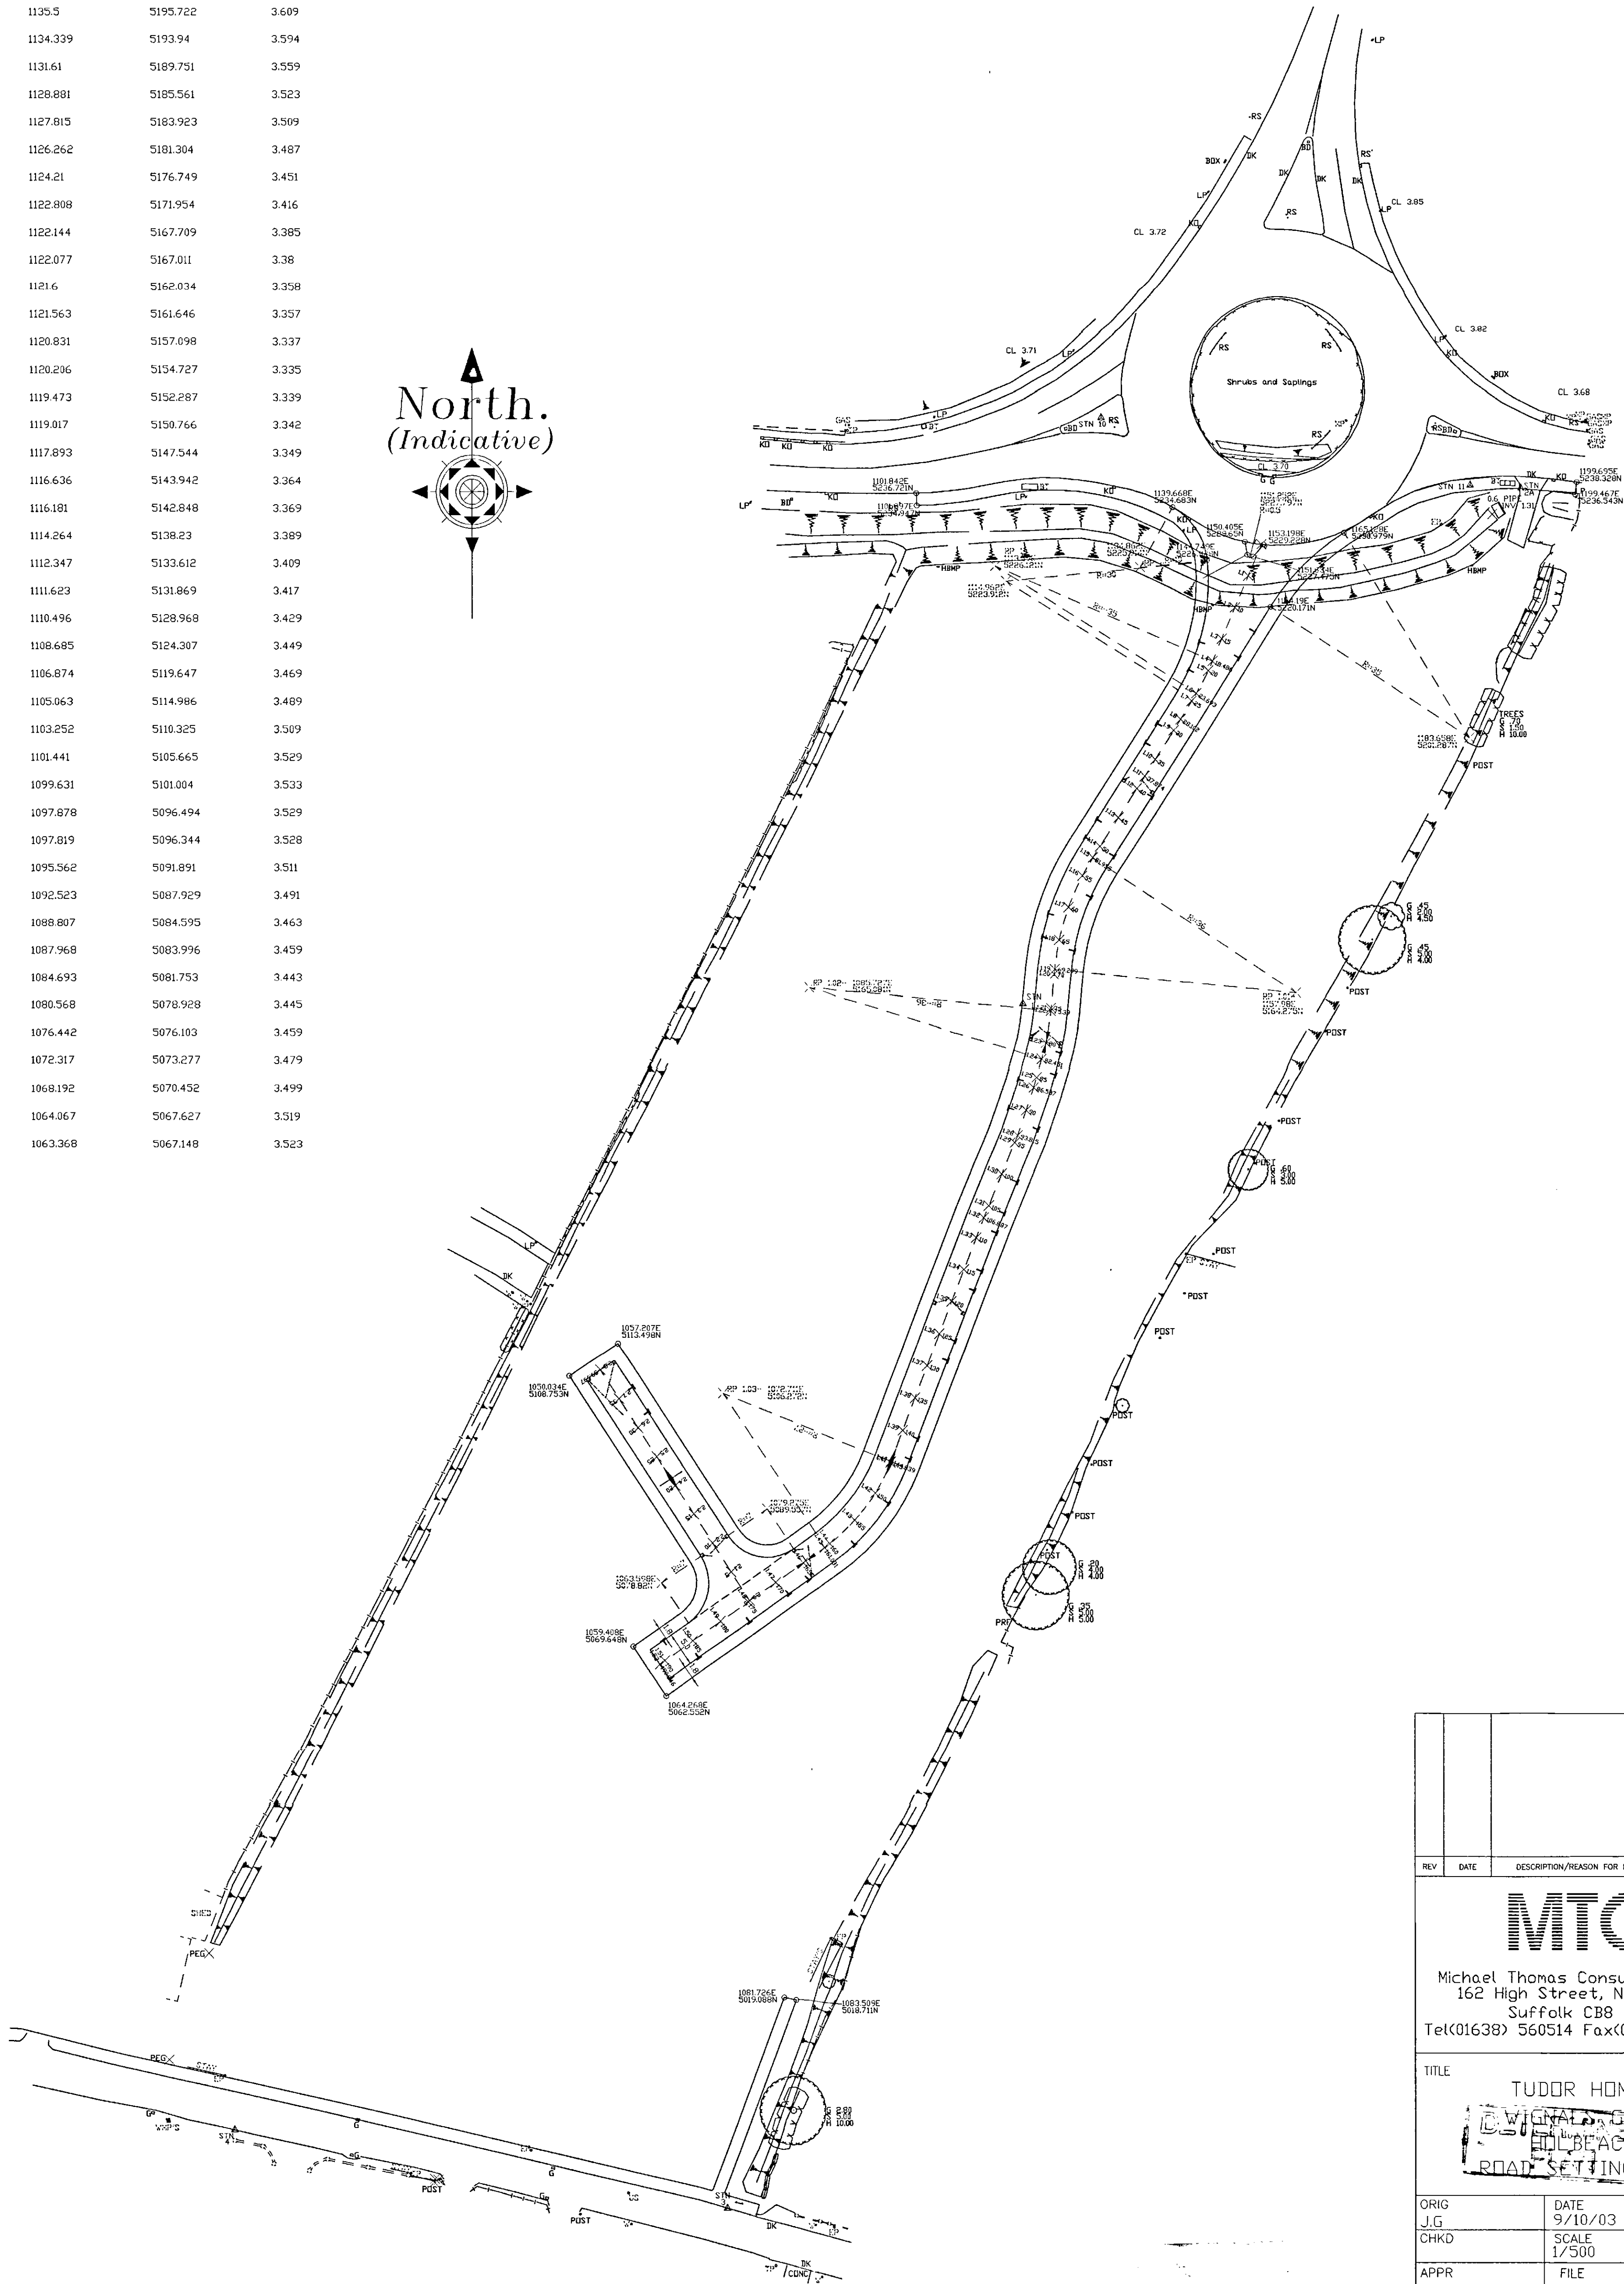

REV	DATE	DESCRIPTION/REASON FOR ISSUE	ORIG	CHKD	APPR
MTC Michael Thomas Consultancy LLP 162 High Street, Newmarket Suffolk CB8 9AQ Tel(01638) 560514 Fax(01638) 660516					
TITLE TUDOR HOMES VIGNAL GATE HOLBEACH ROAD SETTING OUT					
ORIG J.G	DATE 9/10/03				
CHKD	SCALE 1/500				
APPR	FILE				
JOB NO	DRAWING NO 422/11		REV		
©This drawing and the works depicted are the copyright of Michael Thomas Consultancy LLP and may not be reproduced or amended except by written permission. No liability will be accepted for amendments made by other persons.					