


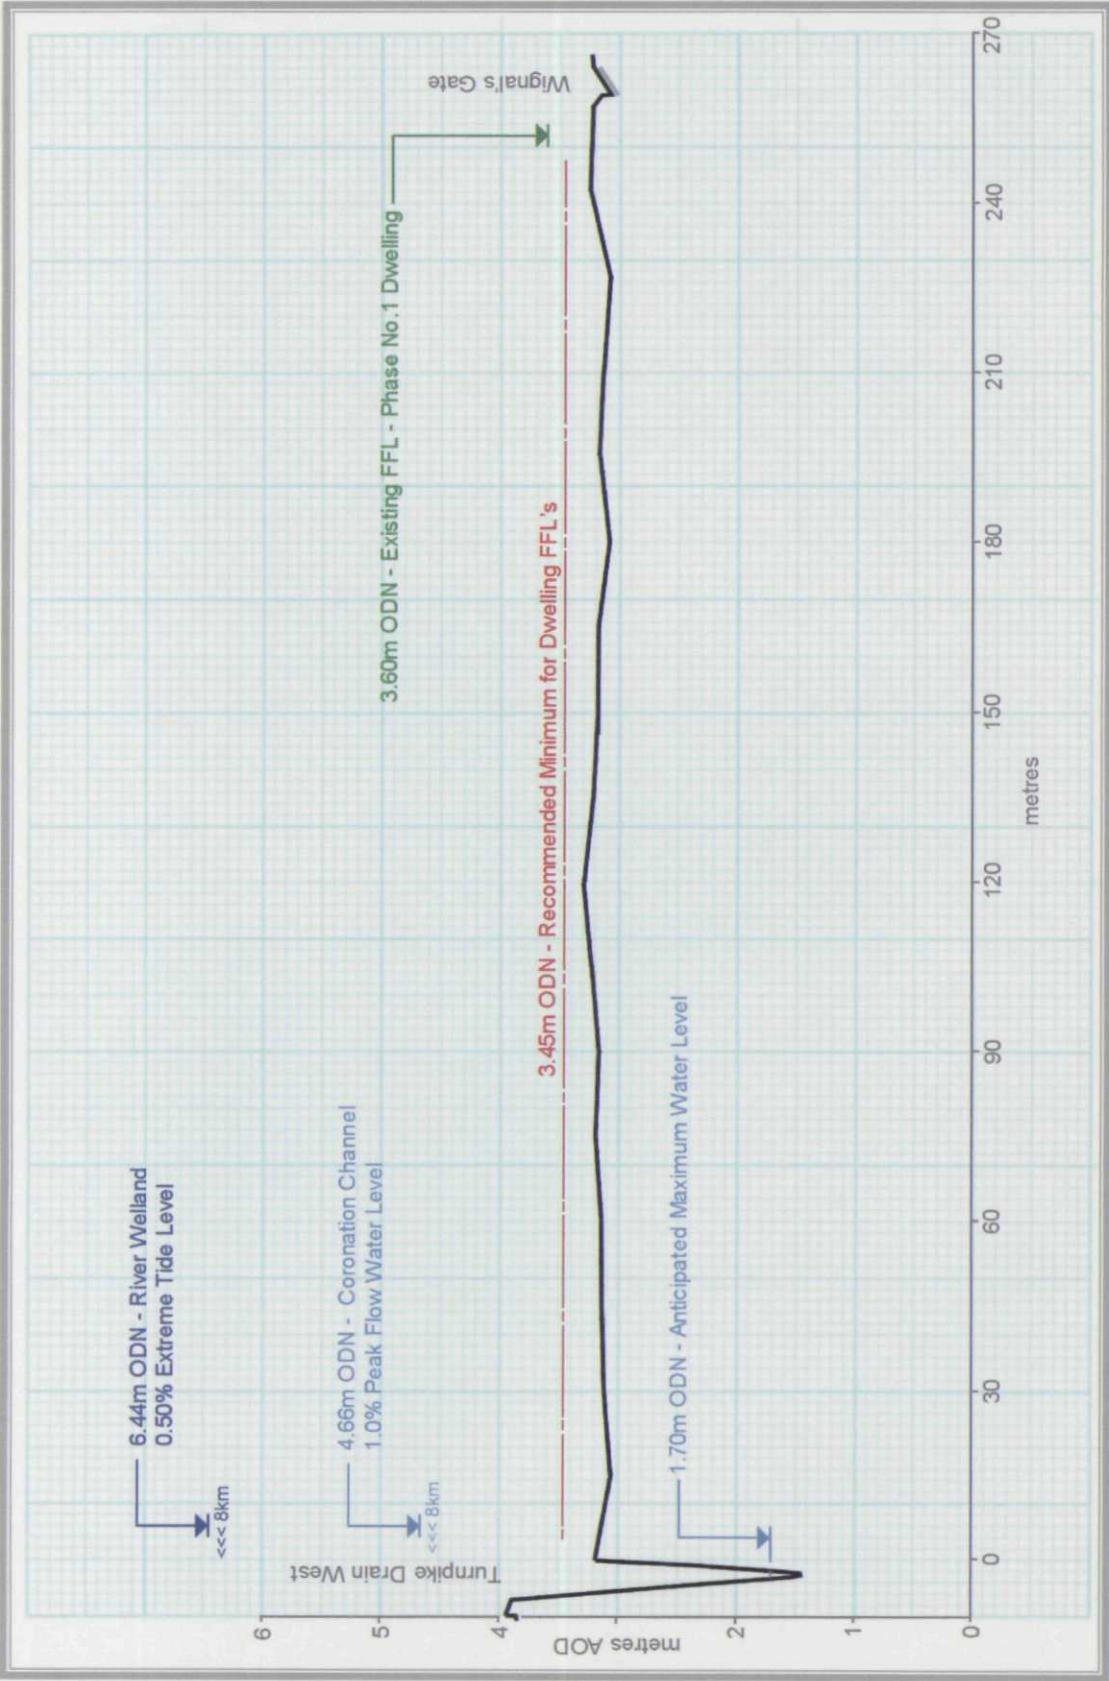

Site Cross Section - "A"