


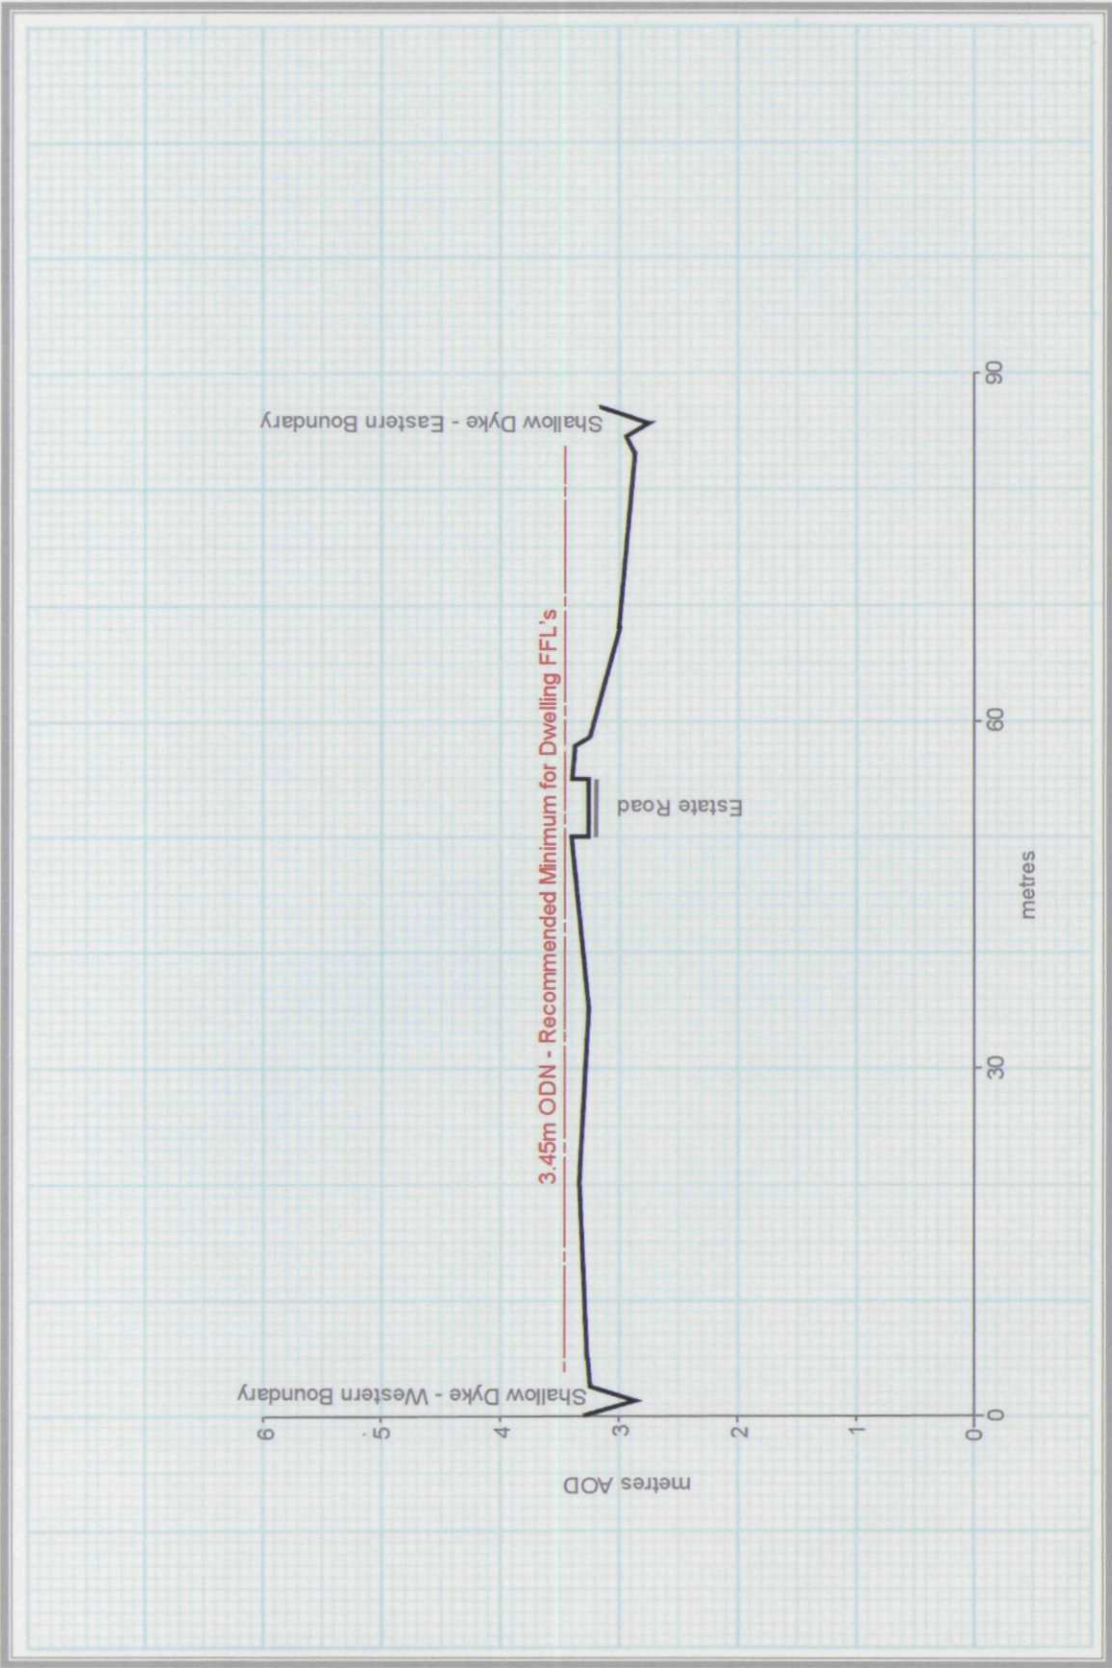

Site Cross Section – "B"