


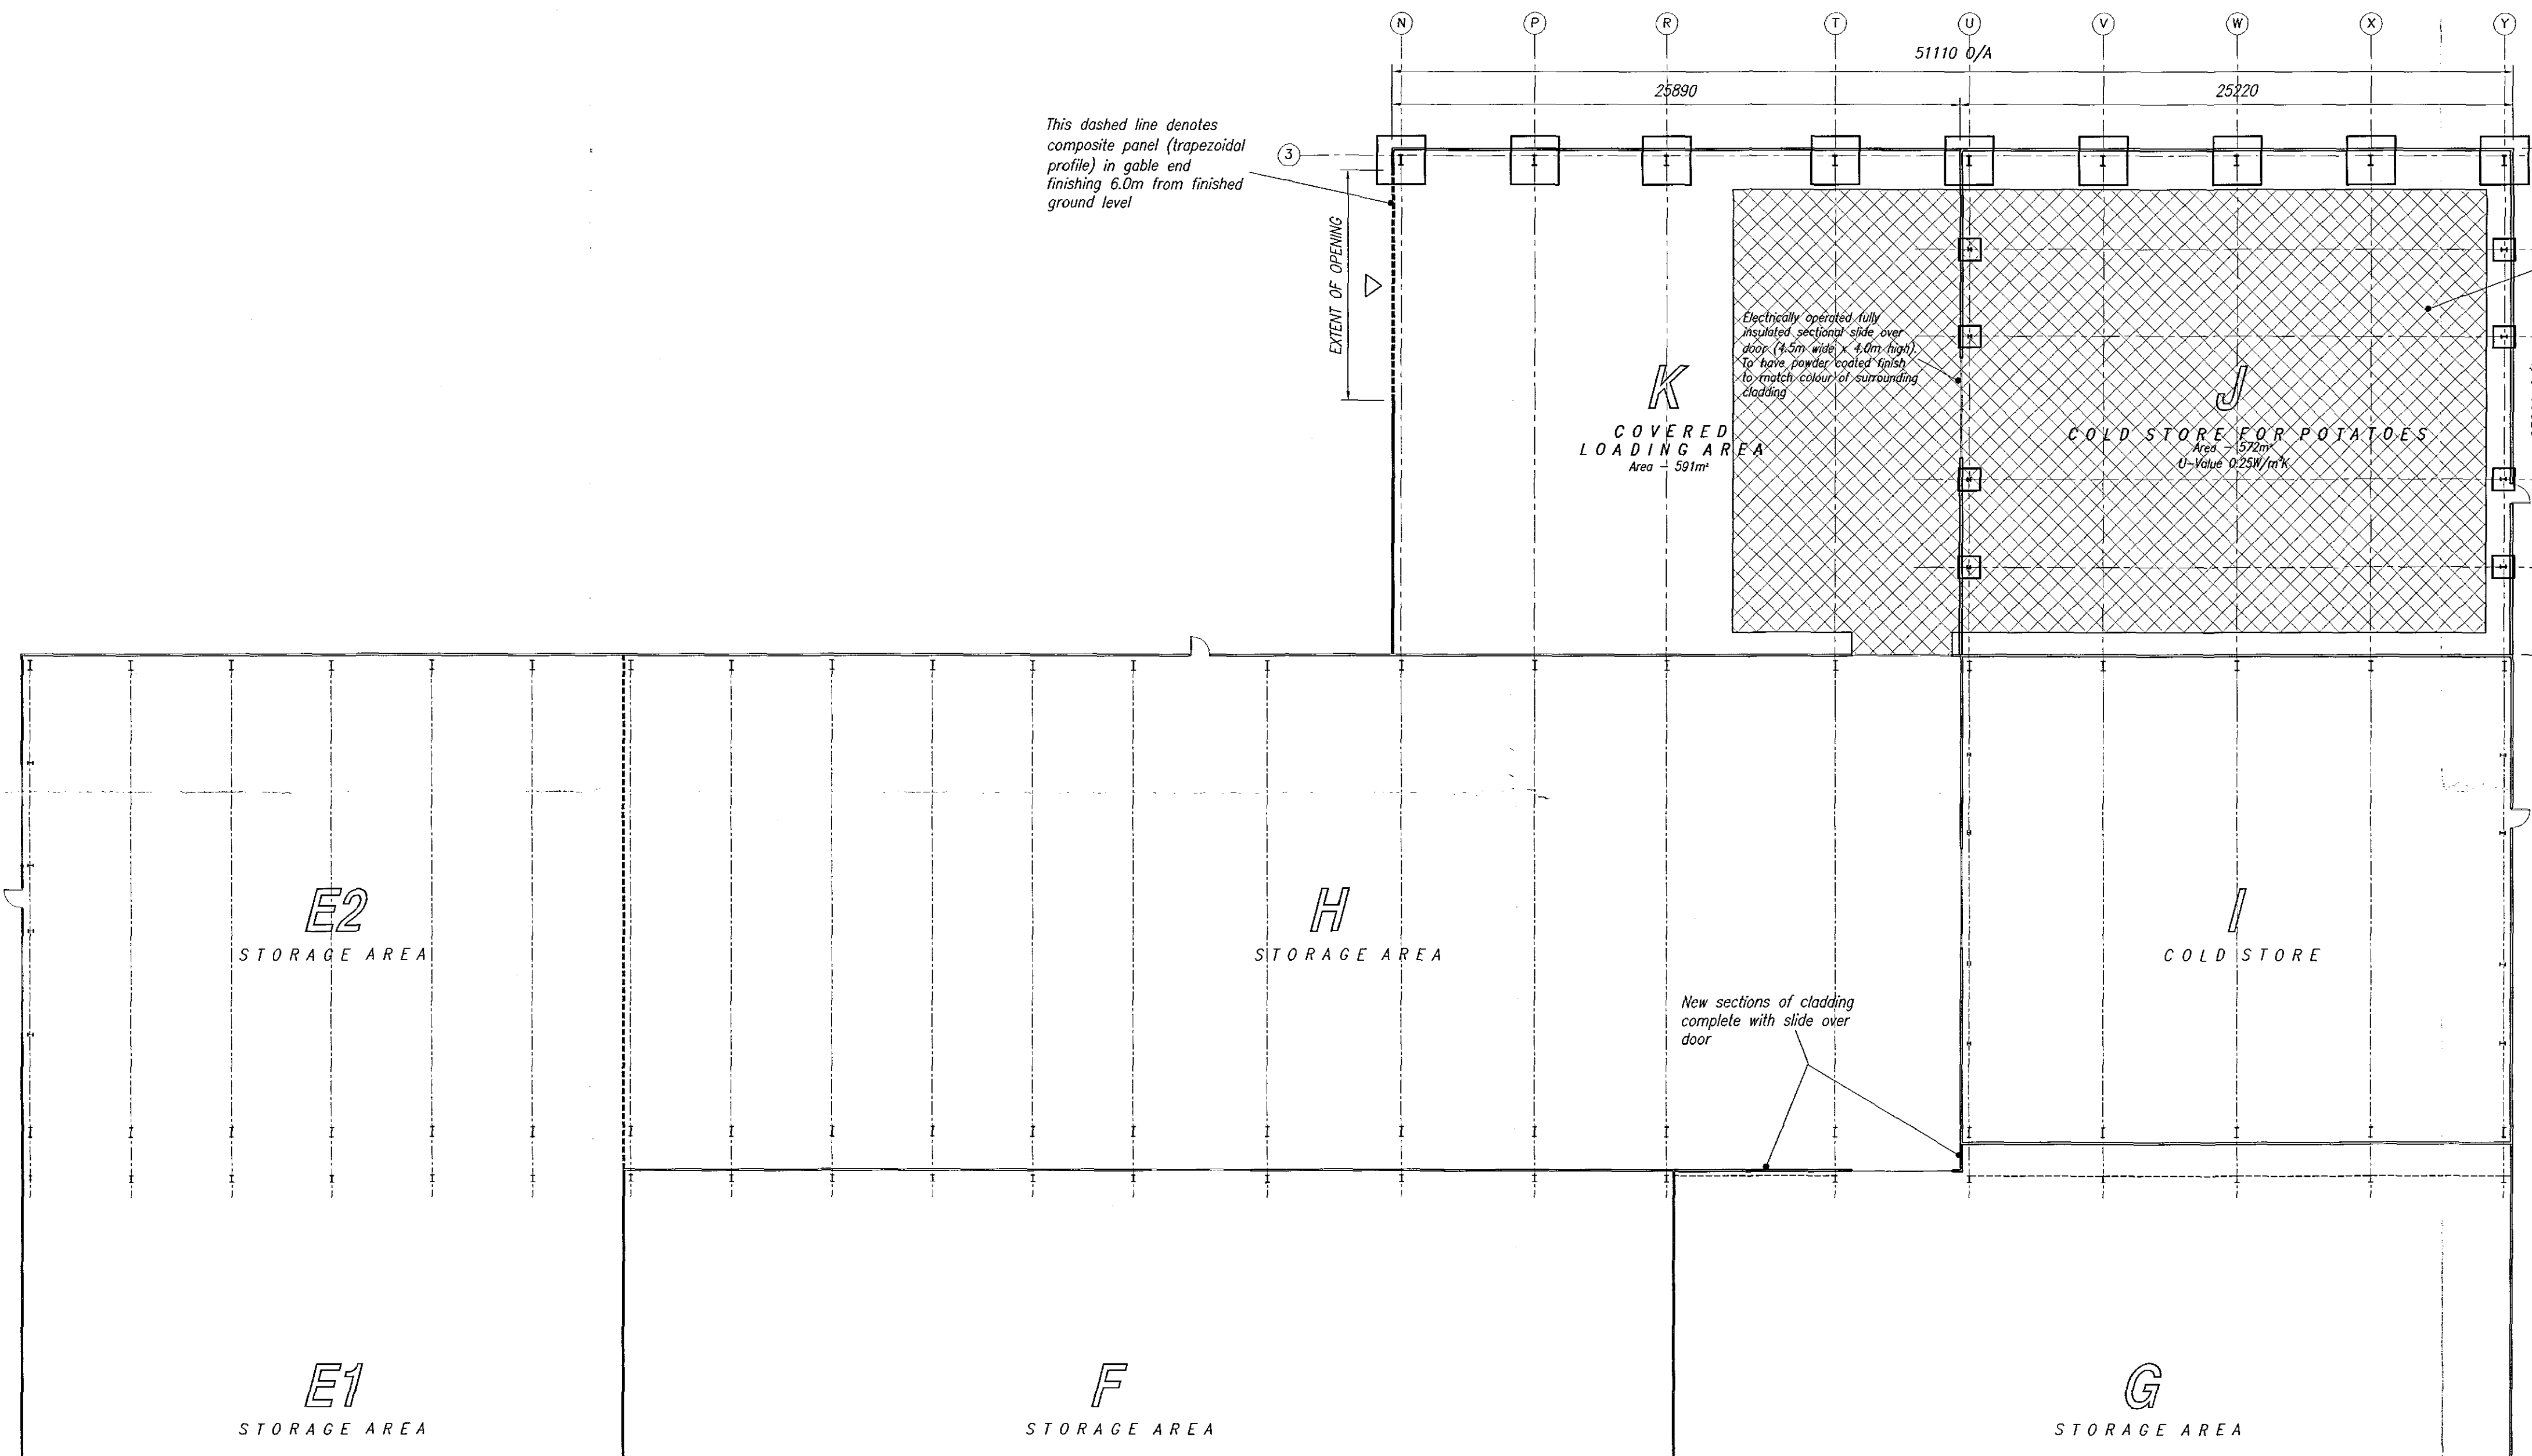

PROPOSED AGRICULTURAL SHED LAYOUT - PHASE 1 1:200

REV A - 25 NOV '04
CLIENT AMENDMENTS AND ISSUED FOR PLANNING

PROJECT
**PROPOSED
AGRICULTURAL STORE
EXTENSION:**
O. A. TAYLOR & SONS LTD.
WASHWAY HOUSE FARM
HOLBEACH

DRAWING TITLE
PHASE 1: PLAN LAYOUT -
AS PROPOSED

SCALE: 1:200 DATE: NOVEMBER 2004
DRAWN: P. GODFREY CHECKED: P. GODFREY

Peter Godfrey
ASSOCIATE CHARTERED INSTITUTE OF BUILDING
Building and Design Consultant
CHELWOOD HOUSE, SHERNBORNE ROAD
DERSINGHAM, KINGS LYNN
NORFOLK, PE31 6HZ

Tel / Fax: 01485 543765 Mobile: 07835 645605
E-Mail: pgodfrey.iob@btopenworld.com

DRAWING NUMBER

11 / 04 / 2551 . 04 REV 'A'

- 1) This drawing has been prepared to cover matters which are the requirements of the Building Regulations Planning and is not intended to constitute a full specification of the work.
- 2) Do not scale this drawing.
- 3) All dimensions, details, components and assemblies shall be verified by the contractor PRIOR to construction, manufacture or supply.
- 4) Any conflicting information, errors or omissions shown or implied on this drawing shall be referred to PETER GODFREY PRIOR to construction or ordering of materials.
- 5) This drawing and its contents are the Copyright of Peter Godfrey and may not be copied in part or whole without written permission.

**DETERMINED
PLAN**