


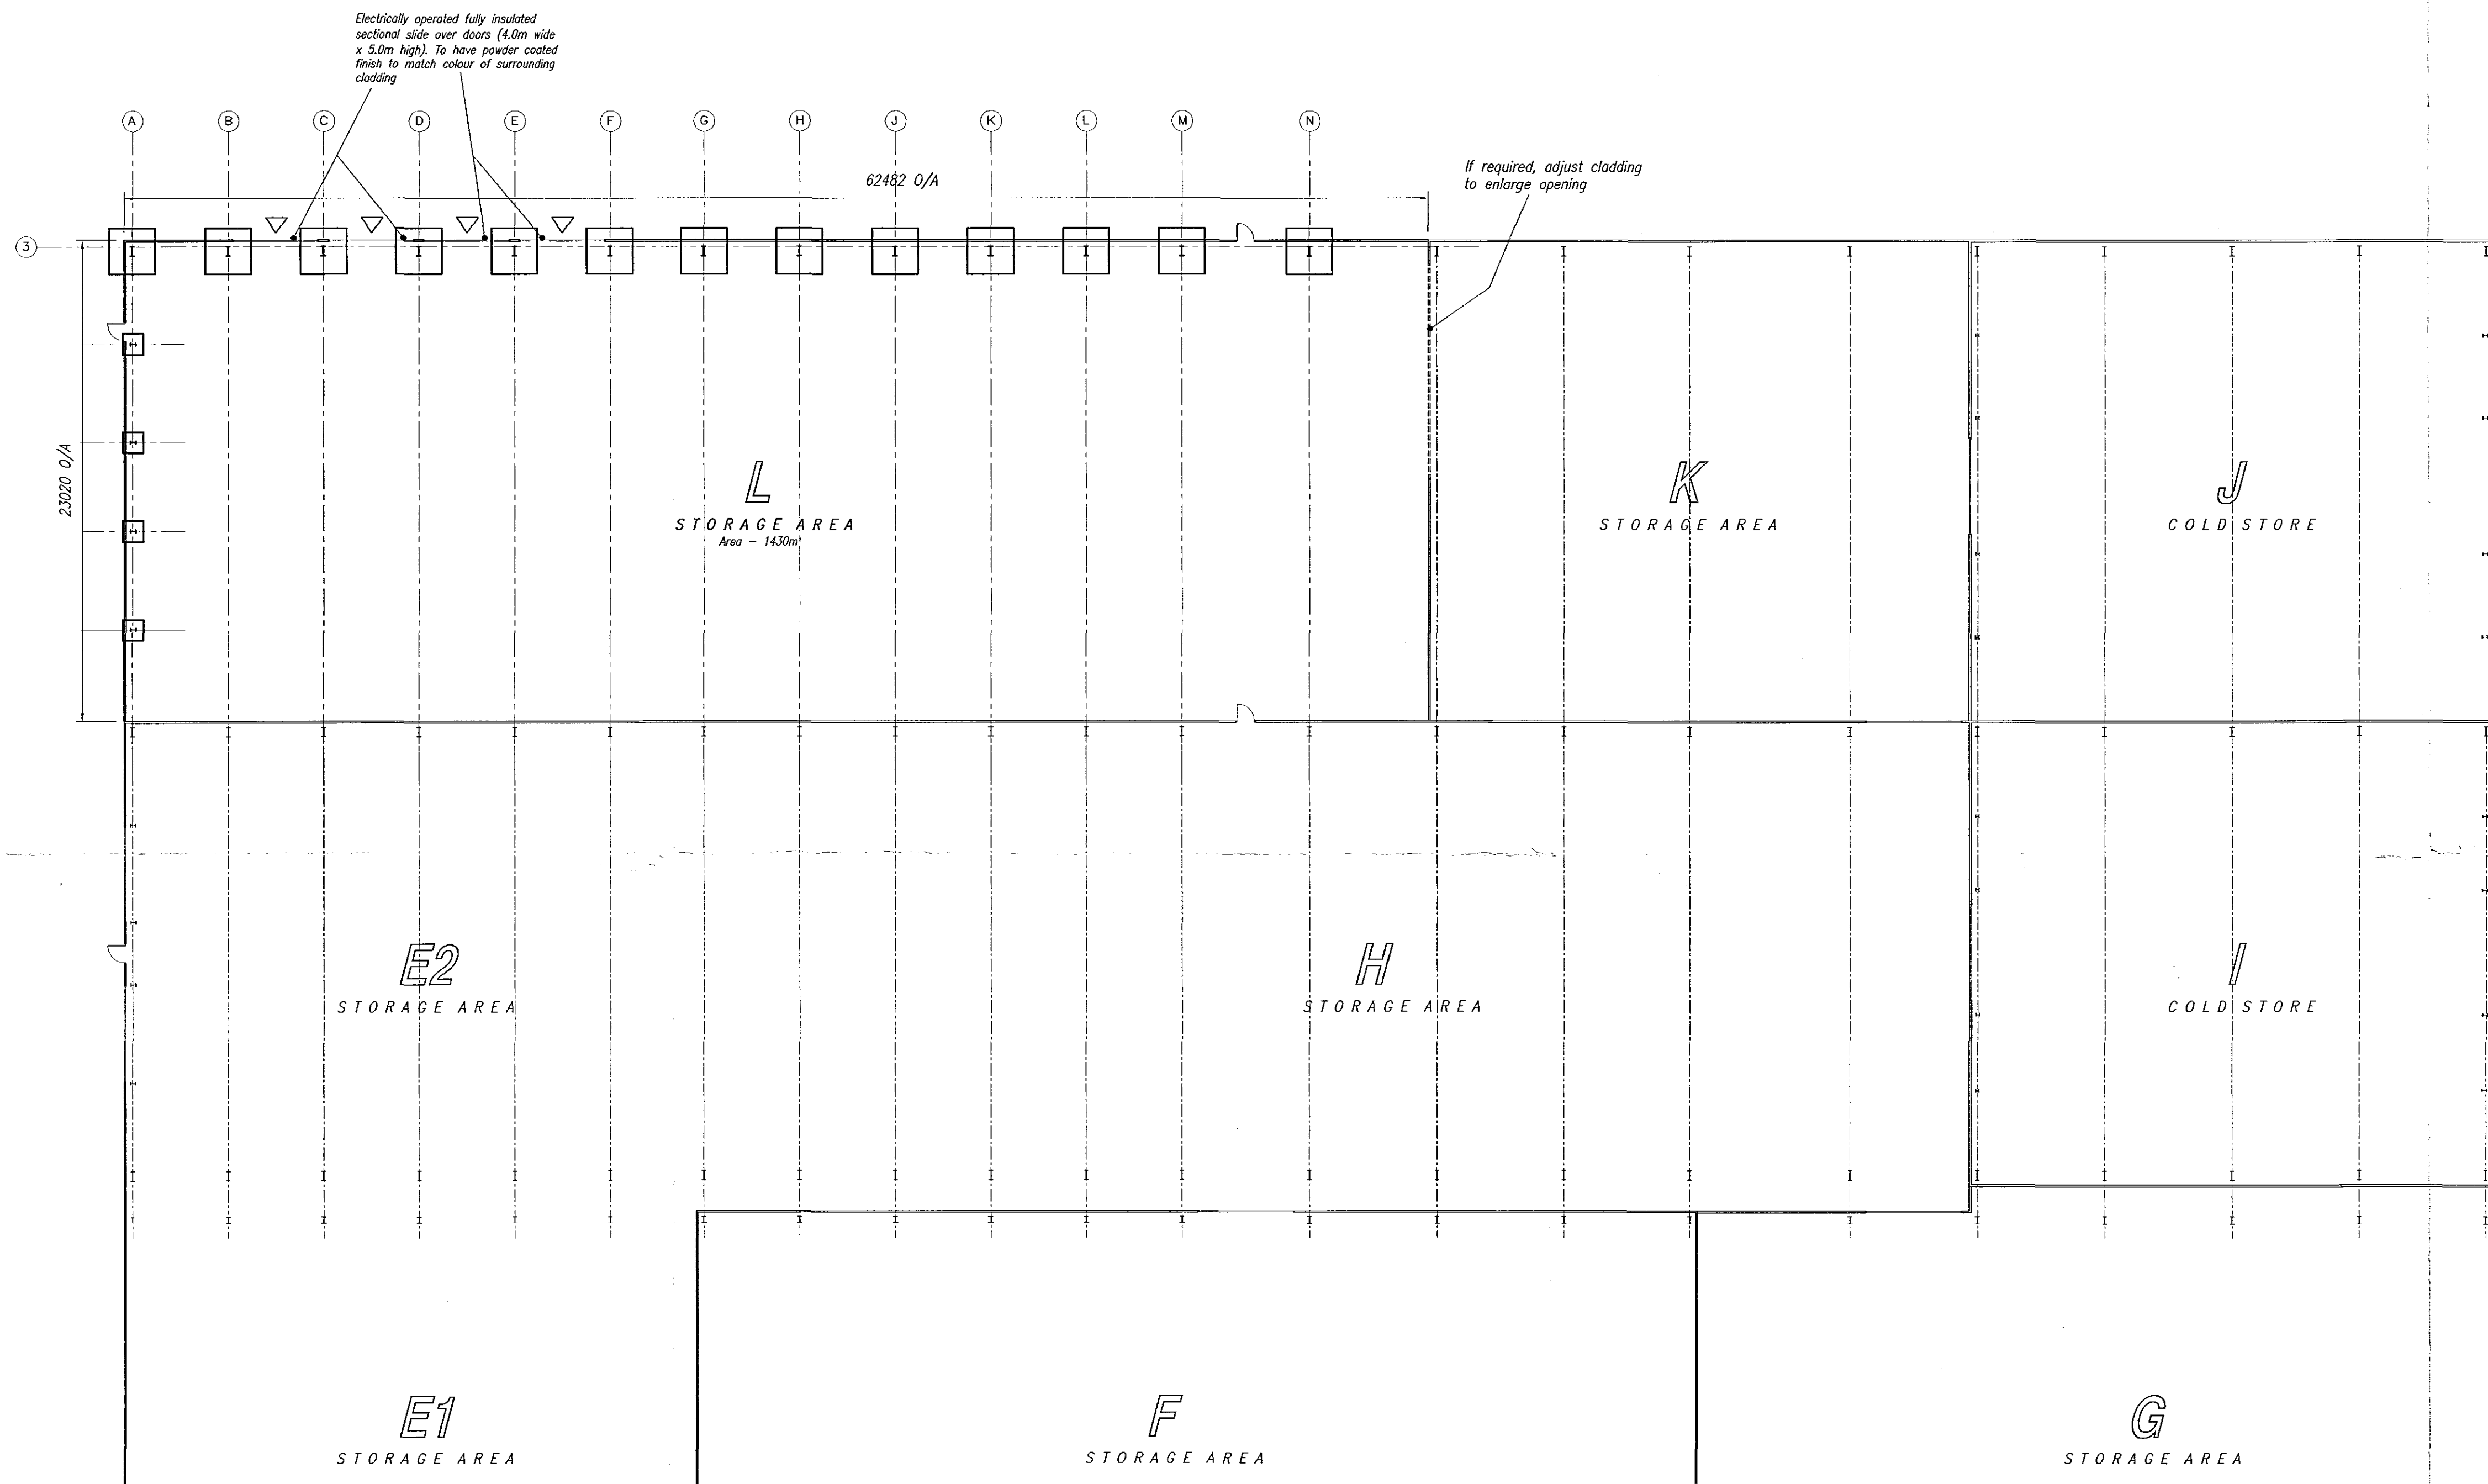

PROPOSED AGRICULTURAL SHED LAYOUT - PHASE 2 1:200

REV A - 25 NOV '04
CLIENT AMENDMENTS AND ISSUED FOR PLANNING

PROJECT
**PROPOSED
AGRICULTURAL STORE
EXTENSION:**
O. A. TAYLOR & SONS LTD.
WASHWAY HOUSE FARM
HOLBEACH

DRAWING TITLE
**PHASE 2: PLAN LAYOUT -
AS PROPOSED**

SCALE: 1:200 DATE: NOVEMBER 2004
DRAWN: P. GODFREY CHECKED: P. GODFREY

Peter Godfrey
ASSOCIATE CHARTERED INSTITUTE OF BUILDING
Building and Design Consultant

CHELWOOD HOUSE, SHERNBORNE ROAD
DERSINGHAM, KINGS LYNN
NORFOLK, PE31 6HZ

Tel / Fax: 01485 543765 Mobile: 07885 645605
E-Mail: pgodfrey.iob@btopenworld.com

DRAWING NUMBER

11 / 04 / 2551 . 06 REV 'A'

1) This drawing has been prepared to cover matters which are the requirements of the Building Regulations Planning and is not intended to constitute a full specification of the work.
2) Do not scale this drawing.
3) All dimensions, details, components and assemblies shall be verified by the contractor PRIOR to construction, manufacture or supply.
4) Any conflicting information, errors or omissions shown or implied on this drawing shall be referred to PETER GODFREY PRIOR to construction or ordering of materials.
5) This drawing and the works depicted are the Copyright of Peter Godfrey, and may not be copied in part or whole without written permission.

**DETERMINED
PLAN**