




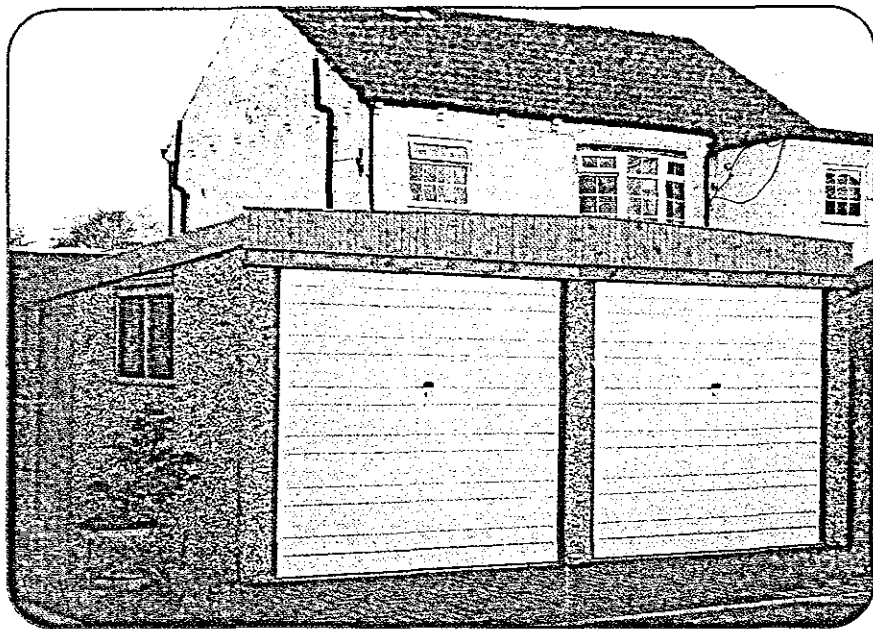

Double Dashmaster

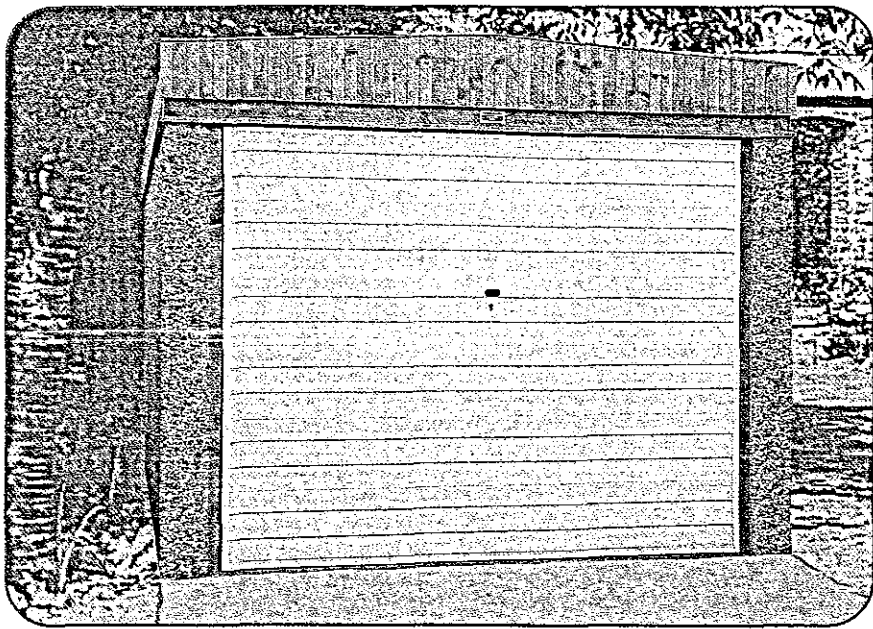

Single Dashmaster

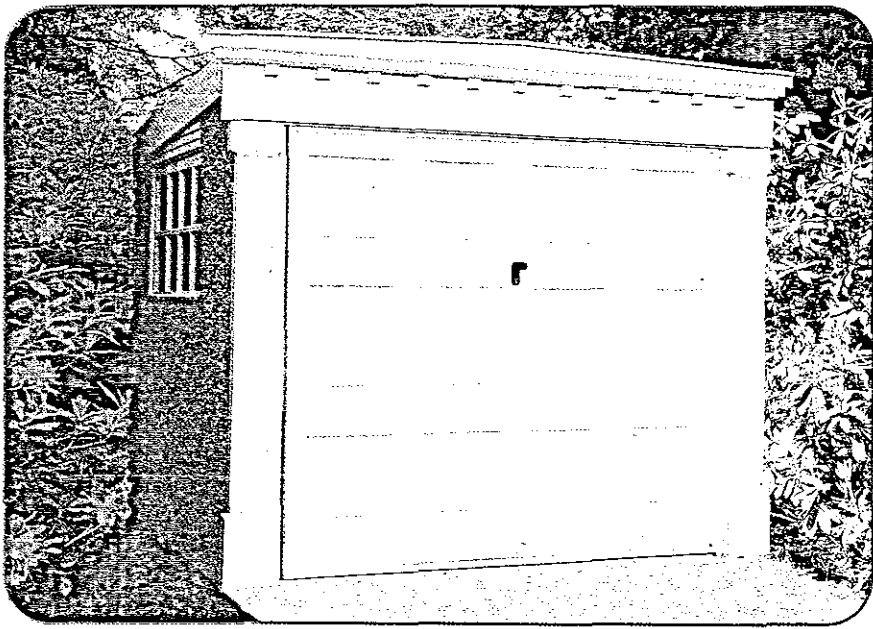

Georgian Garage

SPECIFICATIONS

WALLS

CONCRETE PANELS - Machine vibrated and re-inforced with a purpose made steel mat to give maximum strength.

All panel joints are sealed with a natural colour mastic. Exterior finish in either hard wearing and maintenance free. Standard multi coloured Canterbury Spa or as an alternative a Limestone finish.

White spa finish available at an extra cost. Plain cement panels can be supplied, where stone or brick cladding is to be fixed by others.

ROOFS

FLAT ROOF MODELS - corrugated cement fibre roof sheets fixed to purpose made steel trusses.

Roof height at front 7'4"
at rear 6'8"

The roofs on double width garages are centrally supported by a steel RSJ on steel stanchion or central dividing wall which increases the overall width of garage by 3".

GUTTER AND FALLPIPE FITTED AS STANDARD

APEX ROOF MODELS - corrugated cement fibre roof sheets, fitted to purpose made steel trusses and treated timber purlins.

Single garages -
Height to eaves 6'10"
ridge 8'4"

Double garages -
Height to eaves 6'10"
ridge 9'0"

Centre walls not available on Apex double garages.

GUTTER AND FALLPIPE CAN BE FITTED AT EXTRA COST.

WINDOWS

One fixed window is standard fitting on all single garages, and 2 fixed windows on double garages.

All windows 4' wide x 2'6" deep, rear wall window sizes may vary due to the width of the garage and customers individual needs.

DOORS

The choice is yours without extra cost.

Either Traditional Timber doors (with or without windows) Morticed and tenoned, framed and braced 2" nominal timber clad with P.T.G. boards complete with lock and keys.

Or a superb galvanised steel up and over door in a primer coat finish. These doors have an advance design with over head tensioned spring for correct balance and complete safety and multi point locking.


All doors are centrally fitted unless otherwise requested. All up and over doors come in a colour coat finish, suitable for painting.

All timber is treated with a coloured stain/preservative. Except on the Georgian garage where the woodwork is painted with a white undercoat


Table of Garage/Door widths

Garage Width	8'6"	9'6"	10'6"	12'6"	14'6"	16'6"	16'9"	18'6"	18'9"	20'	20'6"	20'9"
						*		*		*		
Door Width	7'	8'	8'	8'	8'	2x7'	2x7'	2x8'	2x8'	2x8'	2x8'	2x8'


*ON APEX MODELS DOUBLE WIDTH DOORS CAN BE FITTED.

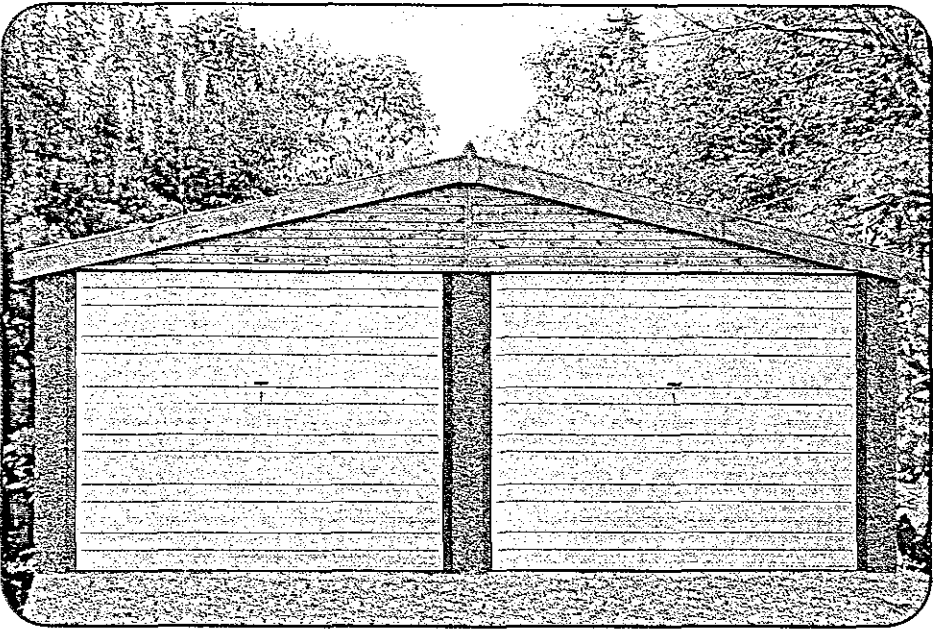

Double Apex Garage

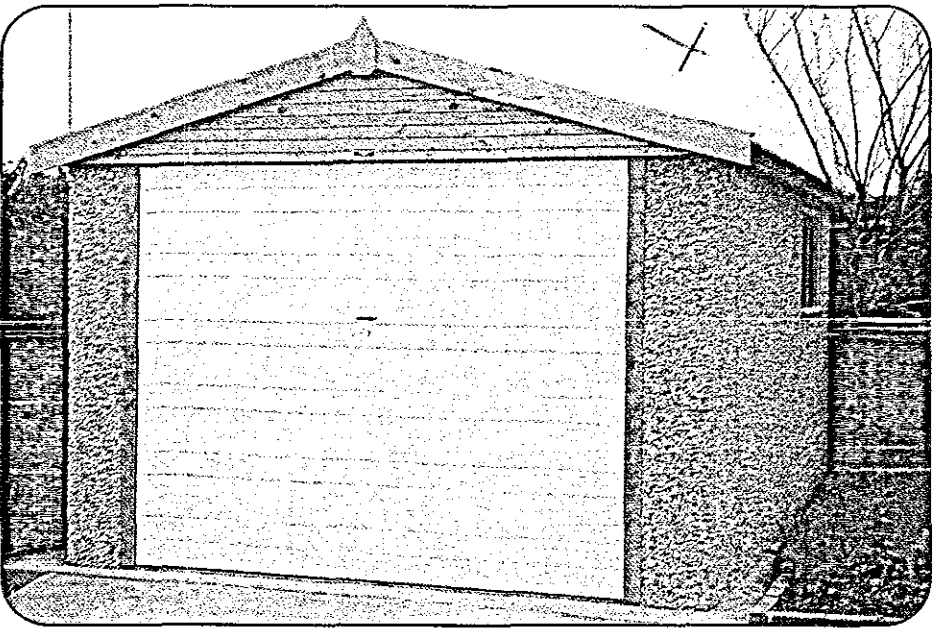

Single Apex Garage

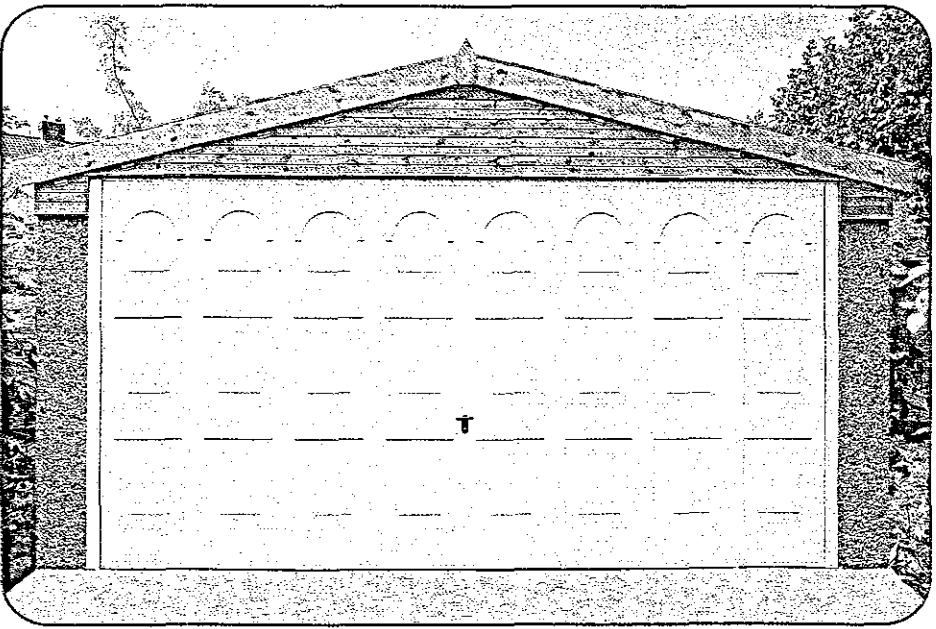

Special Double Apex with 14' wide x 7' high Minster Steel Door (as shown on front cover)