

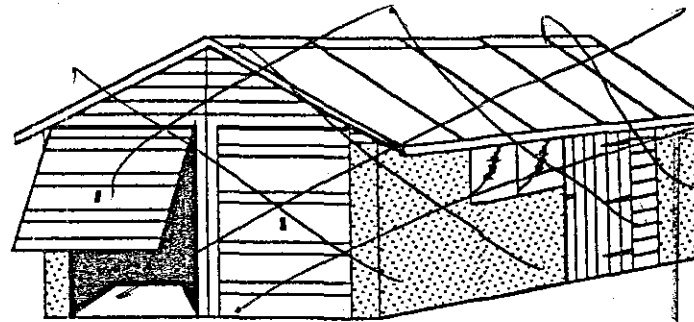
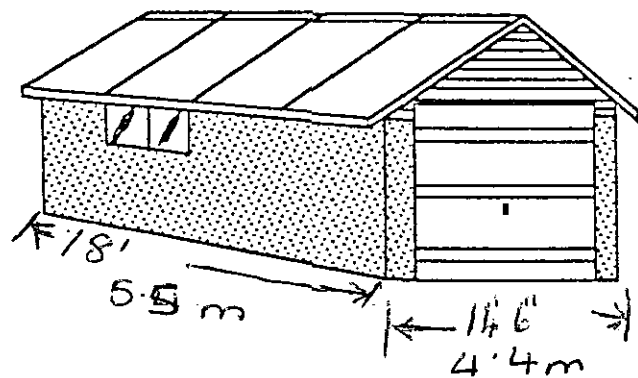
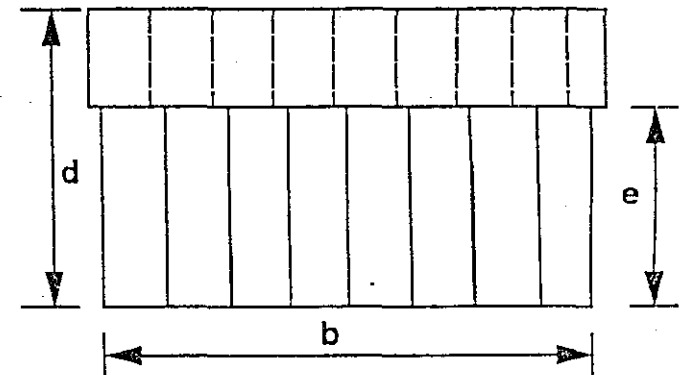
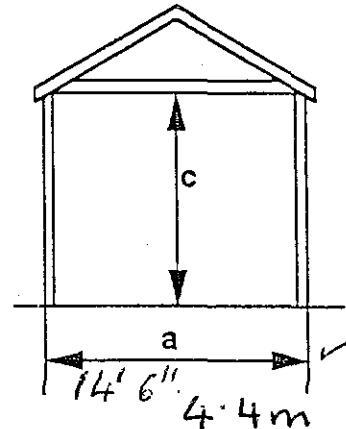


GARAGE PLANS

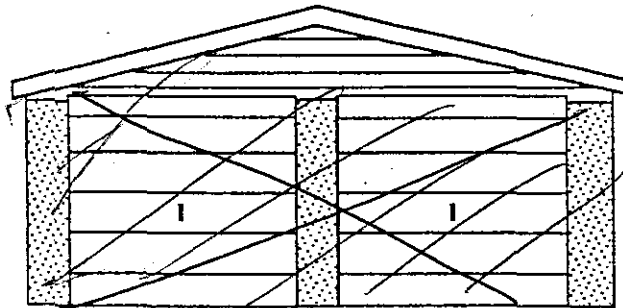

SHDC
Planning & Development
15 DEC 2004
Ref: 1638/09

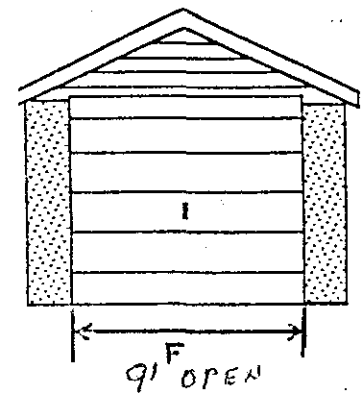

CONSTRUCTION

WALLS: 3" precast concrete sections covered externally with Derbyshire Spar chippings.

ROOF: Profile 3 corrugated cement fiber sheeting, fixed to 3x2 timbers, supported by steel trusses.

WOODWORK: softwood treated with red cedar preservative.

The Company reserve the right to alter specifications without prior notice.

Mr S Anthony
17 St William Court
Holbeach
Lincs
PE12 7QR
01775 701111

(No Windows and No Side Door)



CONCRETE GARAGES
SHEDS, CHALETs
32 Market Street
Whittlesey, Peterborough, PE7 1BD
Tel (01733) 350218
www.shedshop.net

dim			
a	width	14'6"	✓ 4.4 m
b	length	18'	5.5 m
c	clearance	6'0" 1.8m	
d	height-rear	8'3"	2.5 m
e	height-front	6'8"	2 m
f	width	9'	2.7 m