


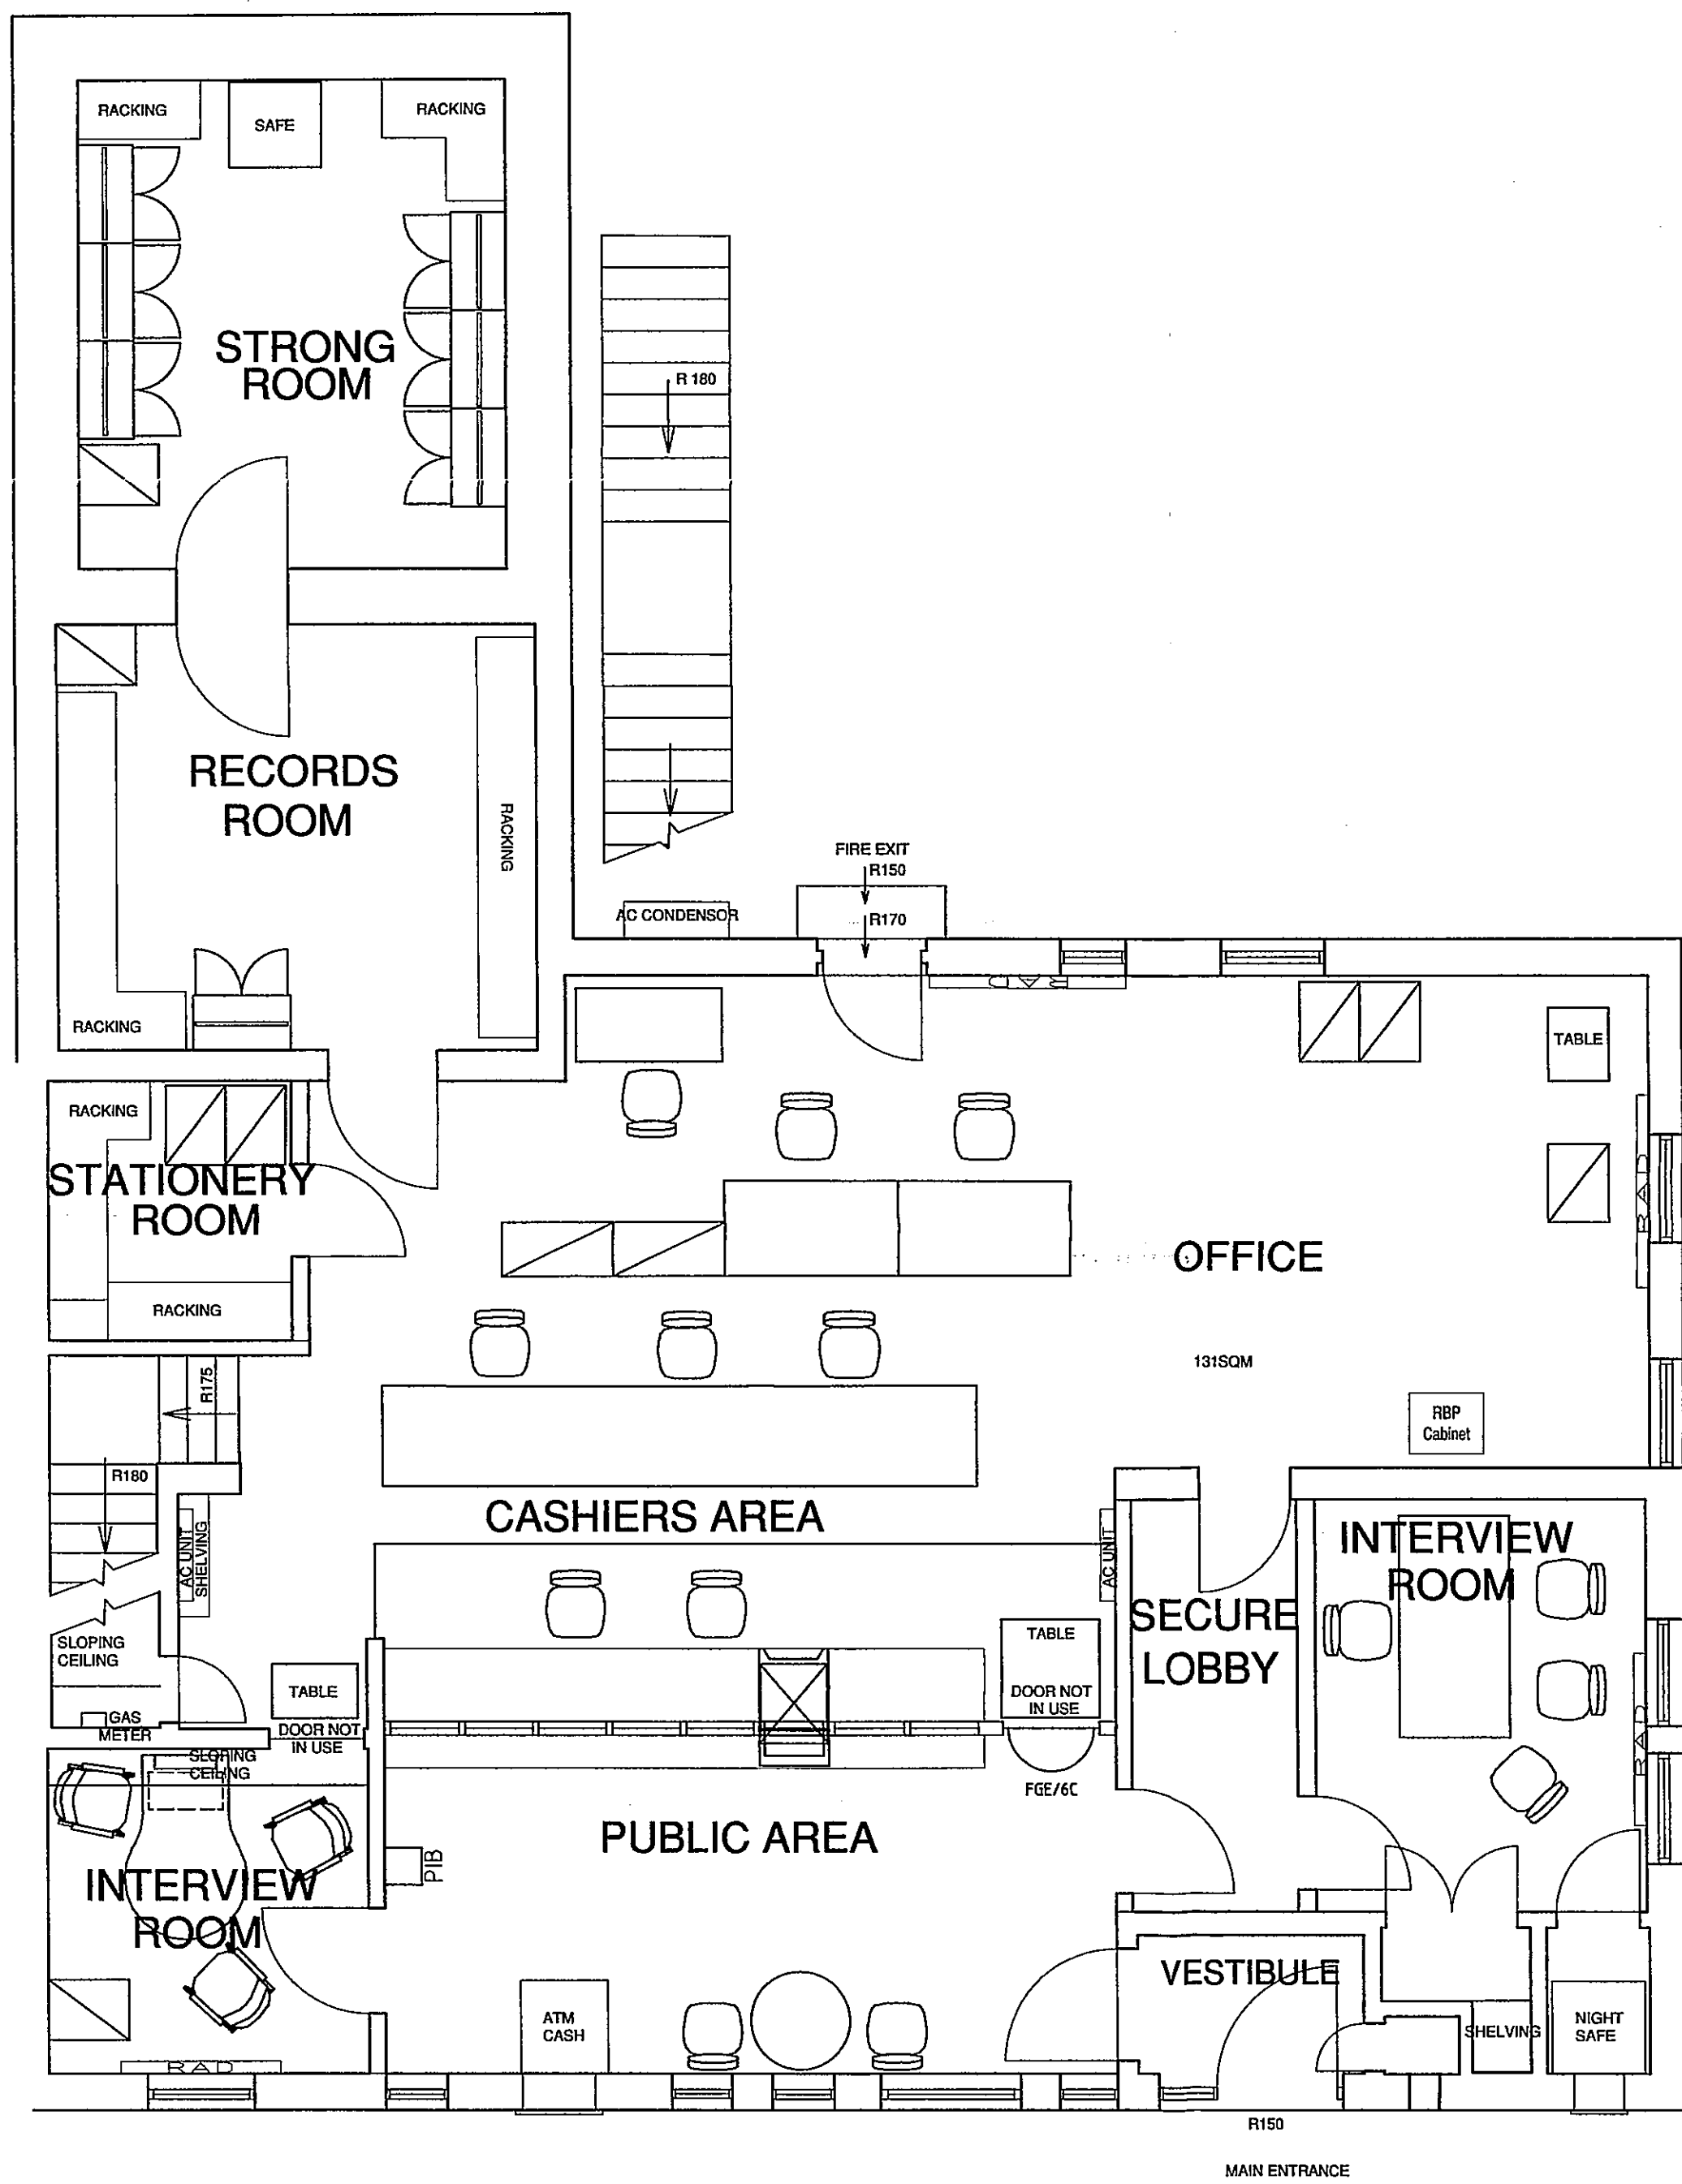

**DETERMINED
PLAN**

16 DEC 2005
17/9/05