

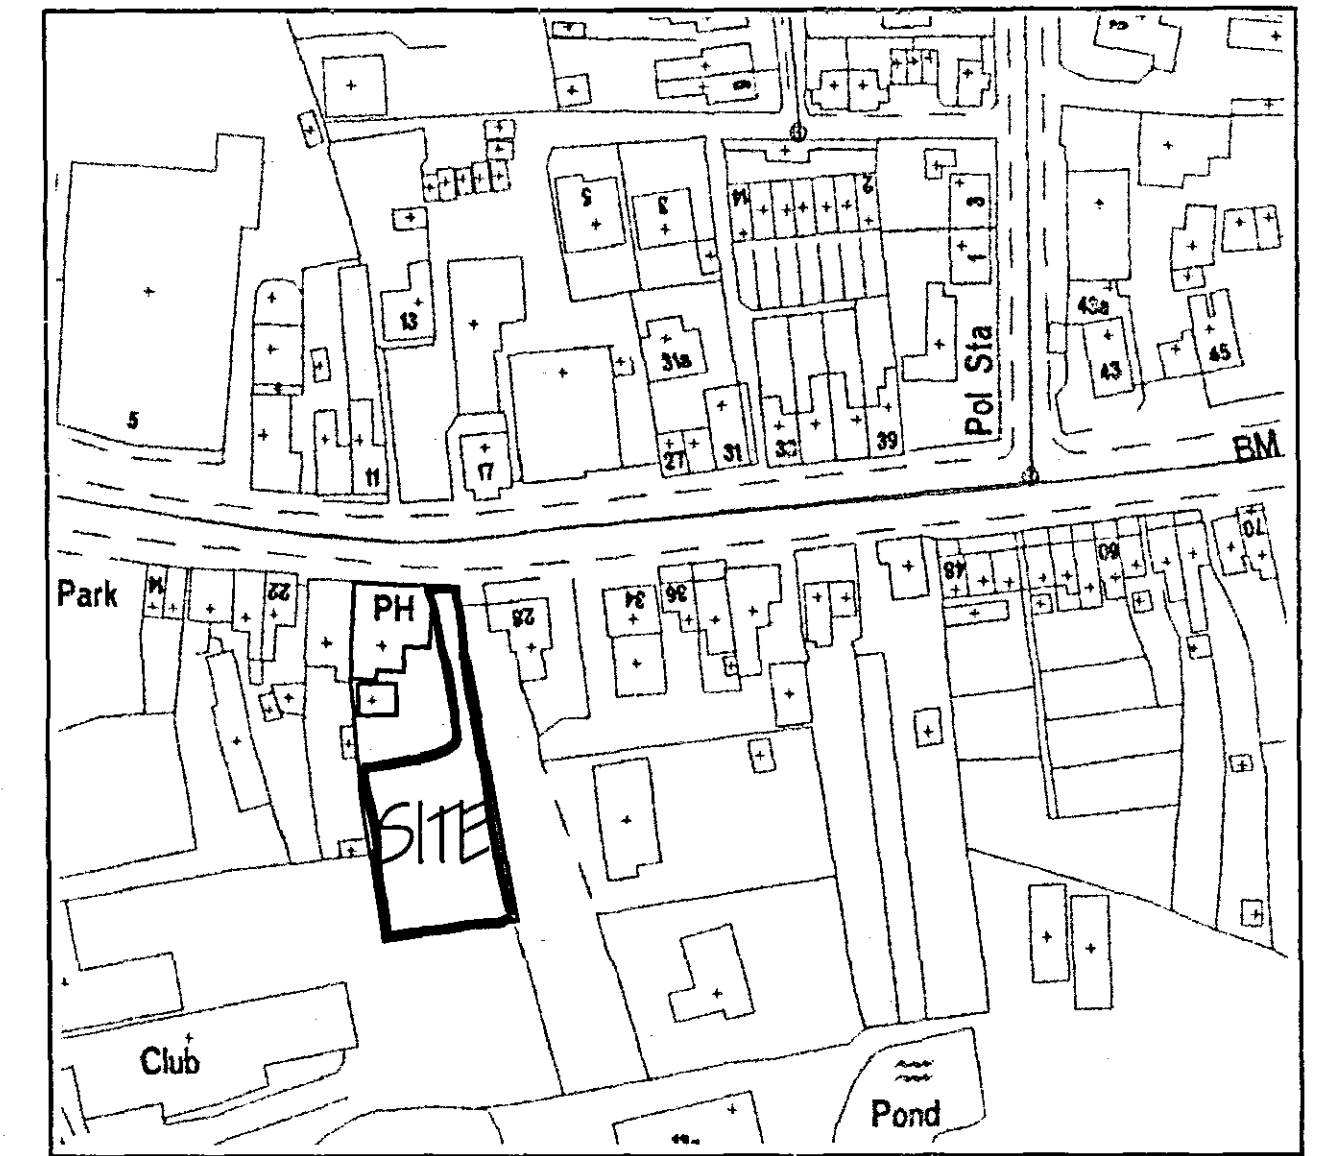
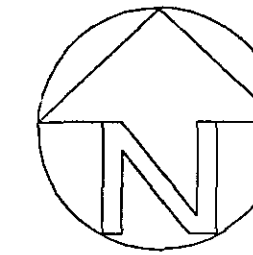


- A - SILVER BIRCH (BETULA PENDULA) FEATHERED
- B - WHITEPEAR (SORBUS ARA) FEATHERED
- C - HAMMORN (CRATAEGUS LAEVIGATA) FEATHERED
- D - PROPOSED 1.8 METRE HIGH CLOSE BOARDED FENCING
- E - 1.8 METRE HIGH BRICK WALL
- F - EXISTING 1.8 METRE CLOSE BOARDED FENCING
- G - 1.8 METRE VERTICAL CLOSE BOARDED FENCING

1/3 to 1/2 bag of peat free and shrub planting compost to be incorporated into backfill for each tree hole.

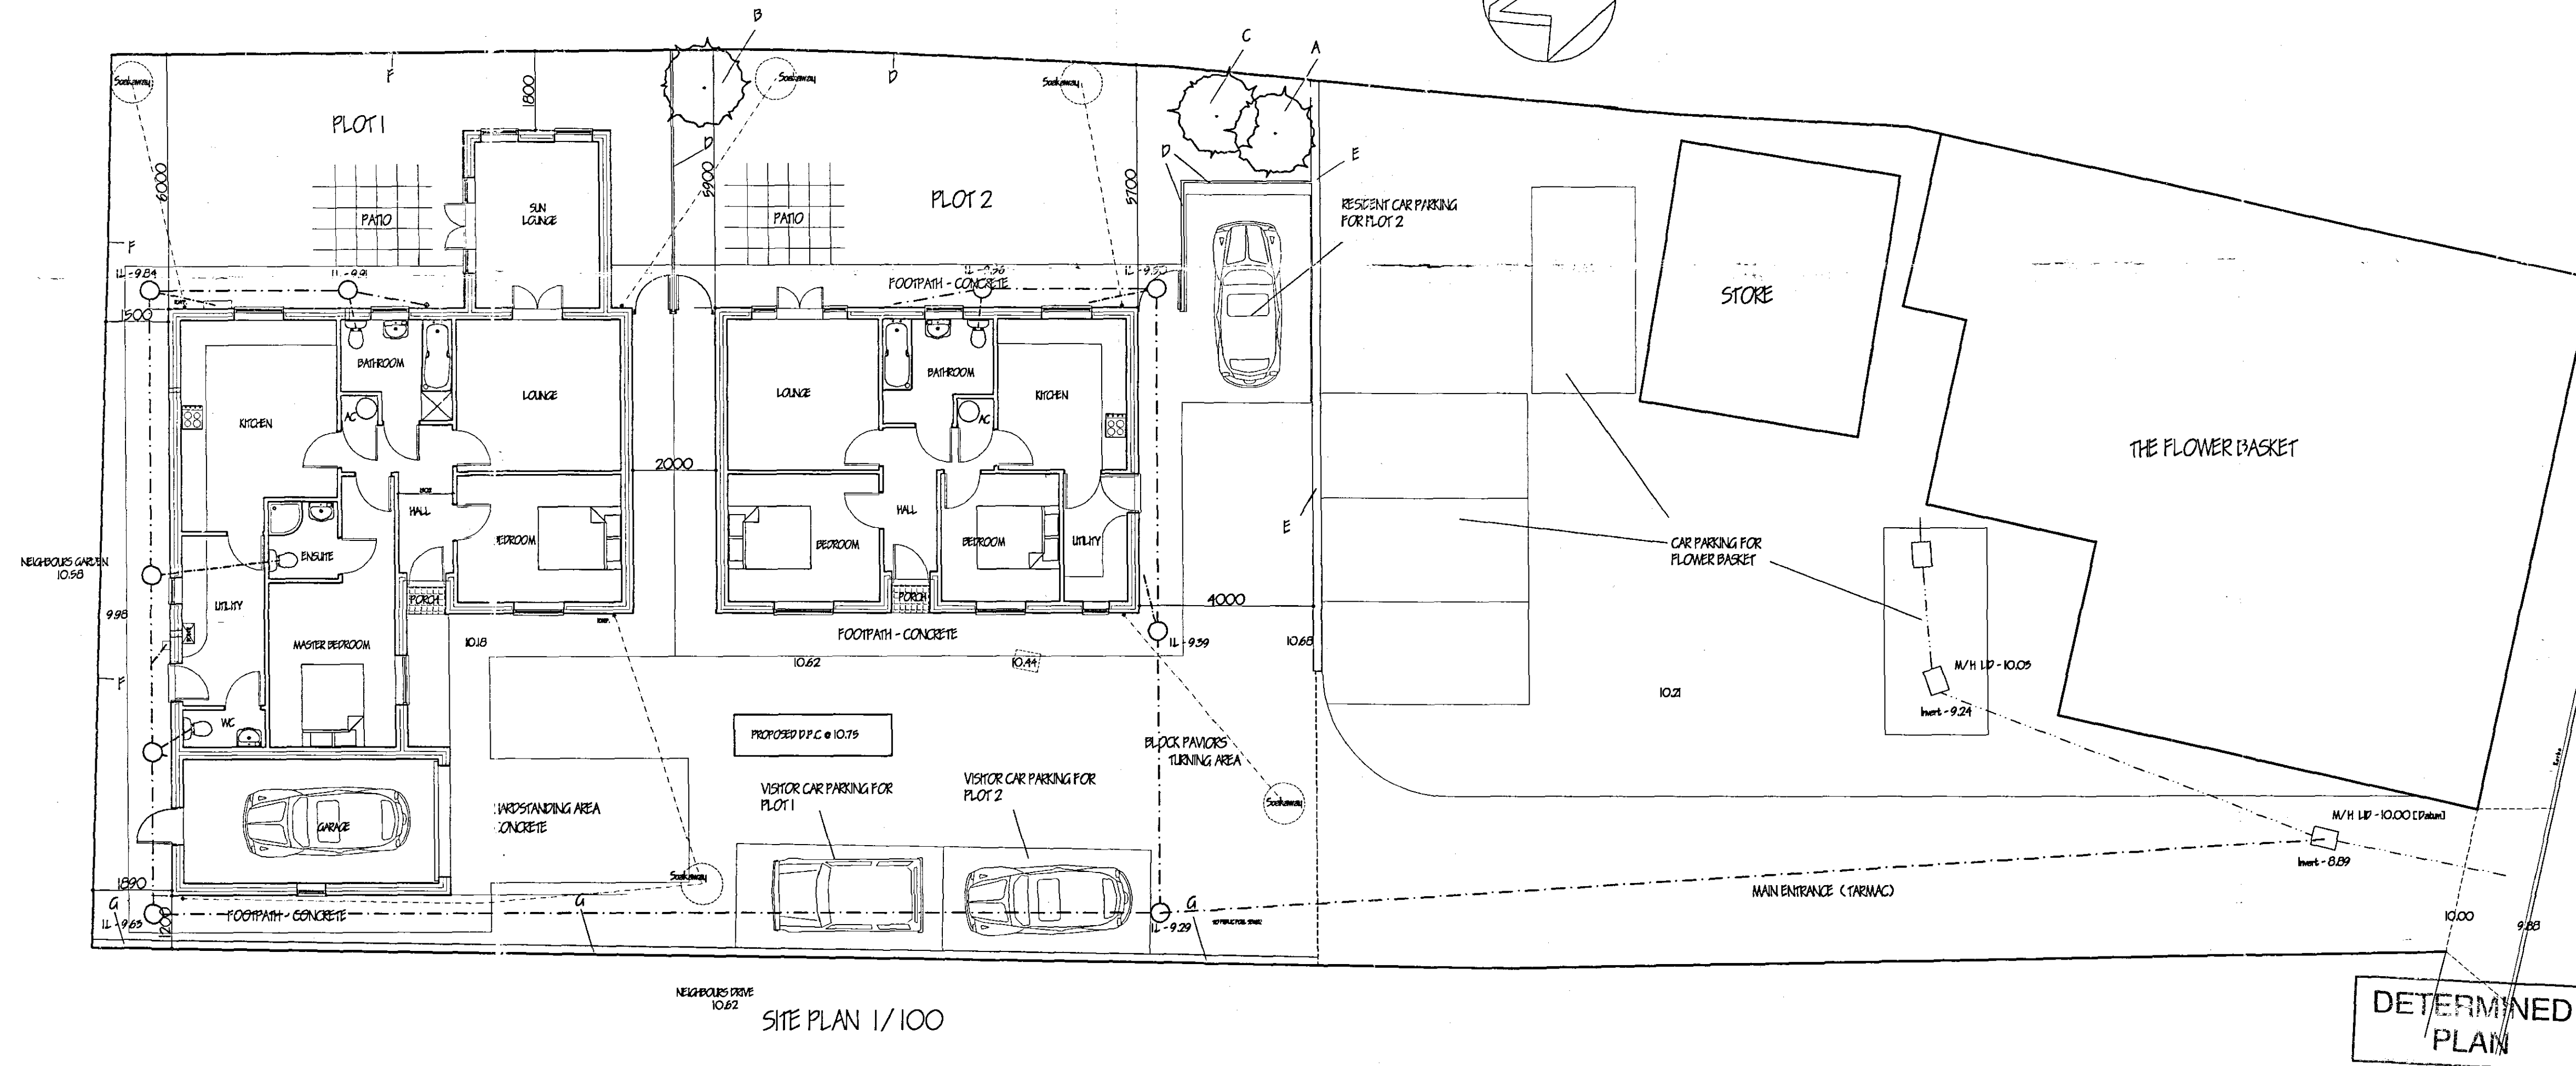

LOCATION PLAN 1/250

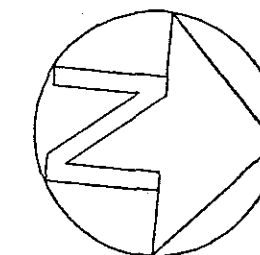

SHDC
PLANNING & DEVELOPMENT
14 DEC 2006
Ref. 1727/06

ref: revision		date	
 E. R. MERCHANT & CO.			
I. ENG AMICE FIWO			
ARCHITECTURAL, STRUCTURAL AND LAND DRAINAGE CONSULTANTS			
Unit 4, Wrights Mews 12A Park Road, Holbeach, Spalding, Lincs. PE12 7EE Tel: 01408 490800 Fax: 01408 425744			
E-Melli O. R. Merchant @ Merchant, F.S. Co. UK			
Project			
RESIDENTIAL DEVELOPMENT TO REAR OF FLOWER BASKET HOLBEACH Lincs			
Client			
MR & MRS G. AMBROSE			
Drawing			
BLOCK PLAN & LOCATION PLAN			
Job Ref.		Drawing No.	
1443/ 06		05.	
Date		Drawn	
MAY '06.		GRM	
Scales			
1/100 1/2500			
DO NOT SCALE FROM THIS DRAWING This drawing is copyright and may not be altered, traced, photographed or used for any purpose other than that for which it is issued. The General Contractor is to check all dimensions on site and report any discrepancies to the Architect. All details shown on this drawing including foundations are based upon typical site conditions related to the area. No responsibility can be accepted for abnormal conditions which may be discovered at any construction unless reported to the Architect as that design amendments may be considered. Site soil surveys are recommended in respect of foundations to establish specific site conditions before foundation work is undertaken. This drawing is limited in the amount of information contained and does not purport to contain a full specification of the works. It is solely for the purpose of obtaining Planning / Building Regulation approval. This drawing must not be used as a contract document alone. The works will not be supervised or inspected on site by G R Merchant or any representative thereof. It is the client or that appointed agency responsibility to control workmanship, substitution of materials, adherence to specification, variations to contract etc. All materials to be new unless otherwise stated and all components & materials etc. to be used fitted and installed etc. in strict accordance with manufacturers instructions and relevant code of practice. Materials shall conform to appropriate British standard specification or BSIA certificate or European code equivalent. The Employer / Client shall ensure that the selected contractor is competent with and adopts all measures necessary to achieve compliance with Health and Safety legislation for Building sites and Work places. The Employer / Client is advised that should the works need to comply with the Construction Design and Management Regulations an independent Planning Supervisor will be required. The works shall comprise of all that is shown on the drawing and detailed Work that may not specifically shown but may be reasonably inferred as necessary to carry out the works shall be deemed to be included.			