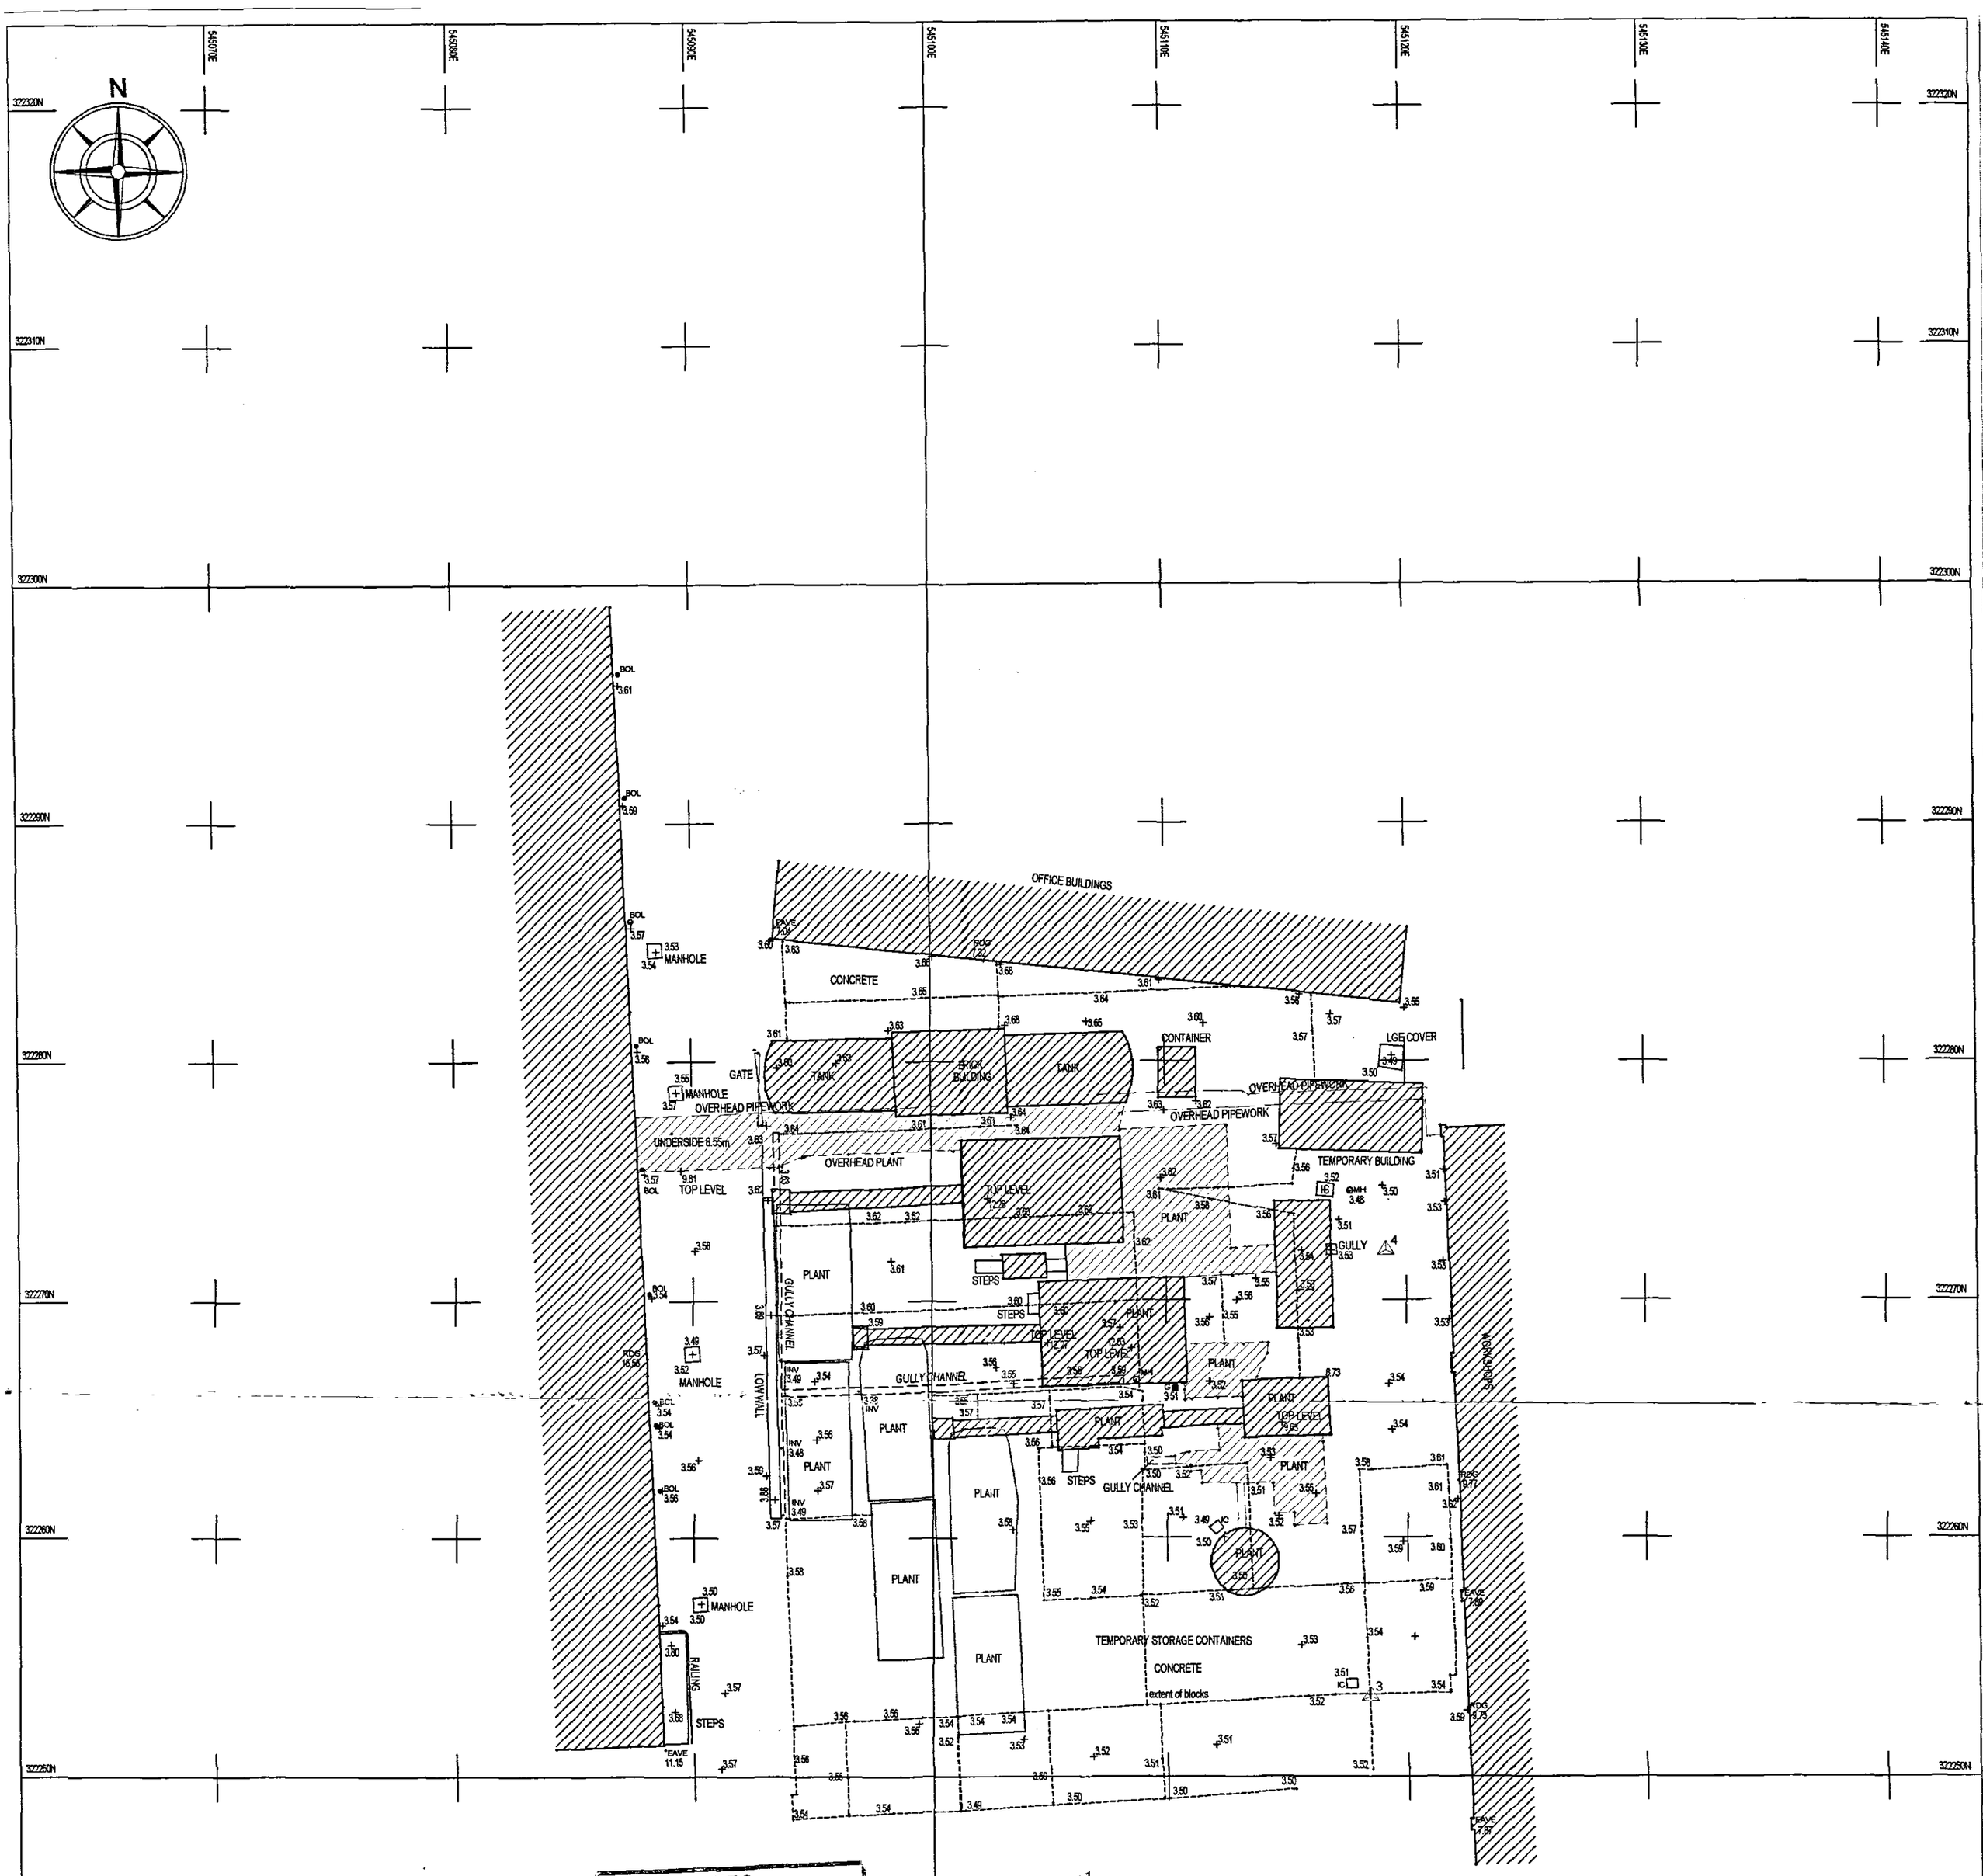


SHDC
Planning & Development
10 MAR 2008
Ref: 0314/08

SURVEY STATIONS			
Name	Easting	Northing	Height
1	545106.243	322245.424	3.459
3	545118.411	322253.334	3.511
4	545119.178	322272.052	3.525

DISCLAIMER :
THE SURVEY SYMBOL USED TO REPRESENT TREE SPREADS GIVES AN AVERAGE CROWN DIMENSION ONLY.

DETAIL SHOWN ON THIS PLAN RELATING TO SERVICES ABOVE AND BELOW GROUND ARE FOR INDICATION ONLY. VERIFICATION OF THIS DETAIL MUST BE SOUGHT FROM THE RELEVANT AUTHORITY.

Chartered Surveyors
Land, minerals and geomatics

associated surveying consultants

ASC (Surveys) Limited Registered in England and Wales No. 4500757
Tel: 01480 212790 The Studio Priory House Priory Lane St. Neots Cambridgeshire PE19 2BH
Fax 01480 406456 Internet: www.asc-geomatics.co.uk Email: asc_geomatics@orchidserve.com

TITLE : Plant area at Premier Foods. Long Sutton

As surveyed on 15 February 2008.
Levels related to Ordnance Survey datum, survey orientated to National Grid.

CLIENT : LARRY FITCH - FITCH BUTTERFIELD

THIS INFORMATION HAS BEEN PRODUCED TO THE NAMED CLIENT'S SPECIFICATION ONLY

ORDNANCE SURVEY DIGITAL COPYRIGHT LICENCE No : ES 871 400

RICS

DATE : 25.02.2008
SCALE : 1:200
DRAWN BY : HOWARD TRIANCE
REVISION :

DRAWING NUMBER:
ASC.08.138

DETERMINED PLAN