




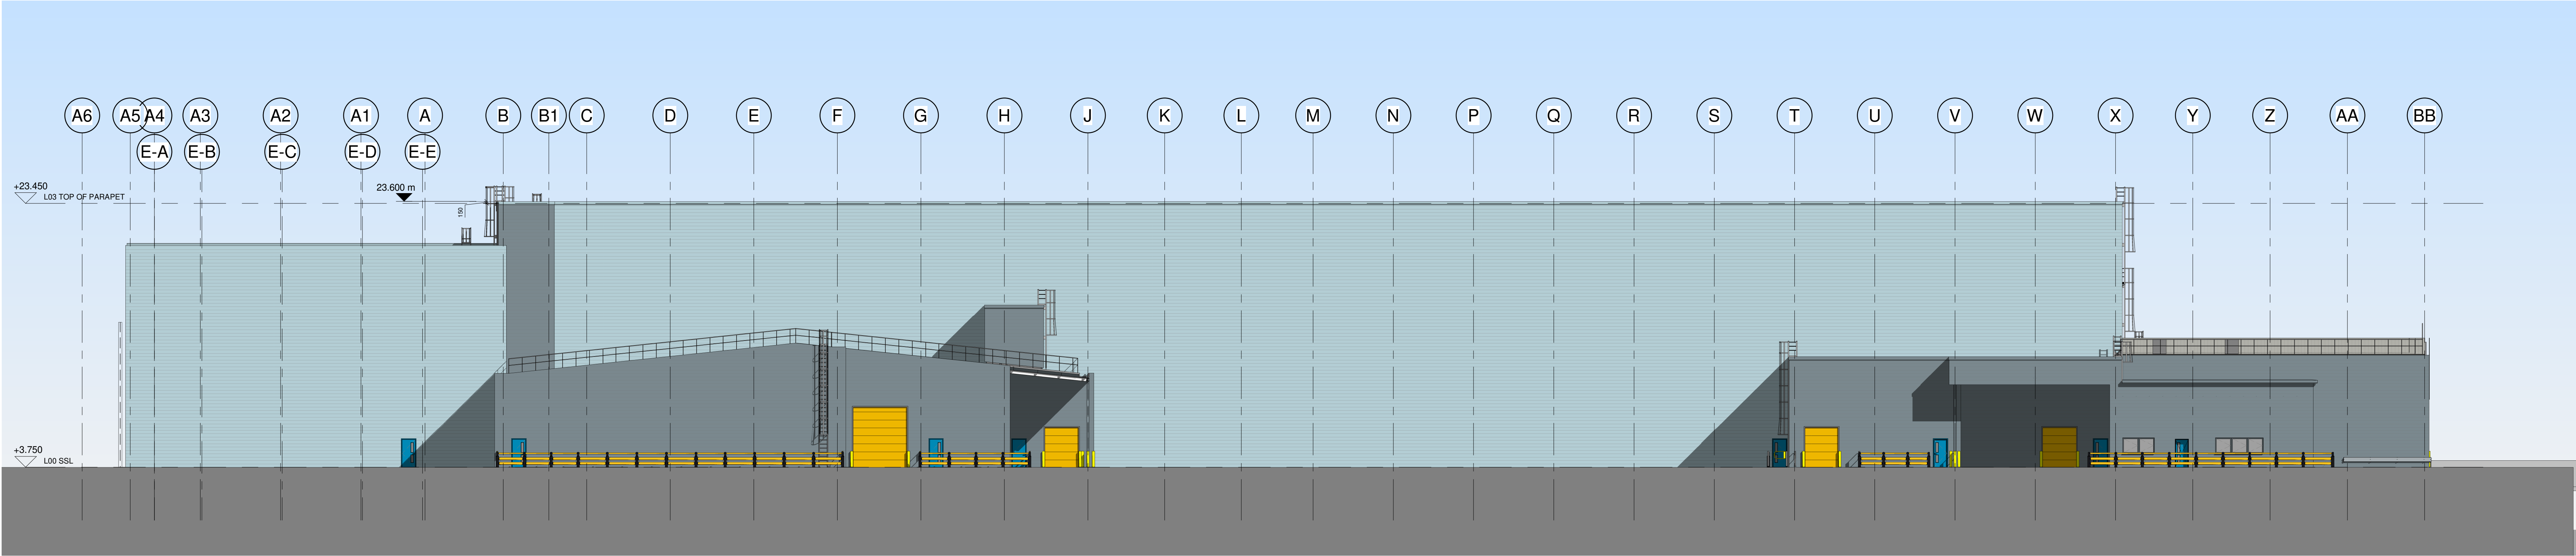

Elevation 1
1 : 200

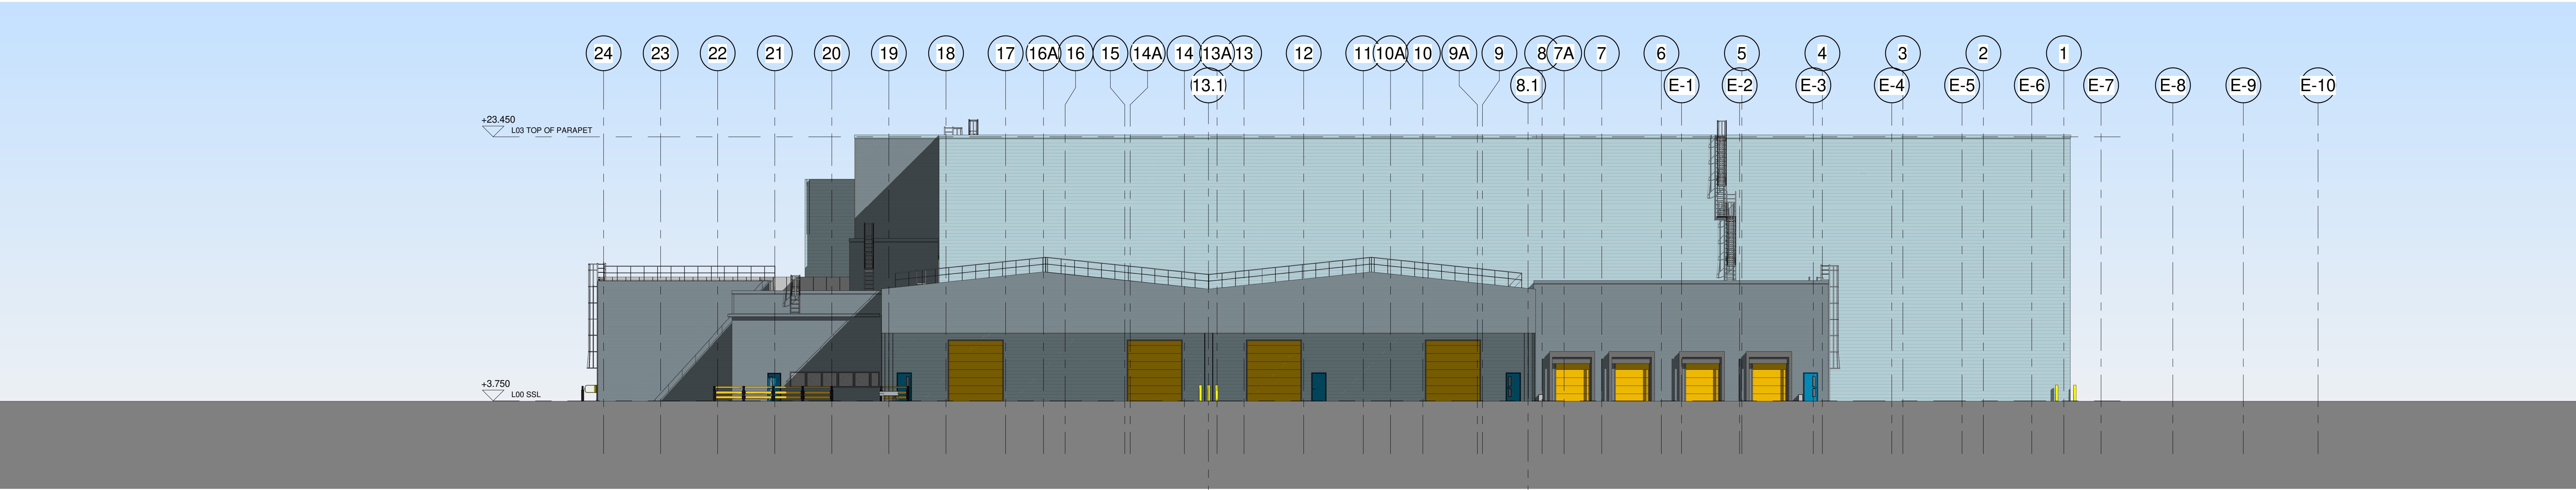

Elevation 2
1 : 200

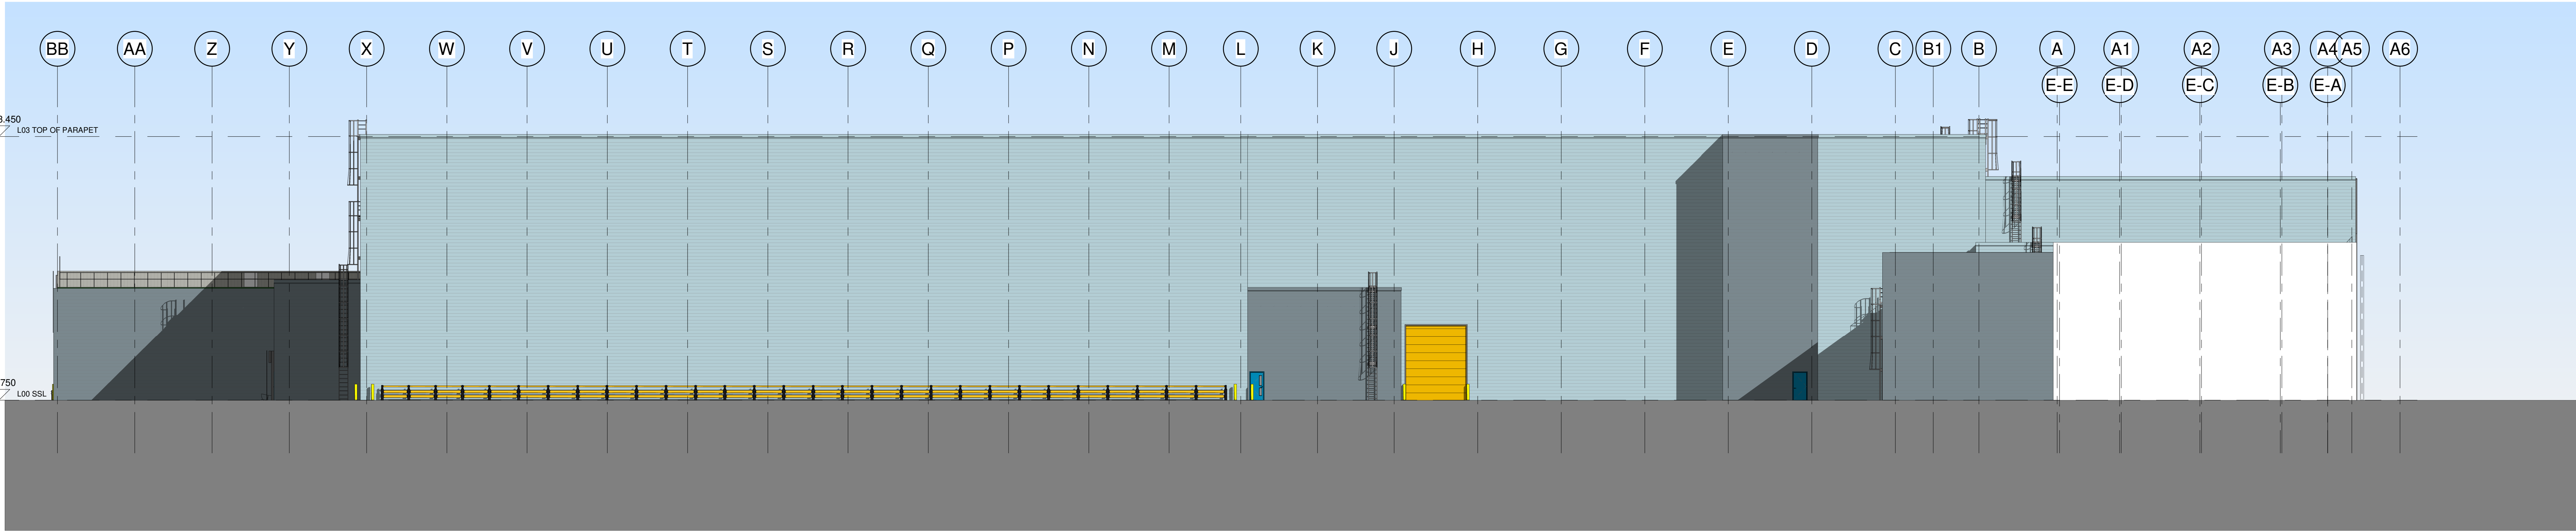

Elevation 3
1 : 200

External Materials	
	New horizontal cladding Colour: HPS2000080 Ice Blue RAL 200 80 10
	New horizontal cladding Colour: HPS7000000 Alaska Grey RAL 7000
	Industrial Doors Colour: Yellow RAL 1021
	Personnel Doors Colour: Blue RAL 7000
	Windows Aluminium with PVC finish Colour: RAL 7000 to match cladding in which they occur

REV	DESCRIPTION	DATE	BY
(P01)	FIRST ISSUE	22/07/19	DS

DESIGNER

ONE Creative Environments Ltd.
London Office
83 Great Street
London
W1G 0LJ
Tel: 0203 876 1645
Email: reception@one.co.uk

Middlesex Office
2 The Triangle
Whitehall Green
Windsor
Windsor
Tel: 01605 360 300
Email: reception@one.co.uk



PROJECT NUMBER		
P0806		
PROJECT TITLE		
LONG SUTTON PRINCES		
DRAWN BY :	POSITION :	DATE :
DS	Design Assistant	10-07-2019
CHECKED BY :	POSITION :	DATE :
Craig Wadding	Associate Director	22/07/2019
APPROVED FOR ISSUE BY :	POSITION :	DATE :
Craig Wadding	Associate Director	22/07/2019

DRAWING TITLE
Elevations
(Sheet 1 Principal Elevations)

DRAWING STATUS	
S4 STAGE APPROVAL	
SCALE:	DRAWING SIZE:
1 : 200	A0
DRAWING NUMBER	REVISION
PLSRMW-ONE-ZZZ-ZZZ- DR-A-1200	(P01)

© Copyright of One Creative Environments Ltd. No reproduction without written consent from One Creative Environments Ltd.