

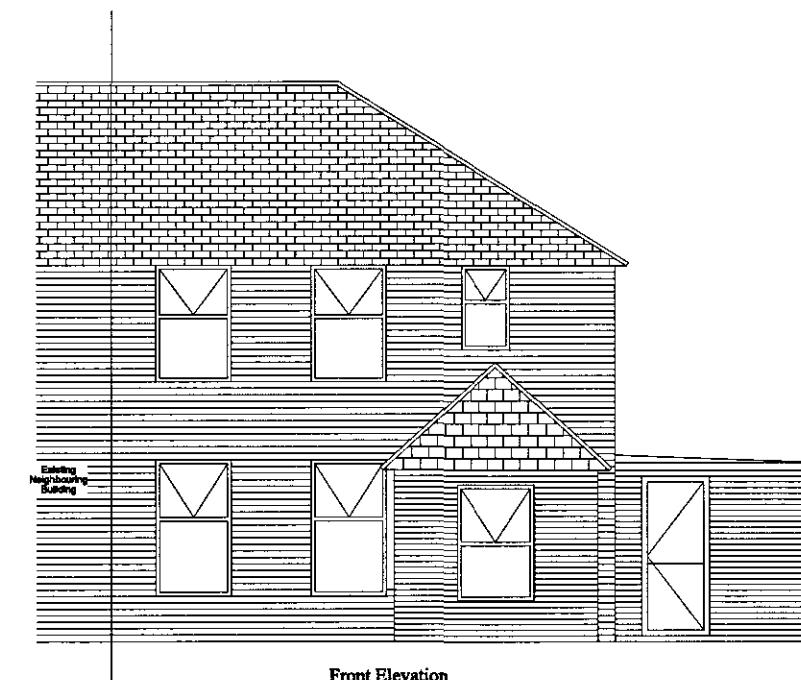
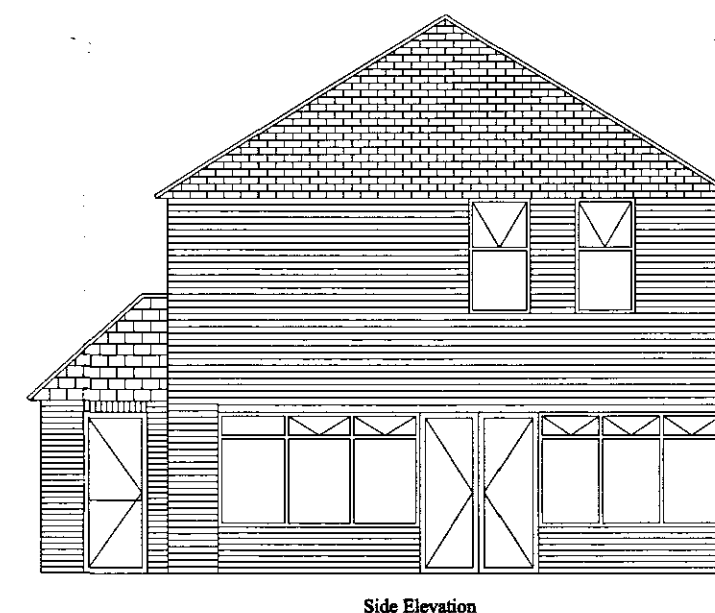
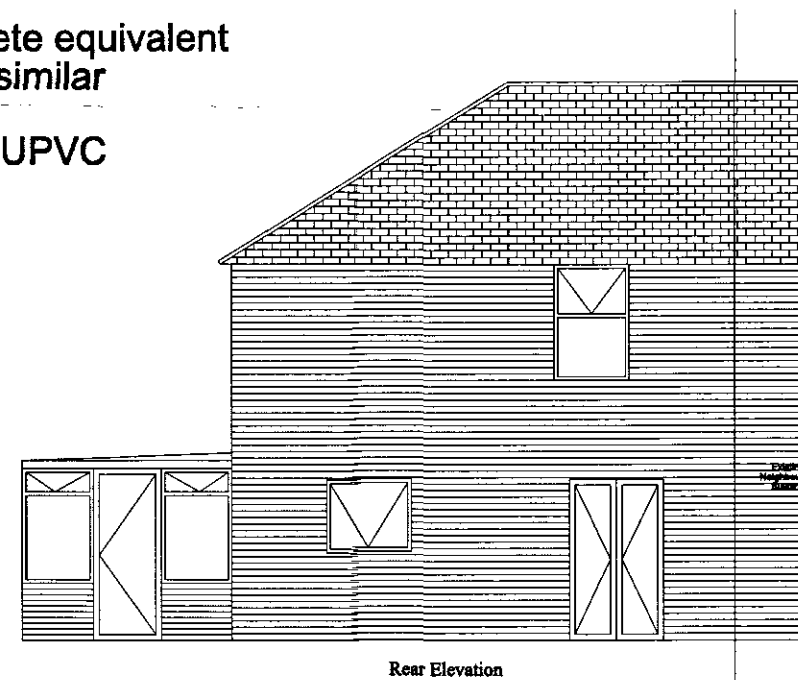
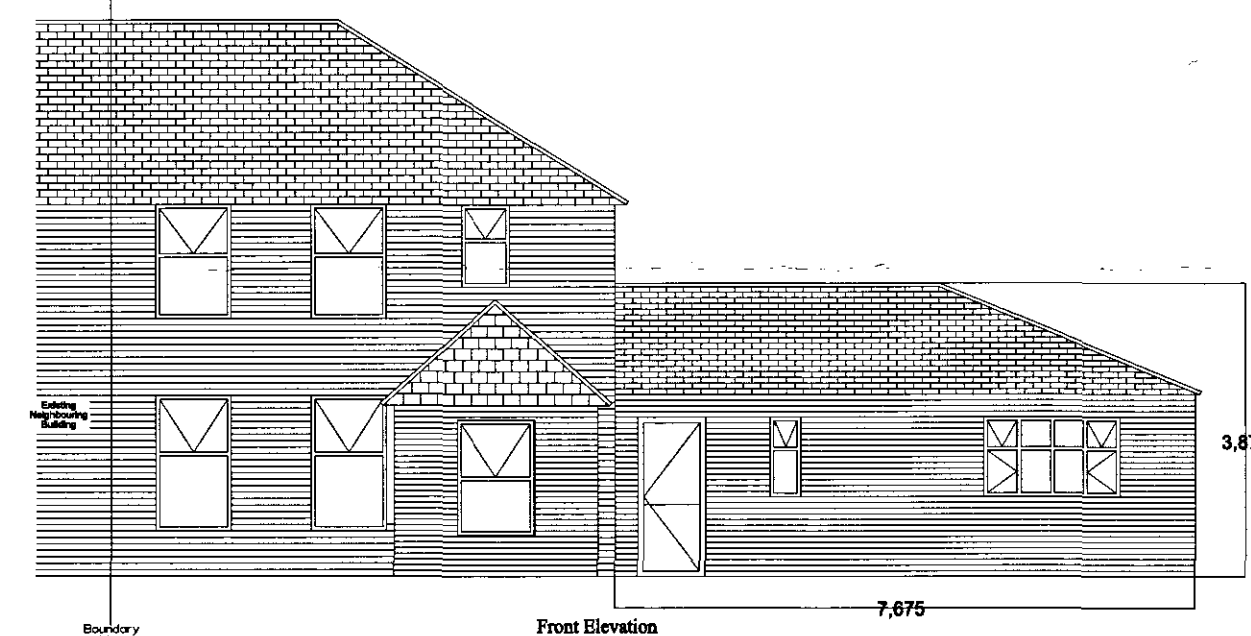


Roof material to match existing dark grey slate or concrete equivalent
 Brick material to match existing LBC red facing brick or similar
 Windows and doors to match existing white UPVC
 Fascias, gutters and downpipes to match existing black UPVC


Existing Elevations

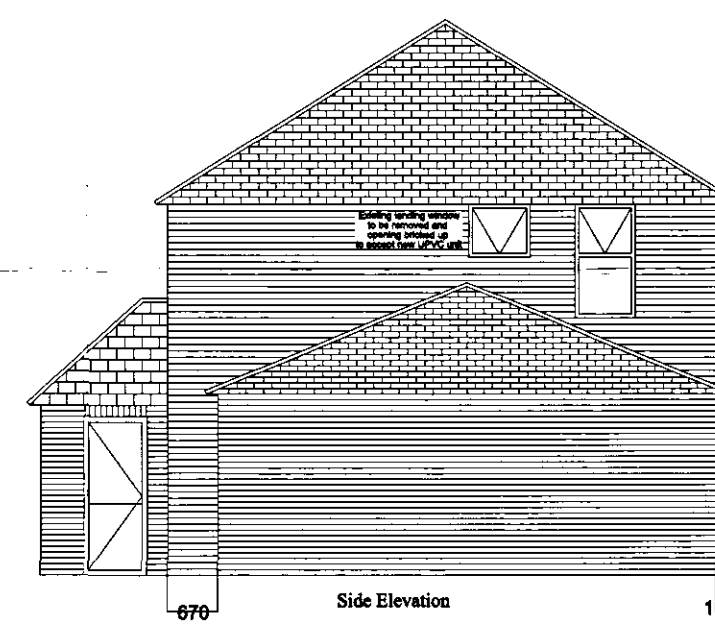



Proposed Elevations

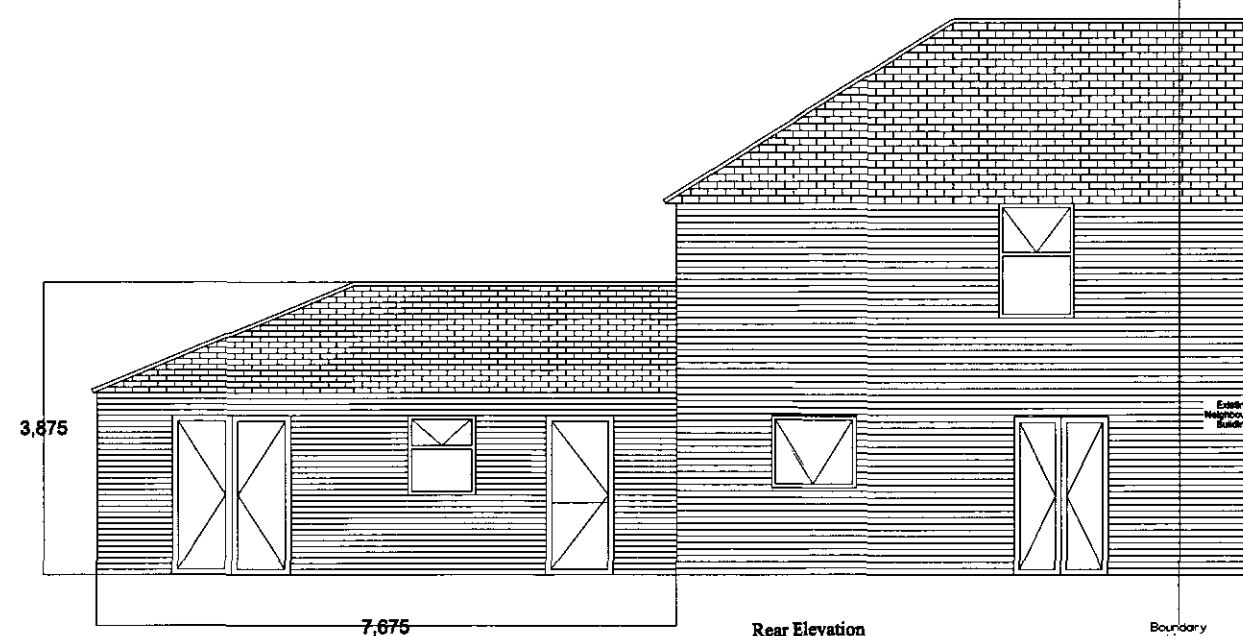

Existing Plan

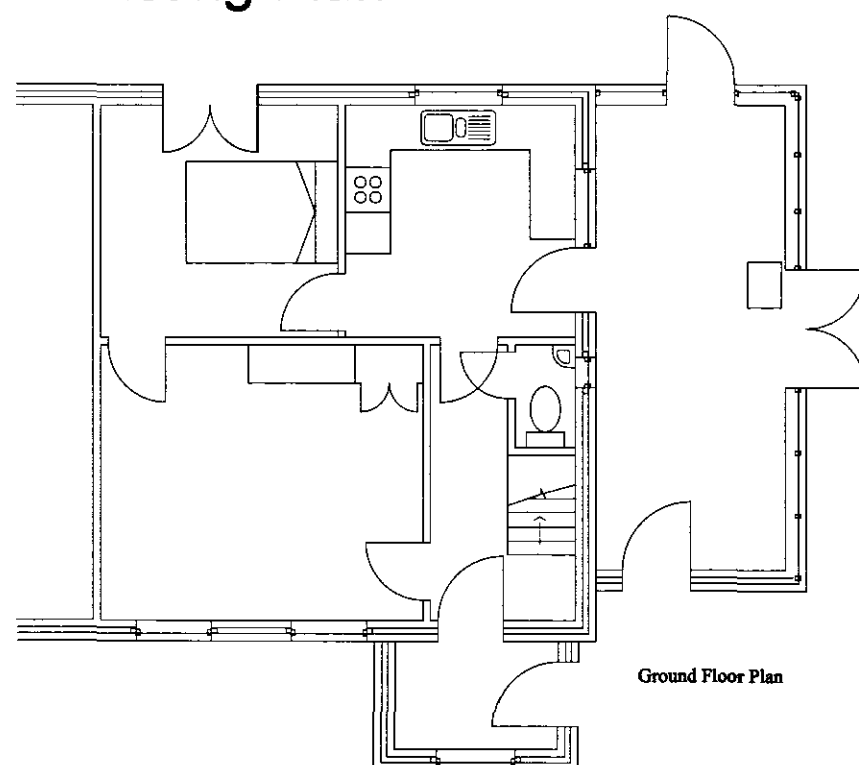

Proposed Plan

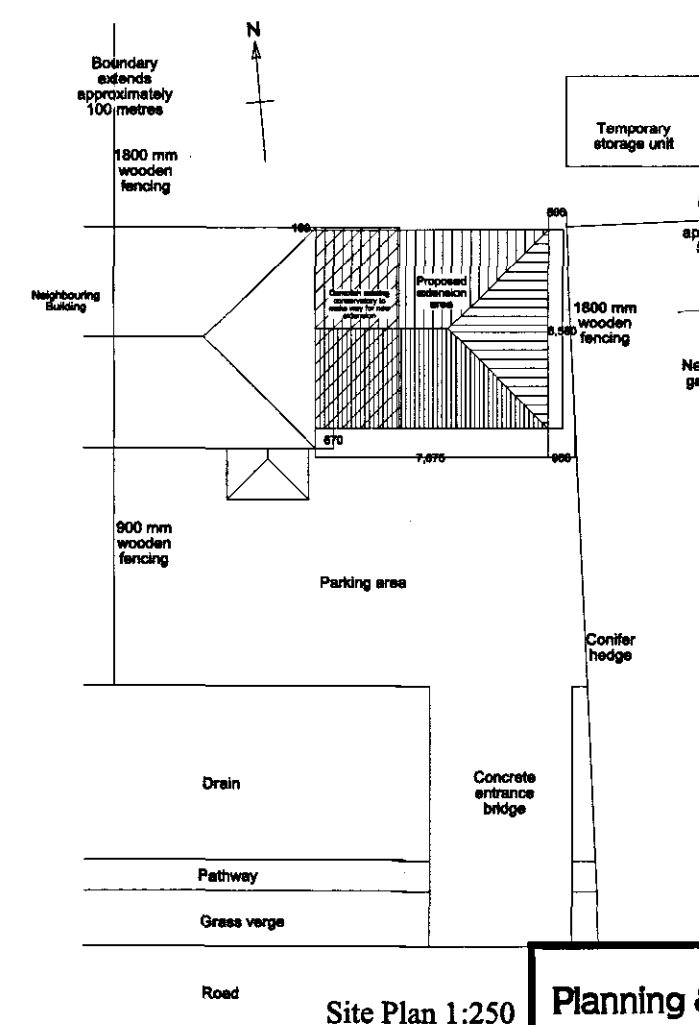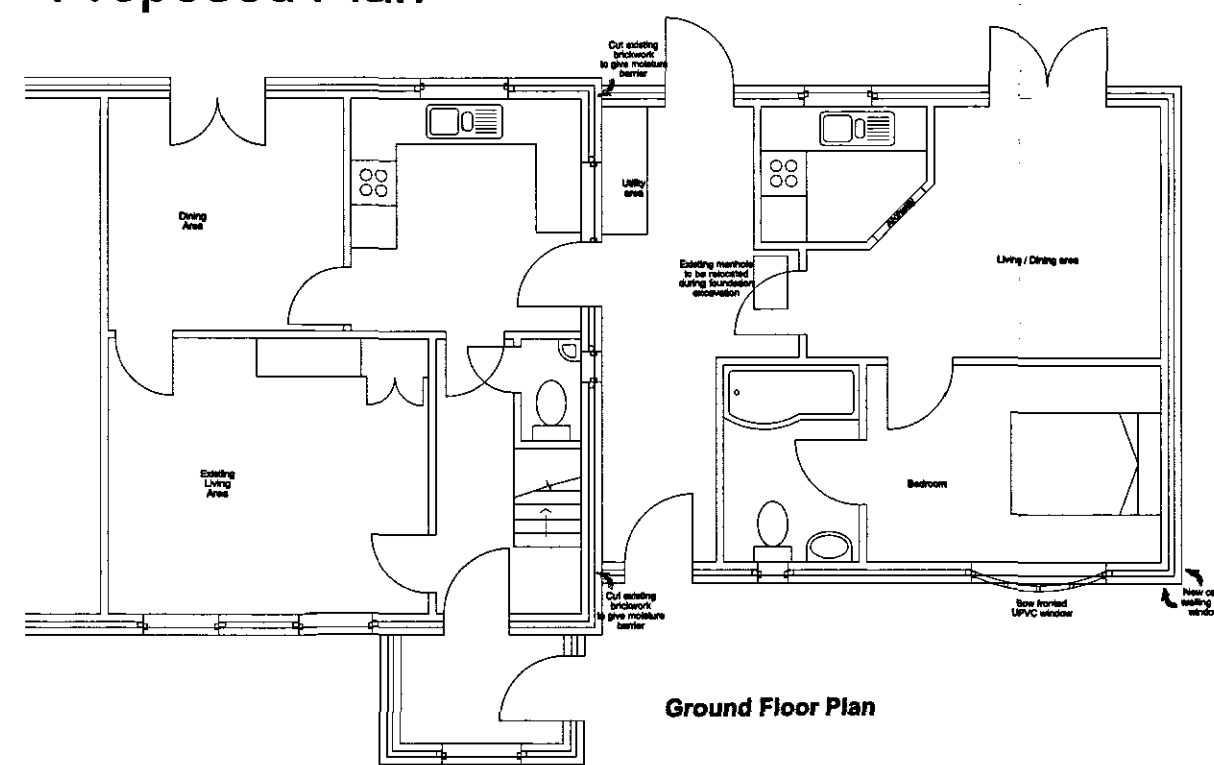

ADK Design & Development Cruchan, School Road, Terrington St John, Wisbech, PE14 7SG Tel: 01945 882009 Fax: 08712 422343 Email: adkdesign@tiscali.co.uk	
Project:	Proposed side extension 8 Bridge Road Little Sutton Spalding PE12 9EG
Content:	Existing and proposed plans, elevations and site
Scale:	1:100 1:250
Date:	Apr 2007
Drawn By:	NDG
Checked By:	
Drawing No:	S101-11-03-07
Copyright:	This drawing must not be copied, loaned or re-issued without the prior, written consent of ADK Design & Development. Do not scale, use only written dimensions. All dimensions in mm. All dimensions to be checked on site by contractor; any discrepancies to be notified prior to commencement of works.

SHDC
 Planning & Development

12 APR 2007

Ref: 048410