
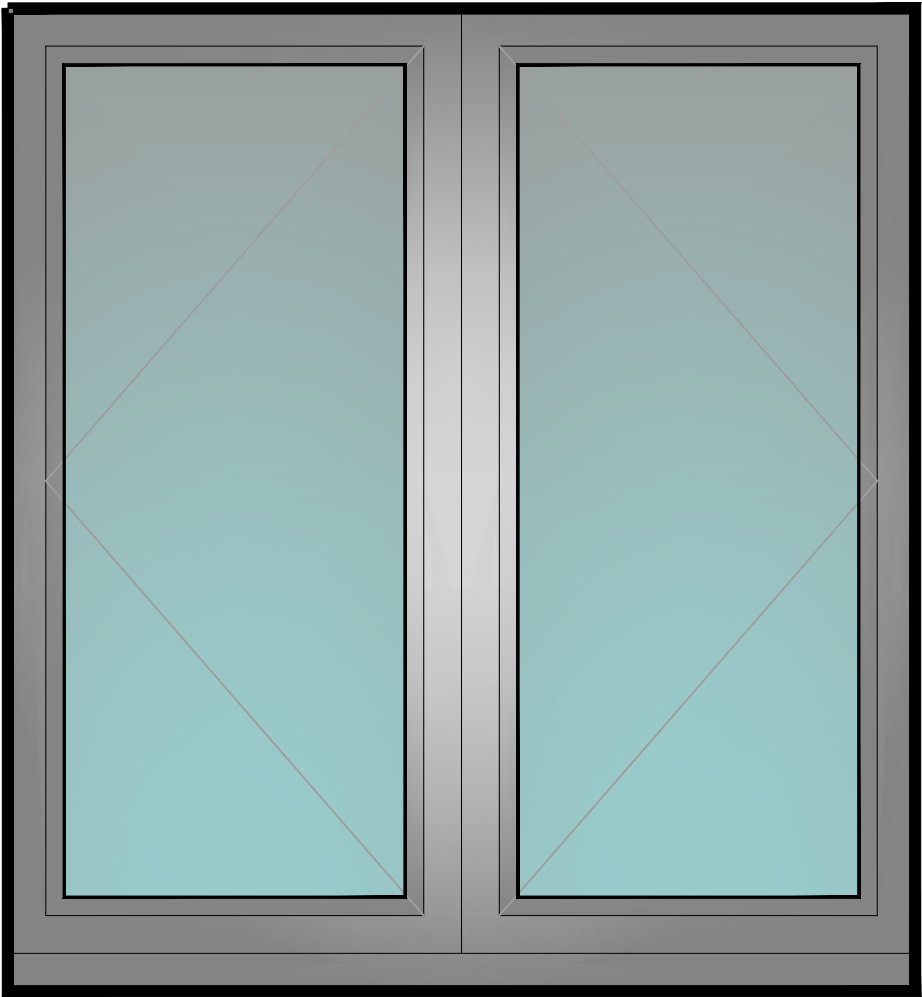
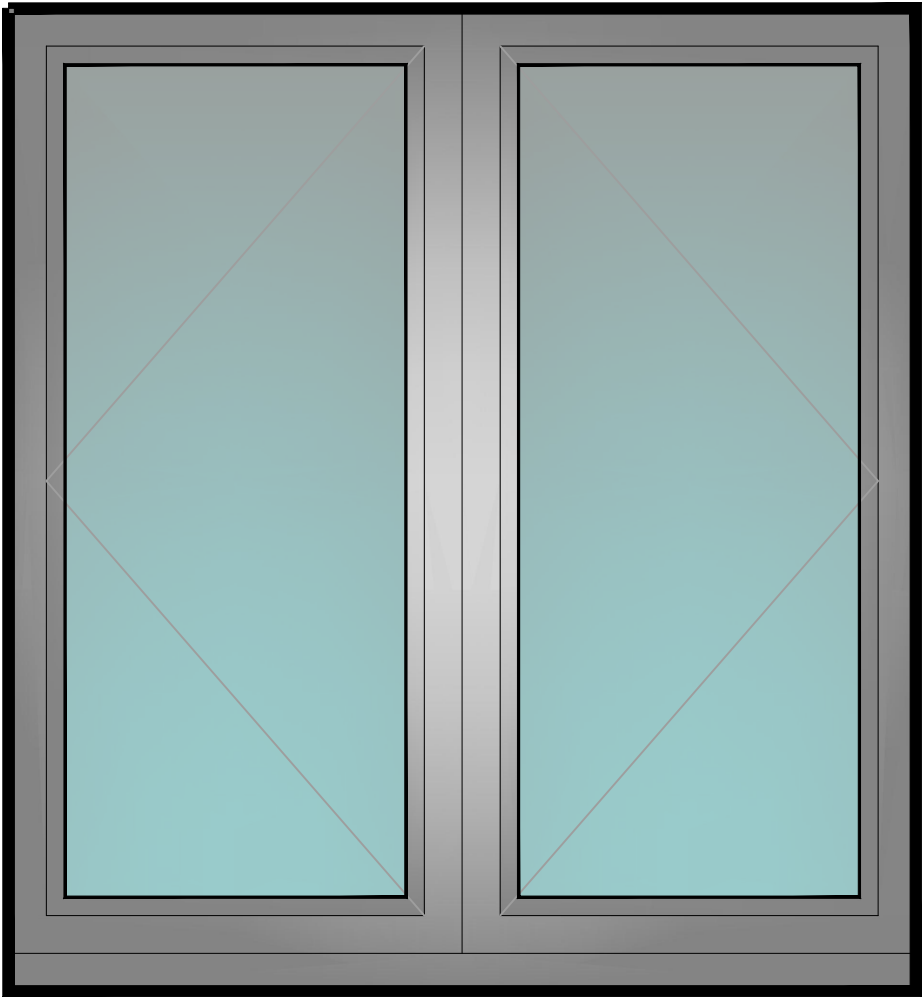
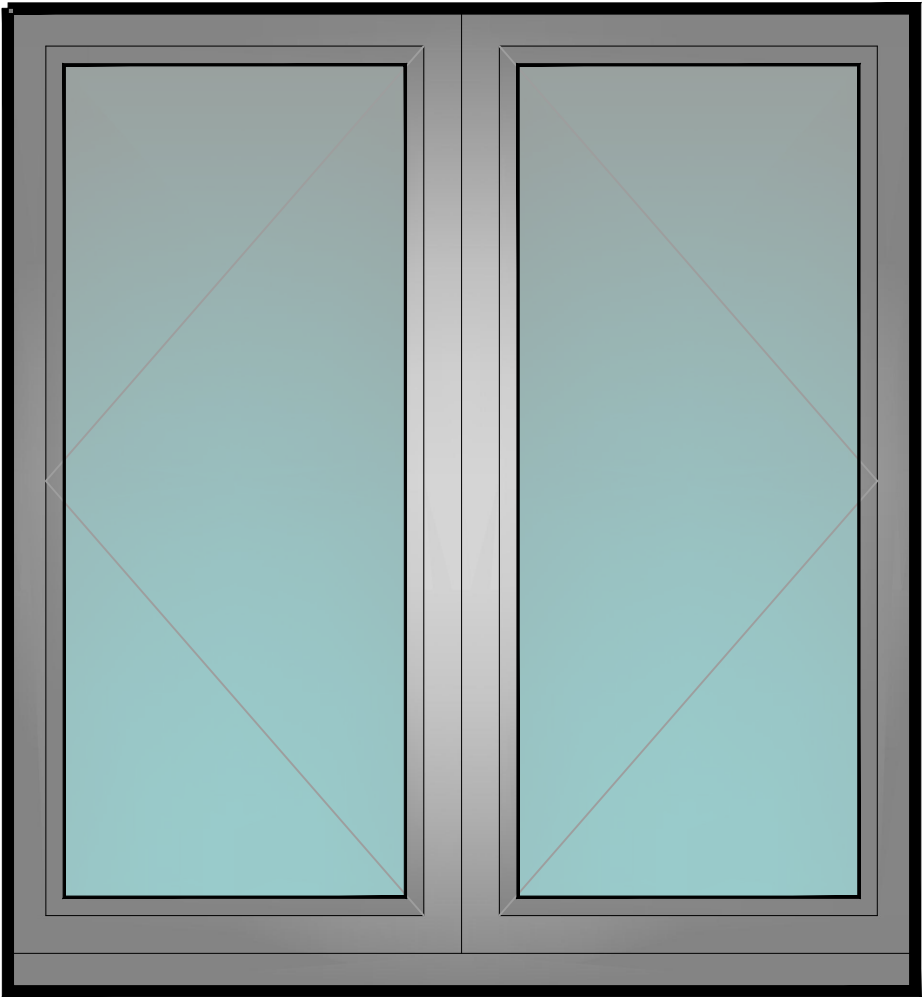
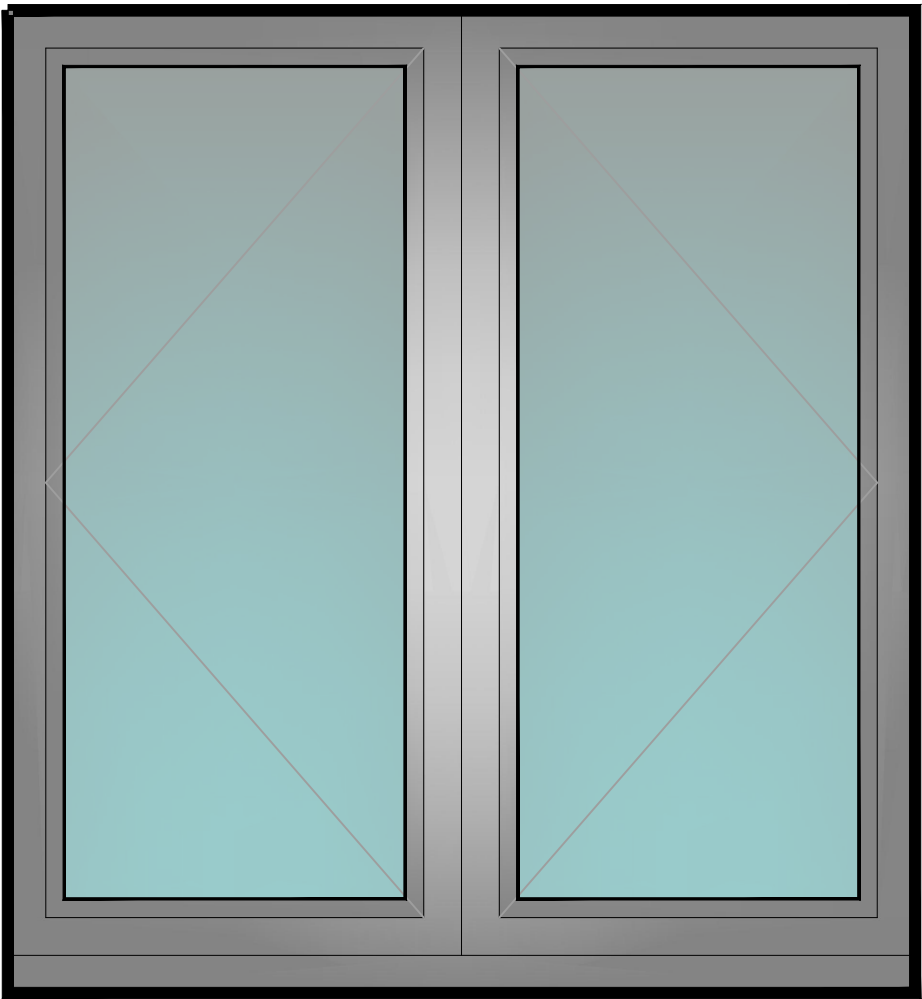
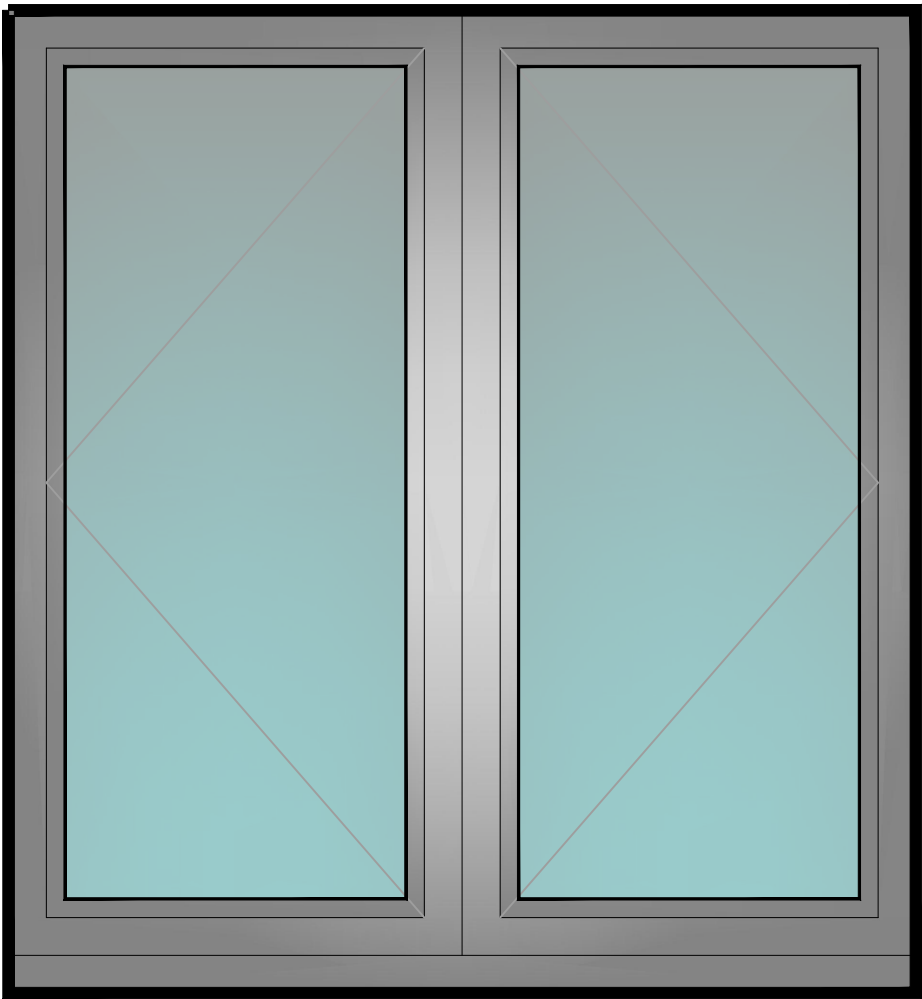
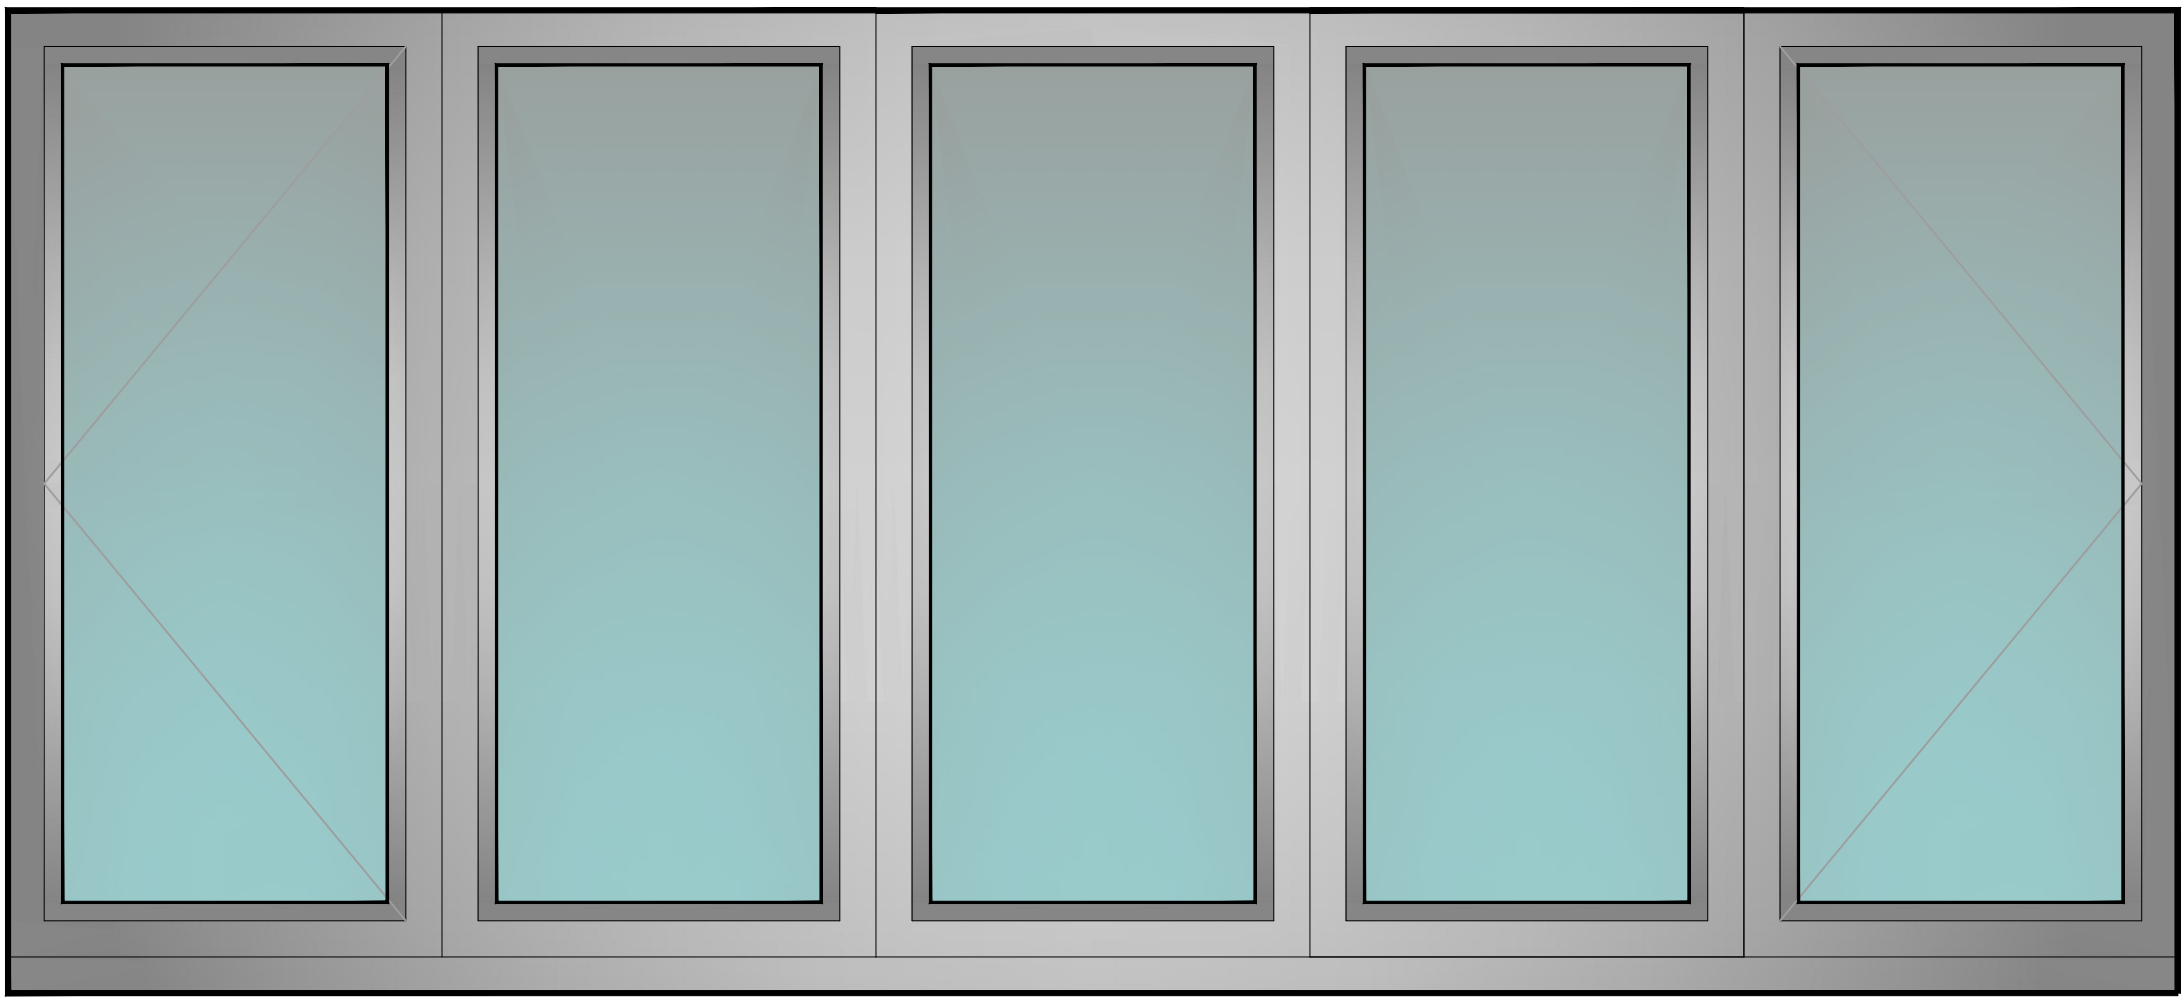
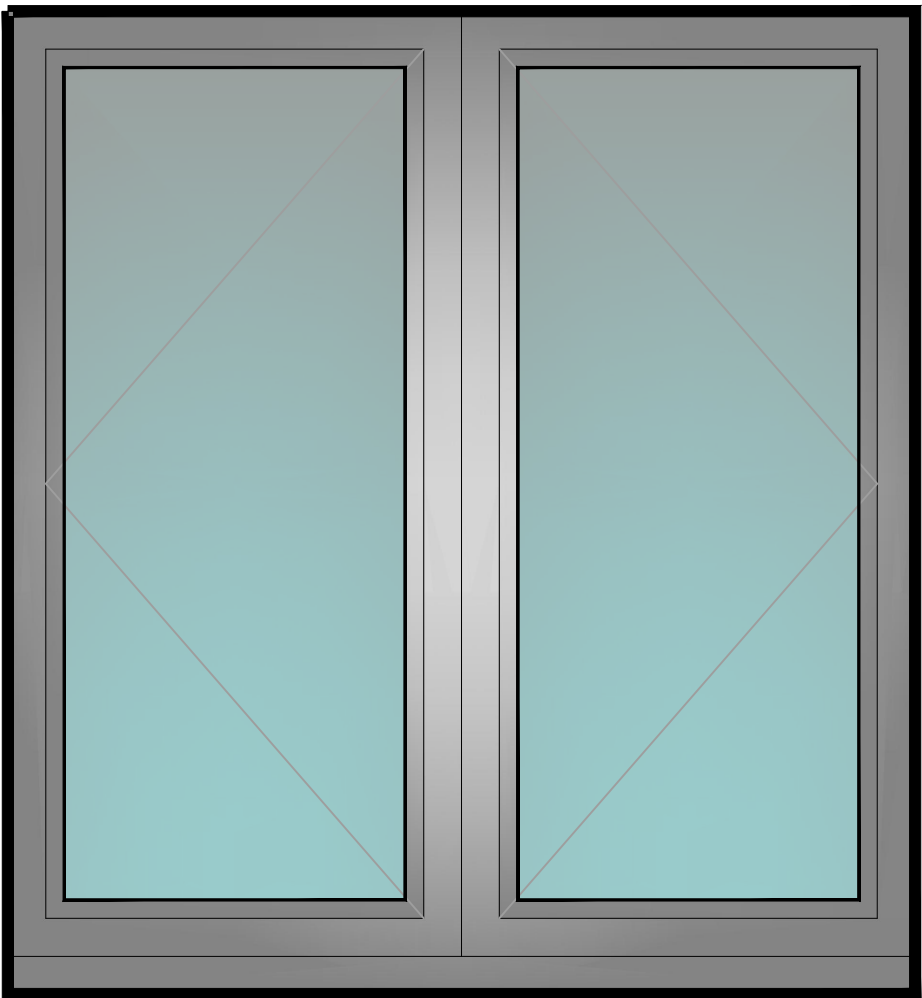
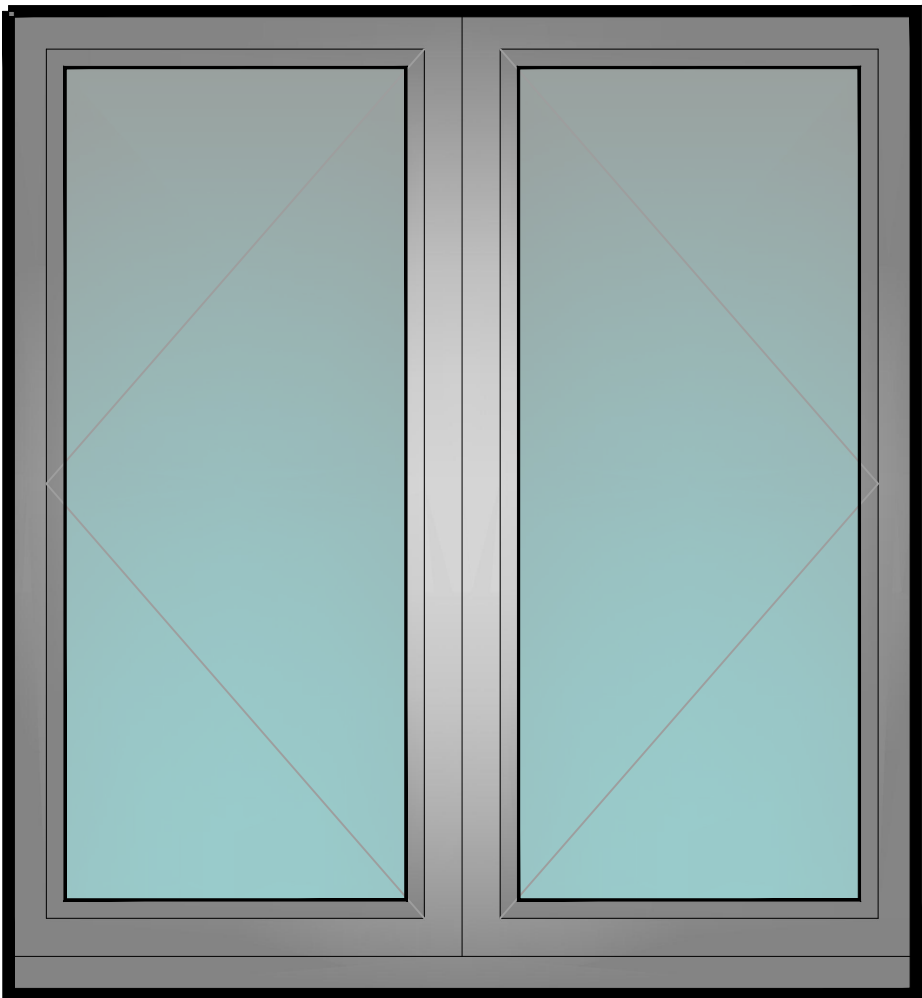


CDM NOTE:
The design has been undertaken as far as possible to avoid risks to health and safety or to reduce and control the effects of any unavoidable risks.
All relevant information identifying the unavoidable risks has been passed to the planning supervisor for inclusion in the Health & Safety plan.
The Health & Safety plan will be issued by the planning supervisor with these drawings.

WINDOW SCHEDULE:

W1  1300 x 1200	W2  1300 x 1200	W3  1200 x 630	W4  1300 x 1200
W5  1300 x 1200	W6  1300 x 1200	W7  1300 x 2870	
W8  1300 x 1200	W9  1300 x 1200	 <p>TYPICAL WINDOW SECTIONS (1:5) (seals and fixings omitted for clarity)</p> <p>FINISH: All window and frame exterior faces to be powder coated aluminium finish.</p> <p>Colour to be: RAL 7030 - STONE GREY</p>	

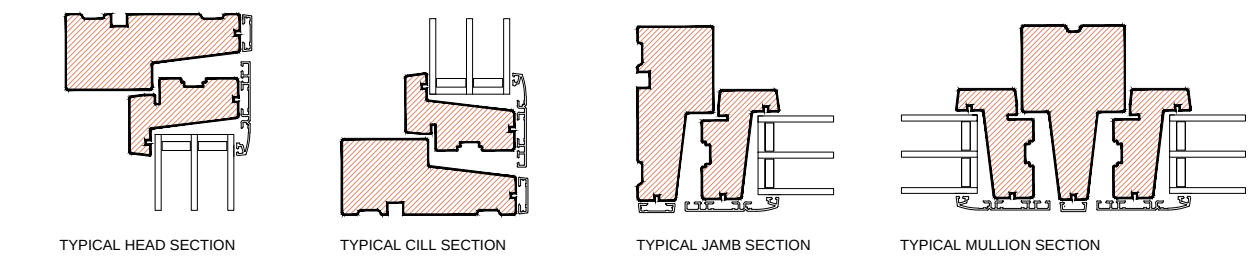

Rev.	By	Notes	Date
<div><div>rdc</div><div>Robert Doughty Consultancy</div></div> <div>32 High Street, Hellingham © Sheaford, Lincolnshire NG24 0RA Tel: 01529 421246 Fax: 01529 421358 Email: admin@rdc-consultancy.co.uk Web: www.rdc-consultancy.co.uk</div>			
Client: Mr & Mrs J Piccaver			
Project: Barn Conversion, Home Farm, Little Sutton			
Drawing title: Window Schedule			
Drawing No. 1149-01-01-DD07	Rev.	Drawn RB	
Scale 1:10/1:5 @ A1	Date 01-06-15	Checked	

All measurements should be checked against on site conditions and any discrepancies should be brought to the attention of the Robert Doughty Consultancy.