


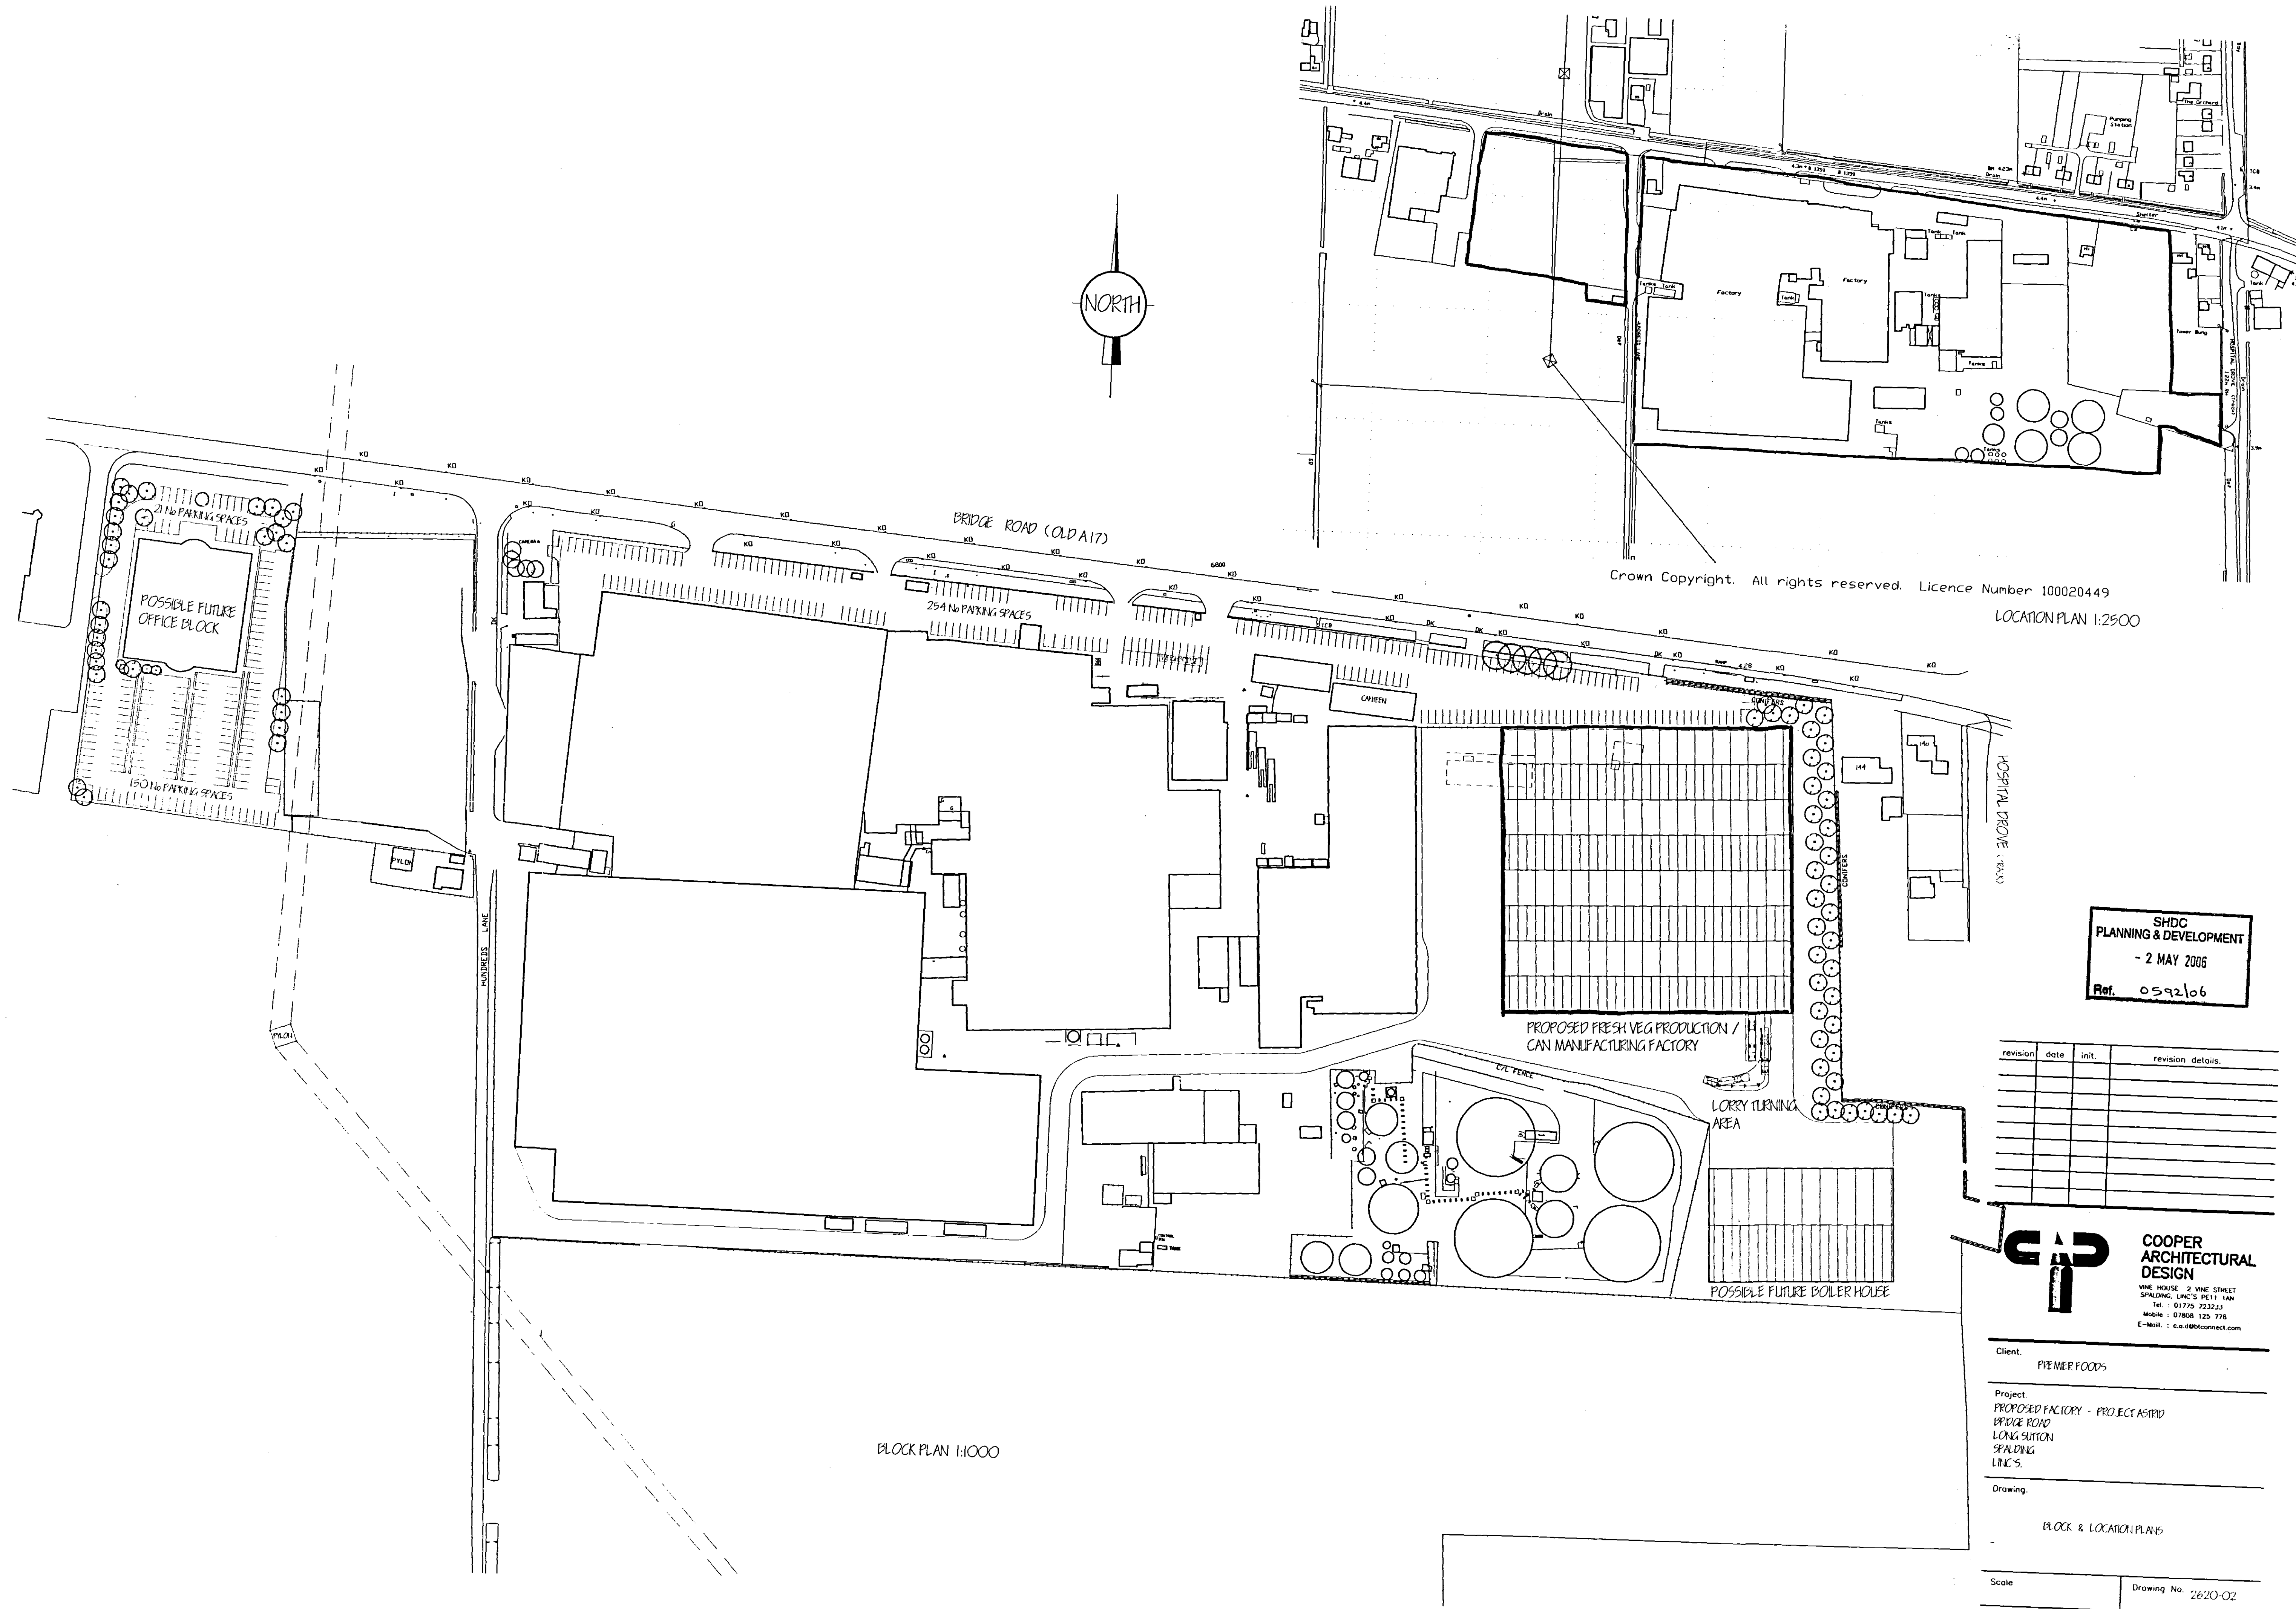

Crown Copyright. All rights reserved. Licence Number 100020449
 LOCATION PLAN 1:2500

BLOCK PLAN 1:1000

SHDC
 PLANNING & DEVELOPMENT
 - 2 MAY 2006
 Ref. 0592/06

revision	date	init.	revision details.

COOPER ARCHITECTURAL DESIGN
 VINE HOUSE 2 VINE STREET
 SPALDING, Lincs PE11 1AN
 Tel : 01775 723233
 Mobile : 07808 125 778
 E-Mail : c.a.d@btconnect.com

Client: PREMIER FOODS
 Project: PROPOSED FACTORY - PROJECT A51110
 BRIDGE ROAD
 LONG SUTTON
 SPALDING
 Lincs.
 Drawing:

BLOCK & LOCATION PLANS

Scale	Drawing No. 2620-02
Date: APRIL '06	Drawn: J.C.