


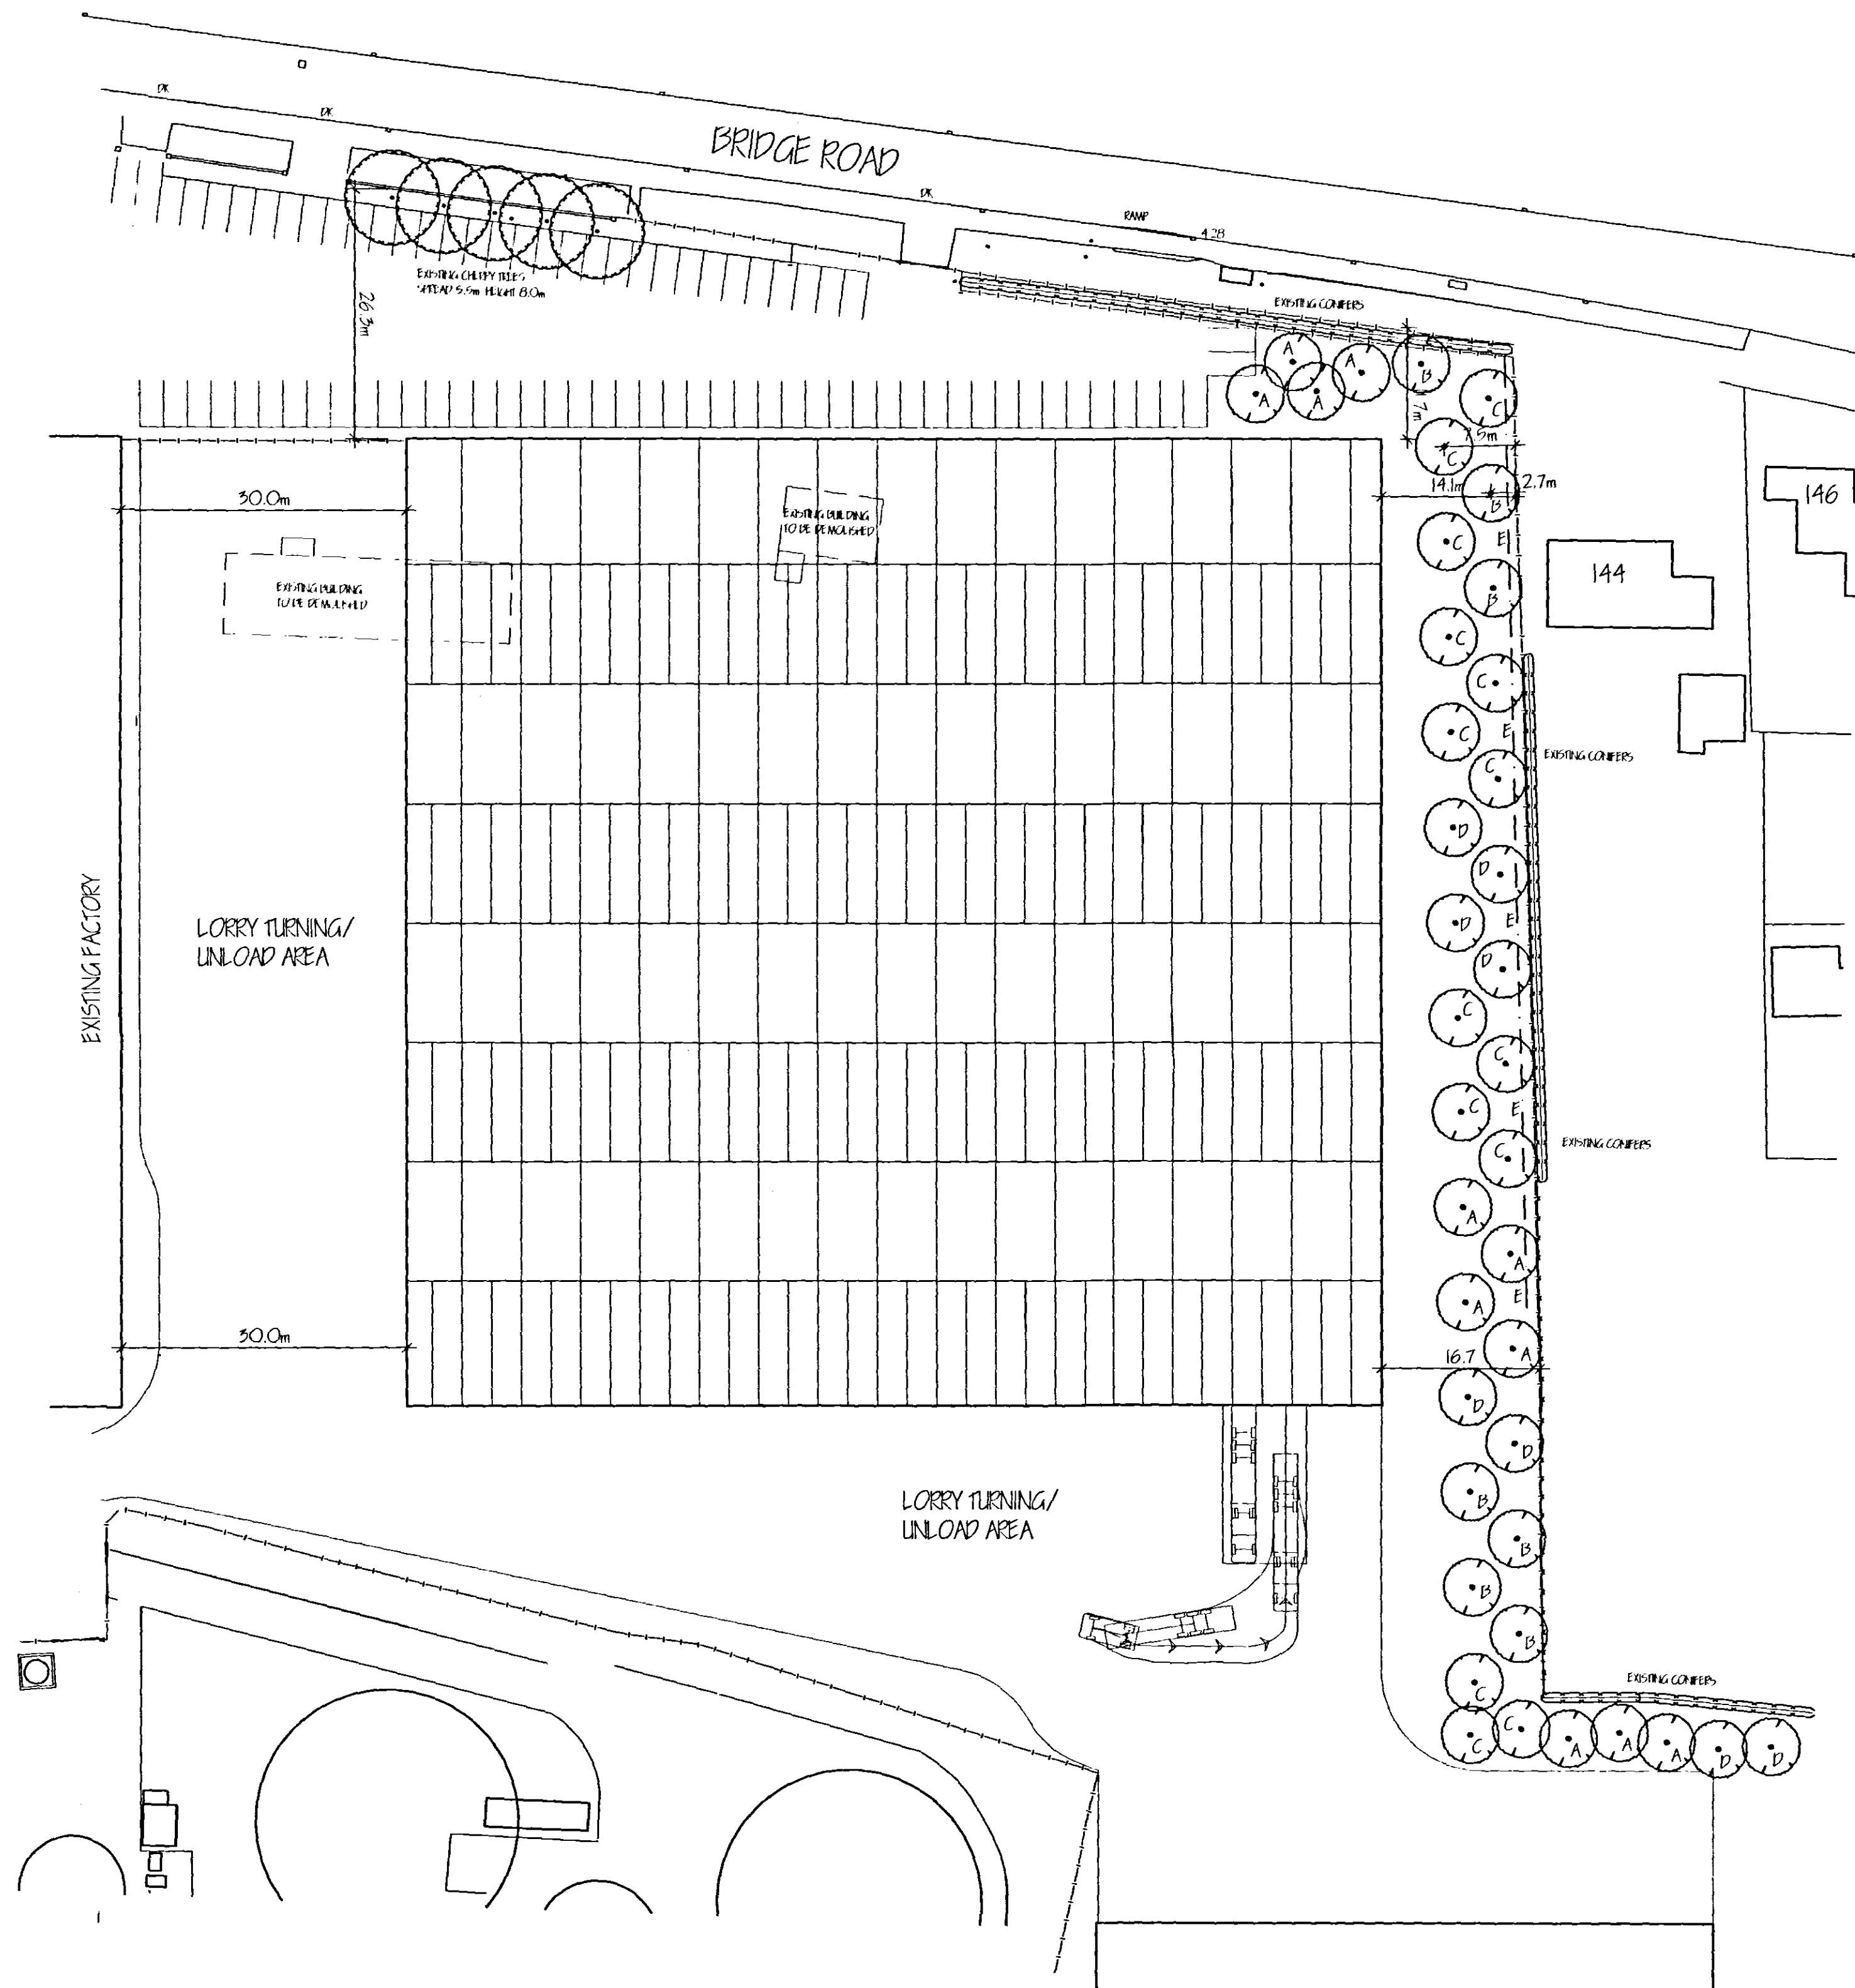

TREE PLANTING / LANDSCAPE SCHEME

- | | | |
|---|--------------------------------|----------------|
| A | SILVER BIRCH (BETULA PENDULA) | SEMI-DECIDUOUS |
| B | HAWTHORN (CRATAEGUS LAEVIGATA) | LEAFY |
| C | WINTERBURN (SORBUS ARNICA) | SEMI-DECIDUOUS |
| D | BEECH (FAGUS SYLVASTICA) | SEMI-DECIDUOUS |
| E | 2.0m HIGH TIMBER ACCENT PLANT | SEMI-DECIDUOUS |

ALL PLANTING TO BE IN ACCORDANCE WITH B.D. 44281999 AND AMENDMENT No. 1 (1999)

ALL TREES TO BE PLANTED WITH MINIMUM 0.6m MAX CHANES AND TO BE SEEDLINGS

1/5 TO 1/2 BAG OF PEAT FREE TREE AND SHUR PLANTING COMPOST TO BE INCORPORATED INTO BACKFILL FOR PLANTING

SHDC
PLANNING & DEVELOPMENT
- 2 MAY 2006
Ref. 0592/06

revision	date	init.	revision details.



**COOPER
ARCHITECTURAL
DESIGN**

VINE HOUSE 2 VINE STREET
SPALDING, Lincs. PE11 1AN
Tel : 01775 723233
Mobile : 07808 125 778
E-Mail : c.a.d@connect.com

Client: PREMIER FOODS

Project:
PROPOSED FACTORY - PROJECT ASRID
BRIDGE ROAD
LONG SUTTON
SPALDING
Lincs.

Drawing:

LANDSCAPE DETAILS

Scale: 1:500	Drawing No. 2620-05
Date: APRIL '06	Drawn: J.C.