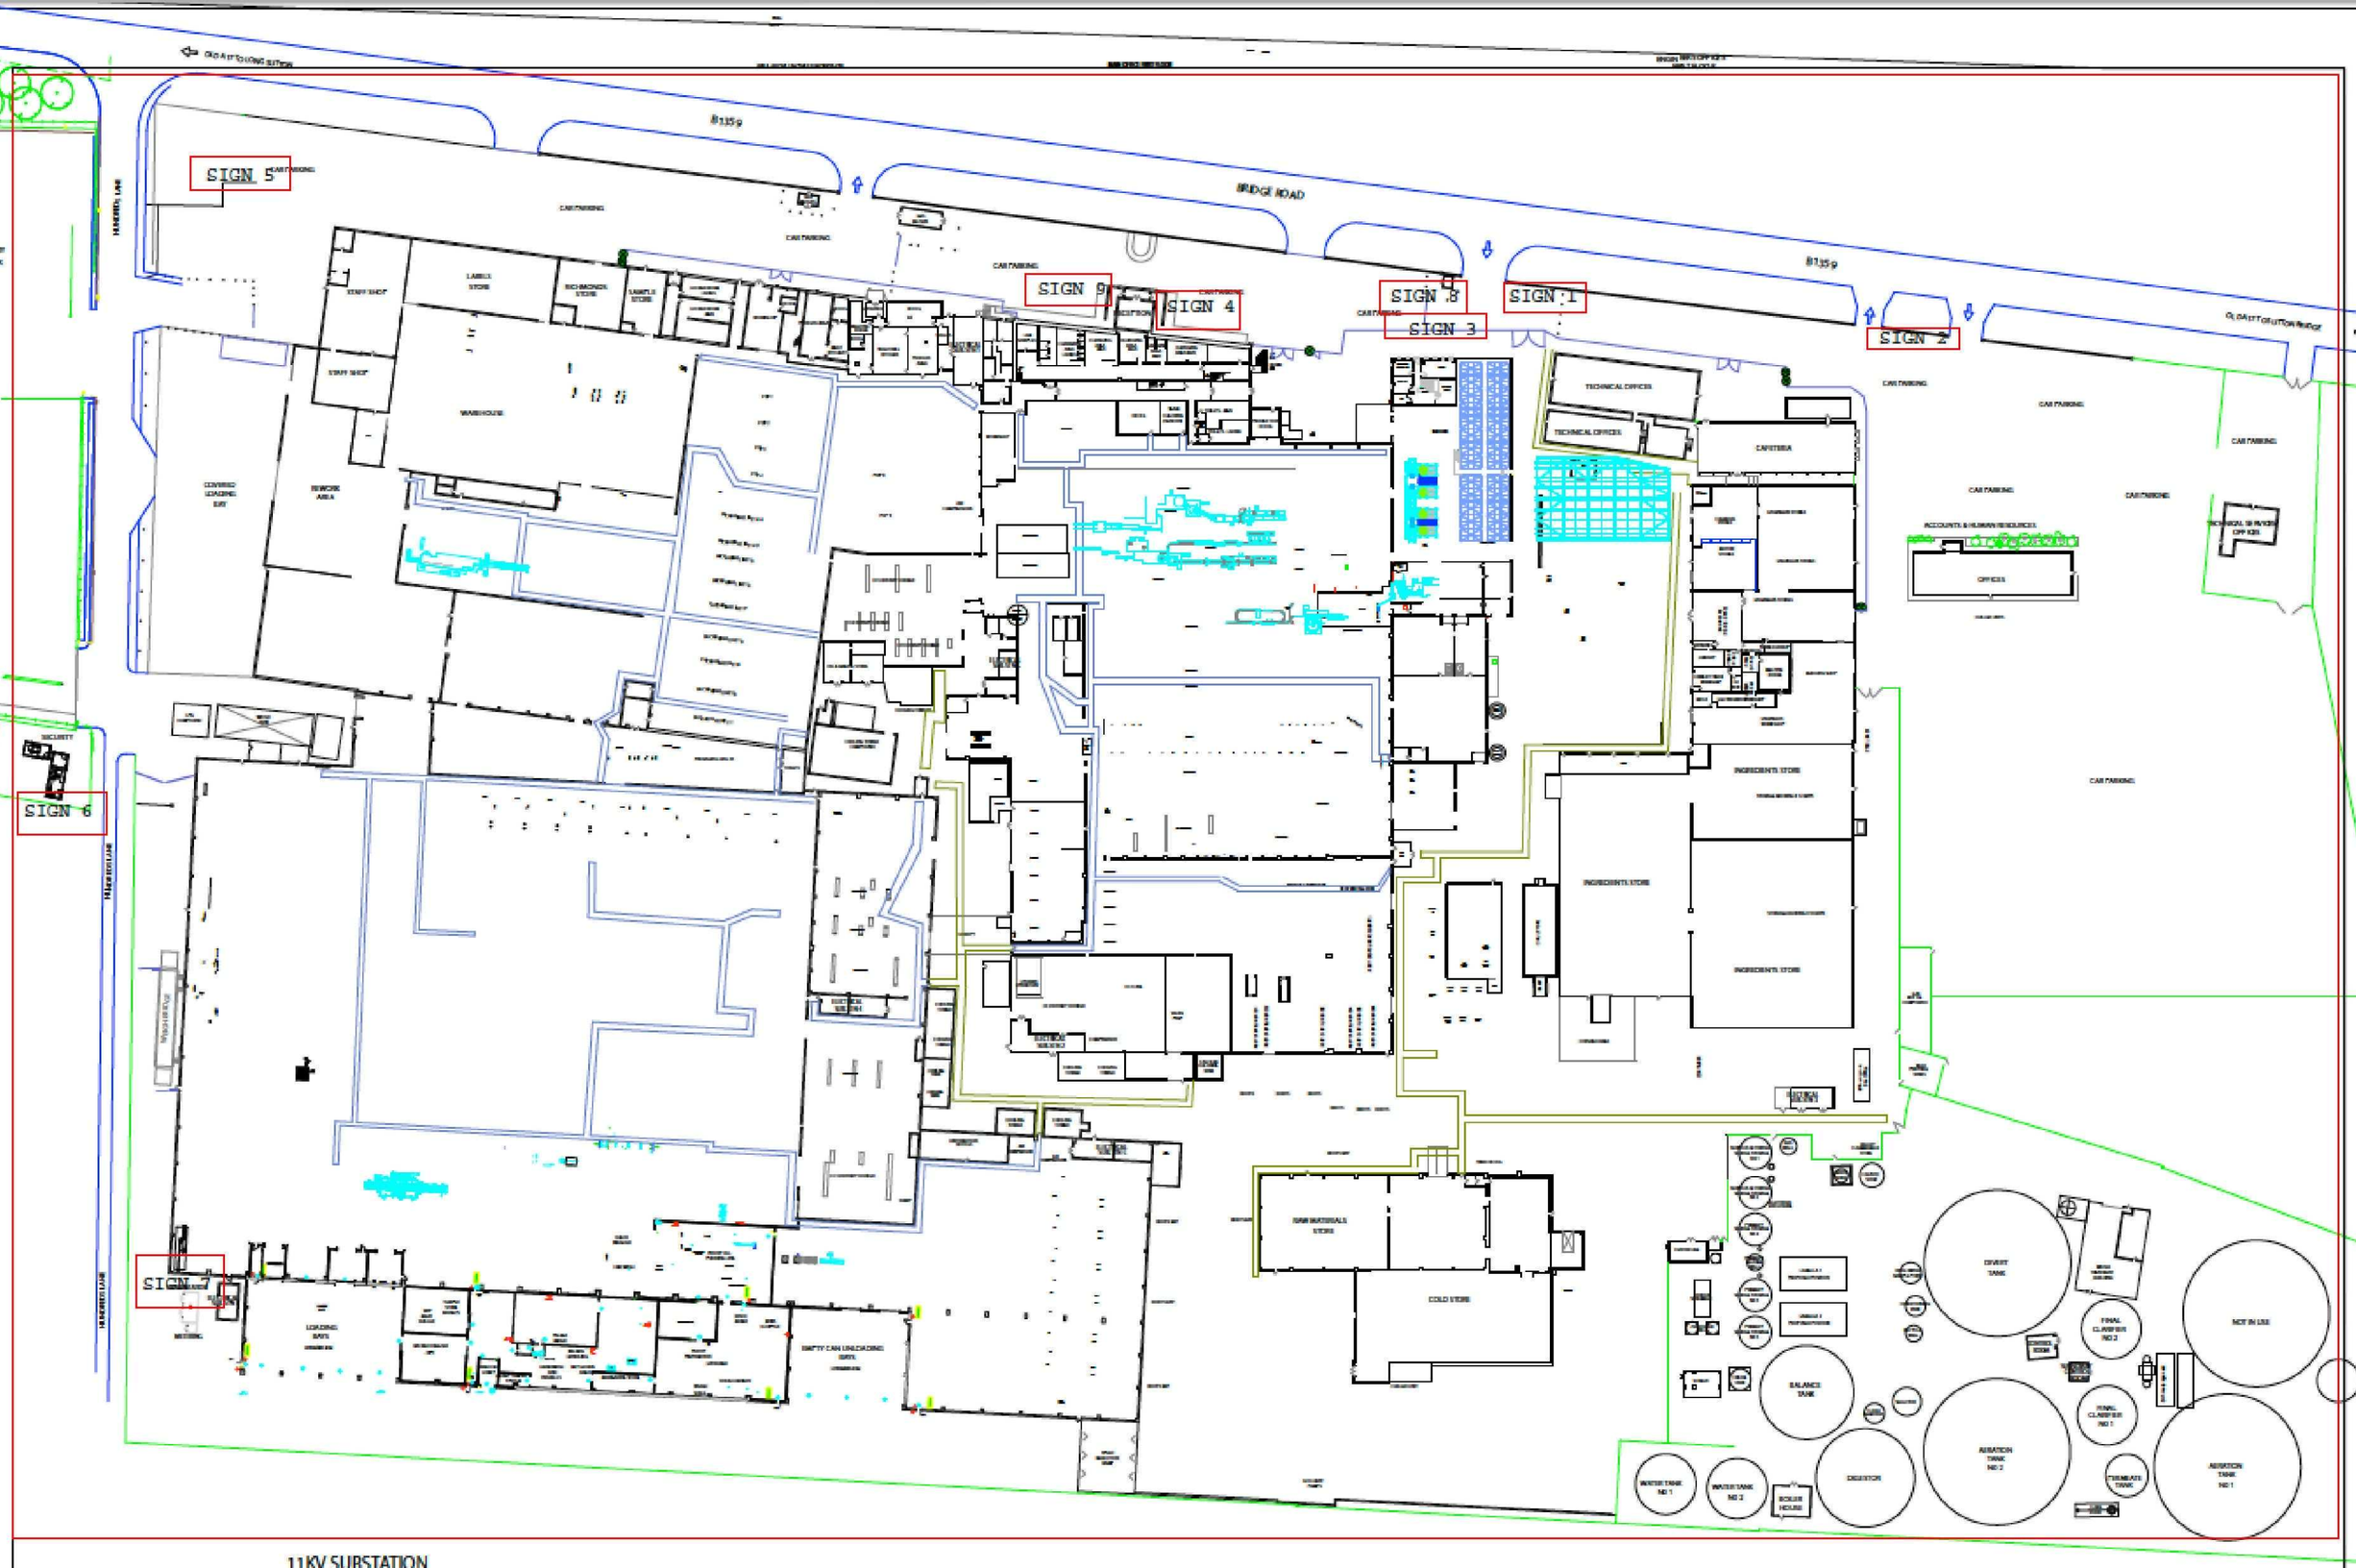


11KV SUBSTATION

415V DISTRIBUTION

H.V CABLE

A	03/12/09	request from information supplied	
rev	date	description	by

PREMIER FOODS

THE MEAT DISCOUNT PRODUCTS LTD
BRIDGE ROAD, LONG SUTTON,
SPALDING, LINCOLNSHIRE
PE12 9BQ
TEL: 01406 367000
FAX: 01406 366352

this drawing is copyright and no portion should be used without consent.

first angle projection

title: SITE LAYOUT
SHOWING H.V ELECTRICAL DISTRIBUTION

scale	1:400
date	03/12/09
DRG No.	PFLSM00405
issue	A

drawn by: BURCH DRAWING SERVICES LTD.