


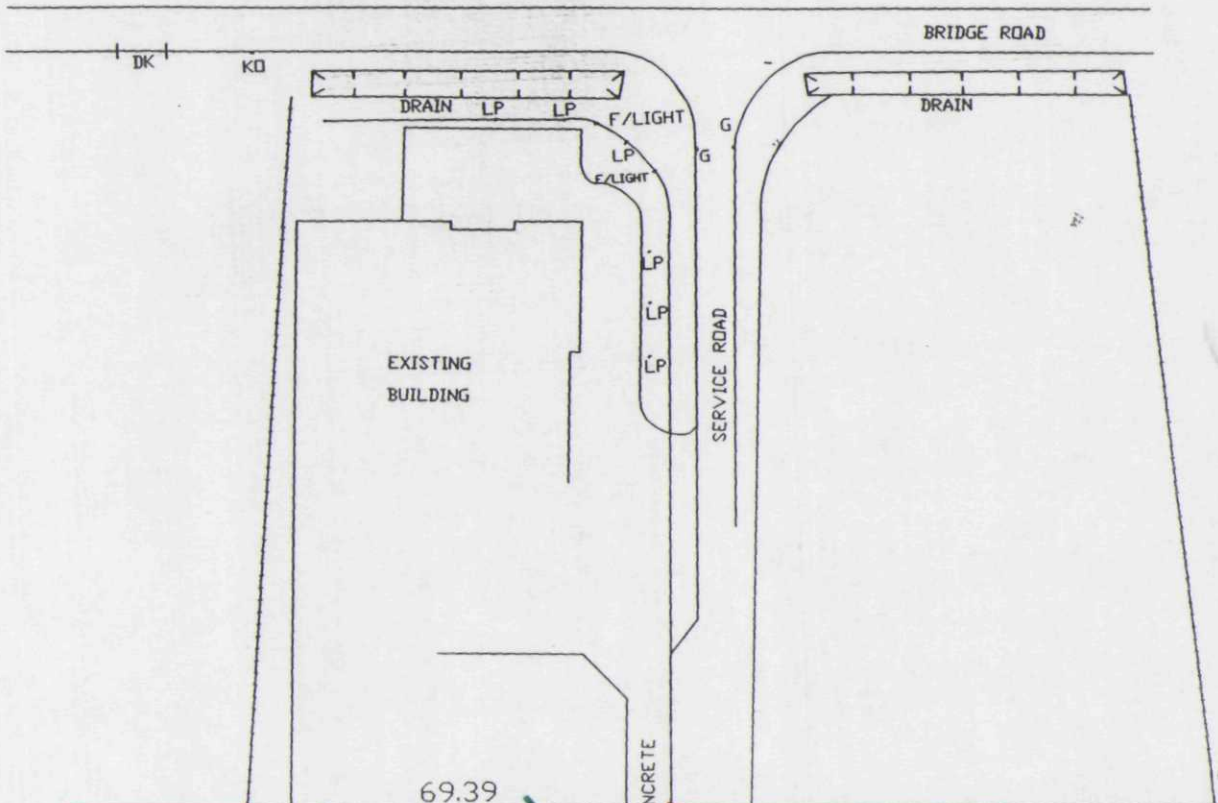


**DETERMINED
PLAN**

DIMENSIONS

A-B 143.07 M.
B-C 69.39 M.
C-D 143.30 M.
D-A 78.21 M.

SHDC
Planning & Development

13 OCT 2003

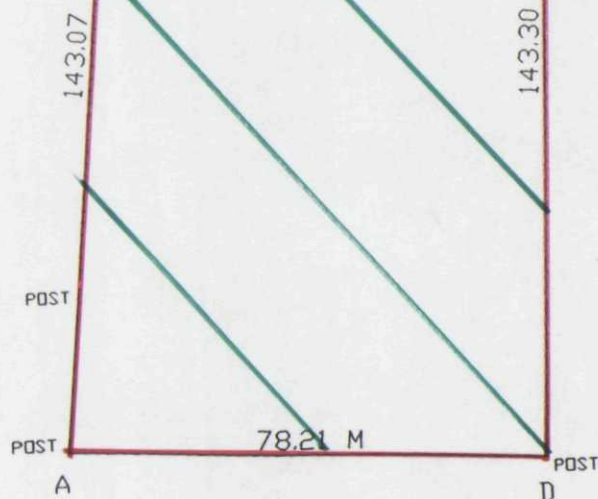

Roy Roberts F.Inst.C.E.S.
Land Surveyor
26 Eastgate, Deeping St James
Peterborough, PE6 8HJ
Telephone: (01778) 342755

JOB TITLE	
BOUNDARY SURVEY BRIDGE ROAD LITTLE SUTTON	
SCALE	DATE
1/1250	05/10/03 13/06/03
DRAWING NUMBER	
4	
CLIENT	
BROWN & CO.	