


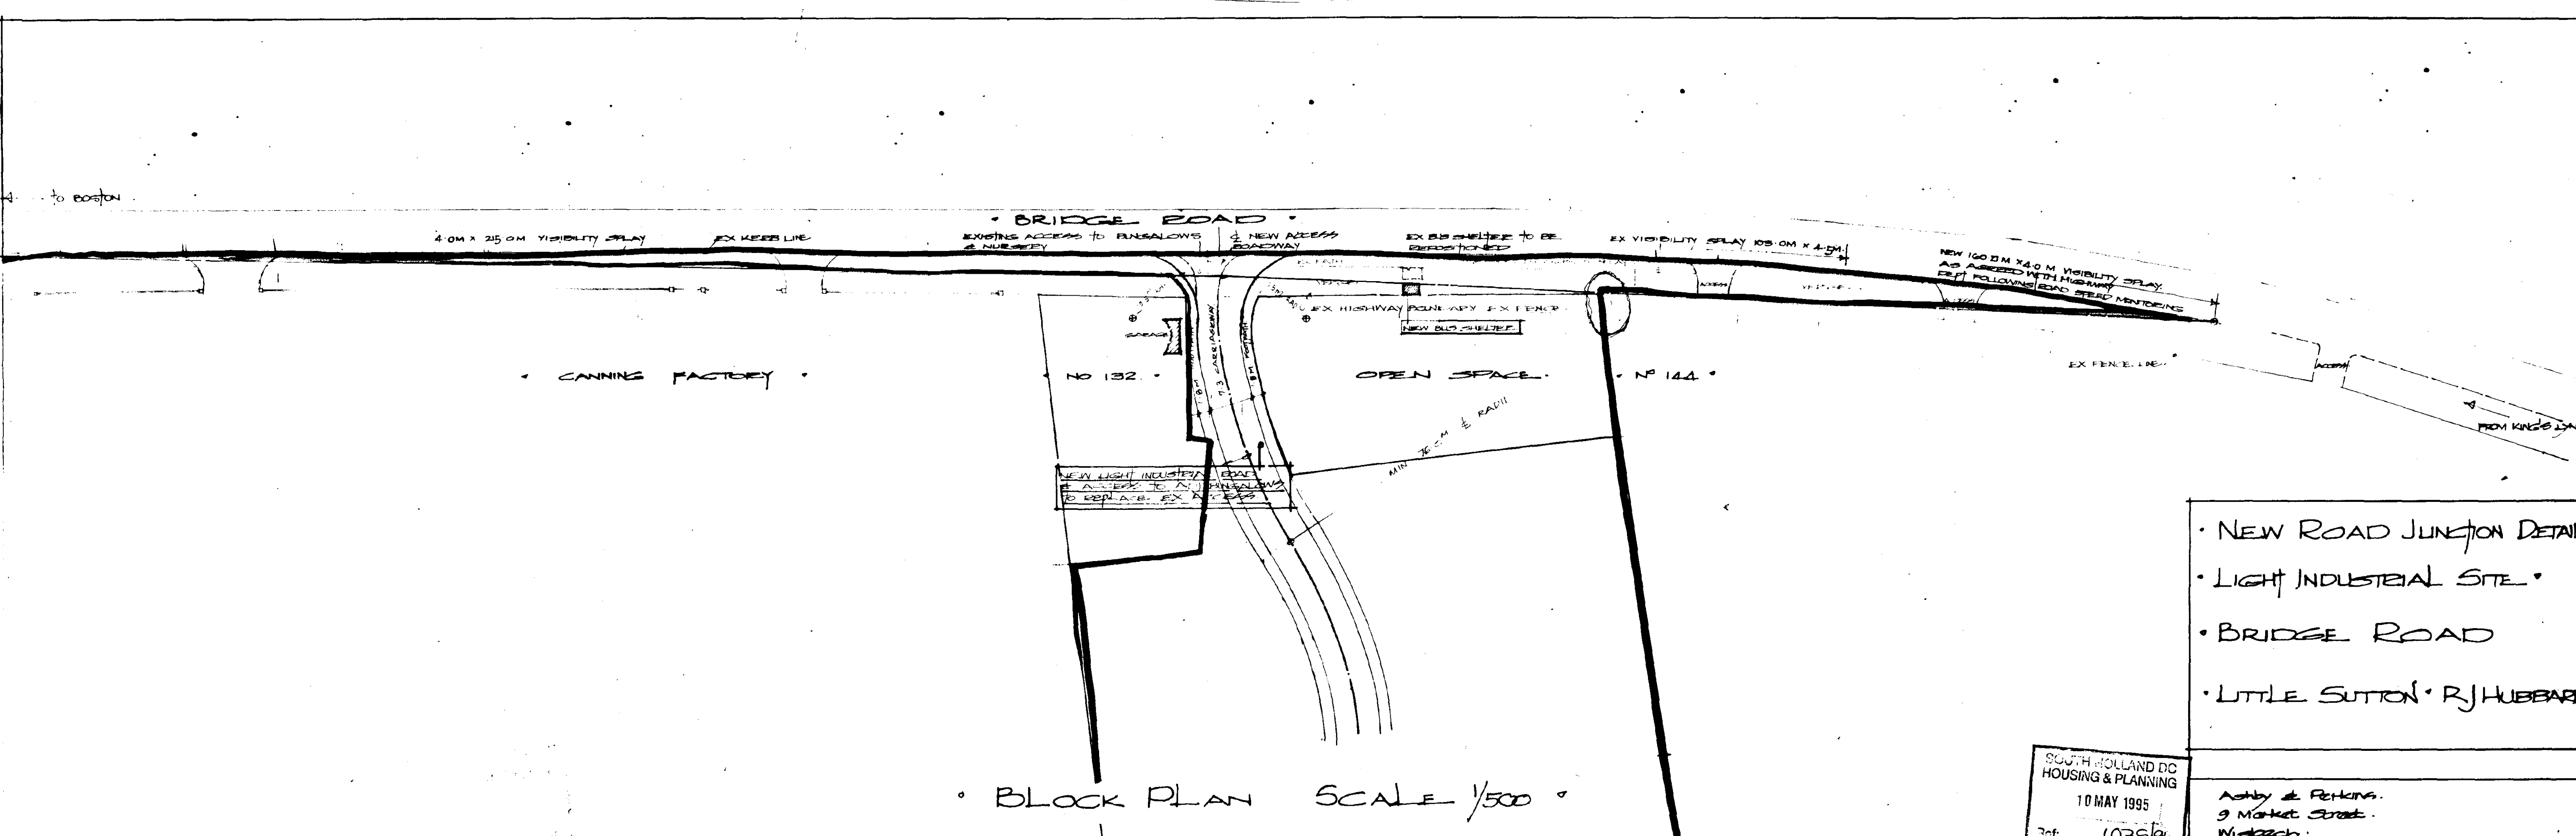

- NEW ROAD JUNCTION DETAILS
- LIGHT INDUSTRIAL SITE
- BRIDGE ROAD
- LITTLE SUTTON • R J HUBBARD

SOUTH HOLLAND DC
HOUSING & PLANNING
10 MAY 1995
Ref: 1035/94

Ashby & Perkins. 9 Market Street. Widzich.	
Tel. 0945/585563 amp.	Fax 0945/474703. MAY 1995
ONS NO 2680/79.	