
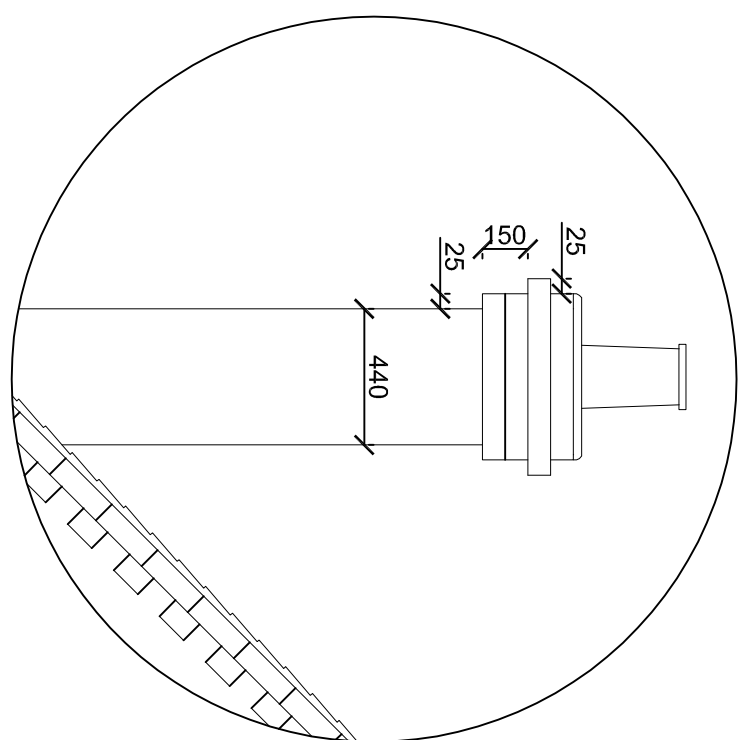
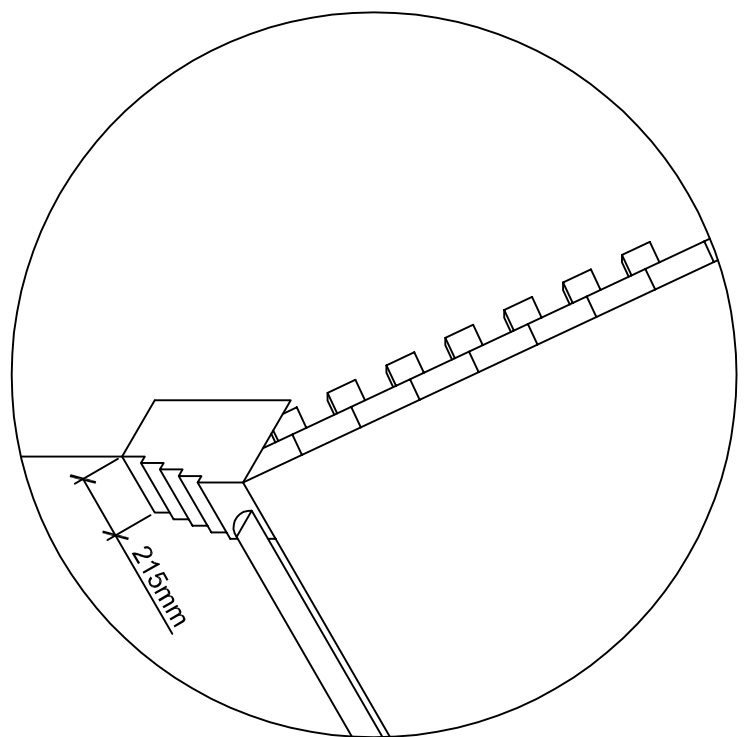
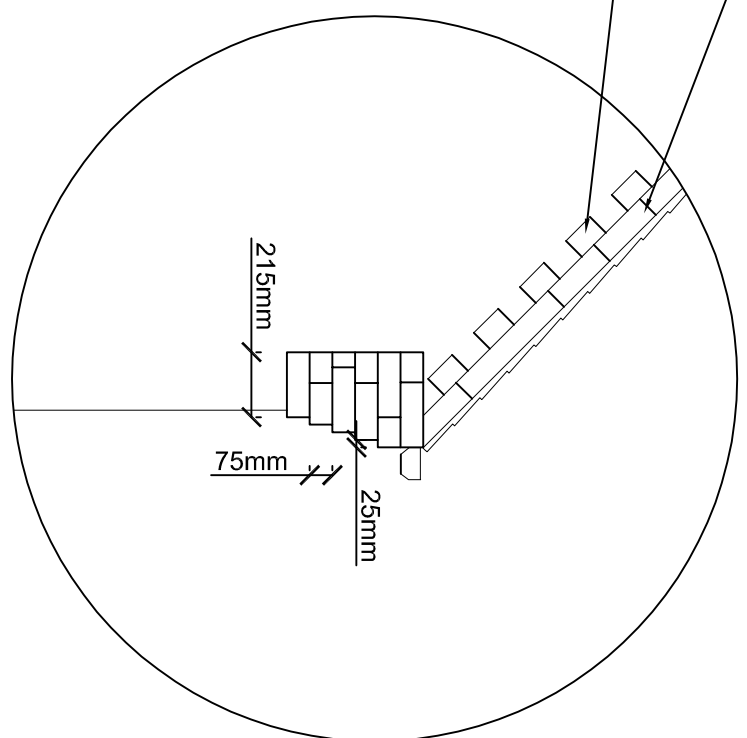
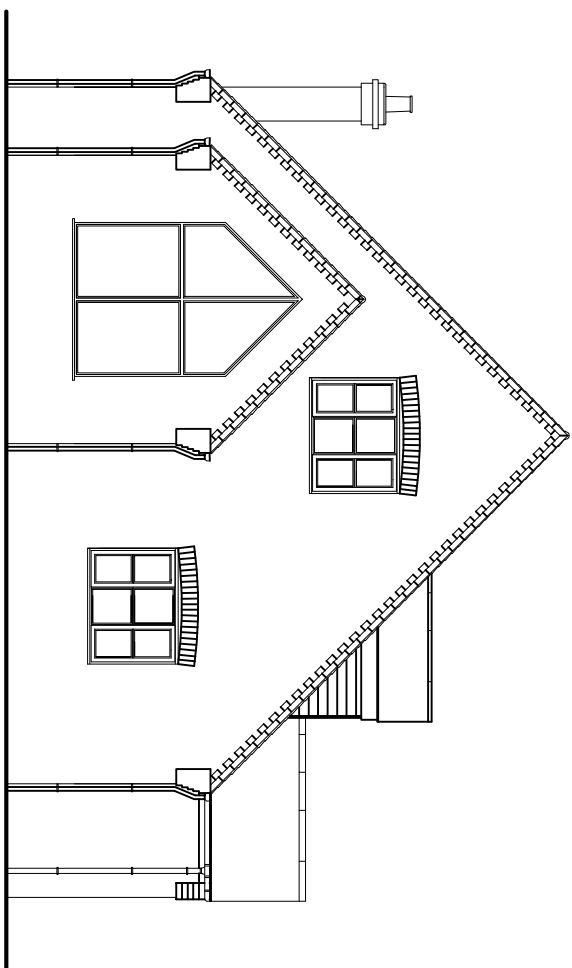




EAVES & CHIMNEY STACK DETAILS
Condition 12

Condition 12


215mm full brick cambered arch

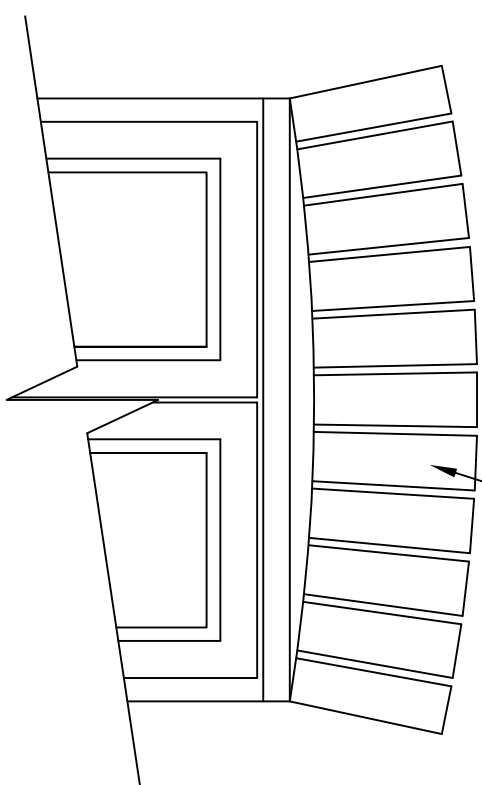

TYPICAL WINDOW ARCH
Condition 7

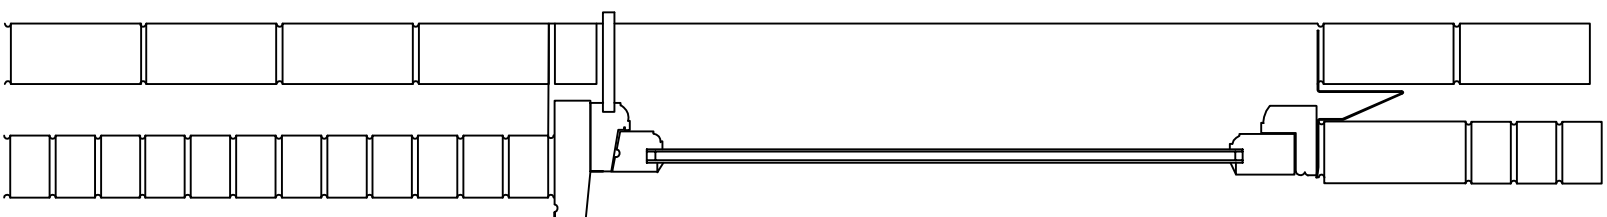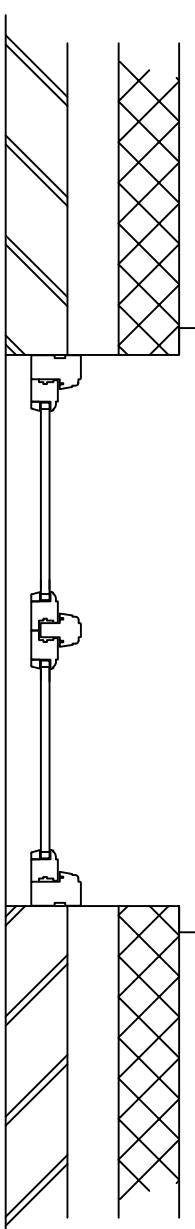TYPICAL WINDOW LONGITUDINAL SECTION
Condition 7

TYPICAL WINDOW CROSS SECTION
Condition 7

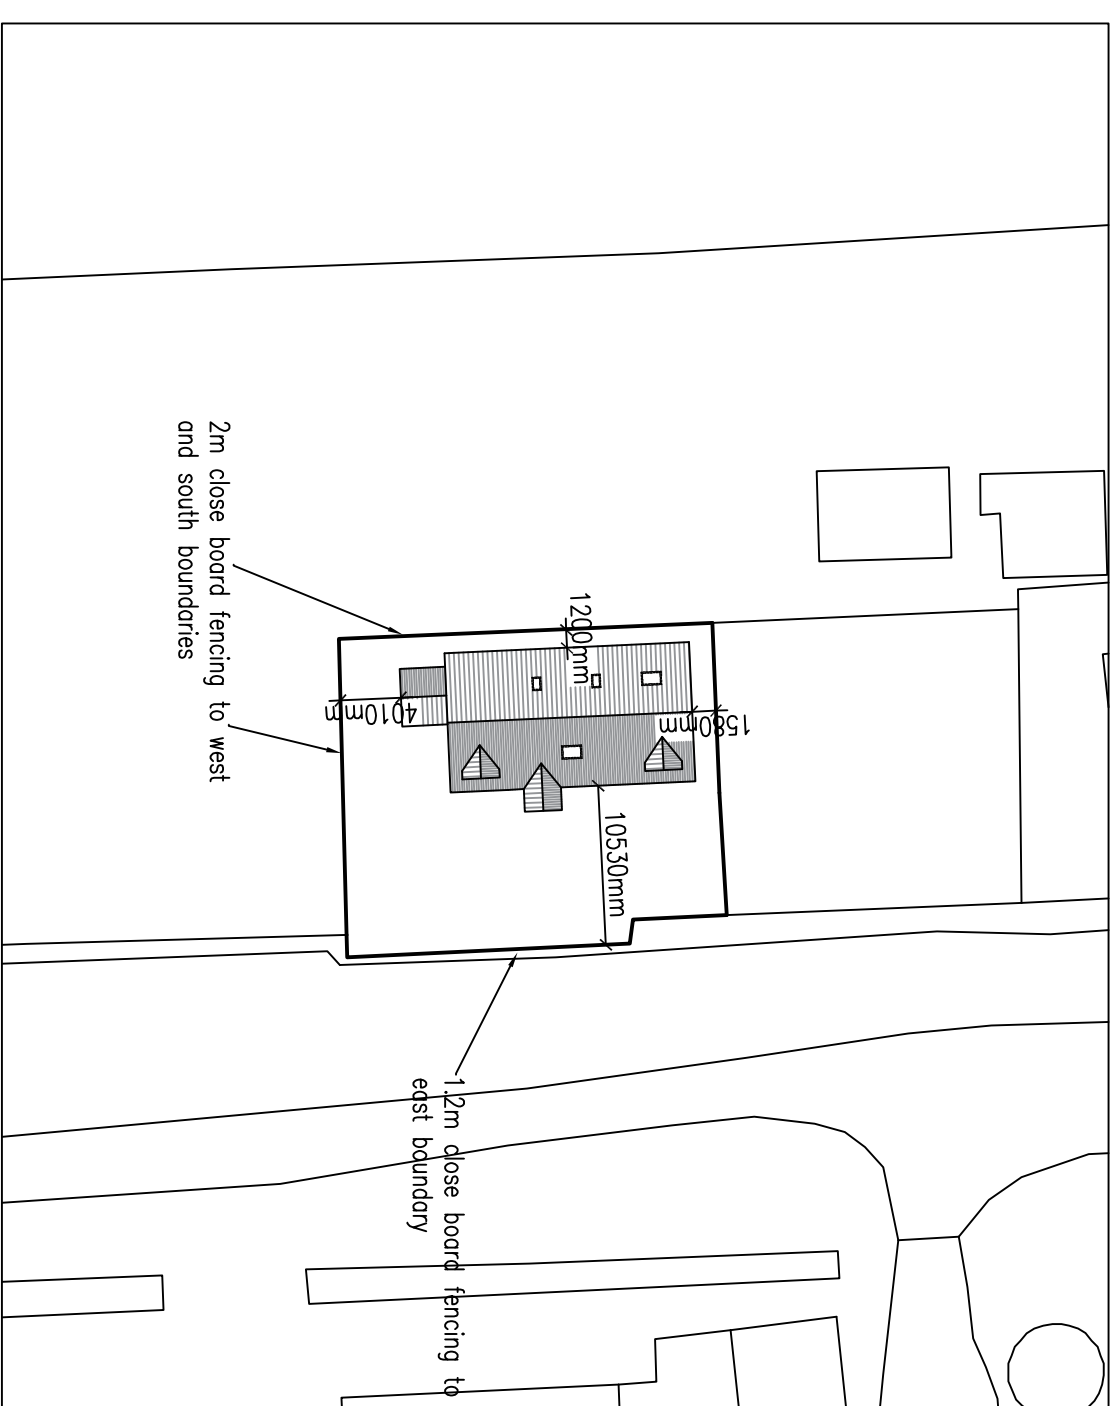

N.B. All landscaping to site is to remain as existing unless it is to be removed for proposed dwelling

All surface water is to be disposed of by soakaways
All foul waste will be dealt with via a domestic treatment plant.

LANDSCAPING PLAN & SURFACE AND FOUL WATER DISPOSAL

Conditions 13, 14 & 15

[illegible]

AUSTIN JOHN DEVELOPMENTS	
Rulein, Mill Green Road, Pinchbeck, Spalding, Lincolnshire, PE11 3PU 01775 712115 contact@austinjohndevelopments.uk	
Project:	PROPOSED REPLACEMENT BUNGALOW AT, TOWER BUNGALOW, LITTLE SUTTON CONDITION COMPLIANCE
Client:	MR. L. ROBINSON
DRAWING:	CONDITION COMPLIANCE DRAWINGS

AUSTIN JOHN
DEVELOPMENTS

Rualen, Mill Green Road, Pinchbeck, Spalding,
Lincolnshire, PE11 3PU
01775 712115
contact@austingjohndevelopments.uk

contact@austinjohndevelopments.uk

Project: PROPOSED REPLACEMENT BUNGALOW
AT: TOWER BUNGALOW, LITTLE SUTTON
CONDITION COMPLIANCE

Client: **MR L. ROBINSON**

DRAWING

CONDITION COMPLIANCE DRAWINGS

DRAWING N°:	AJD/CC1718	DATE:	NOVEMBER 2015
DRAWN BY:	JC	SCALE:	1:20 1:50 1:500



The client is to ensure that the appointed contractor is familiar with and complies with Health & Safety for Building Sites and Work Process.