


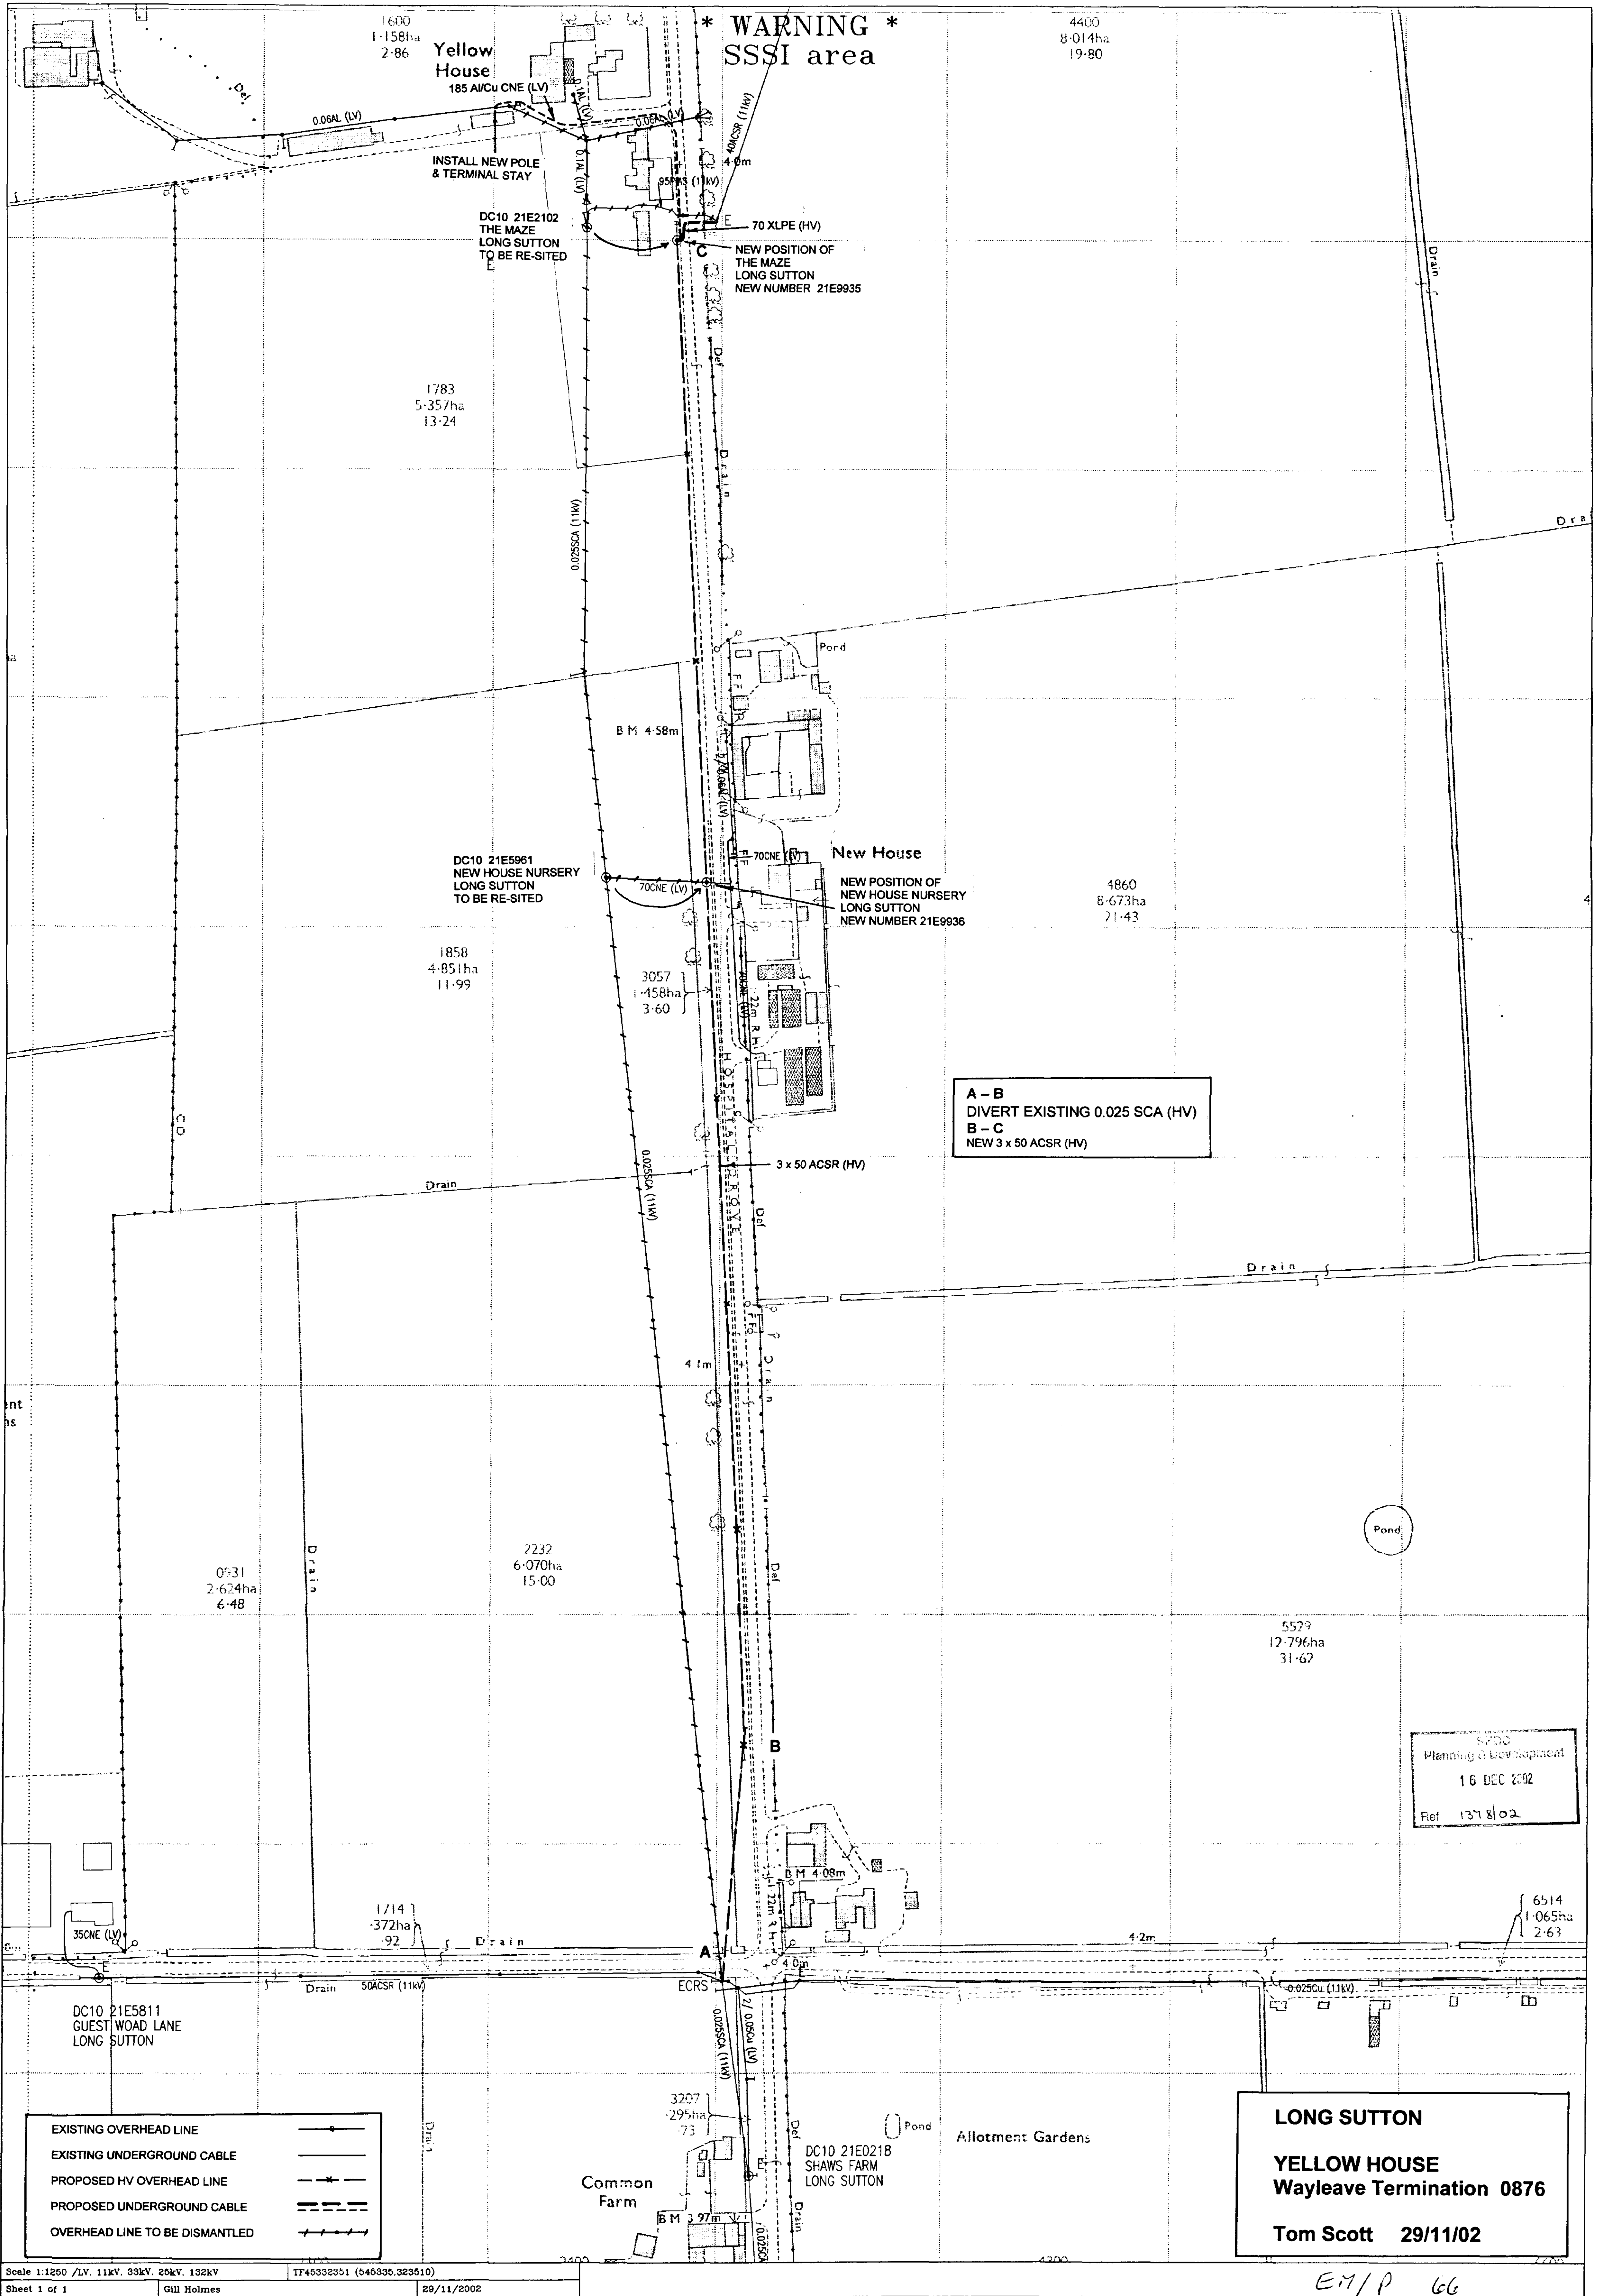

* WARNING *

SSSI area

Yellow House

185 Al/Cu CNE (LV)

INSTALL NEW POLE & TERMINAL STAY

DC10 21E2102
THE MAZE
LONG SUTTON
TO BE RE-SITED

NEW POSITION OF
THE MAZE
LONG SUTTON
NEW NUMBER 21E9935

1783
5.35/ha
13.24

DC10 21E5961
NEW HOUSE NURSERY
LONG SUTTON
TO BE RE-SITED

New House

NEW POSITION OF
NEW HOUSE NURSERY
LONG SUTTON
NEW NUMBER 21E9936

1858
4.851ha
11.99

4860
8.673ha
21.43

A - B
DIVERT EXISTING 0.025 SCA (HV)
B - C
NEW 3 x 50 ACSR (HV)

SPDC
Planning & Development
16 DEC 2002
Ref 1378/02

DC10 21E5811
GUEST WOOD LANE
LONG SUTTON

EXISTING OVERHEAD LINE
EXISTING UNDERGROUND CABLE
PROPOSED HV OVERHEAD LINE
PROPOSED UNDERGROUND CABLE
OVERHEAD LINE TO BE DISMANTLED

LONG SUTTON

YELLOW HOUSE

Wayleave Termination 0876

Tom Scott 29/11/02