
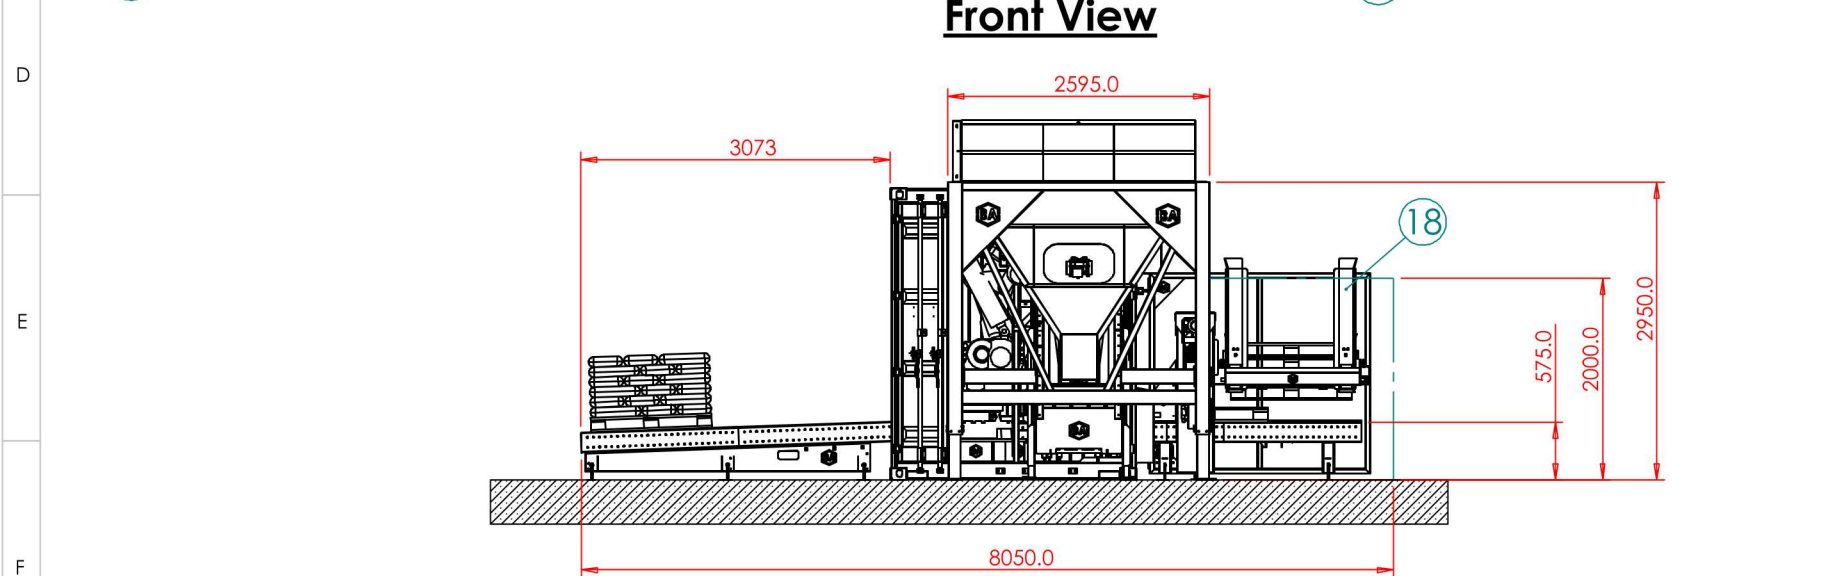
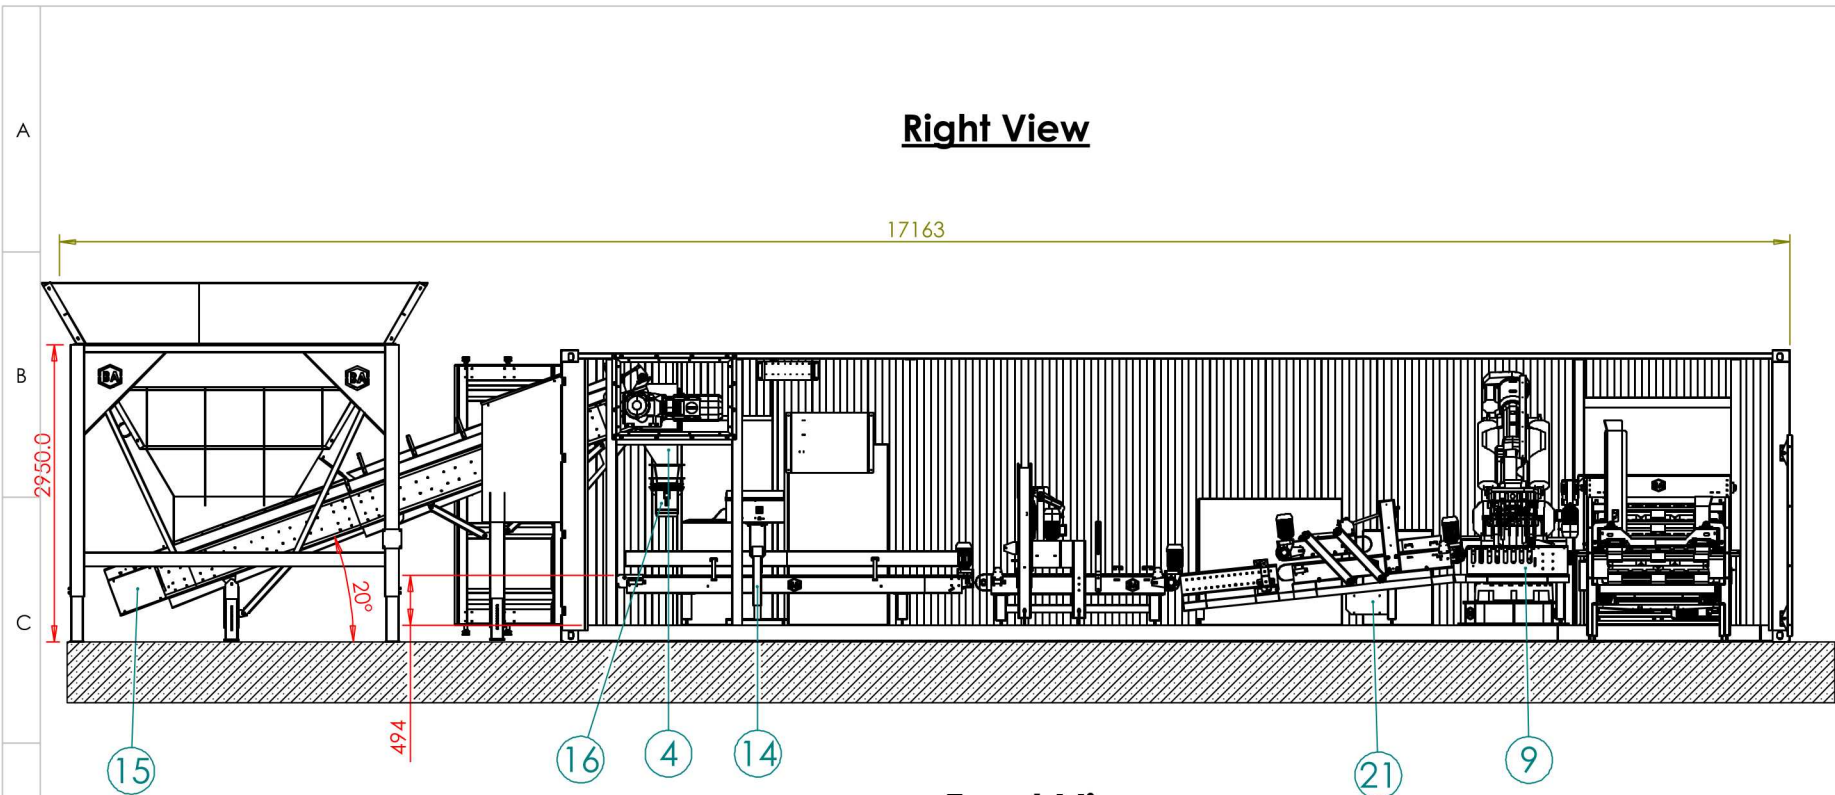
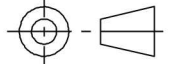


 

MATERIAL: Mild Steel
FINISH: Grey 7037 Red 3020

© This Drawing is Under Copyright and the Property of Bulk Automation -do Not Reproduce without Permission from Bulk Automation

REV	DETAILS	APP'D	DATE
NOTES -MECHANICAL			
TOLERANCES: ±0.25 UNLESS OTHERWISE STATED			
DIMENSIONS ARE IN MILLIMETERS			
DO NOT SCALE DRAWING			
DEBUR AND BREAK SHARP EDGES			
 THIRD ANGLE PROJECTION			
DESCRIPTION:			
BAC600-M			
SHEET 4 OF 4			
CREATED BY:	Mark Sargent		
DATE:	14/09/2022		
MODIFIED BY:			
DATE:			
SIGNED BY:			
DATE:			
REVISION:	A		
DWG NO.			
L22016-A			
BULK AUTOMATION 			
Contact: +44 (0)1686413399			
info@bulkautomation.co.uk			
www.bulkautomation.co.uk			