


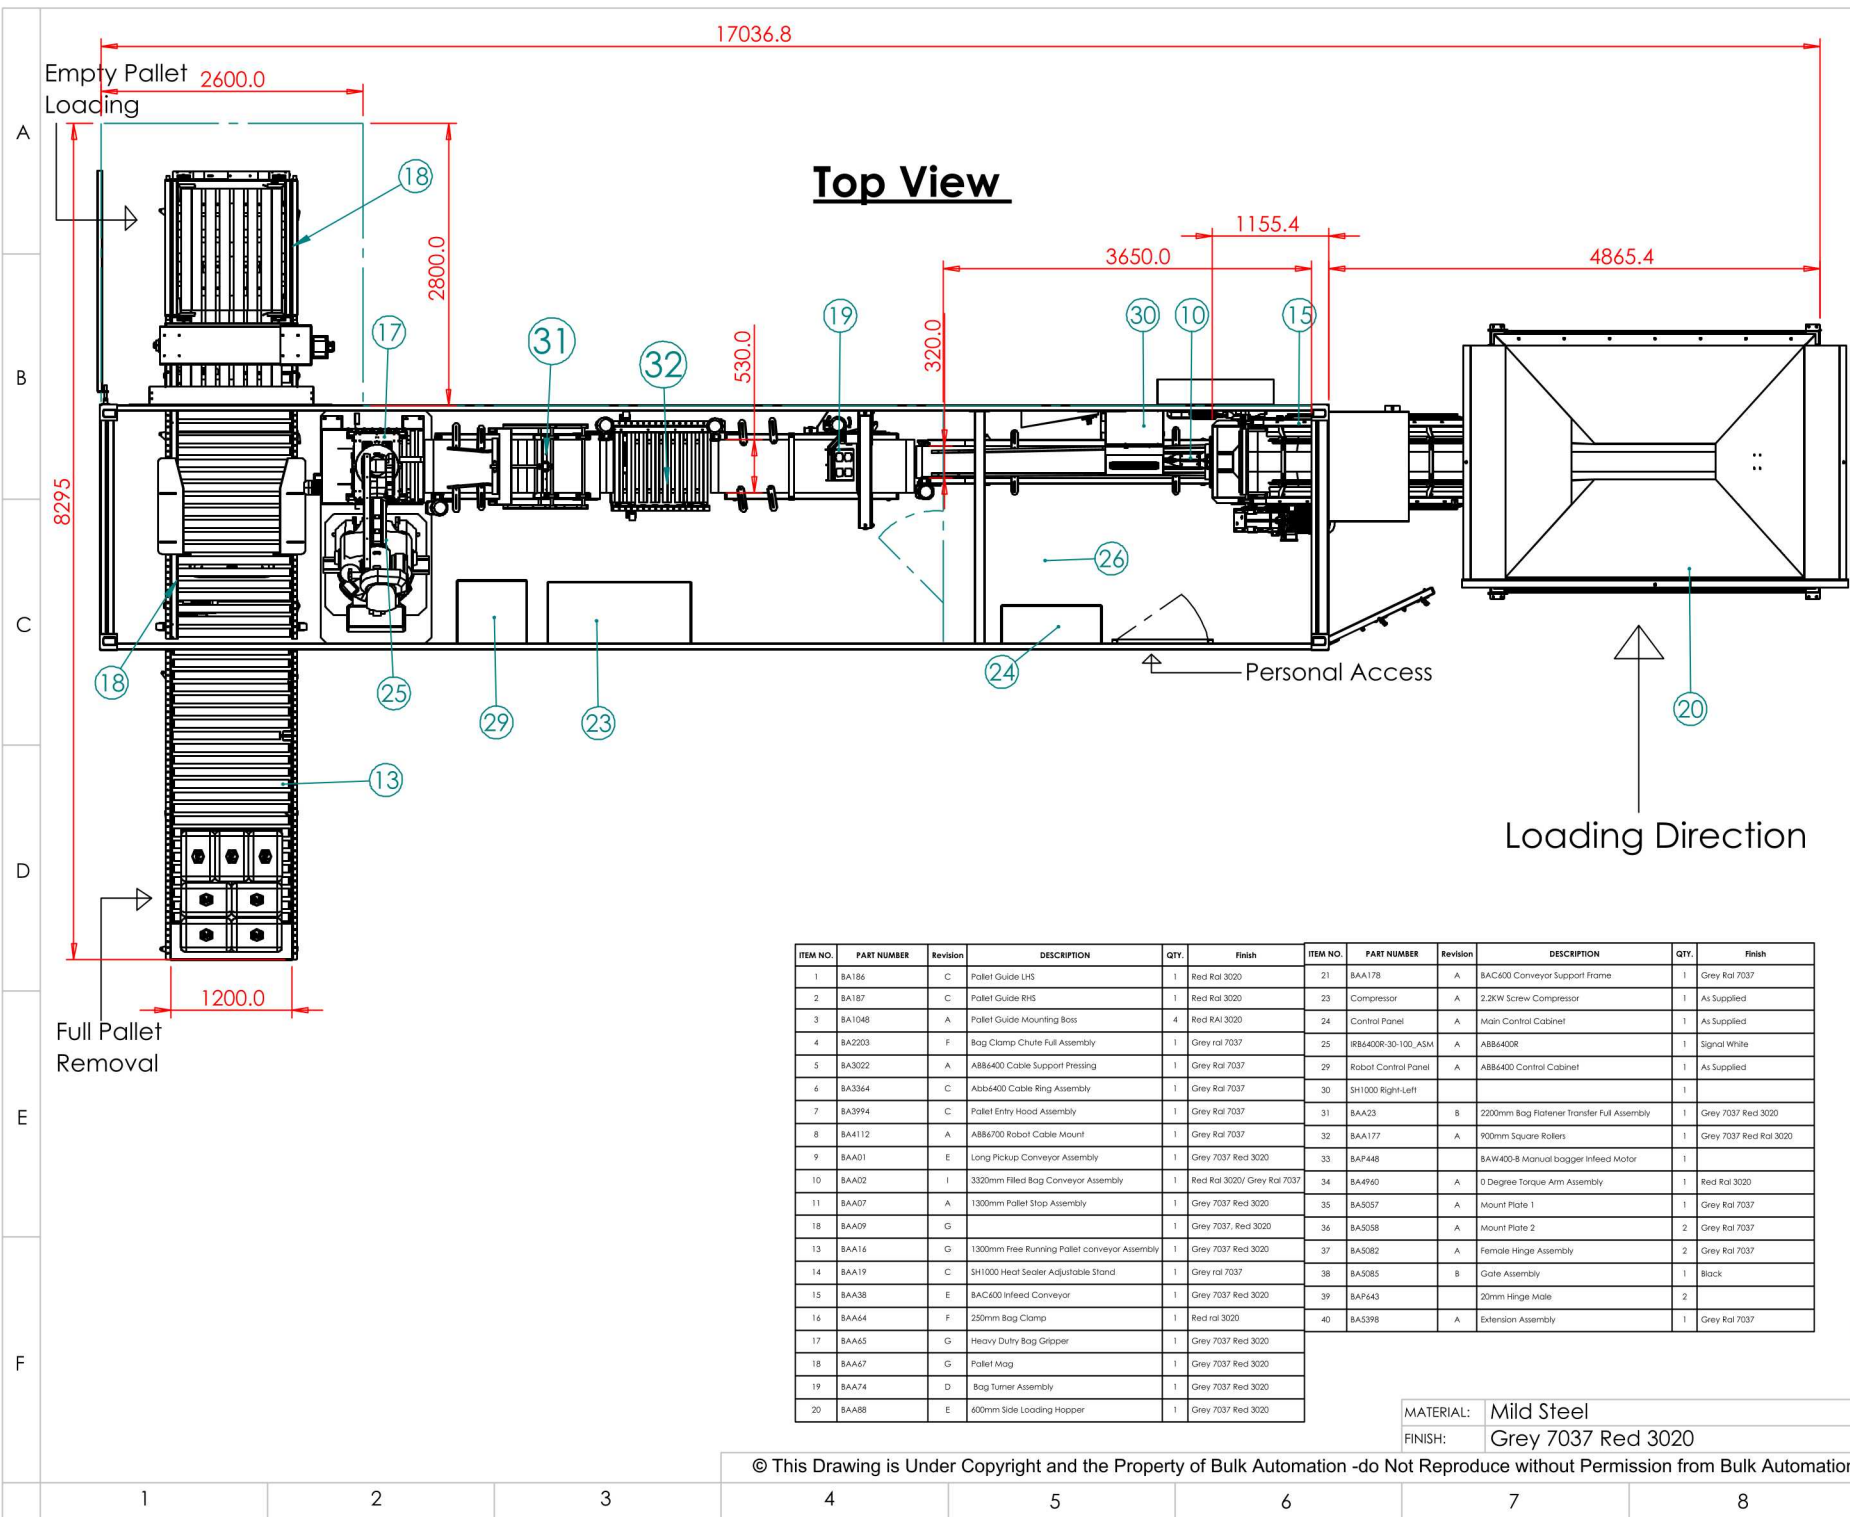

REV	DETAILS	APP'D	DATE

NOTES -MECHANICAL

TOLERANCES: ±0.25 UNLESS OTHERWISE STATED

DIMENSIONS ARE IN MILLIMETERS

DO NOT SCALE DRAWING

DEBUR AND BREAK SHARP EDGES

THIRD ANGLE PROJECTION

DESCRIPTION:
BAC600-M

SHEET 2 OF 4

CREATED BY: Mark Sargent

DATE: 14/09/2022

MODIFIED BY:

DATE:

SIGNED BY:

DATE:

REVISION: A

DWG NO. L22016-A

BULK AUTOMATION

Contact: +44 (0)1686413399
info@bulkautomation.co.uk
www.bulkautomation.co.uk