



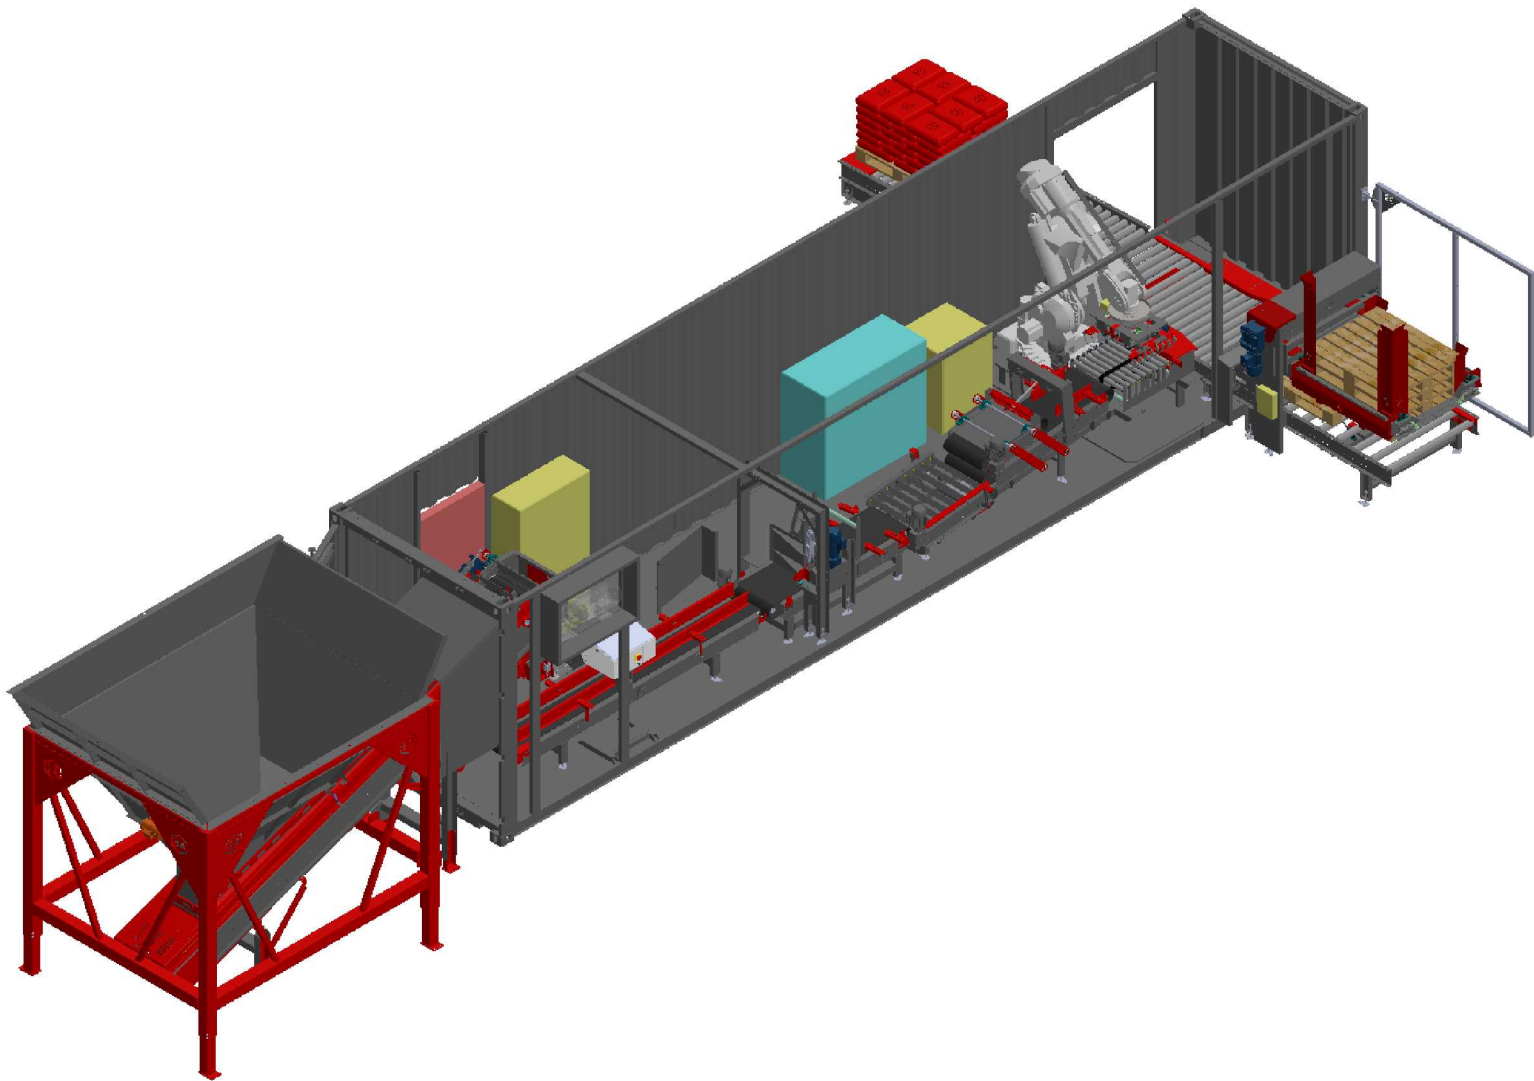

REV	DETAILS	APP'D	DATE
-----	---------	-------	------

NOTES -MECHANICAL
 TOLERANCES: ±0.25 UNLESS OTHERWISE STATED
 DIMENSIONS ARE IN MILLIMETERS
 DO NOT SCALE DRAWING
 DEBUR AND BREAK SHARP EDGES

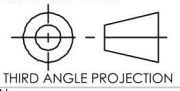

DESCRIPTION:
BAC600-M

SHEET 1 OF 4
CREATED BY: Mark Sargent
DATE: 14/09/2022
MODIFIED BY:
DATE:
SIGNED BY:
DATE:
REVISION: A
DWG NO. L22016-A

BULK AUTOMATION

Contact: +44 (0)1686413399
 info@bulkautomation.co.uk
 www.bulkautomation.co.uk

MATERIAL:	Mild Steel
FINISH:	Grey 7037 Red 3020

© This Drawing is Under Copyright and the Property of Bulk Automation -do Not Reproduce without Permission from Bulk Automation

A
B
C
D
E
F

1 2 3 4 5 6 7 8