


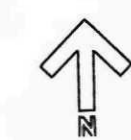

KEY
Boundary Treatments
EXF - existing 1800 timber close boarded fences repaired / replaced as necessary
B - new 1800 brick wall with coping stone and feature piers where appropriate
F - 1800 timber close boarded fence (1200 high between gardens with 1 panel 1800 high as privacy panel)
R - 600 high metal railings
P - timber post and rail fence
H - new native species hedge
HP - timber post and rail fence plus new native species hedge
T - new 2100 high fence comprising 1800 timber close boarded panel with 300 high timber trellis
Note: all existing boundary treatments to be repaired/upgraded as required
S - Timber shed



AFFORDABLE HOMES

RENTED

Houses

type A 10 No 2 Bed 4 Person 73 sqm
type B 10 No 3 Bed 5 Person 83 sqm
type C 4 No 4 Bed 6 Person 99sqm

Bungalows

type D 8 No 2 Bed 4 Person 70sqm

SHARED OWNERSHIP

Houses

type A1 8 No 2 Bed 4 Person 73 sqm

PRIVATE SALES HOMES

HOME BY DIRECT

Houses

type A2 8 No 2 Bed 4 Person 73sqm
type B2 6 No 3 Bed 5 Person 83sqm

PRIVATE SALE

Houses

type B3 6 No 3 Bed 5 Person 83sqm
4 Bed Detached:-
type 1 - 1 no. 155 sqm (1668 sqft)
type 2 - 4 no. 122 sqm (1313 sqft)
type 3 - 5 no. 126 sqm (1356 sqft)
type 4 - 2 no. 126 sqm (1356 sqft)
type 5 - 2 no. 129 sqm (1386 sqft)
type 6 - 2 no. 145 sqm (1565 sqft)

TOTAL 76 units

density 30 units per hectare (approx)

all areas approx

AMENDED PLAN
Ref: A4

SHDC
Planning & Development
26 APR 2010
Ref: 0022-10

rev 20 23-04-10 layout amended re planning comments
rev 19 30-03-10 schedule updated
rev 18 24-02-10 schedule updated, plots 12 - 19 moved forward and boundary treatment to south of site amended
rev 17 23-02-10 revisions to plots fronting Lime Walk, POS, & turning head for future access to north of site.
rev 16 22-02-10 footpath to north east of site removed
rev 15 17-02-10 topo added and minor amendments to layout
rev 14 05-02-10 footpath added

Westleigh
PARTNERSHIP HOMES
T: 0116 277 3324
WESTLEIGH DEVELOPMENTS LTD
TUDORGATE, GRANGE BUSINESS PARK, Enderby Road,
Whetstone, LEICESTER, LE8 6EP

CONSULTING ARCHITECTS
BRIAN DEARLOVE PARTNERSHIP
Unit C Edward House, Grange Business Park, Enderby Road,
Whetstone, Leicester, LE8 6EP. T: 0116 278 3355

Site Layout

PROPOSED DEVELOPMENT

Lime Walk
Long Sutton
South Lincolnshire

date	Jan 10	drg.no.	
scale	1:500 @ A1		4093/A20




Front Elevation
Plot 1




Side Elevation




Rear Elevation

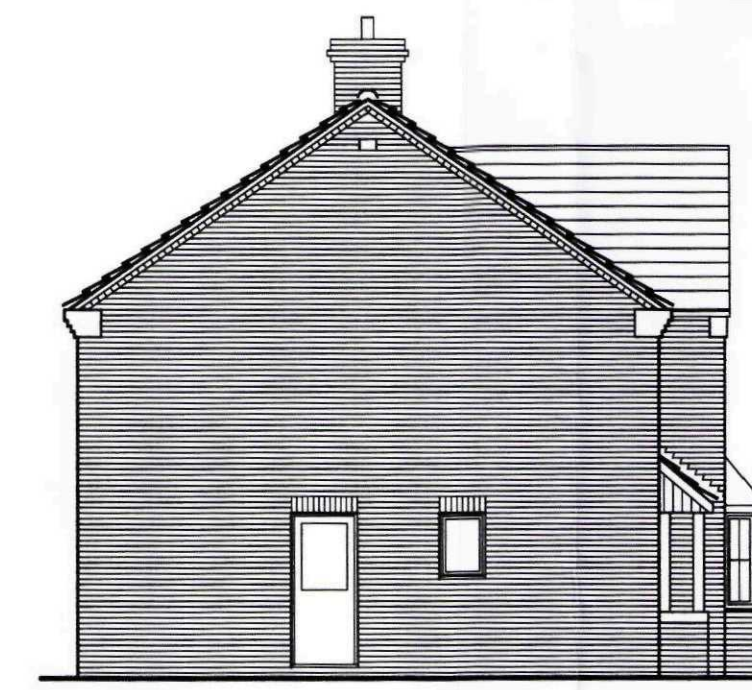

Side Elevation

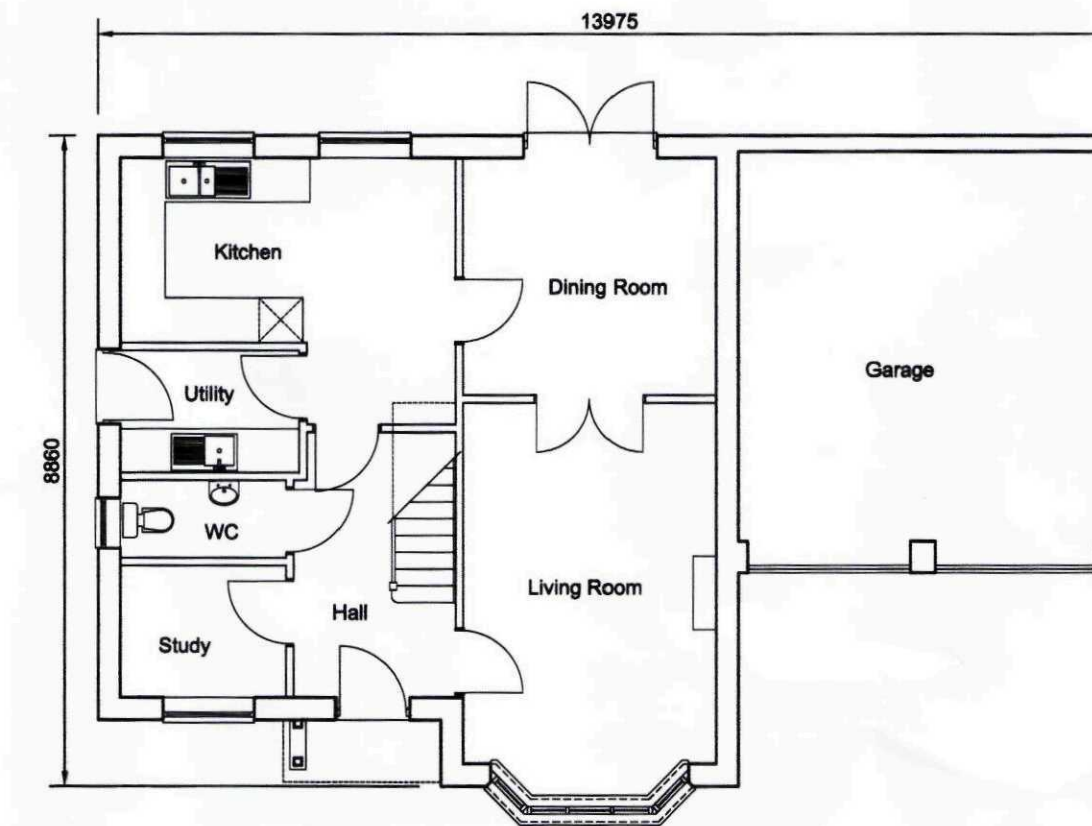

Ground Floor Plan
Plot 1

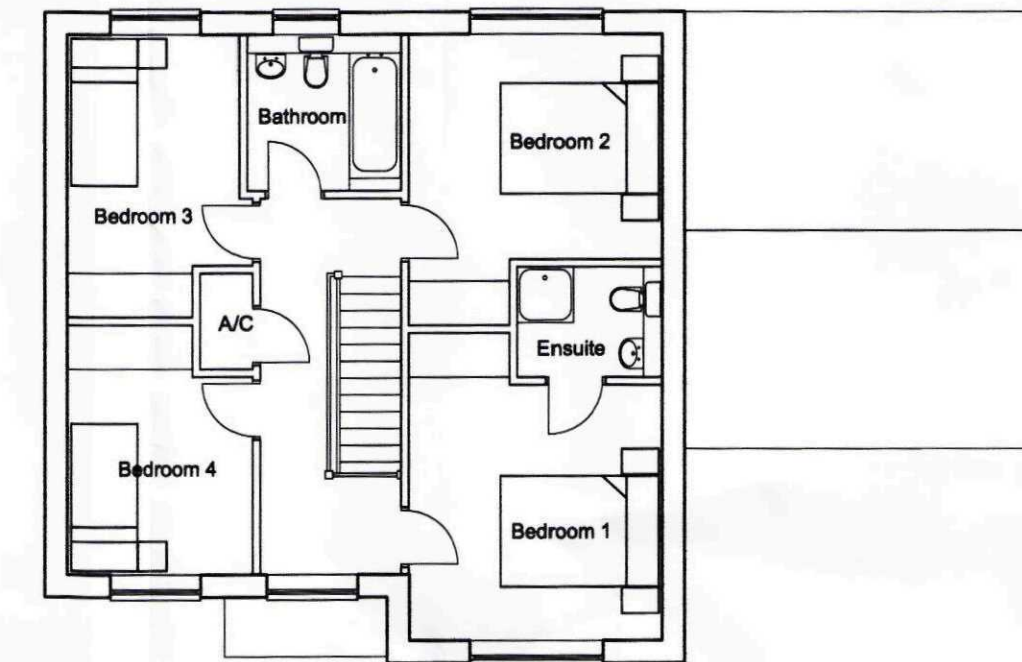


1st Floor Plan




Front Elevation
Plots 2, & 73
plots 66, 71, & 72 mirrored




Side Elevation

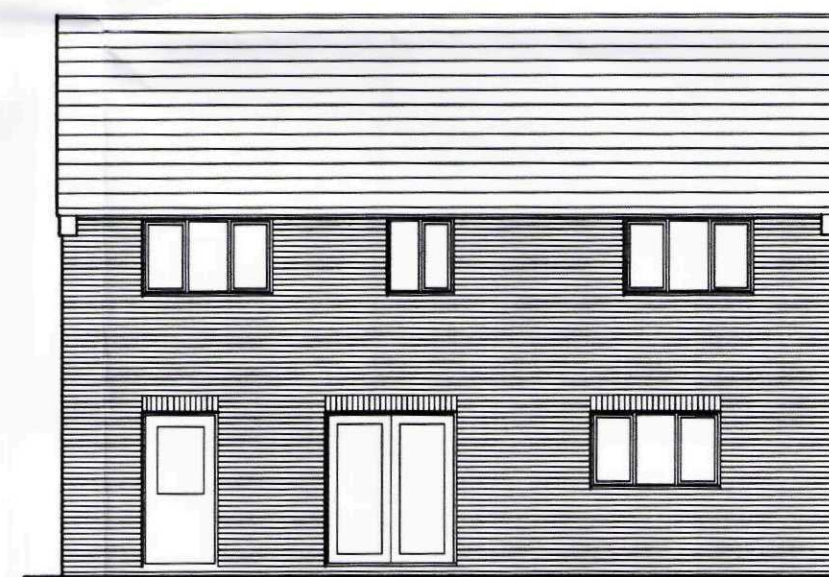


Rear Elevation

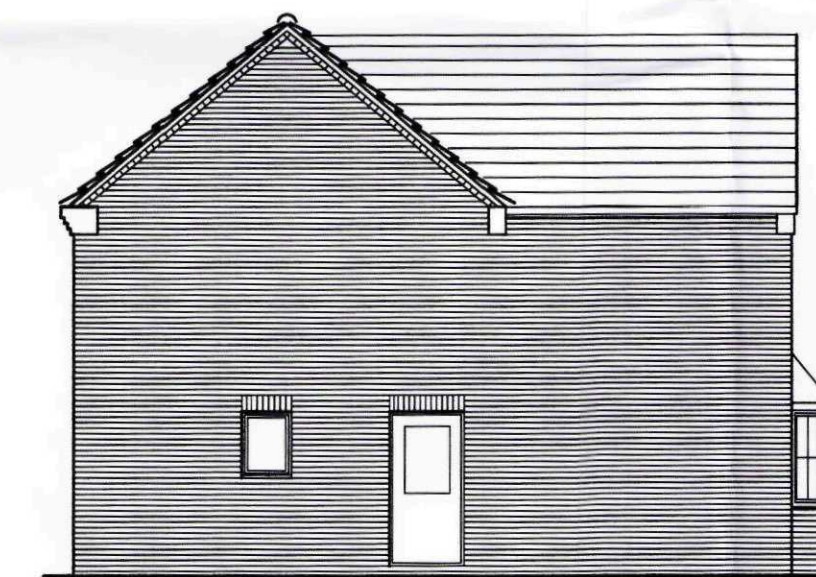

Side Elevation

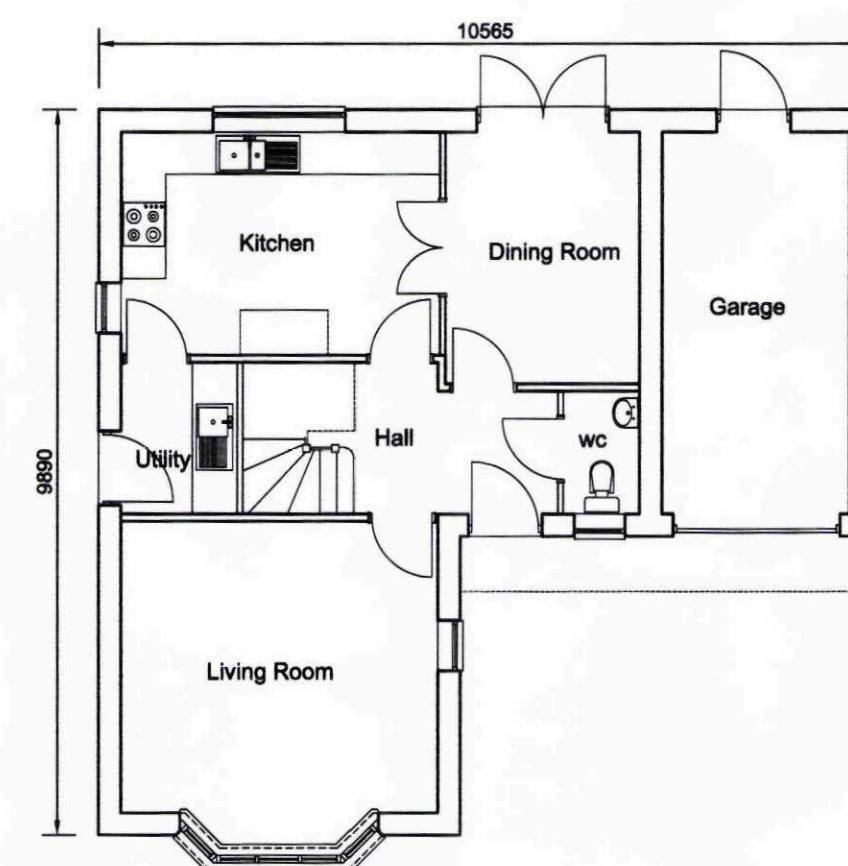

Ground Floor Plan
Plots 2, & 73
plots 66, 71, & 72 mirrored

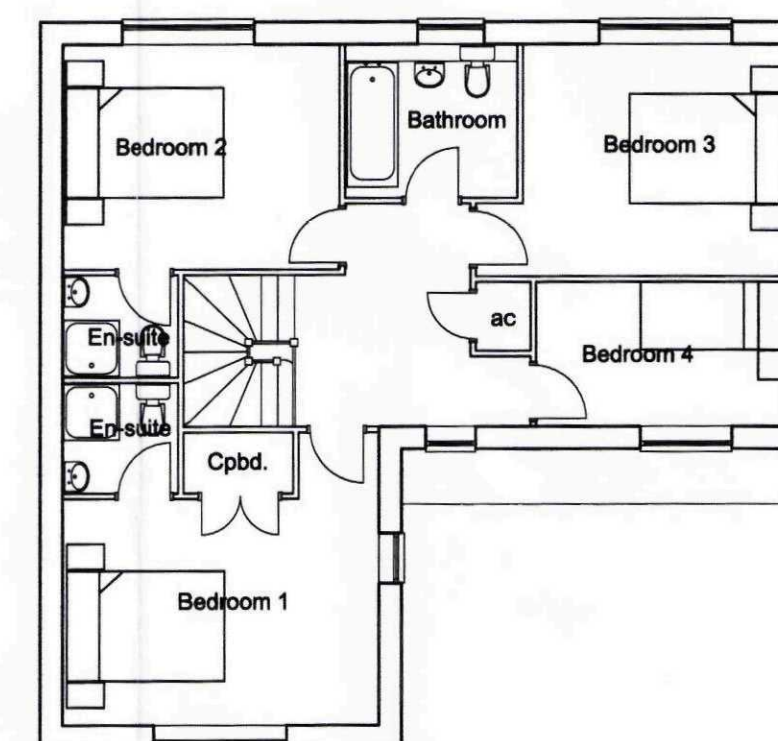

1st Floor Plan

AMENDED PLAN
Ref. A4

SHDC
Planning & Development
26 APR 2010
Ref: 0022-10

Rev 2. 23.04.10. Amended re changes to site layout
Rev 1. 26.02.10. Revised re changes to site layout.


Westleigh
PARTNERSHIP HOMES
T: 0116 277 3324
WESTLEIGH DEVELOPMENTS LTD
TUDORGATE, GRANGE BUSINESS PARK,
ENDERBY ROAD, WHETSTONE, LEICESTER. LE8 6EP

CONSULTING ARCHITECTS
BRIAN DEARLOVE PARTNERSHIP
Unit C Edward House, Grange Business Park, Enderby Road,
Whetstone, Leicester. LE8 6EP. T: 0116 278 3355


Plans & Elevations
Plots 1, 2, 66, & 71 - 73

PROPOSED DEVELOPMENT
Lime Walk
Long Sutton
South Lincolnshire

date Jan 2010	drg.no. 4093/B2
scale 1:100 @ A1	

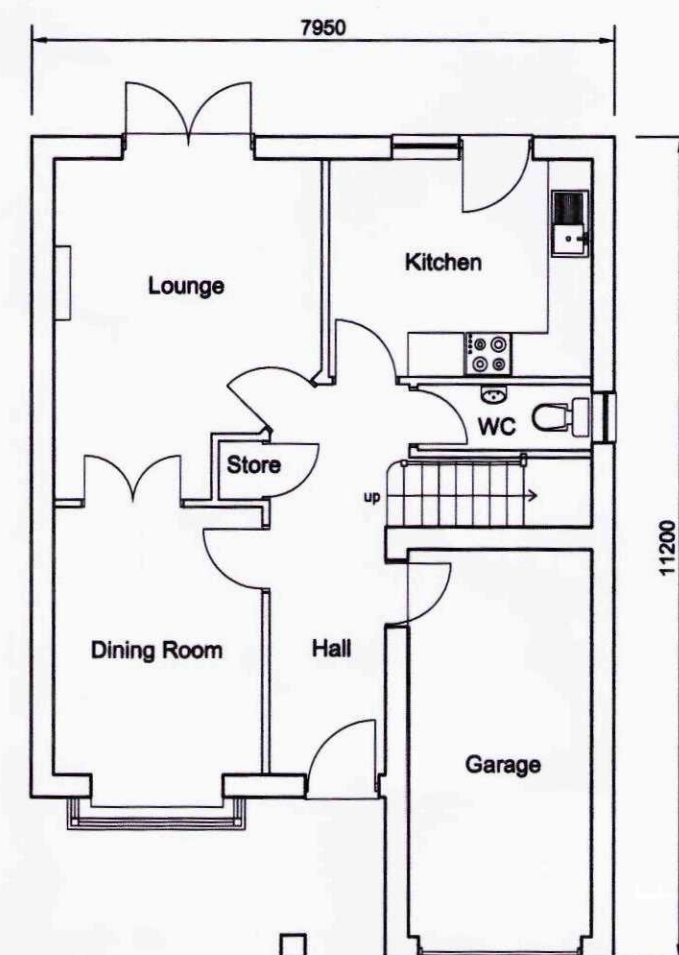


Ground Floor Plan
Plot 3, 50 & 74
plot 75 mirrored

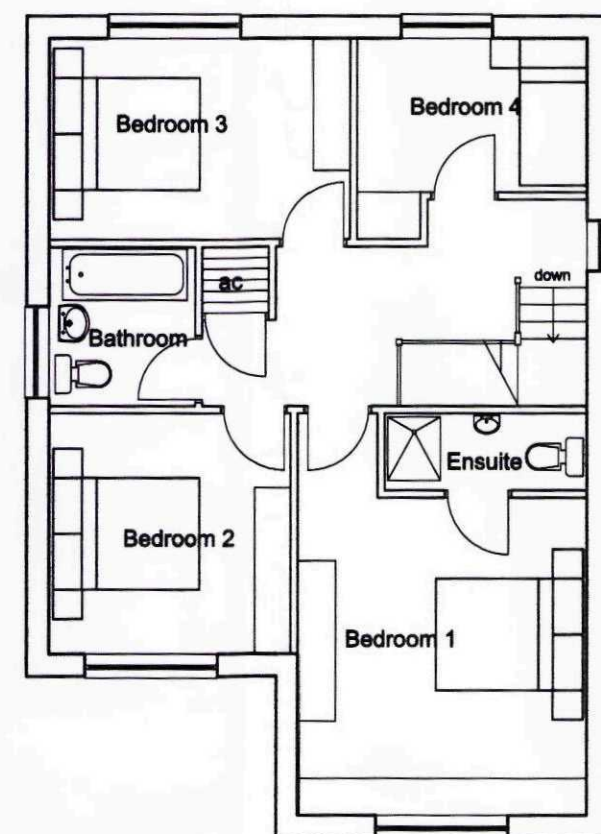

1st Floor Plan



Front Elevation
Plot 3, 50 & 74
plot 75 mirrored

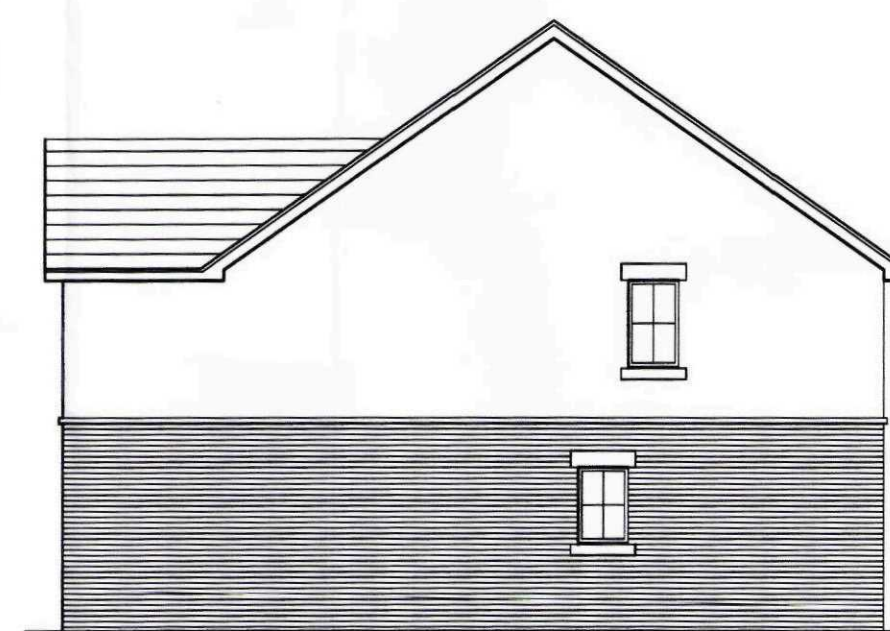


Side Elevation




Rear Elevation




Side Elevation

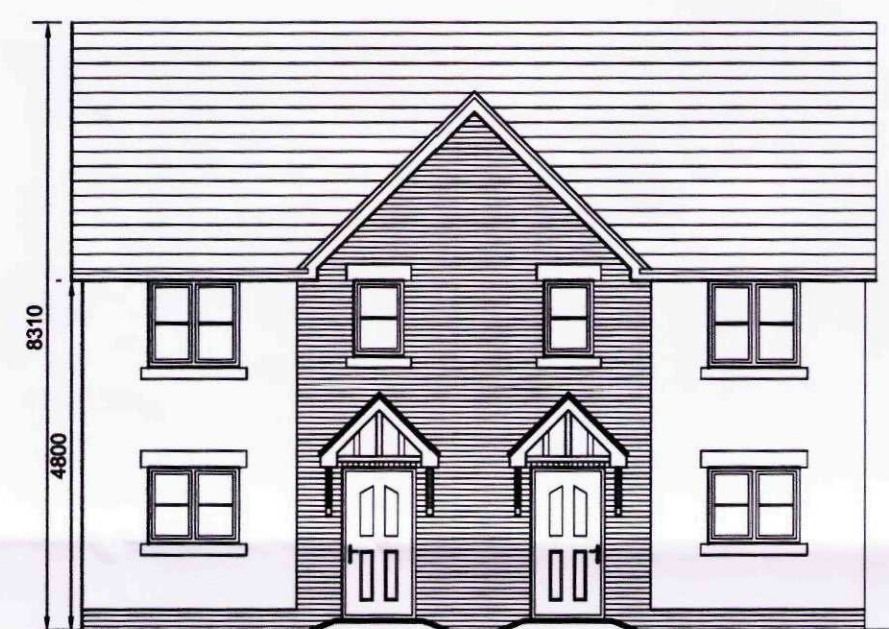


Front Elevation
Plots 4 & 5, 32 & 33

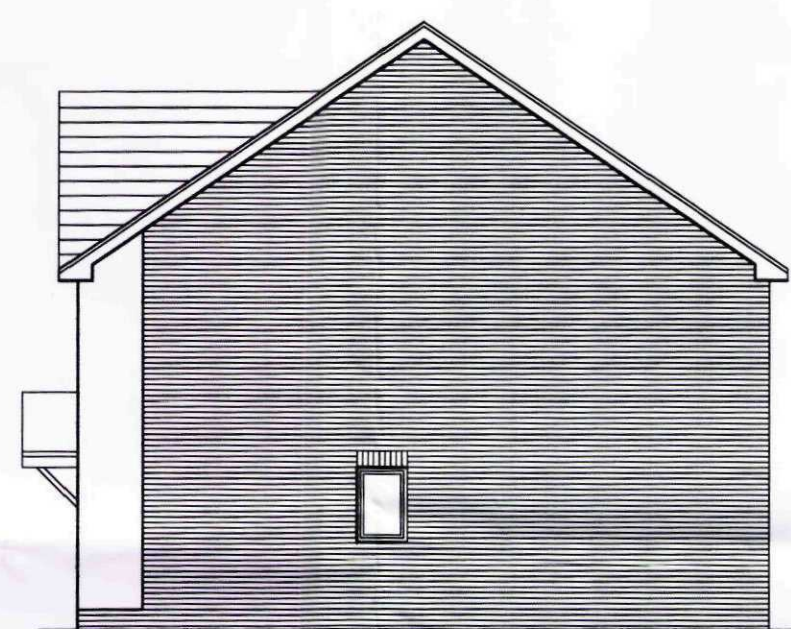

Side Elevation

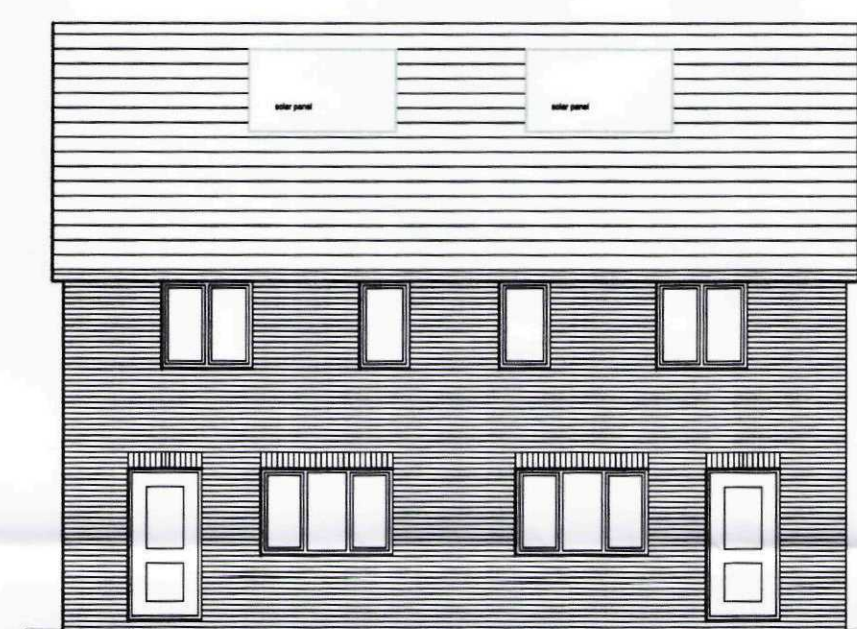


Rear Elevation

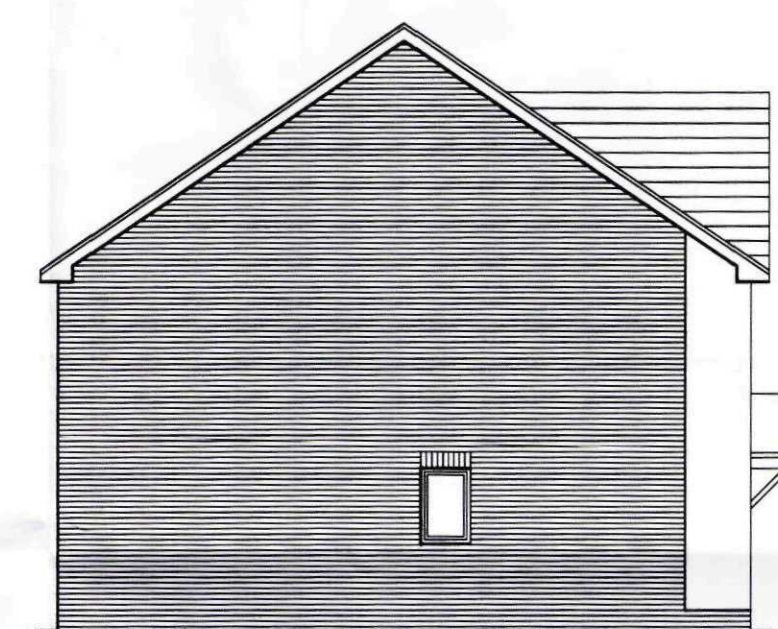


Side Elevation




Front Elevation
Plots 6 & 7

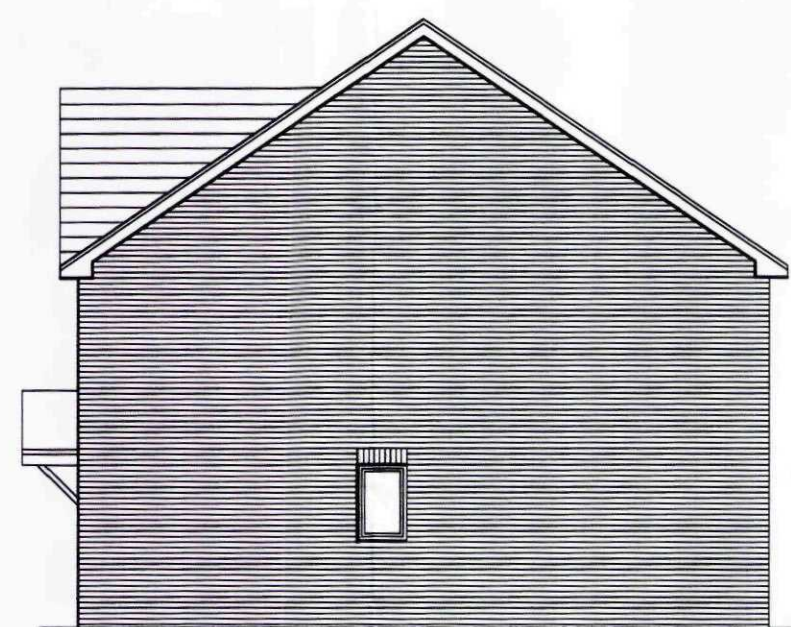


Side Elevation

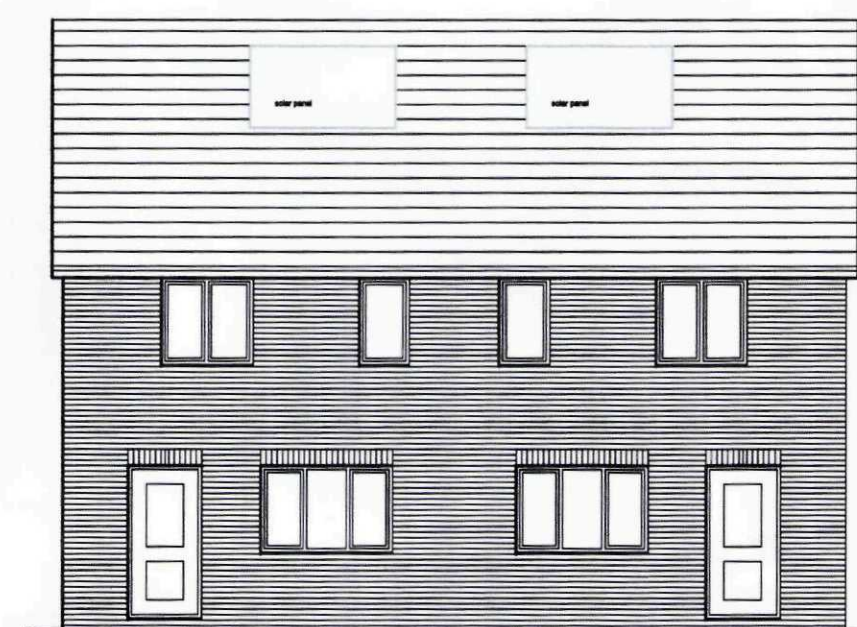


Rear Elevation

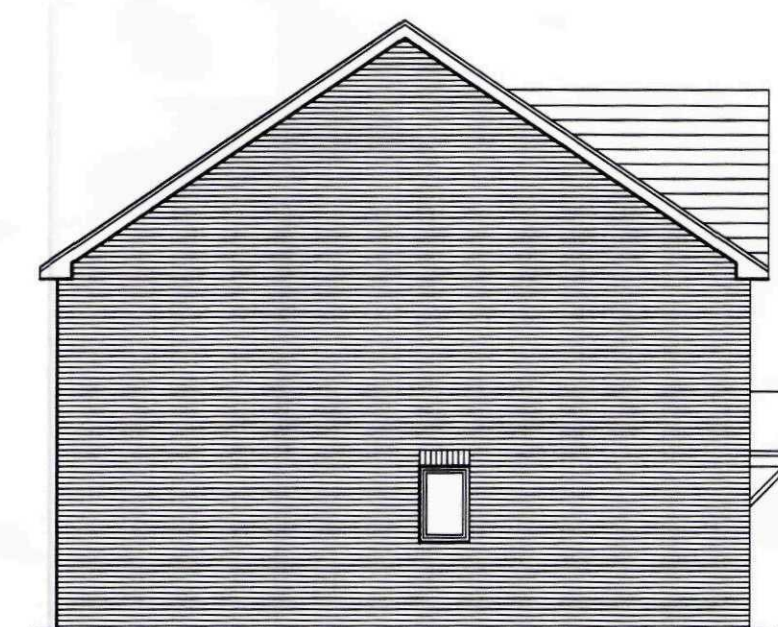

Side Elevation

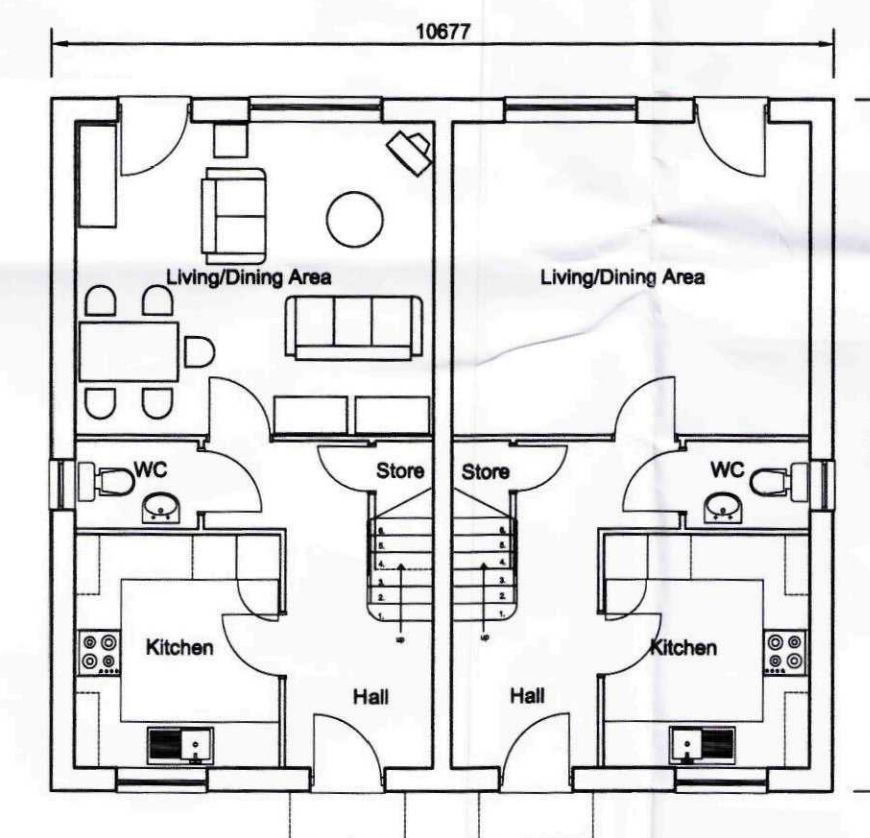

Ground Floor Plan
Plots 4 & 5, 6 & 7,
& 32 & 33

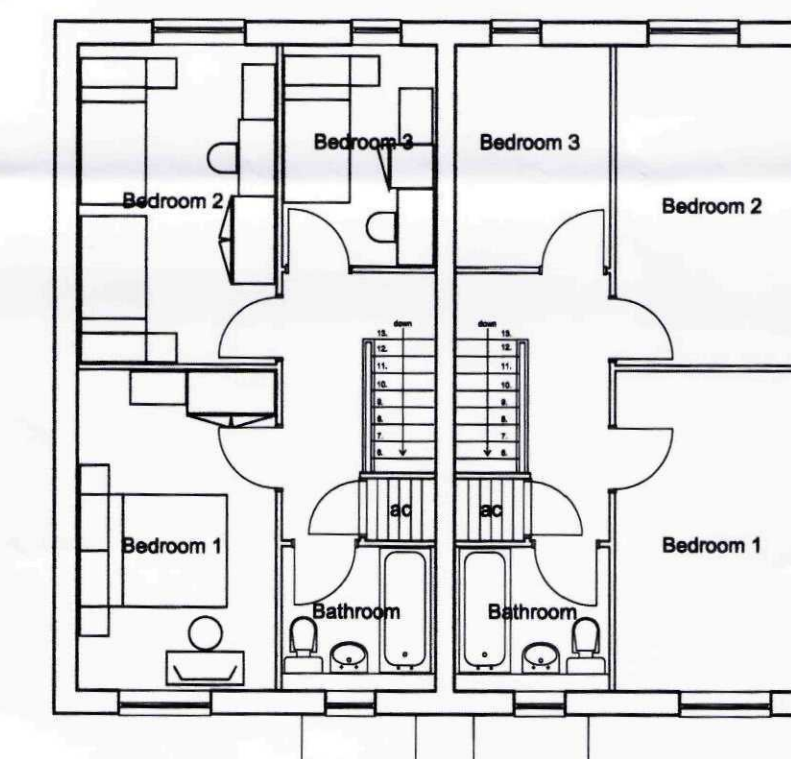

1st Floor Plan

AMENDED PLAN
Ref: A4

Rev 1. 23.04.10. Amended re changes to site layout

SHDC
Planning & Development
26 APR 2010
Ref: 0022-10


Westleigh
PARTNERSHIP HOMES
T: 0116 277 3324
WESTLEIGH DEVELOPMENTS LTD
TUDORGATE, GRANGE BUSINESS PARK,
ENDERBY ROAD, WHETSTONE, LEICESTER. LE8 6EP

CONSULTING ARCHITECTS
BRIAN DEARLOVE PARTNERSHIP
Unit C Edward House, Grange Business Park, Enderby Road,
Whetstone, Leicester. LE8 6EP. T: 0116 278 3355

Plans & Elevations
Plots 3 - 7, 32 & 33, 50,
74, & 75

PROPOSED DEVELOPMENT
Lime Walk
Long Sutton
South Lincolnshire


date Jan 2010	drg.no. 4093/C1
scale 1:100 @ A1	

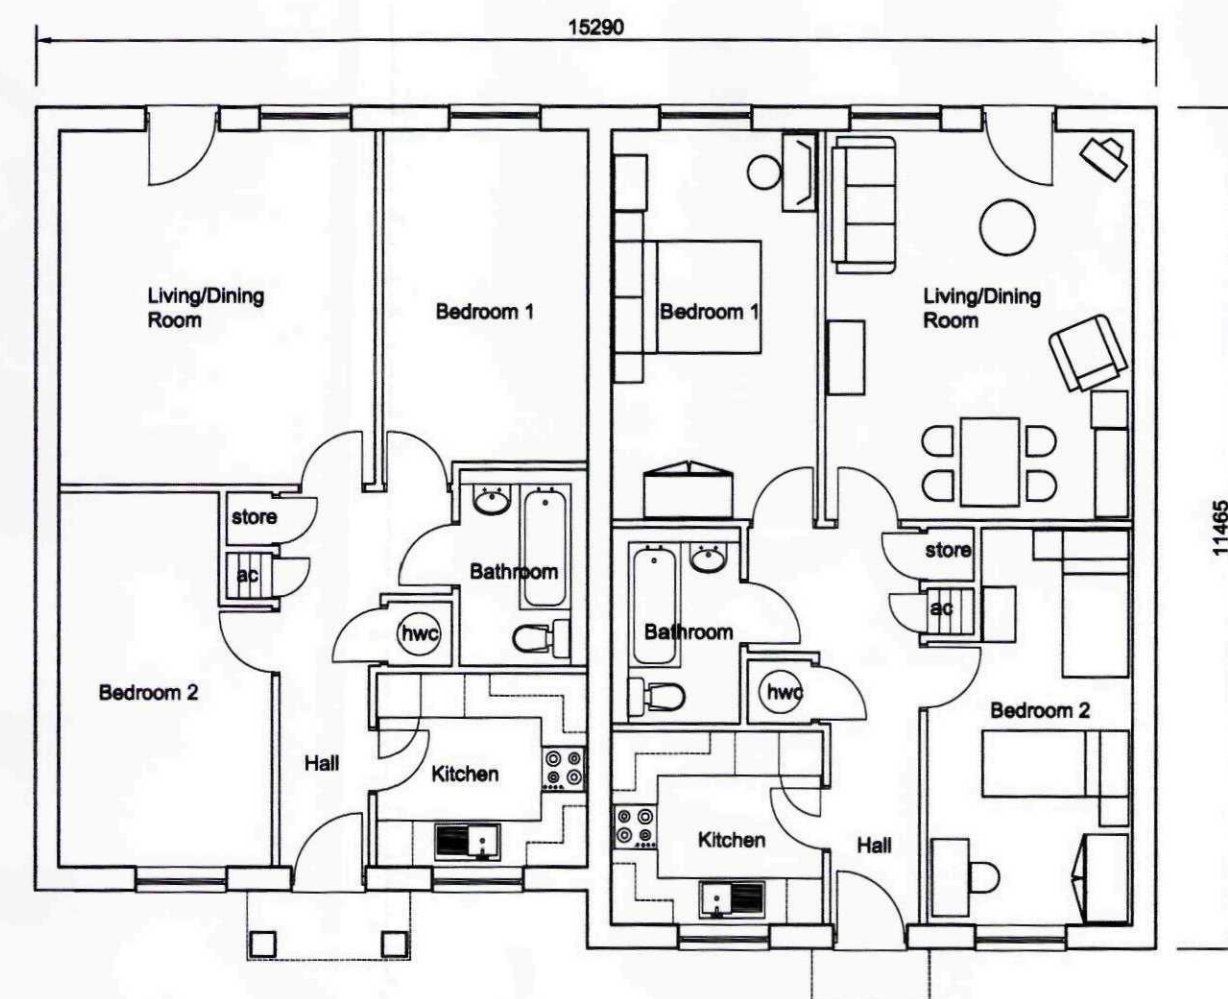

Ground Floor Plan
Plots 20 & 21, 28 & 29
plots 24 & 25 mirrored




Front Elevation
Plots 20 & 21, 28 & 29
plots 24 & 25 mirrored

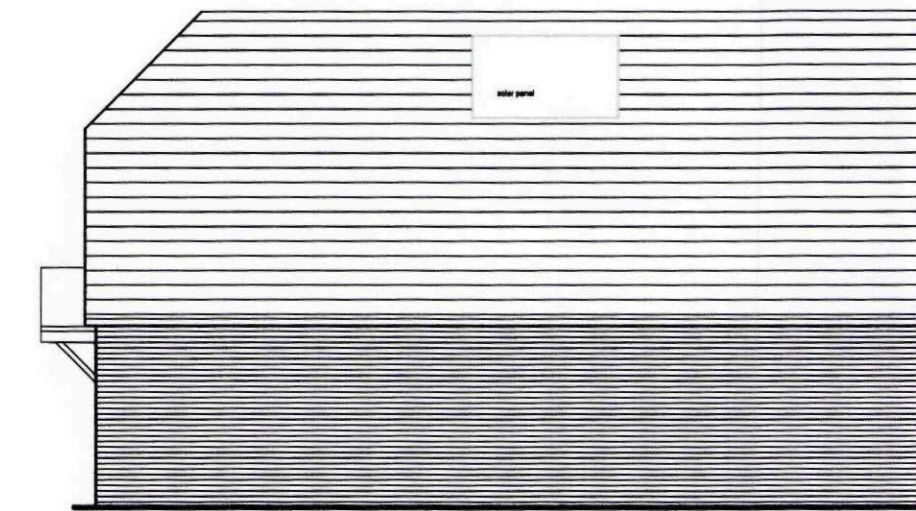


Side Elevation



Rear Elevation

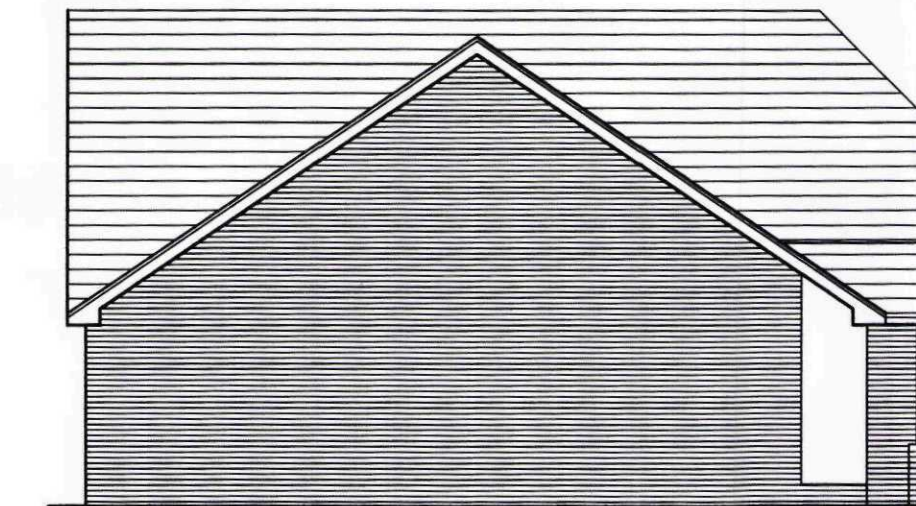


Side Elevation

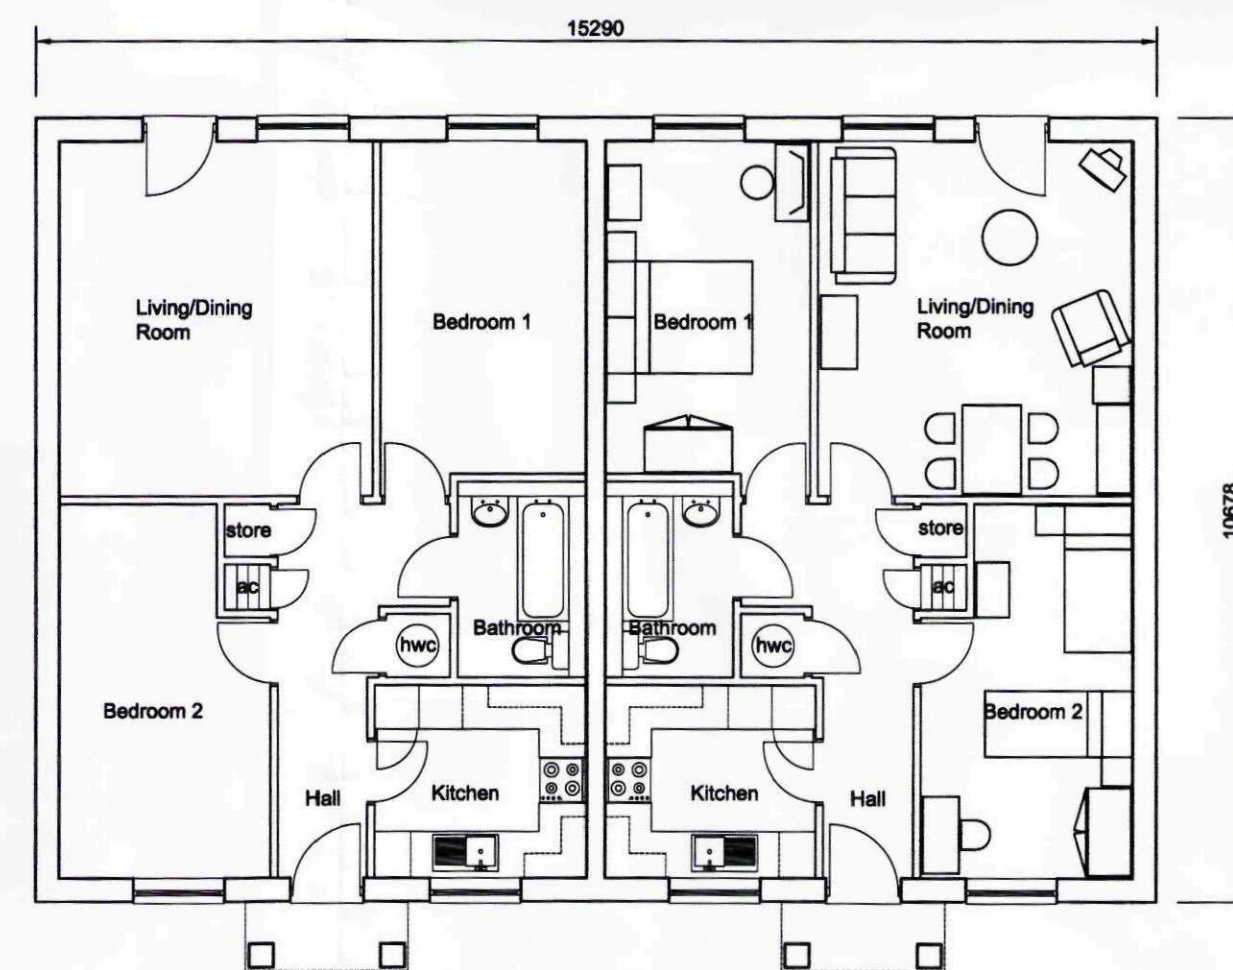


Ground Floor Plan
Plots 22 & 23




Front Elevation
Plots 22 & 23

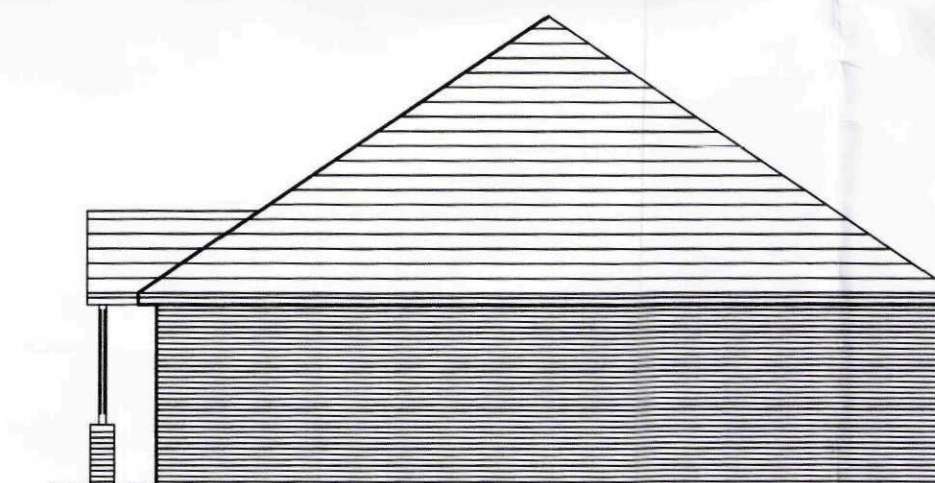

Side Elevation

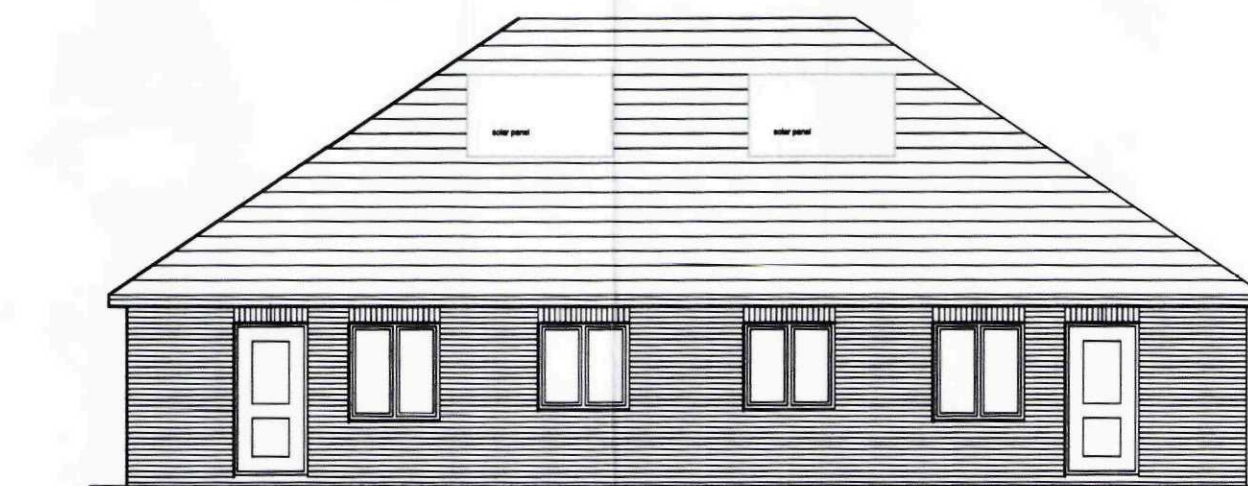

Rear Elevation

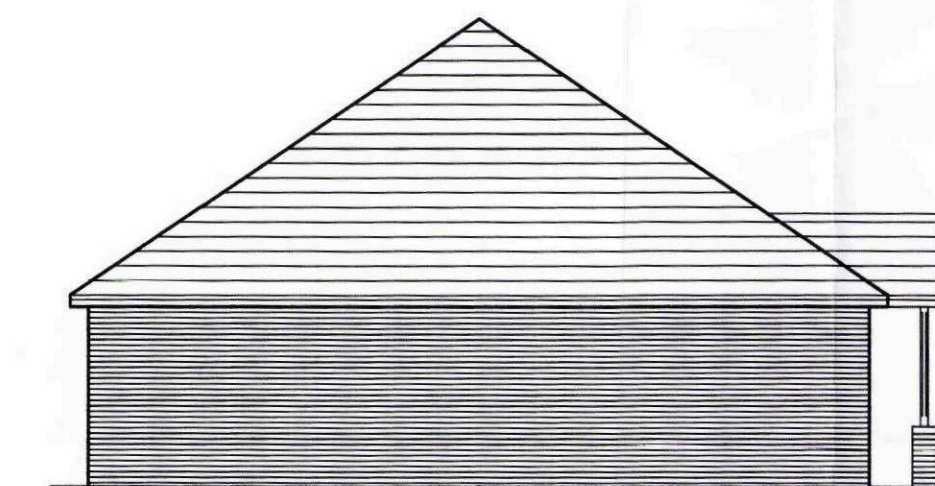

Side Elevation

AMENDED PLAN
Ref. A4

SHDC
Planning & Development
26 APR 2010
Ref: 6022-10

Rev 2. 23.04.10. Amended re changes to site layout
Rev 1. 26.02.10. Plot numbers corrected.


Westleigh
PARTNERSHIP HOMES
T: 0116 277 3324
WESTLEIGH DEVELOPMENTS LTD
TUDORGATE, GRANGE BUSINESS PARK,
ENDERBY ROAD, WHETSTONE, LEICESTER, LE8 6EP

CONSULTING ARCHITECTS
BRIAN DEANLOVE PARTNERSHIP
Unit C Edward House, Grange Business Park, Enderby Road,
Whetstone, Leicester, LE8 6EP. T: 0116 278 3356

Plans & Elevations
Plots 20 - 25, 28 & 29

PROPOSED DEVELOPMENT
Lime Walk
Long Sutton
South Lincolnshire

date Jan 2010	drg.no. 4093/E2
scale 1:100 @ A1	

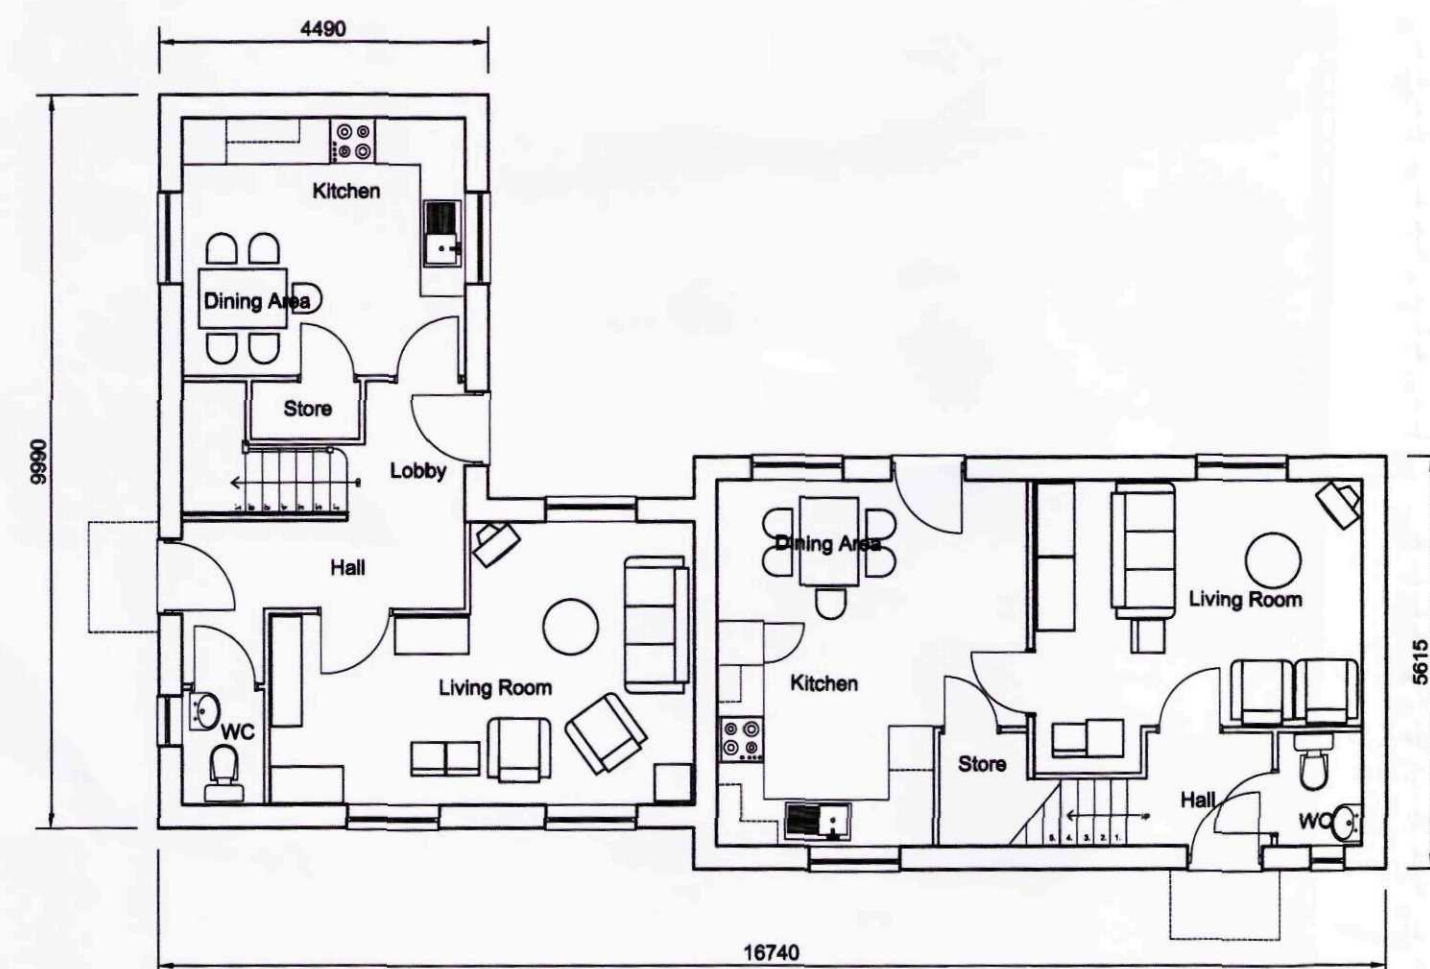


Ground Floor Plan
Plots 26 & 27



1st Floor Plan



Front Elevation
Plots 26 & 27

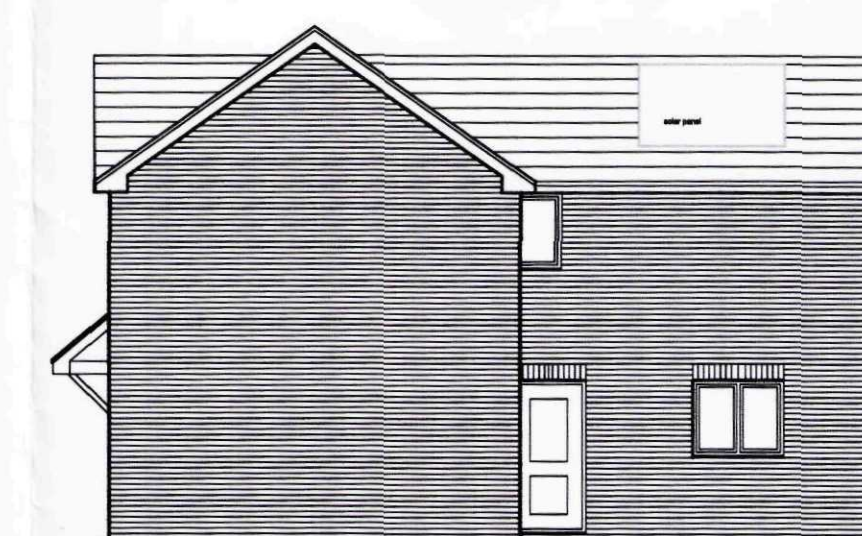


Side Elevation




Rear Elevation




Side Elevation

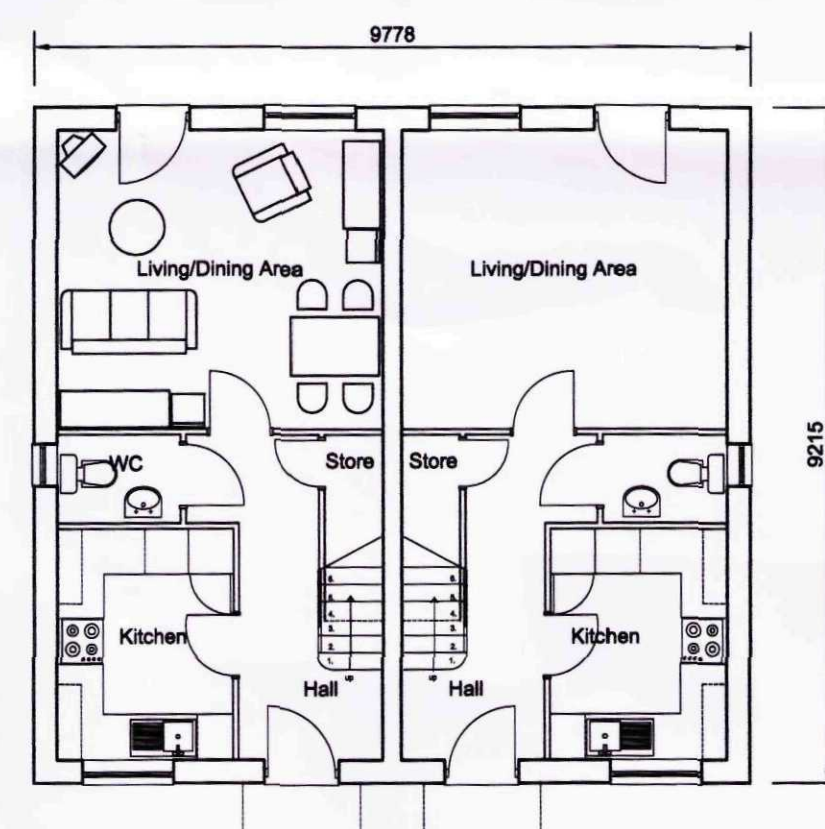


Ground Floor Plan
Plots 30 & 31, 36 & 37

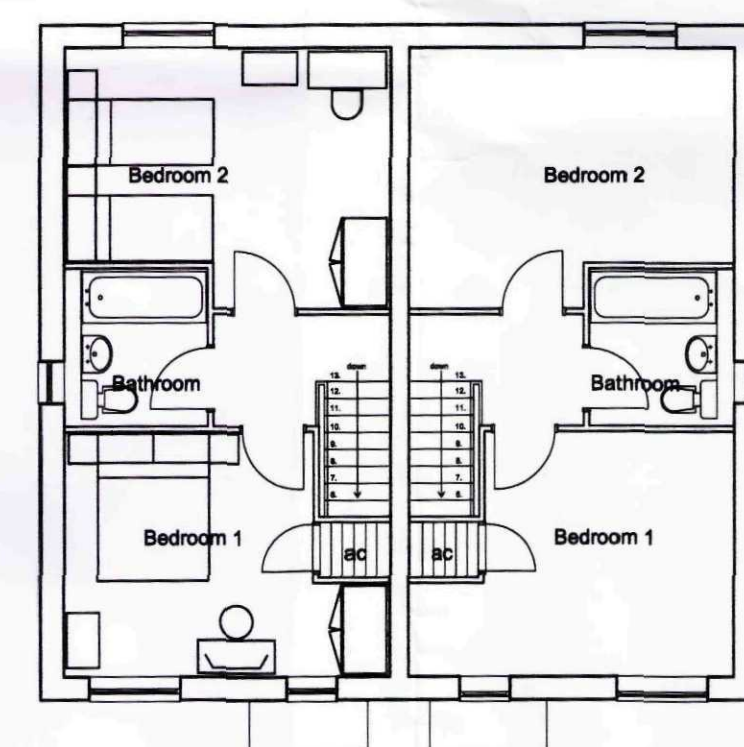


1st Floor Plan

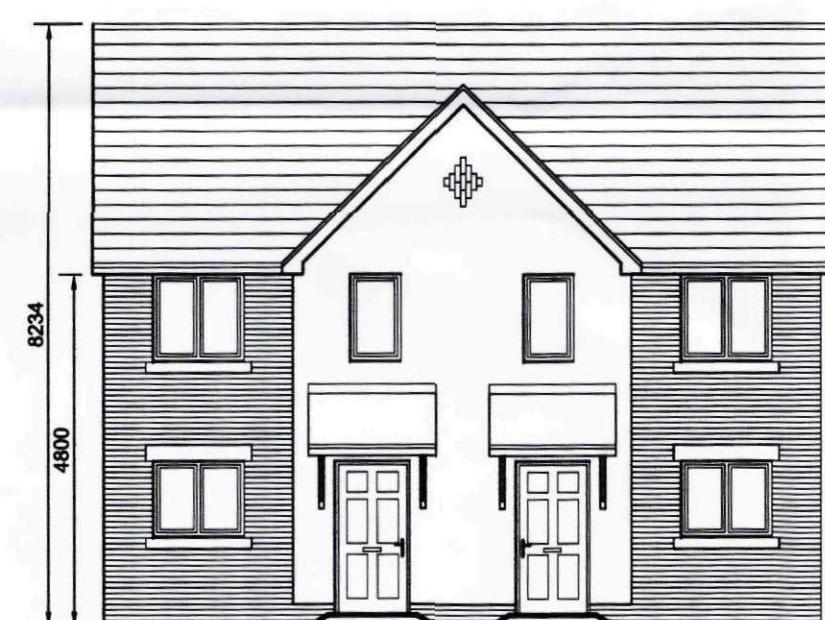


Front Elevation
Plots 30 & 31

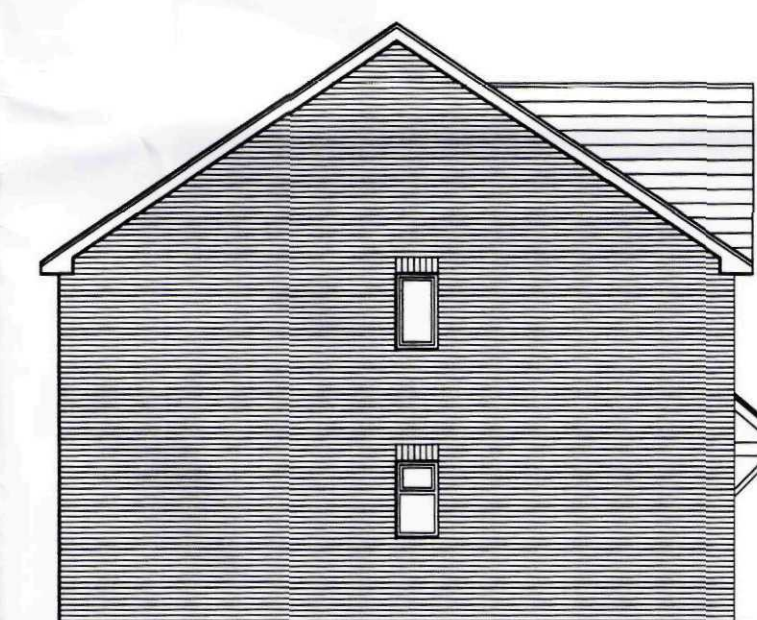

Side Elevation

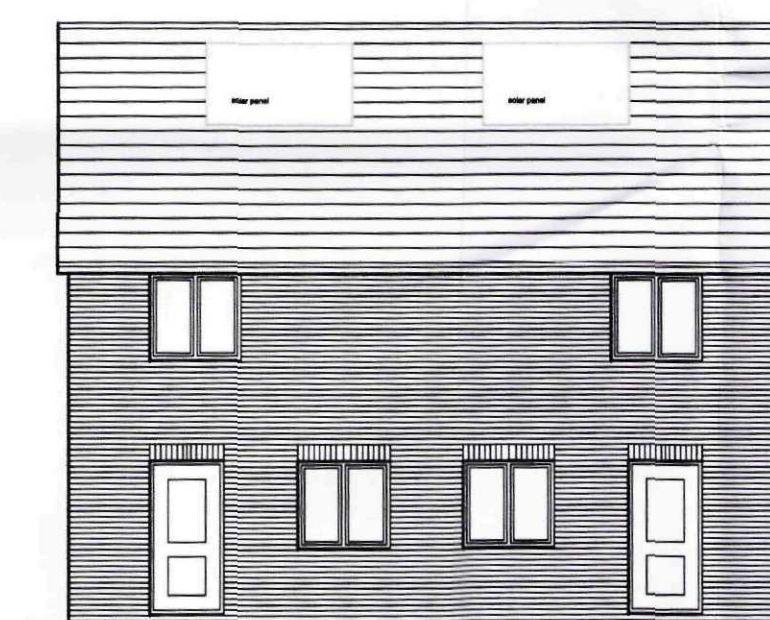


Rear Elevation

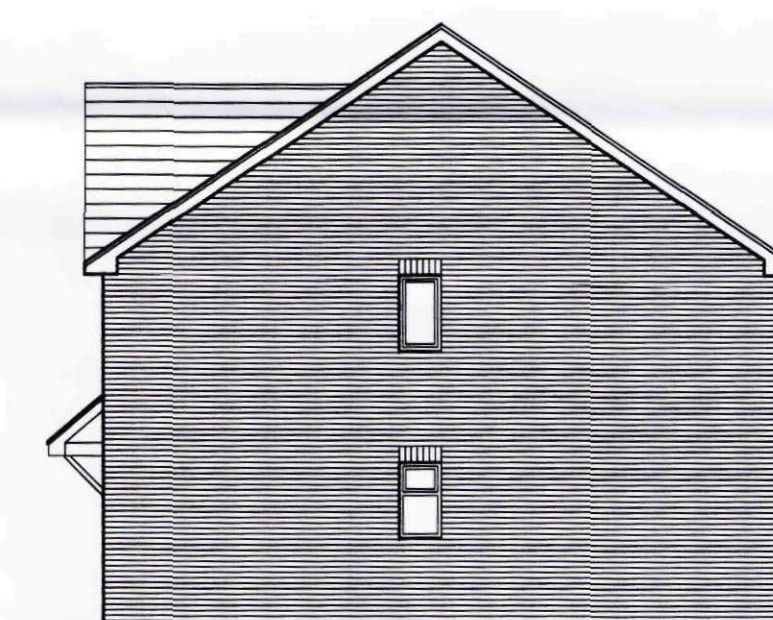


Side Elevation




Front Elevation
Plots 36 & 37

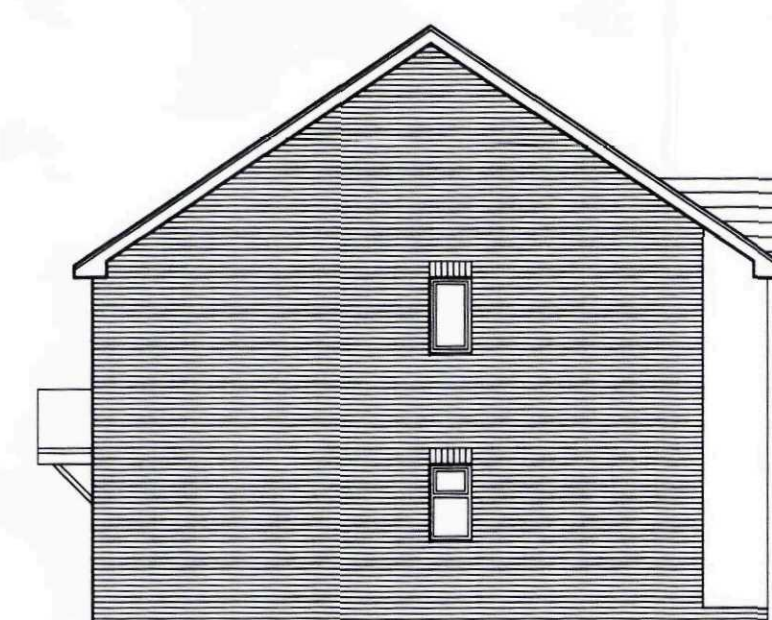

Side Elevation

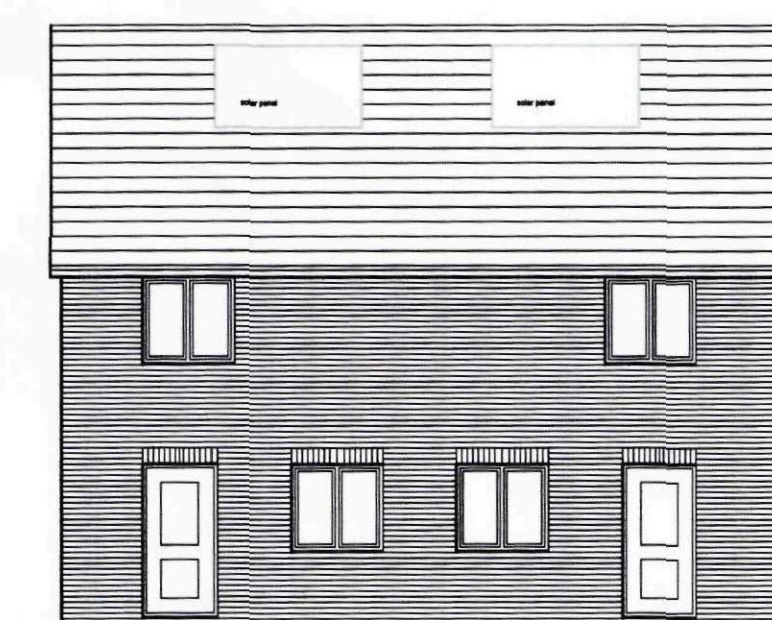

Rear Elevation

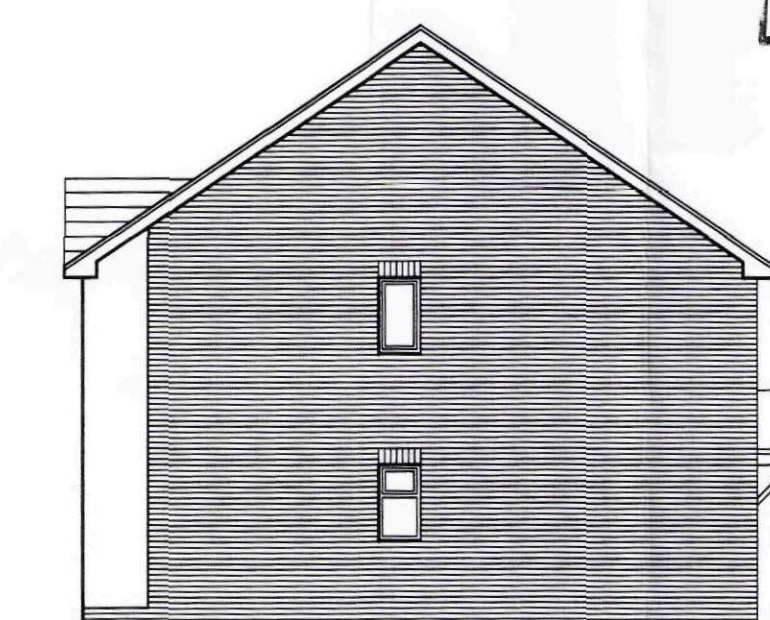

Side Elevation

AMENDED PLAN
Ref: A4

SHDC
Planning & Development
26 APR 2010
Ref: 6022-10

Rev 1. 23.04.10. Amended re changes to site layout


Westleigh
PARTNERSHIP HOMES
T: 0116 277 3324
WESTLEIGH DEVELOPMENTS LTD
TUDORATE, GRANGE BUSINESS PARK
ENDERBY ROAD, WHETSTONE, LEICESTER, LE8 6EP

CONSULTING ARCHITECTS
BRIAN DEARLOVE PARTNERSHIP
Unit C Edward House, Grange Business Park, Enderby Road,
Whetstone, Leicester. LE8 6EP. T: 0116 278 3355


Plans & Elevations
Plots 26 & 27, 30 & 31,
& 36 & 37

PROPOSED DEVELOPMENT
Lime Walk
Long Sutton
South Lincolnshire

date Jan 2010	drg.no. 4093/F1
scale 1:100 @ A1	

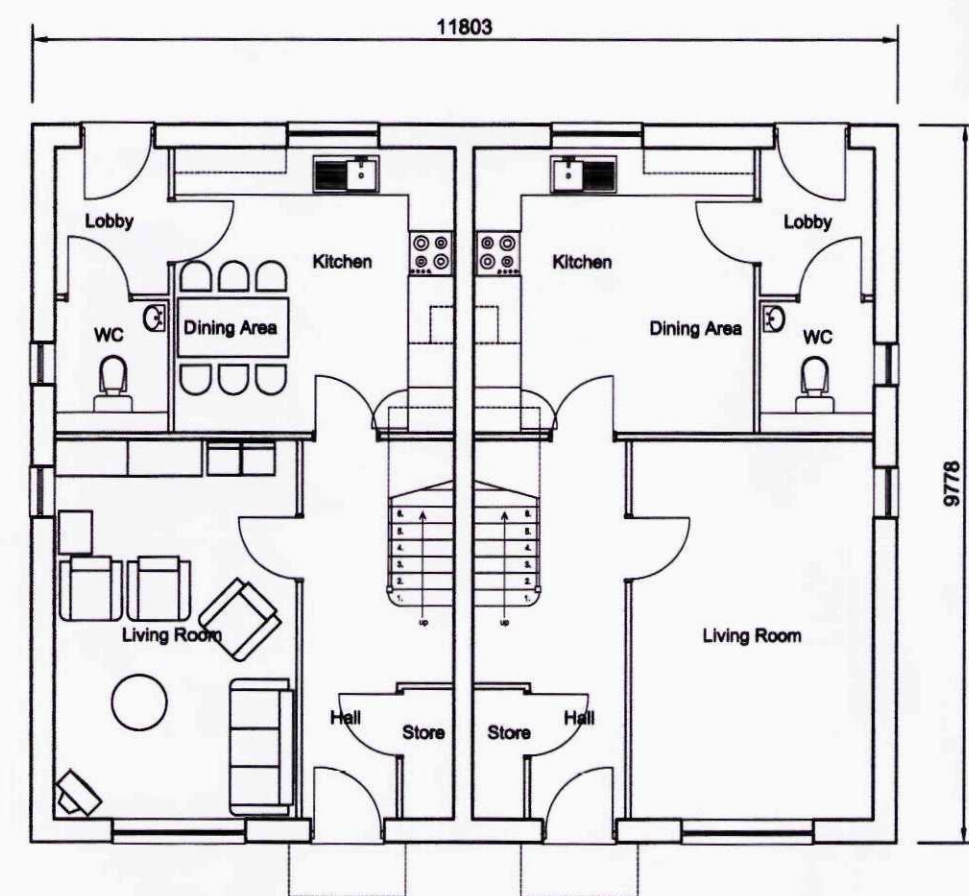


Ground Floor Plan
Plots 34 & 35

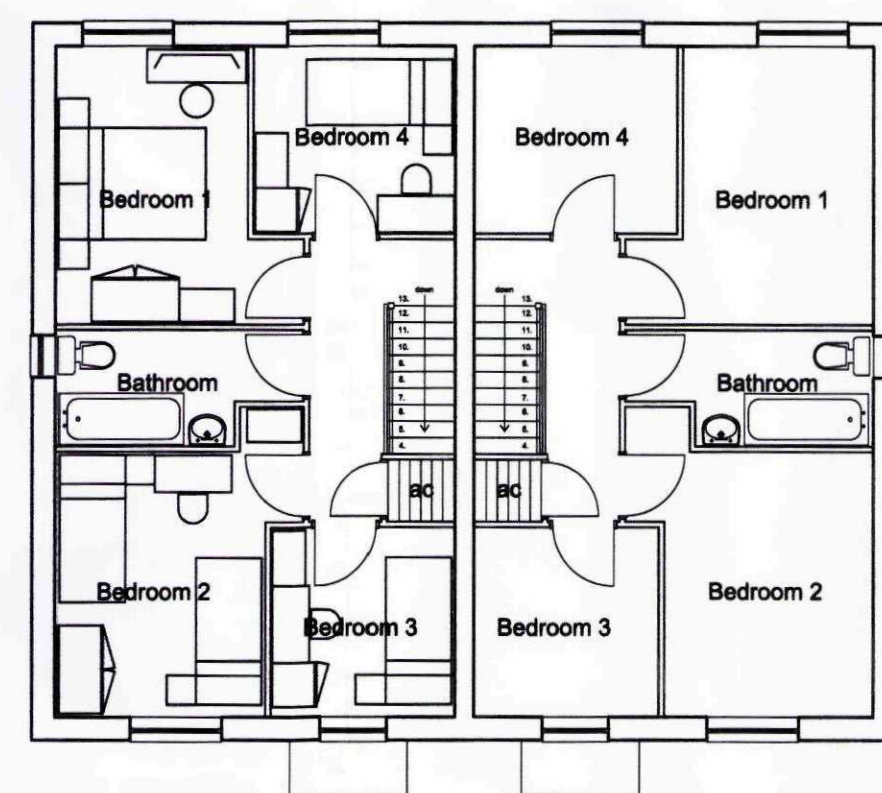


1st Floor Plan




Front Elevation
Plots 34 & 35

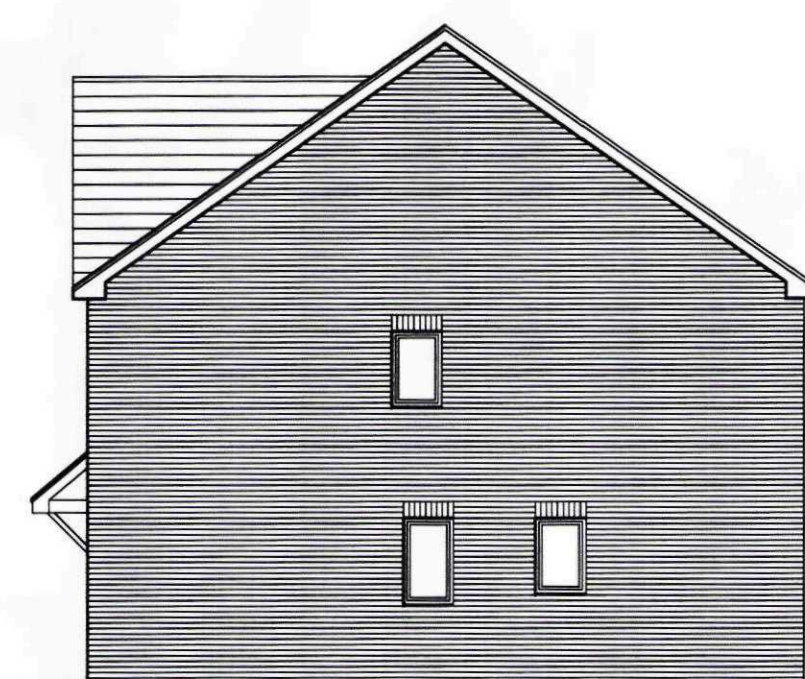


Side Elevation

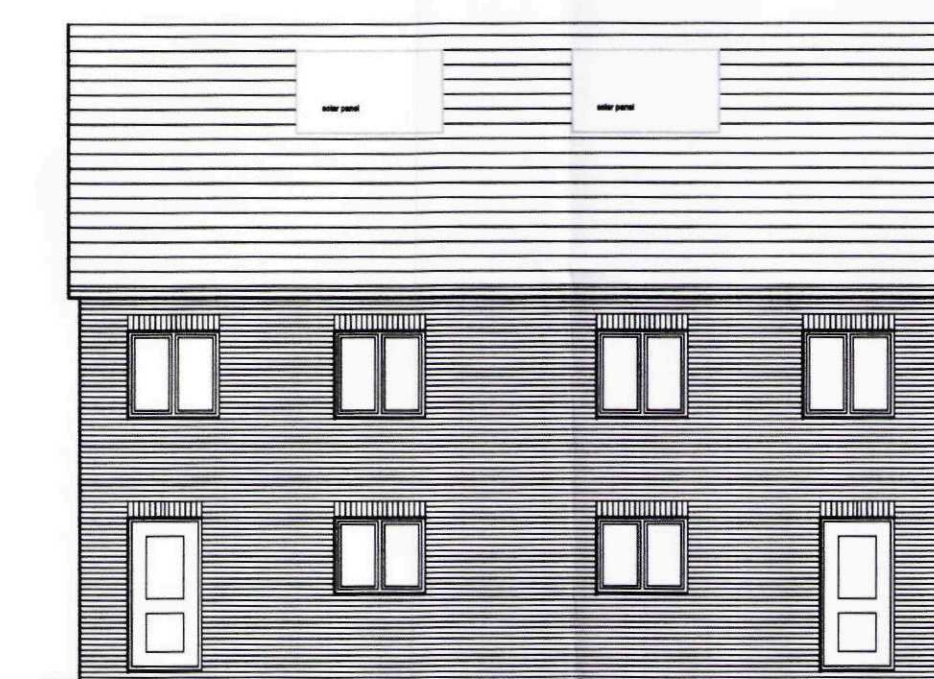


Rear Elevation

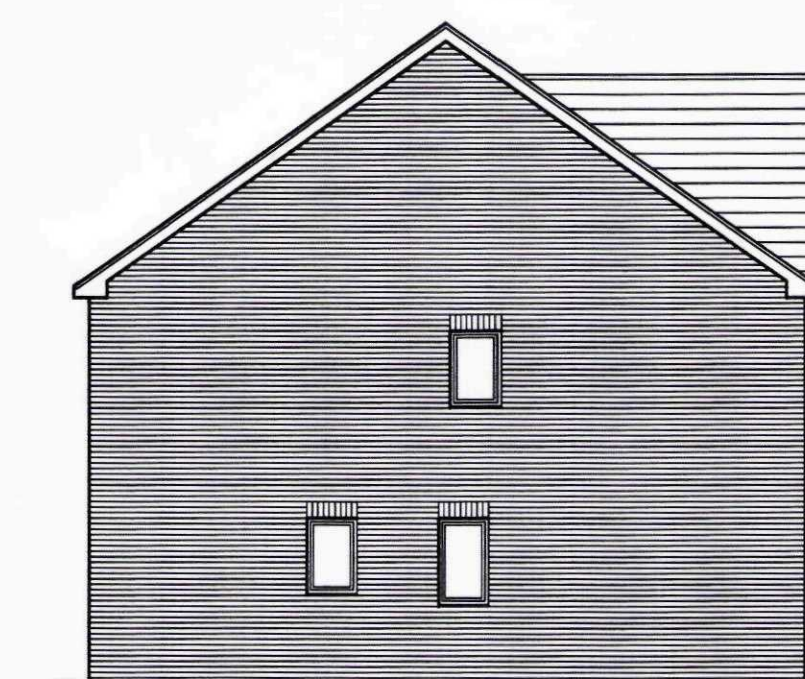

Side Elevation

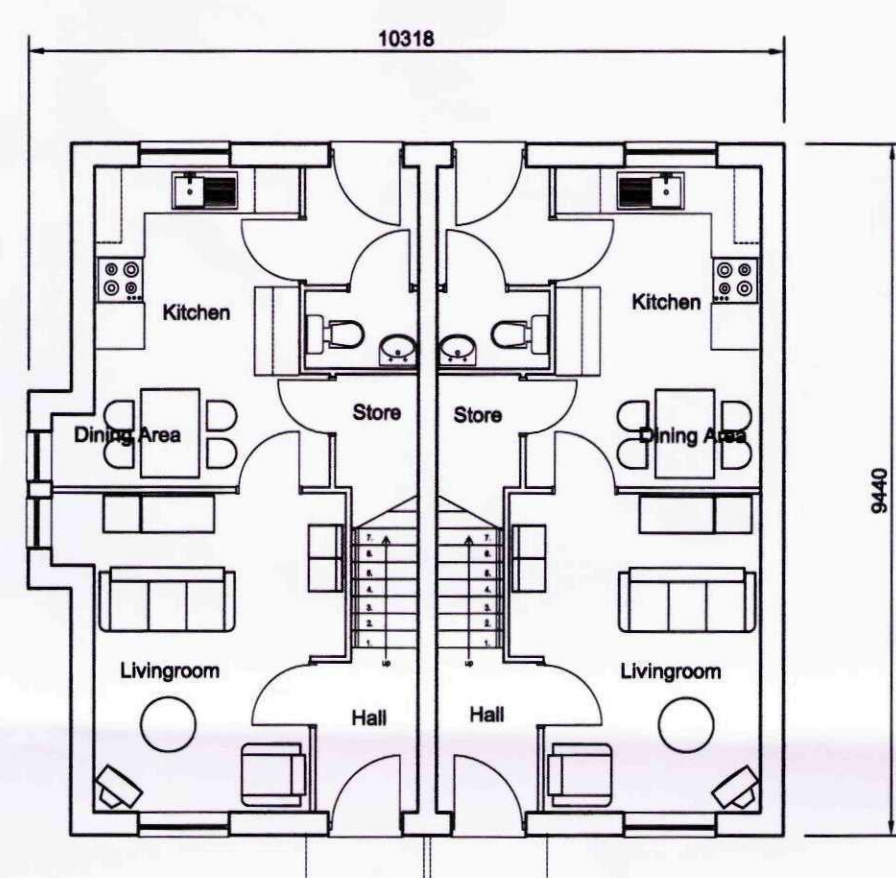


Ground Floor Plan
Plots 38 & 39
plots 57 & 58 mirrored

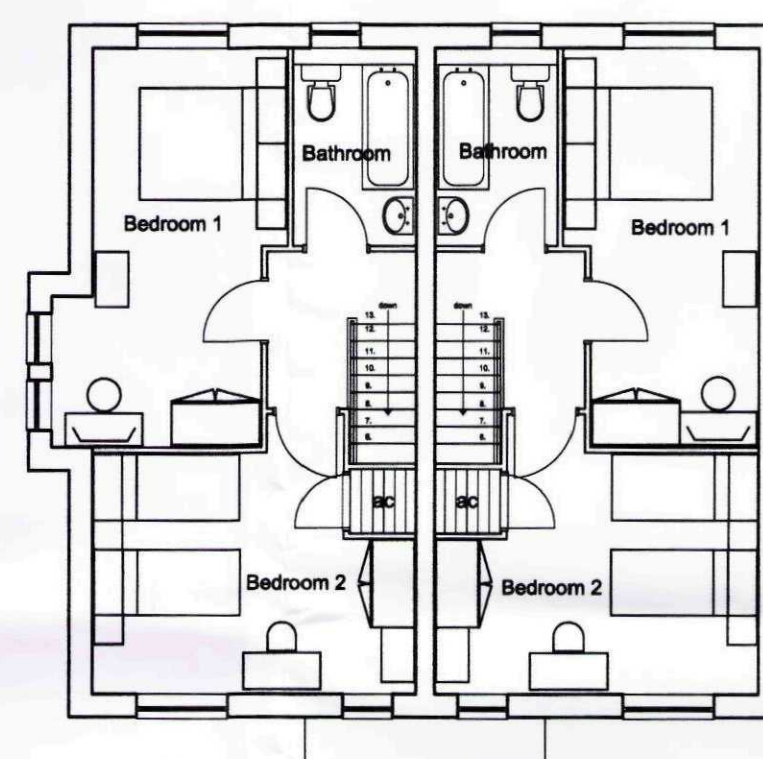


1st Floor Plan



Front Elevation
Plots 38 & 39
plots 57 & 58 mirrored

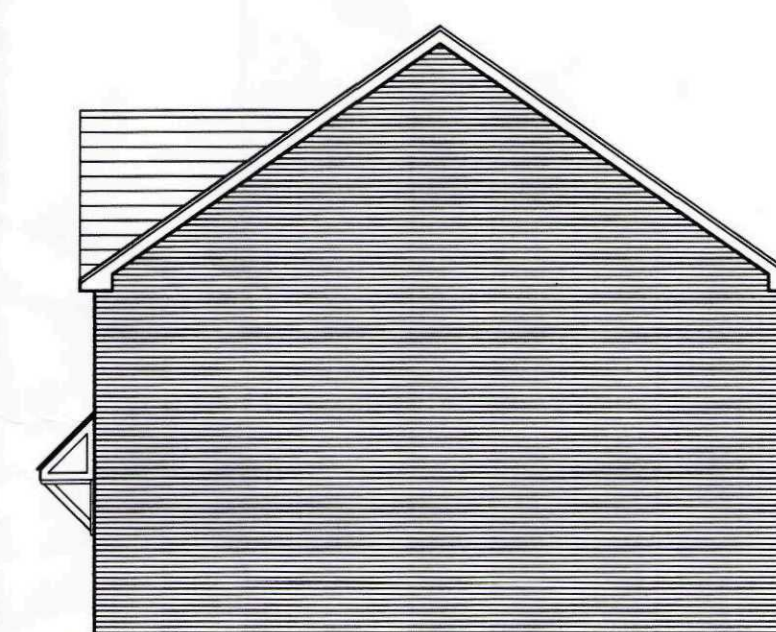


Side Elevation

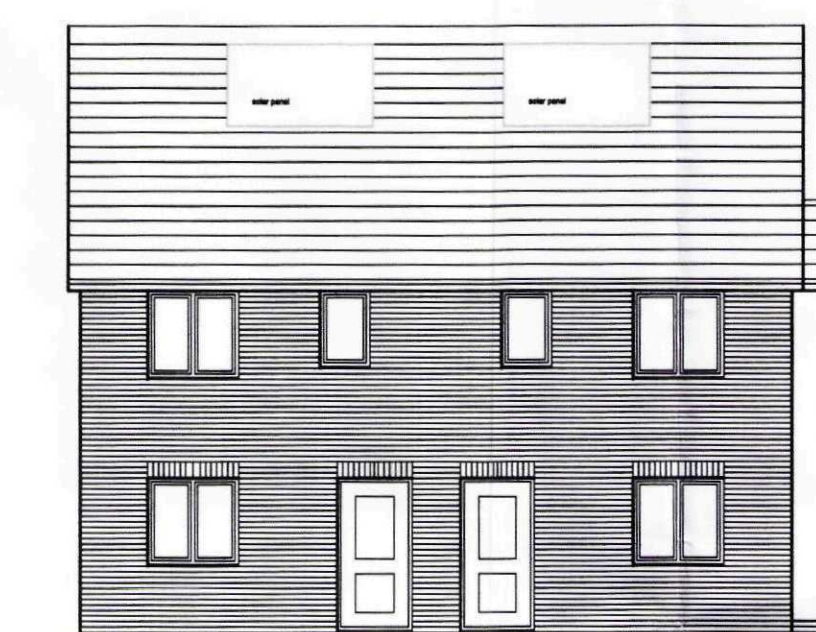


Rear Elevation



Side Elevation

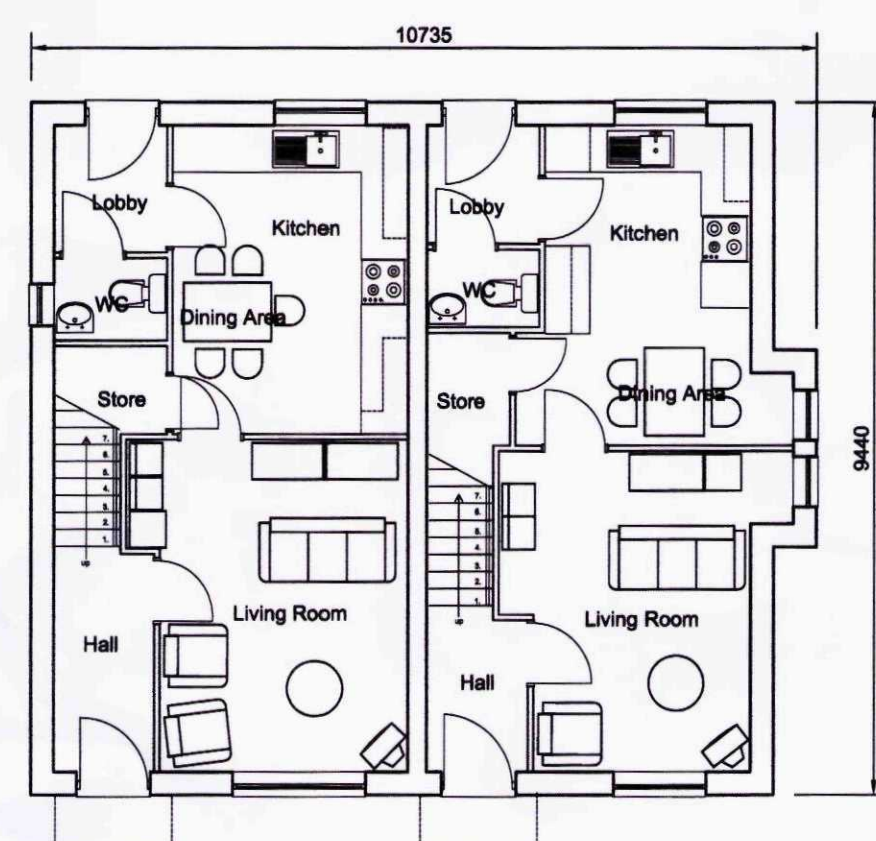

Ground Floor Plan
Plots 40 & 41

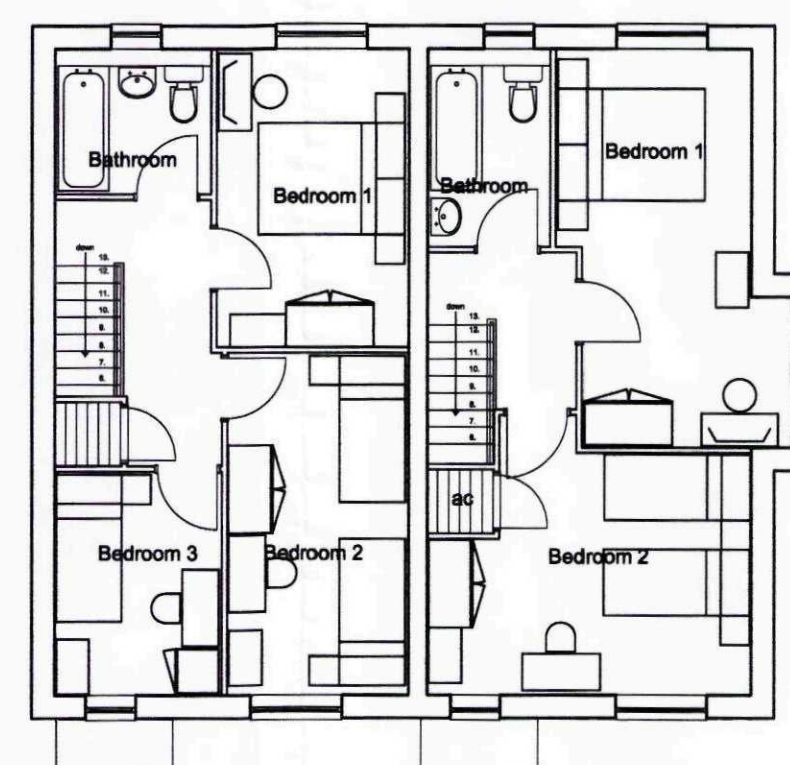


1st Floor Plan




Front Elevation
Plots 40 & 41,



Side Elevation

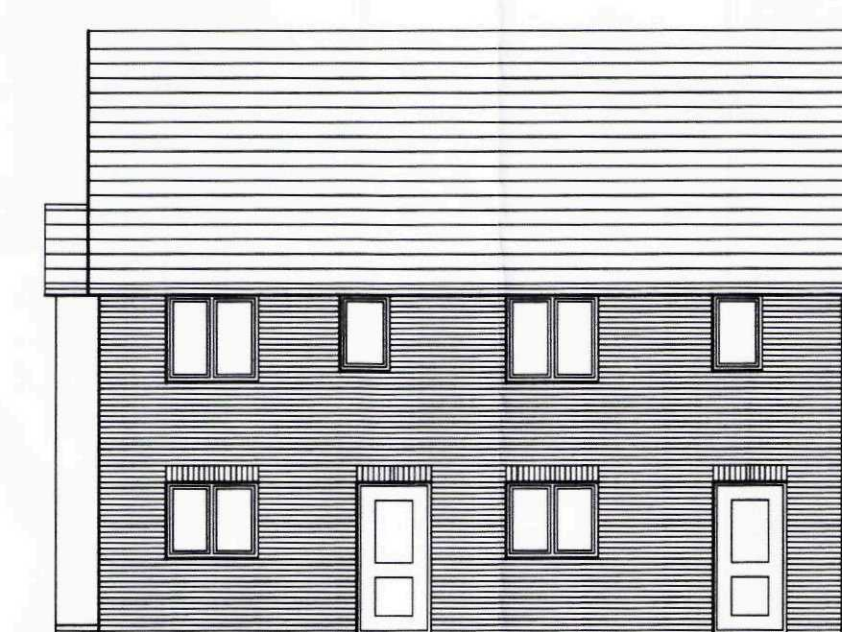

Rear Elevation

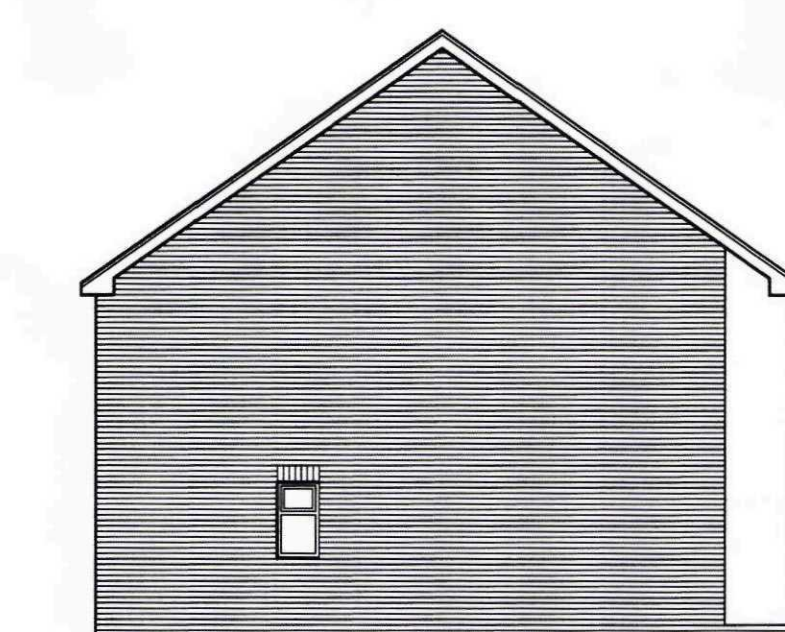

Side Elevation

AMENDED PLAN
Ref. A4

SHDC
Planning & Development
26 APR 2010
Ref: 0022-10

Rev 1. 23.04.10. Amended re changes to site layout


Westleigh
PARTNERSHIP HOMES
T: 0116 277 3324
WESTLEIGH DEVELOPMENTS LTD
TUDORGATE, GRANGE BUSINESS PARK,
ENDERBY ROAD, WHETSTONE, LEICESTER, LE8 6EP

CONSULTING ARCHITECTS
BRIAN DEARLOVE PARTNERSHIP
Unit C Edward House, Grange Business Park, Enderby Road,
Whetstone, Leicester, LE8 6EP, T: 0116 278 3355


Plans & Elevations
Plots 34 & 35, 38 - 41, 57 & 58

PROPOSED DEVELOPMENT
Lime Walk
Long Sutton
South Lincolnshire

date Jan 2010	drg.no. 4093/G1
scale 1:100 @ A1	

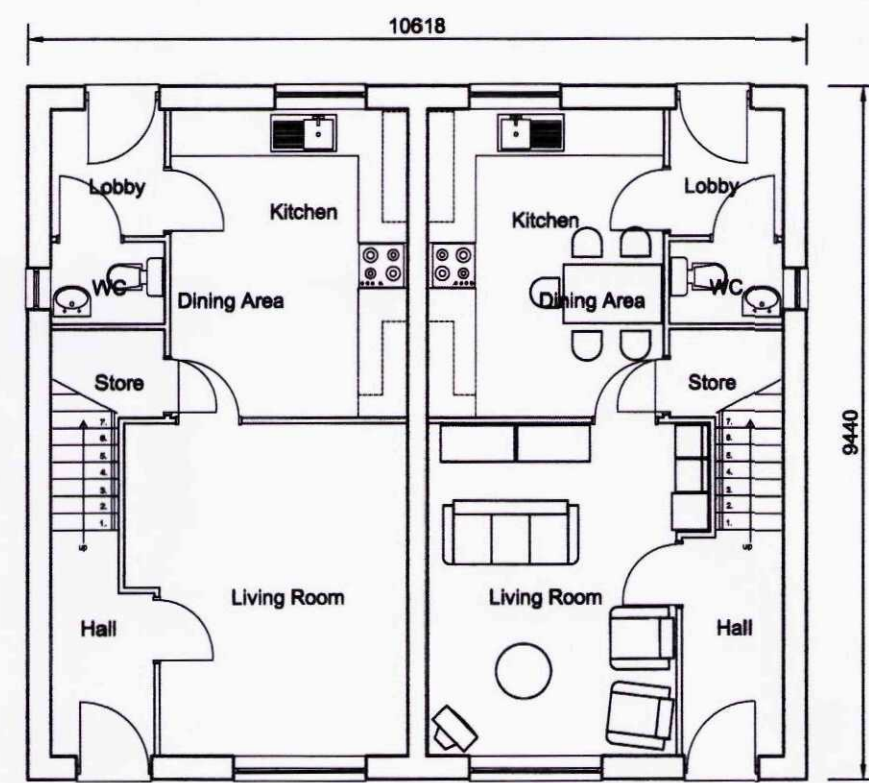


Ground Floor Plan
Plots 42 & 43, 44 & 45,
55 & 56

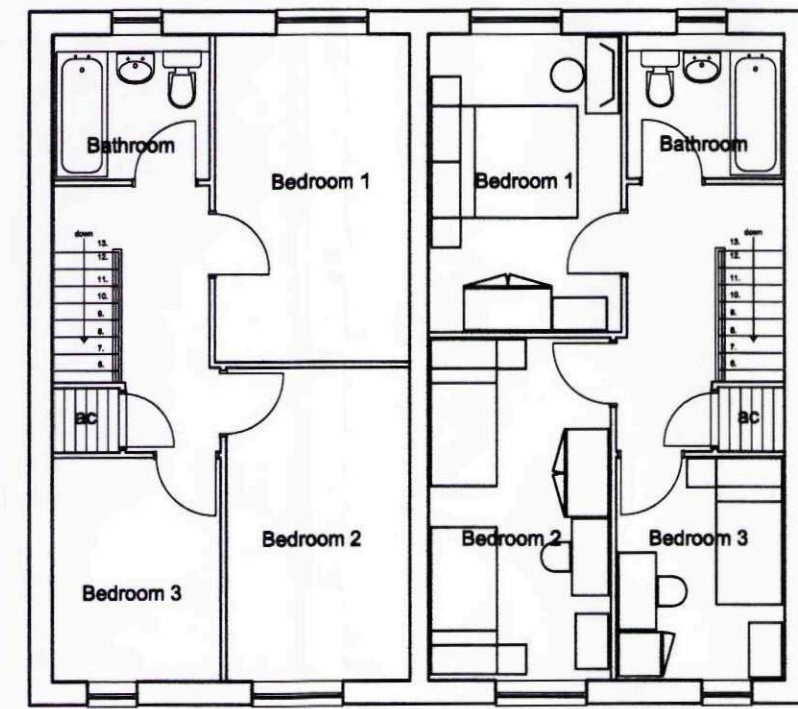


1st Floor Plan




Front Elevation
Plots 42 & 43, 44 & 45, 55 & 56

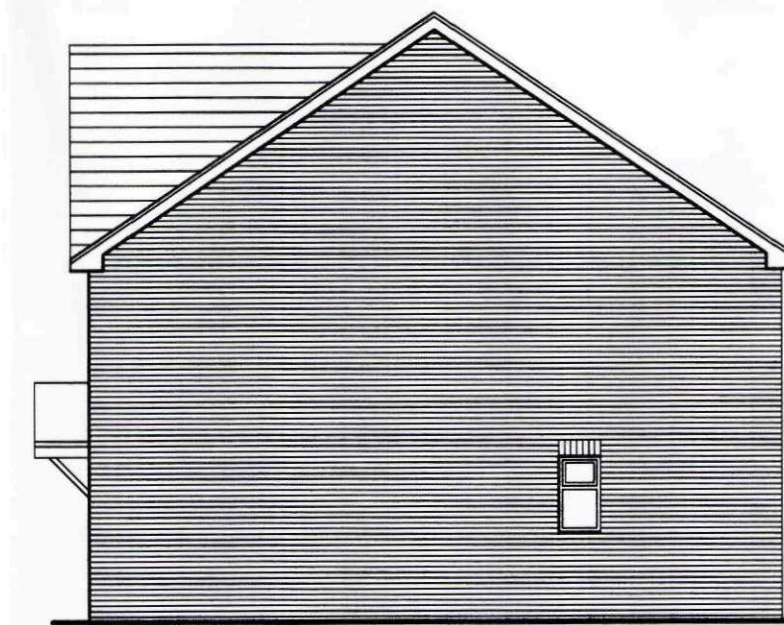


Side Elevation

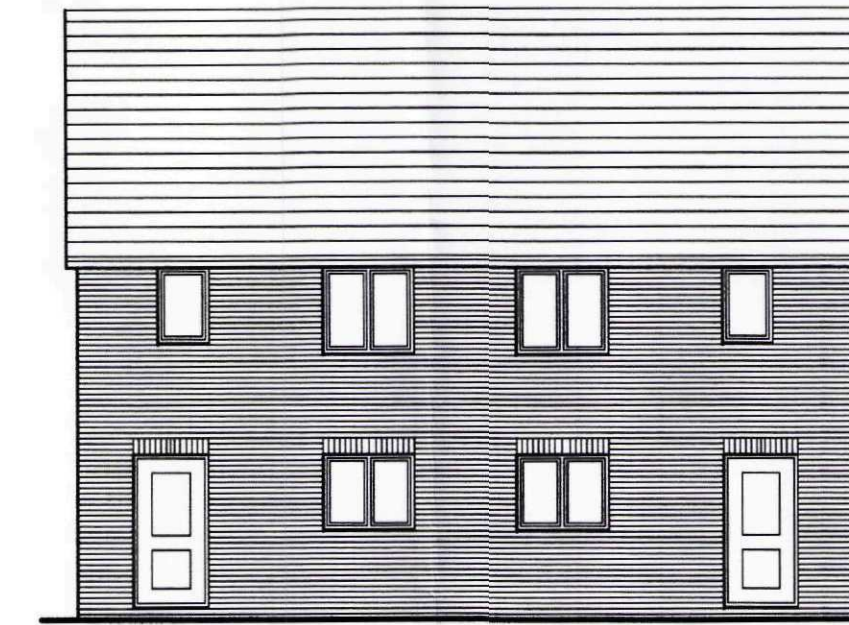


Rear Elevation

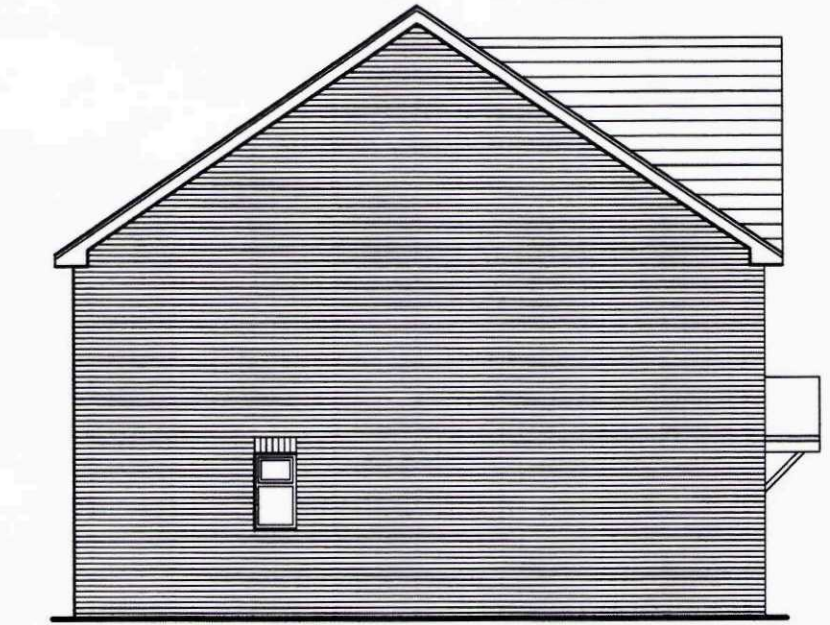

Side Elevation

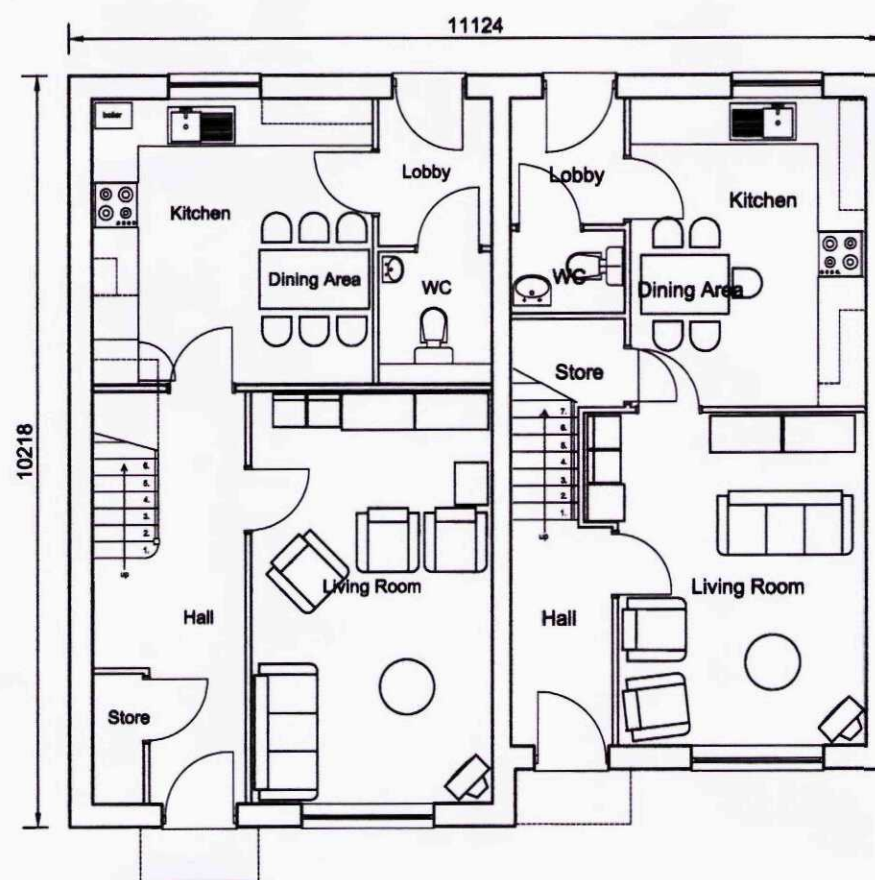


Ground Floor Plan
Plots 46 & 47

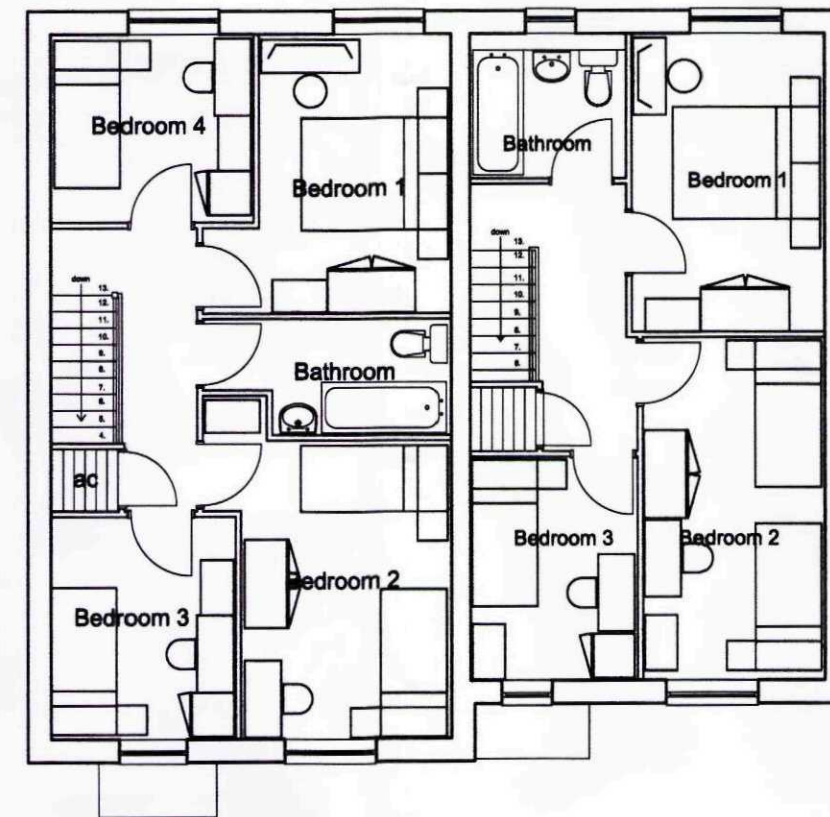


1st Floor Plan




Front Elevation
Plots 46 & 47

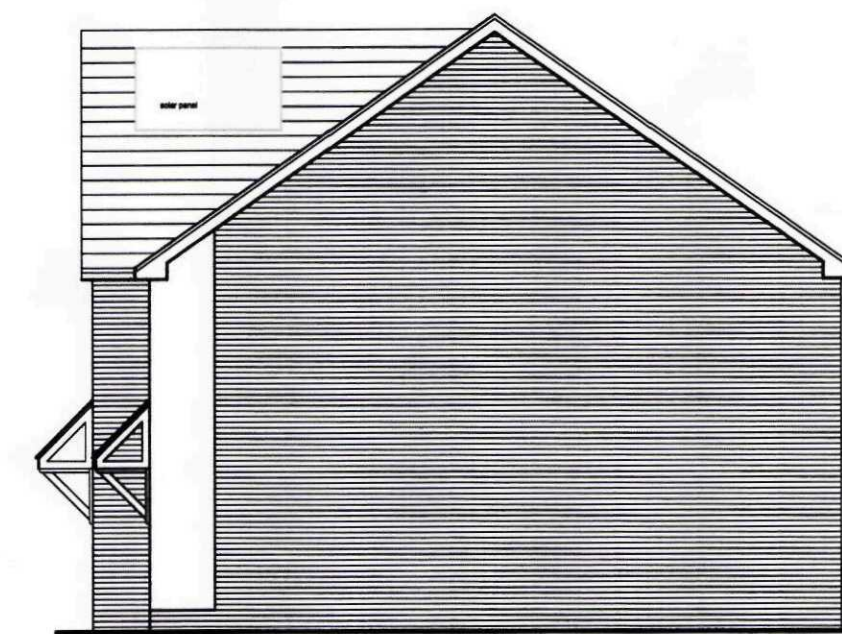

Side Elevation

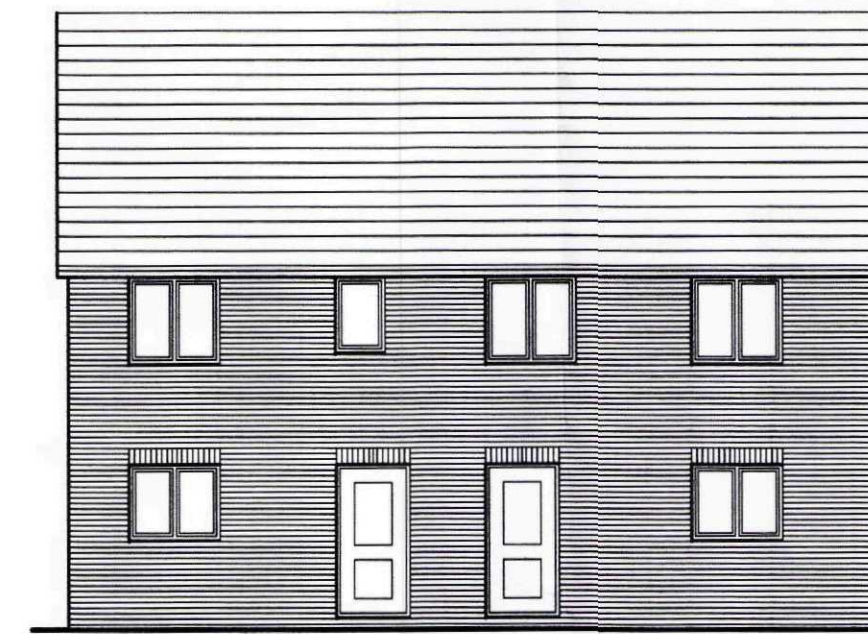


Rear Elevation

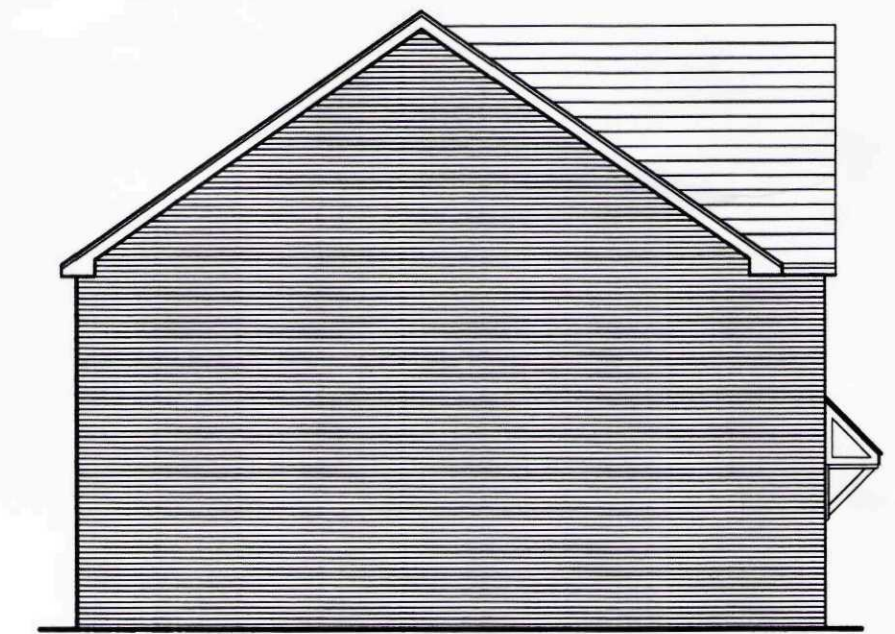

Side Elevation



Front Elevation
Plots 48 & 49

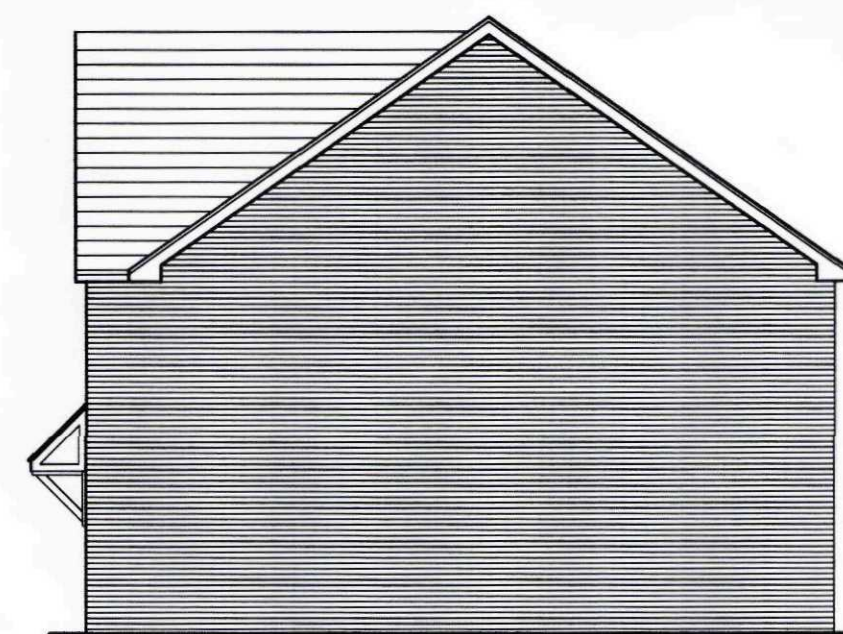


Side Elevation




Rear Elevation



Side Elevation

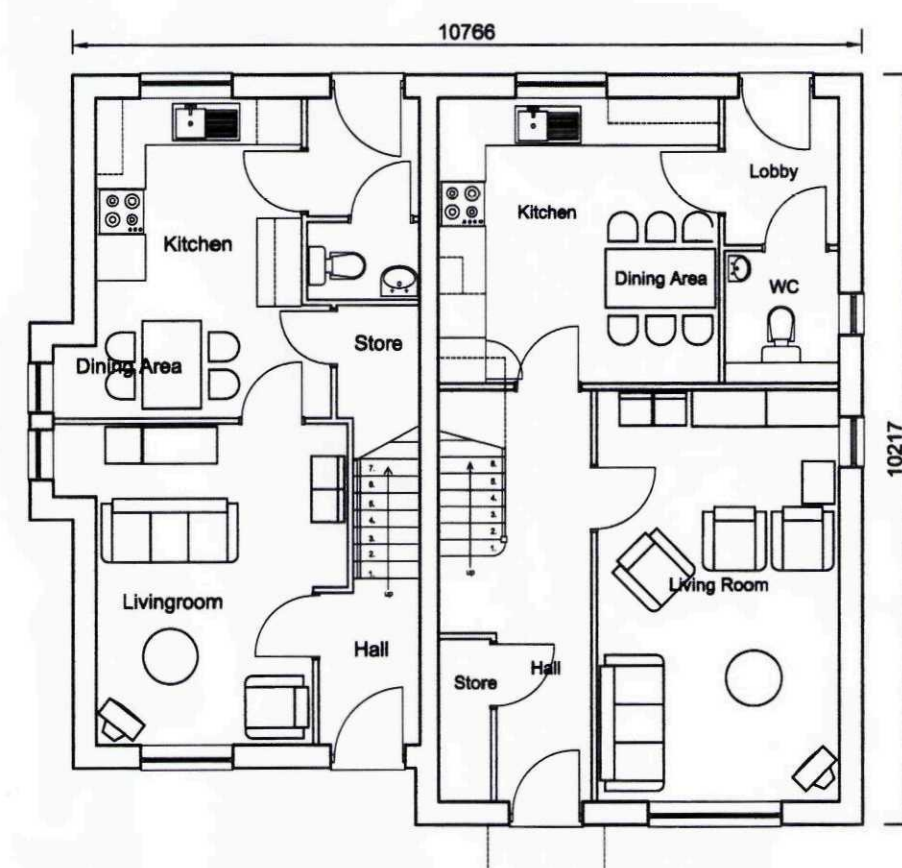

Ground Floor Plan
Plots 48 & 49

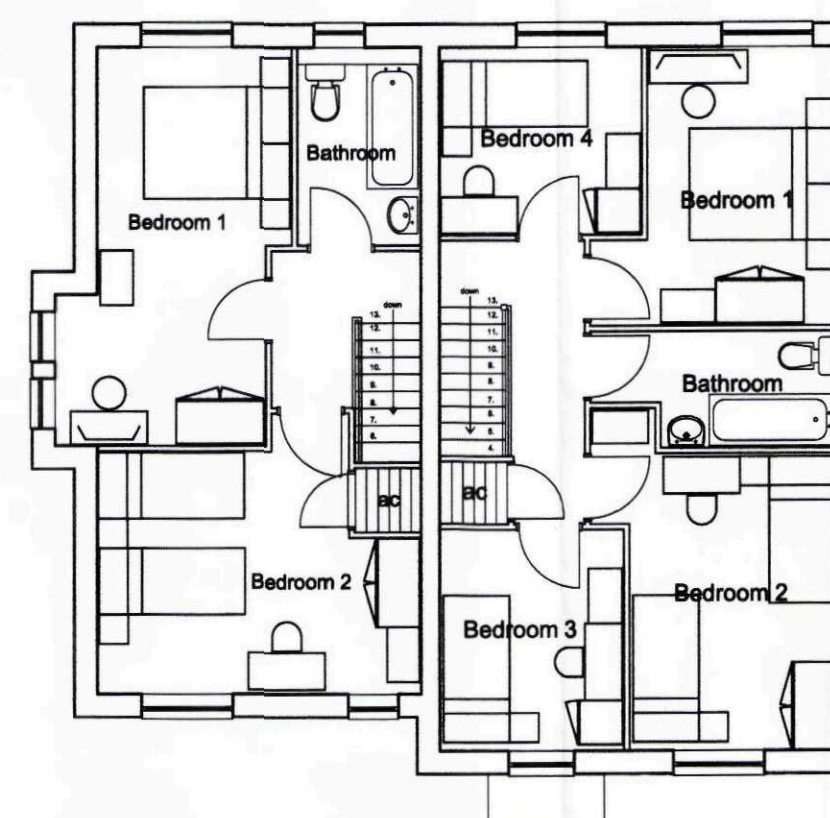

1st Floor Plan



Rev 1. 23.04.10. Amended re changes to site layout




Plans & Elevations
Plots 42 - 49, 55 & 56

PROPOSED DEVELOPMENT
Lime Walk
Long Sutton
South Lincolnshire


date	Jan 2010	drg.no.	4093/H1
scale	1:100 @ A1		




Front Elevation
Plots 51 & 52

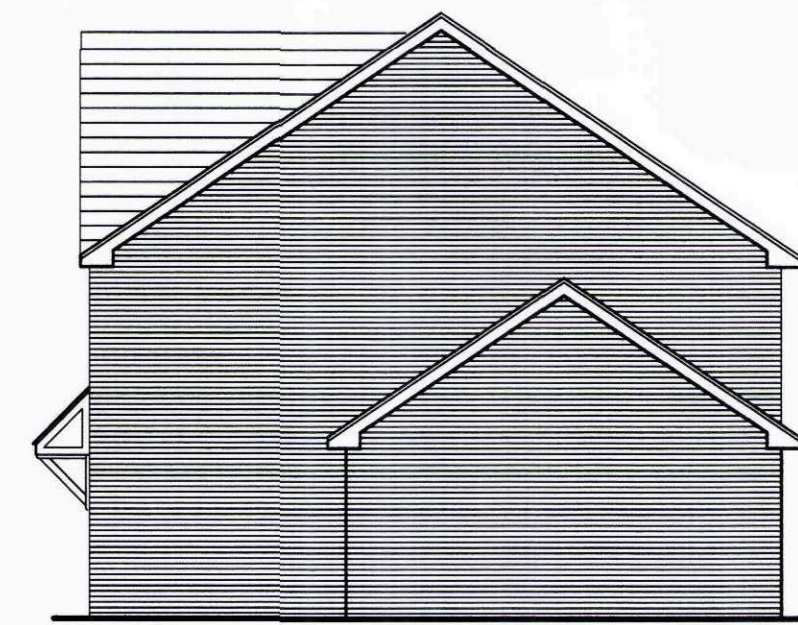


Side Elevation

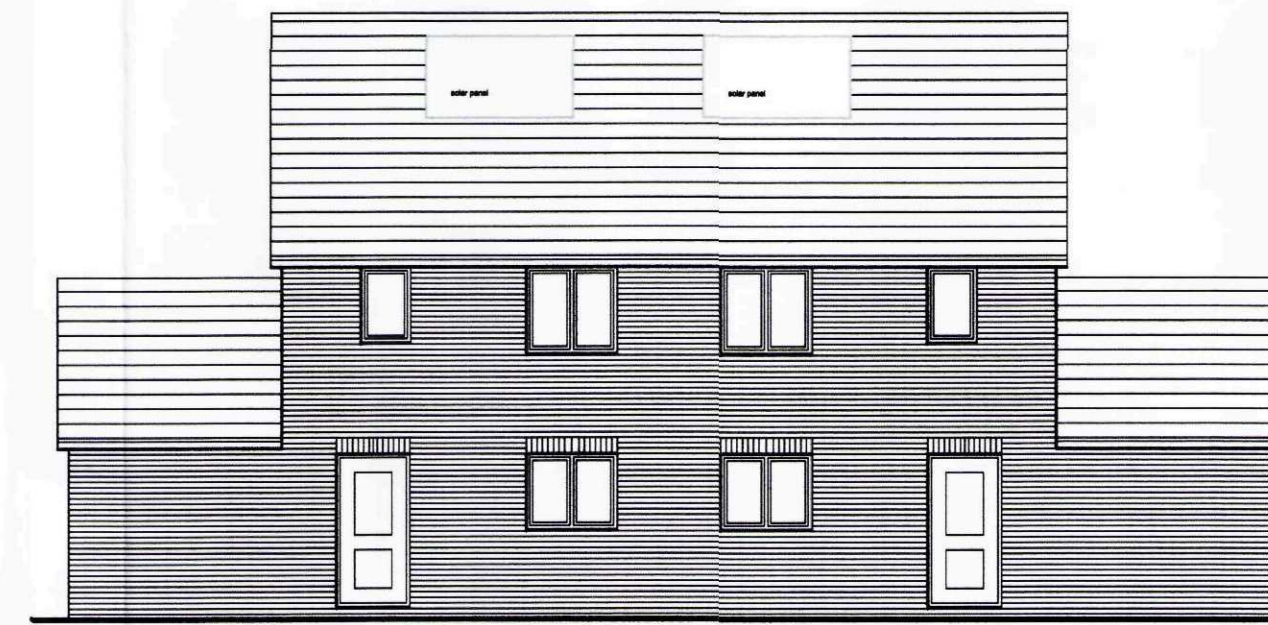


Rear Elevation

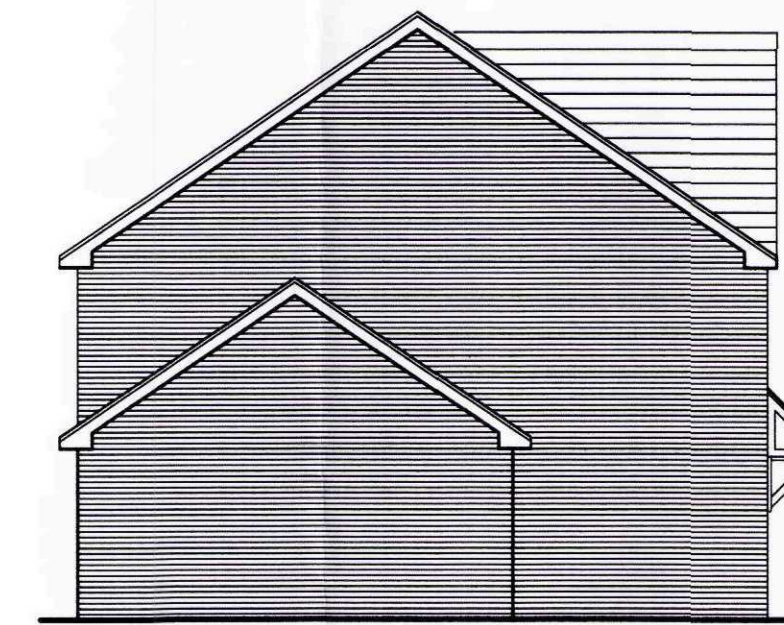


Side Elevation

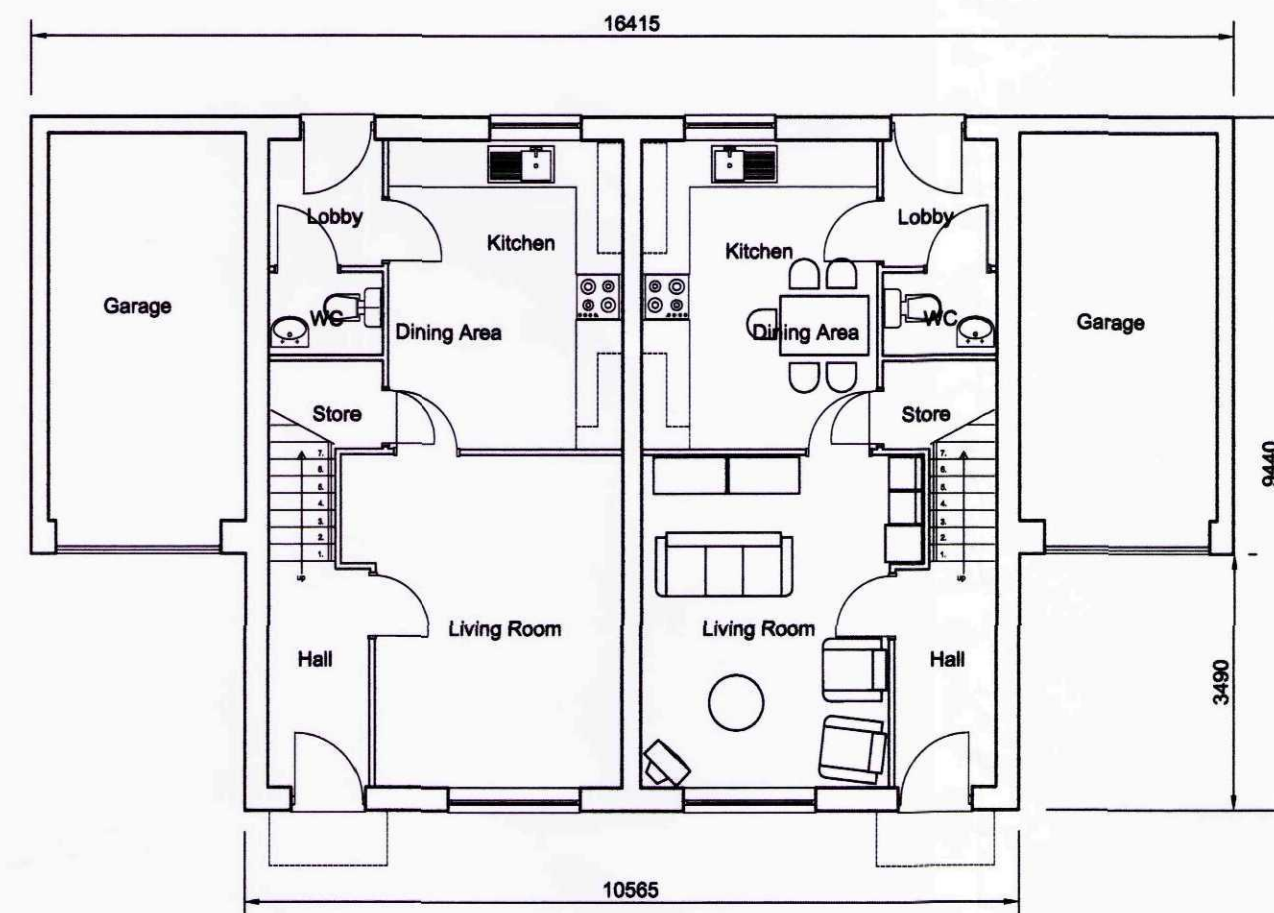


Ground Floor Plan
Plots 51 & 52

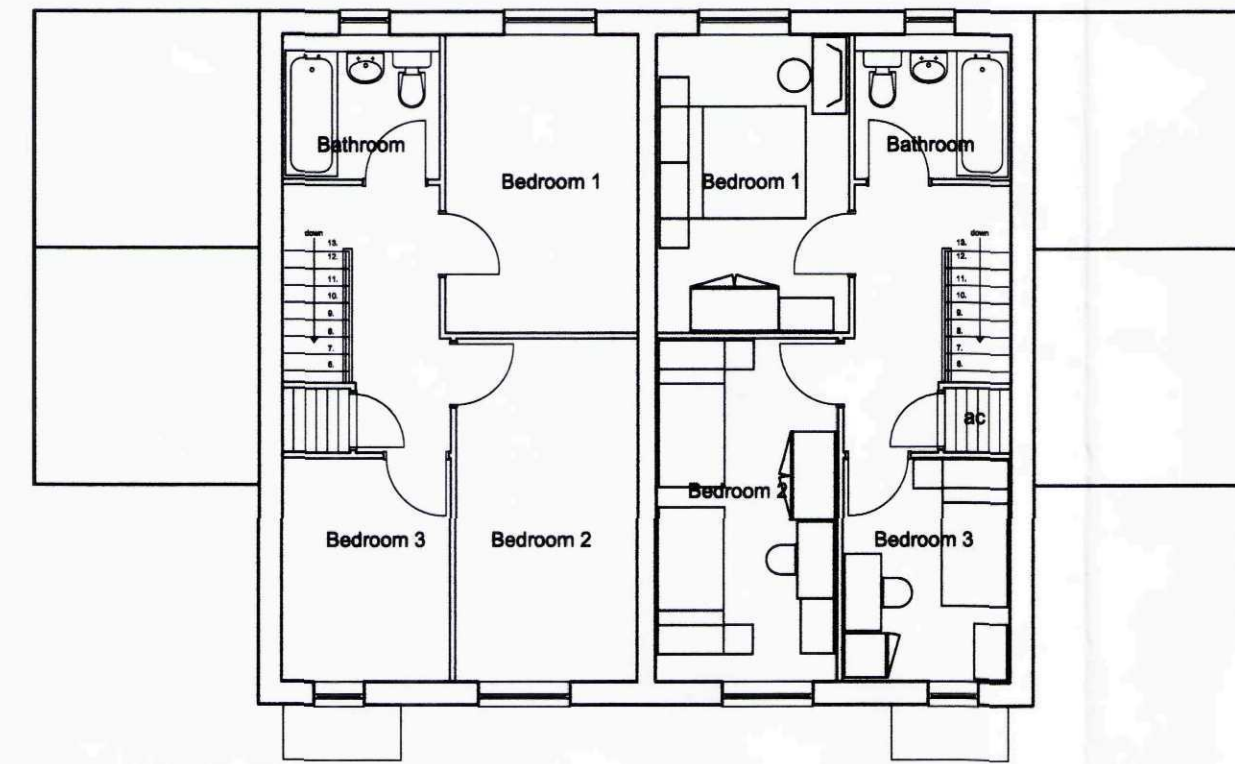


1st Floor Plan

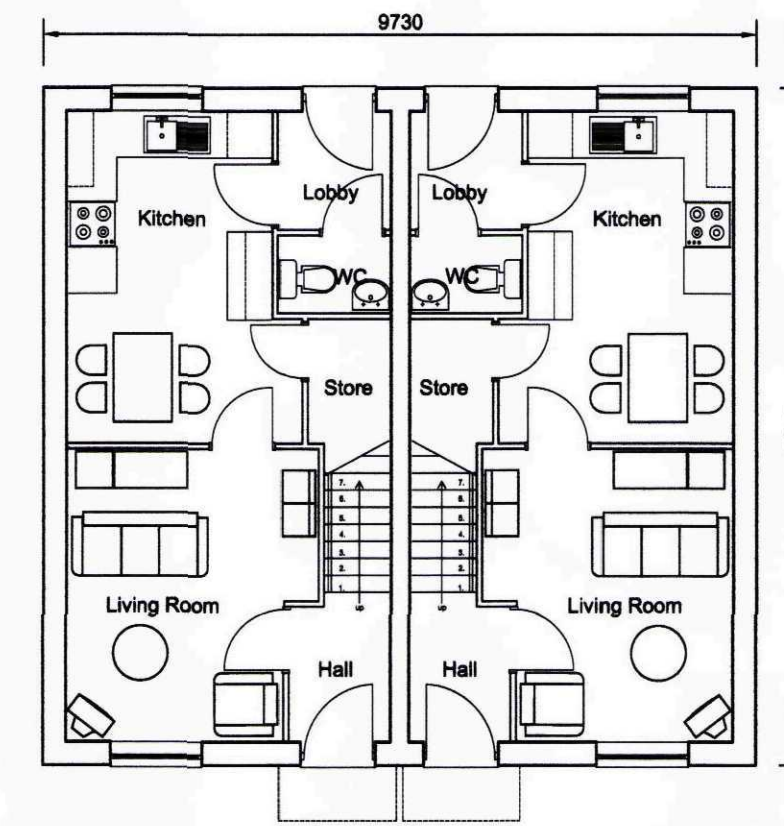


Ground Floor Plan
Plots 53 & 54, 59 & 60

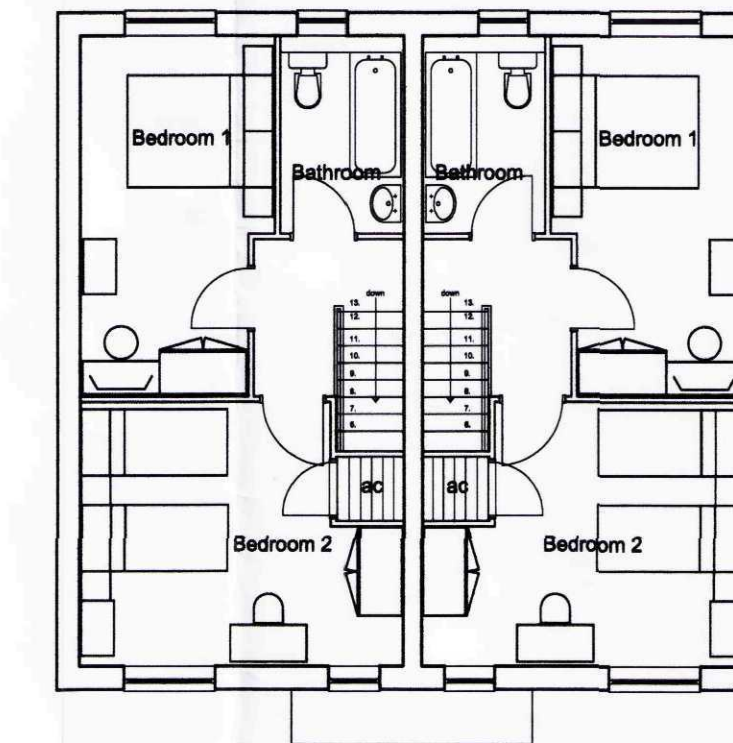


1st Floor Plan

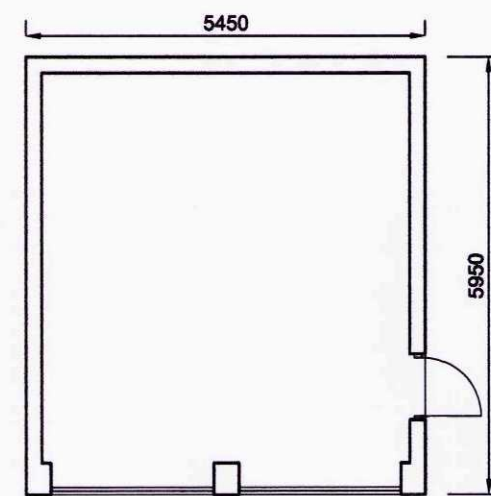


Garage
Plot 61

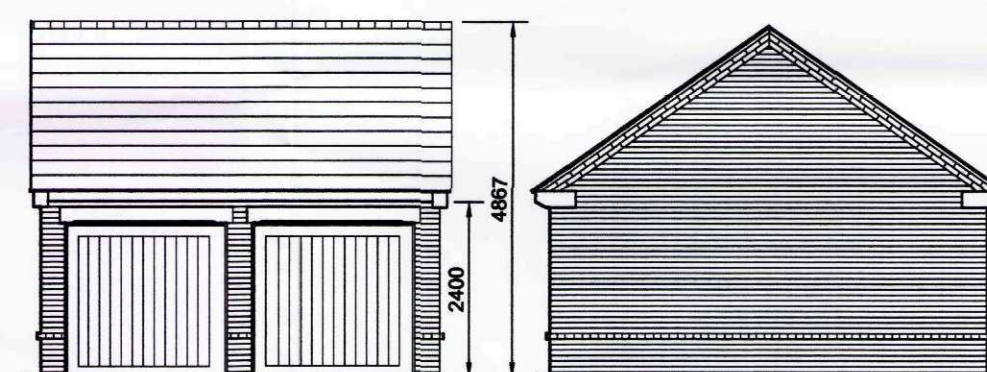

Front Elevation
Garage
Plot 61

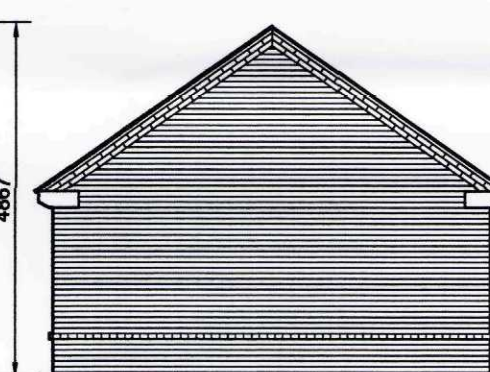


Side Elevation

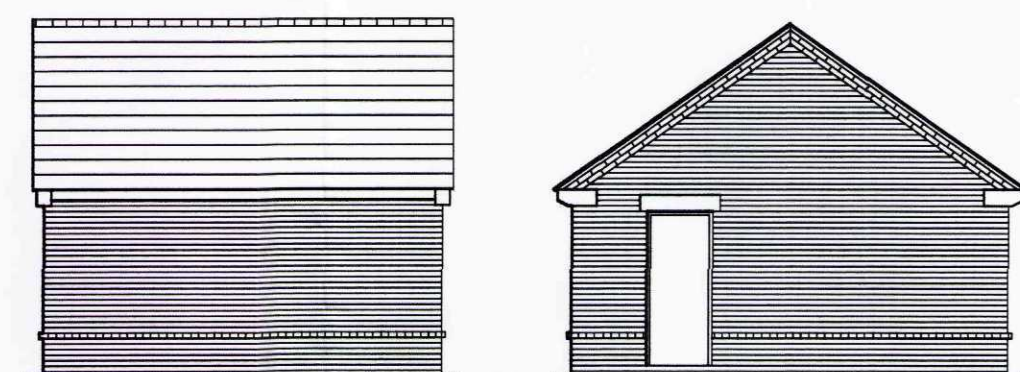


Side Elevation




Front Elevation
Plots 53 & 54, 59 & 60

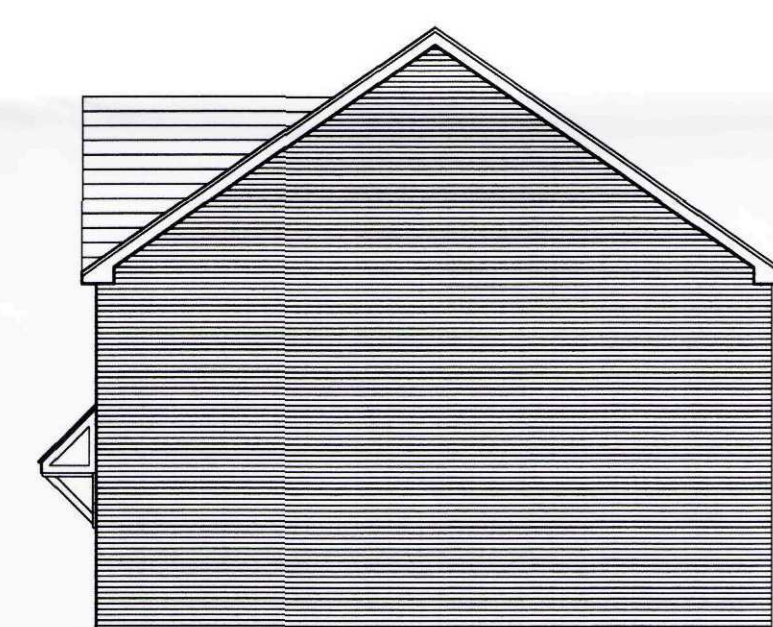

Side Elevation

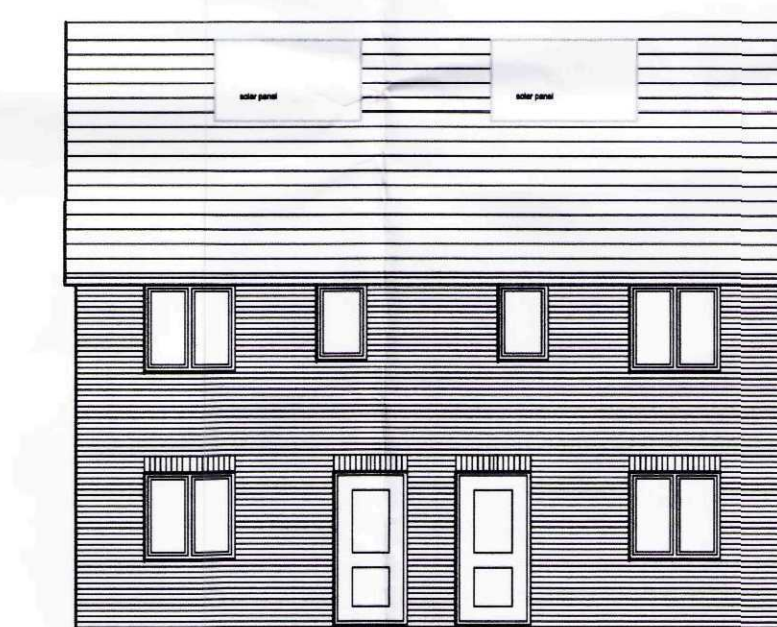


Rear Elevation

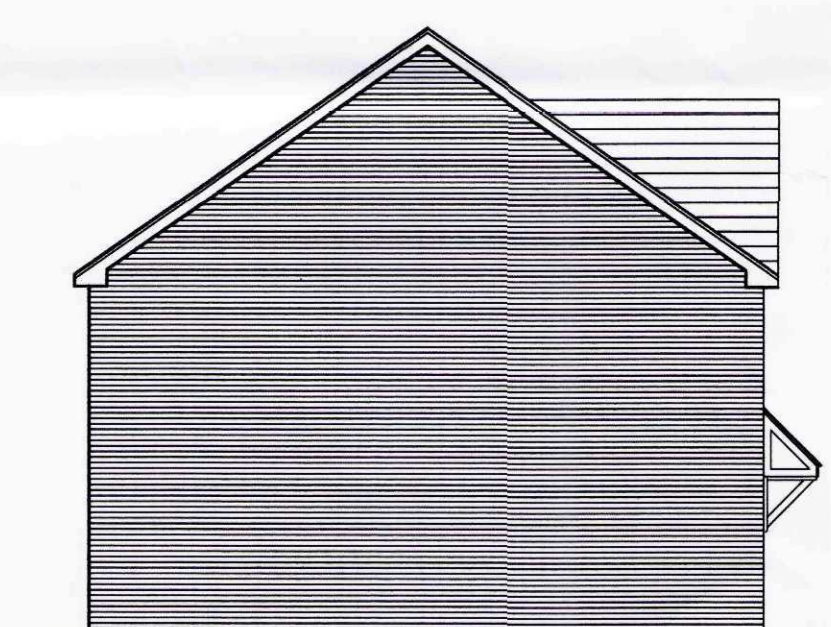


Side Elevation

AMENDED PLAN
Ref: A4

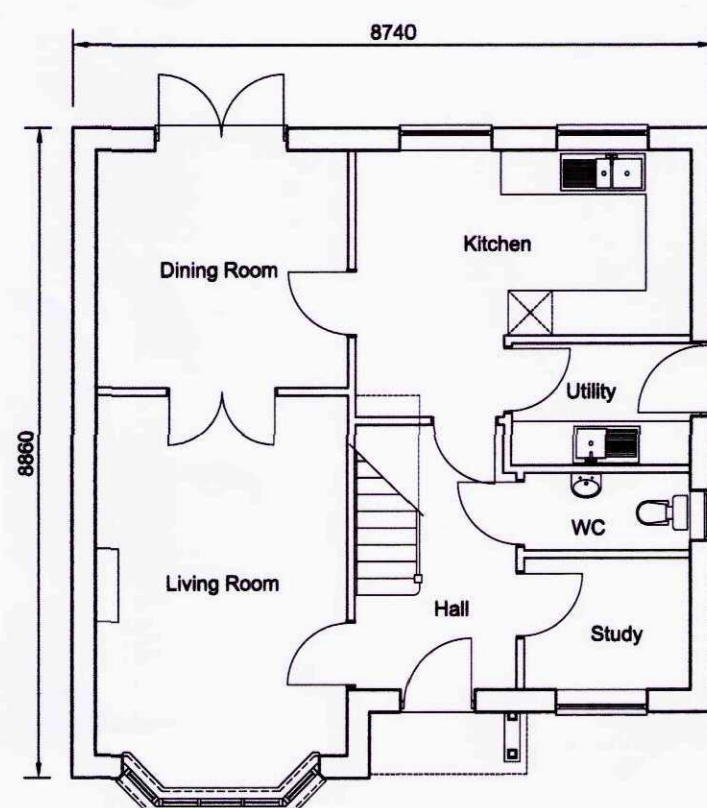

Ground Floor Plan
Plot 61

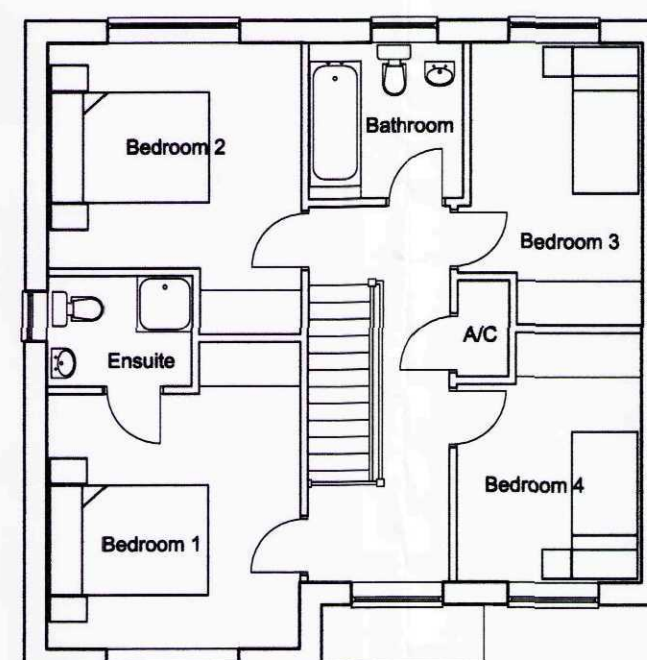

1st Floor Plan




Front Elevation
Plot 61



Side Elevation



Rear Elevation

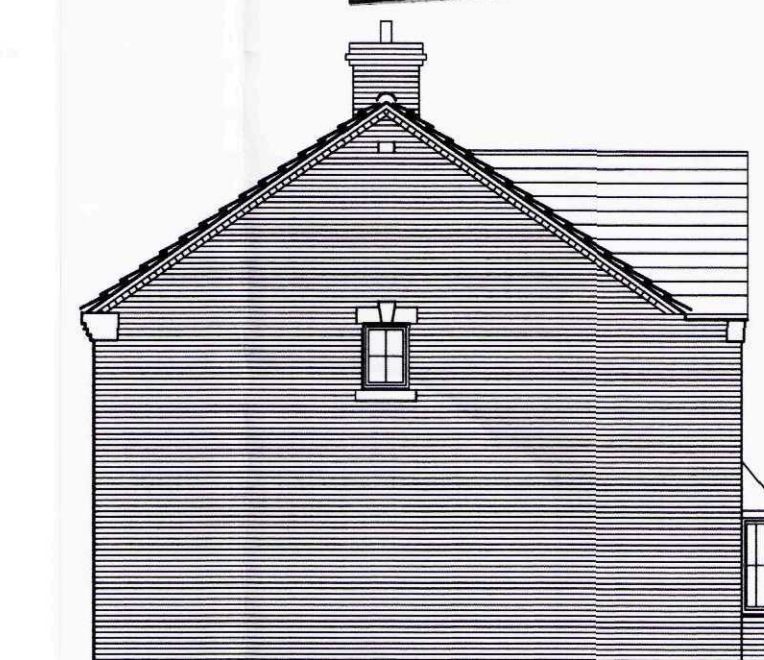

Side Elevation

SHDC
Planning & Development
26 APR 2010
Ref: 0622-10

Rev 1. 23.04.10. Amended re changes to site layout


Westleigh
PARTNERSHIP HOMES
T: 0116 277 3324
WESTLEIGH DEVELOPMENTS LTD
TUDORGATE, GRANGE BUSINESS PARK,
ENDERBY ROAD, WHETSTONE, LEICESTER. LE8 6EP

CONSULTING ARCHITECTS
BRIAN BEARLOVE PARTNERSHIP
Unit C Edward House, Grange Business Park, Enderby Road,
Whetstone, Leicester. LE8 6EP. T: 0116 276 3355


Plans & Elevations
Plots 51 - 54, 59 & 60, & 61

PROPOSED DEVELOPMENT
Lime Walk
Long Sutton
South Lincolnshire

date Jan 2010	drg.no. 4093/J1
scale 1:100 @ A1	

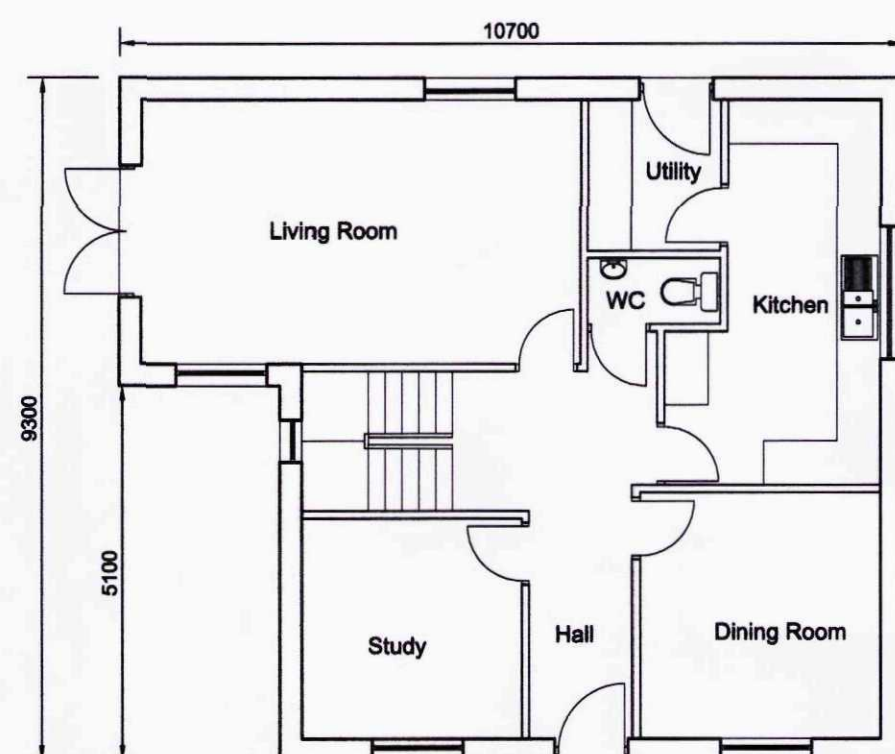

Ground Floor Plan
Plot 62

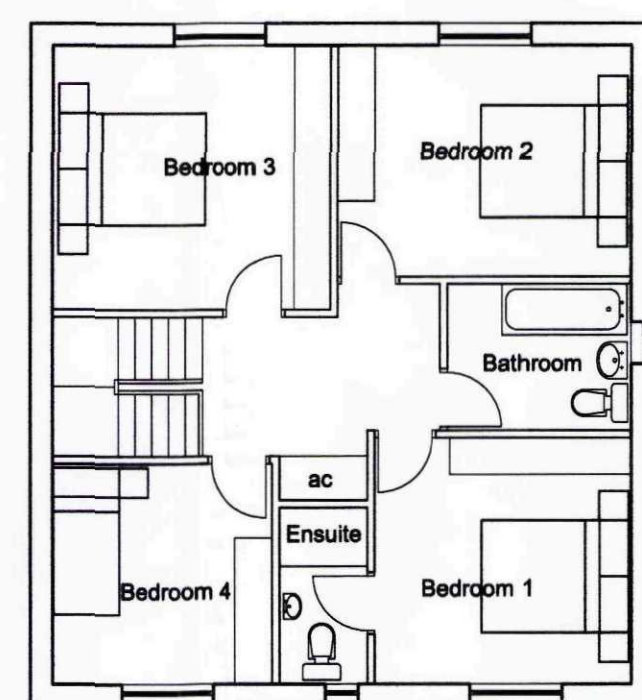

1st Floor Plan



Front Elevation
Plot 62




Side Elevation




Rear Elevation



Side Elevation

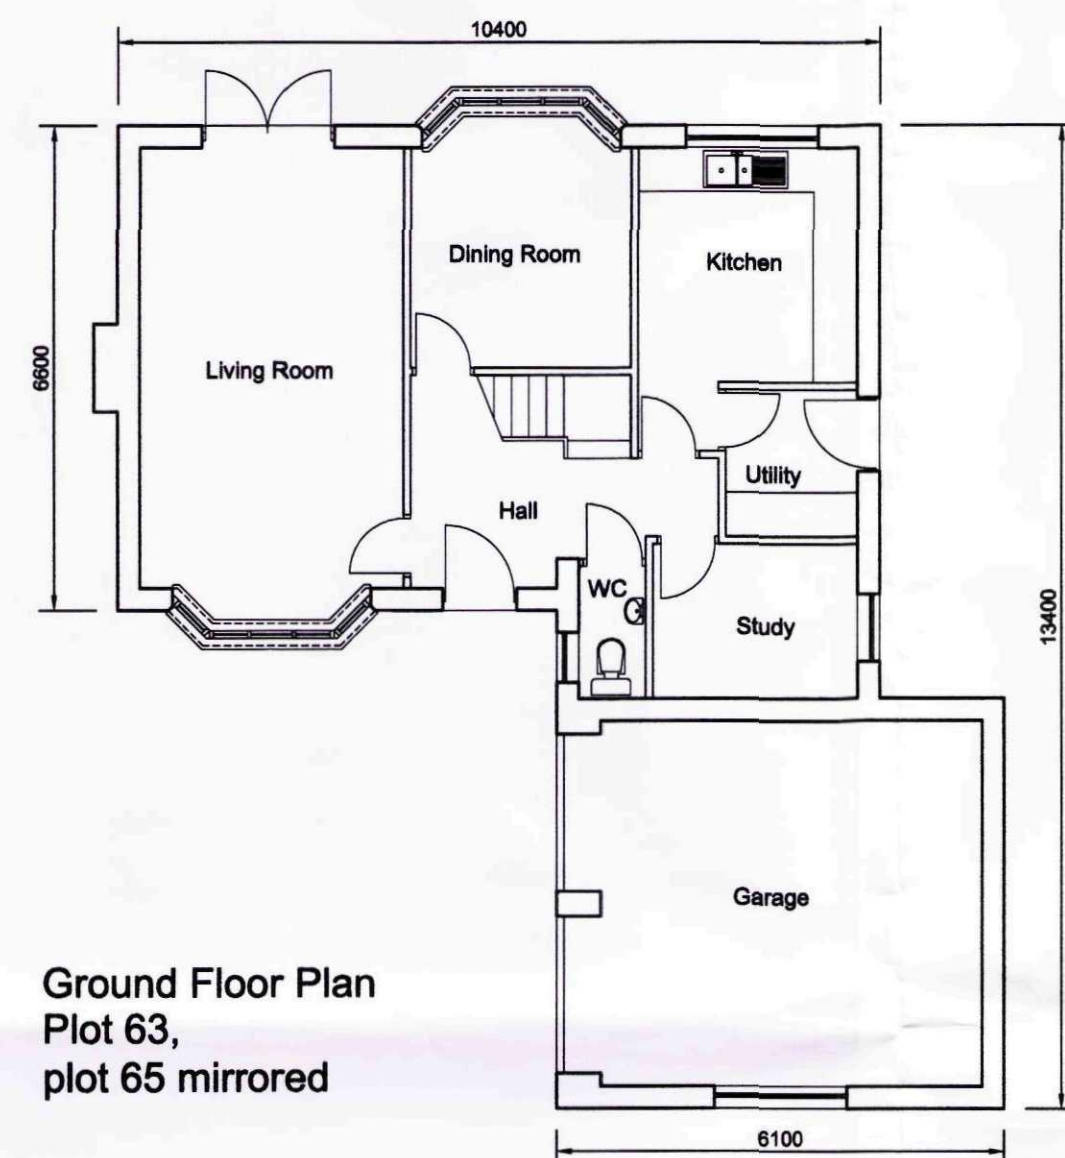

Ground Floor Plan
Plot 63,
plot 65 mirrored

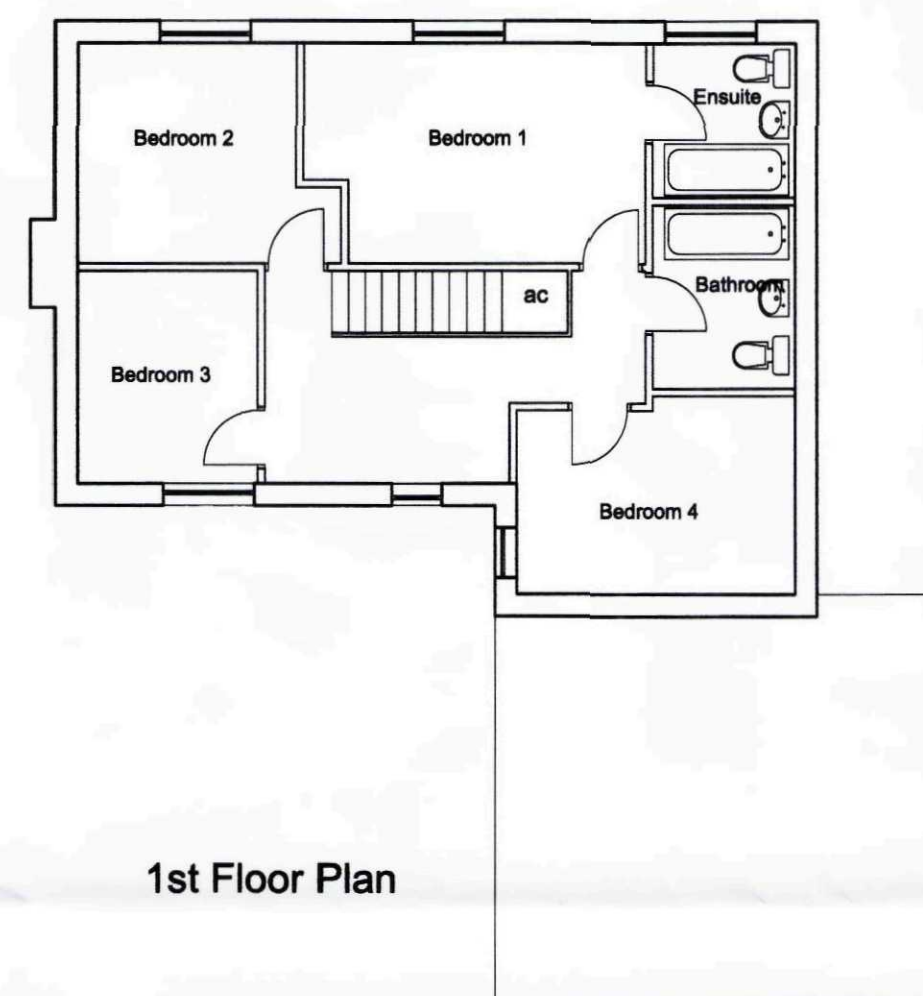

1st Floor Plan




Front Elevation
Plot 63
plot 65 mirrored




Side Elevation



Rear Elevation

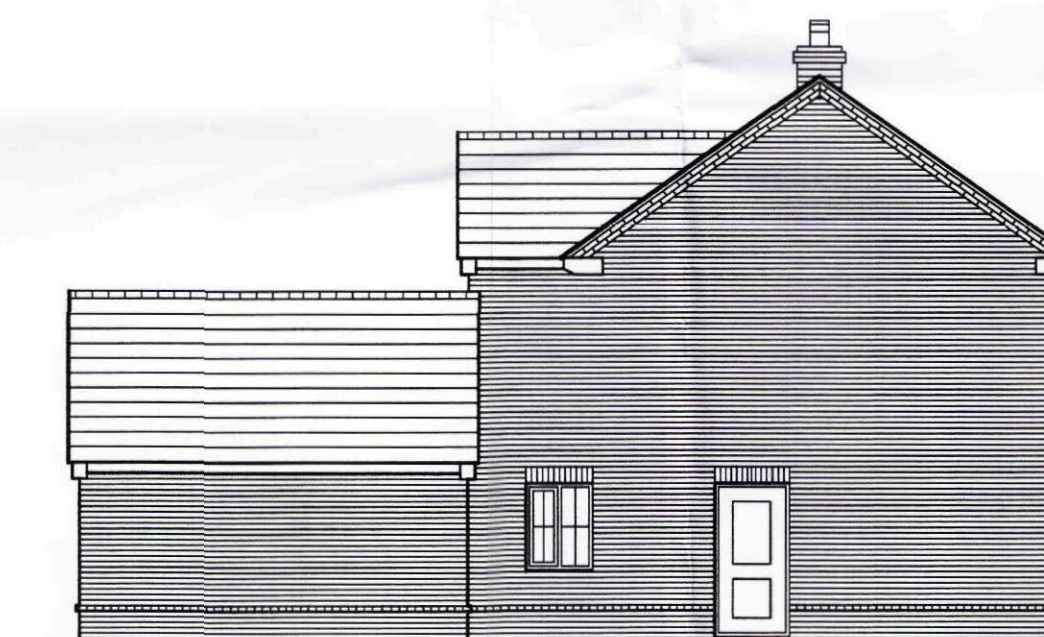

Side Elevation

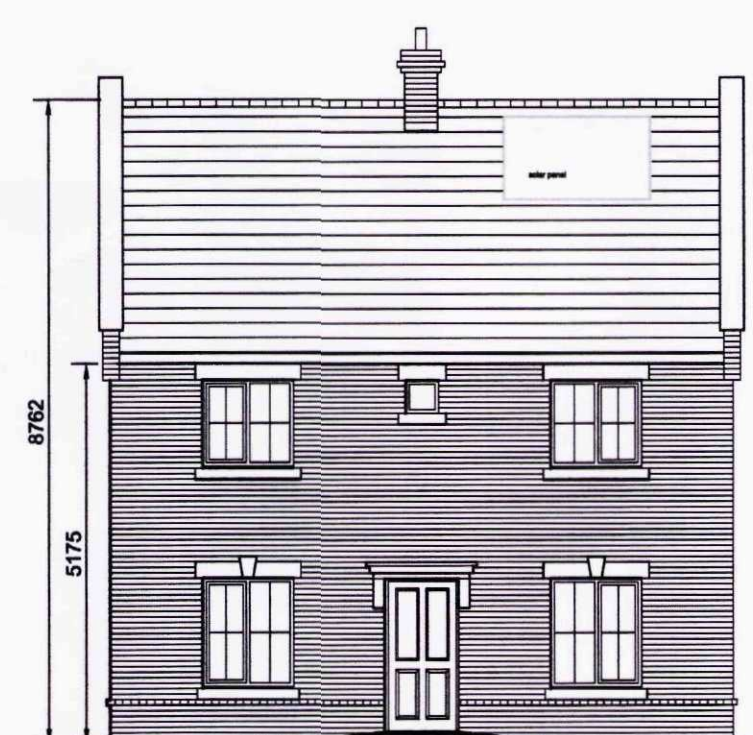


Front Elevation
Plot 64




Side Elevation




Ground Floor Plan
Plot 64

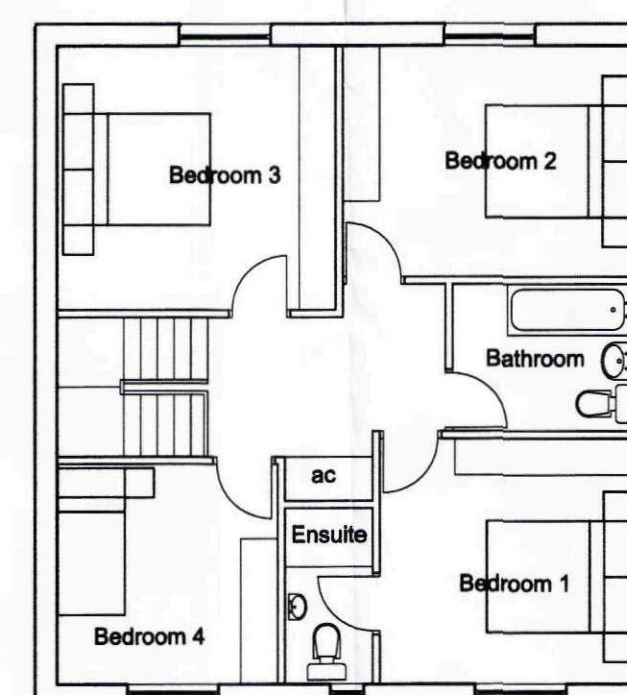


1st Floor Plan

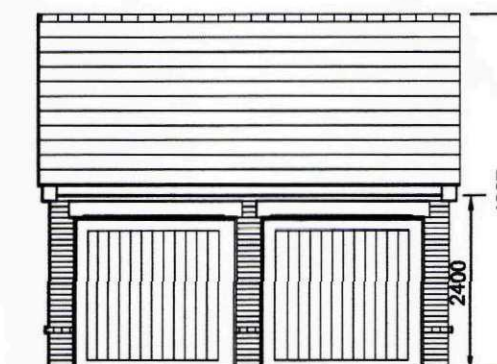


Front Elevation
Garage
Plots 62, & 64

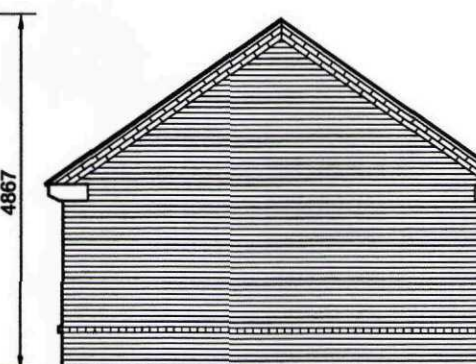


Side Elevation

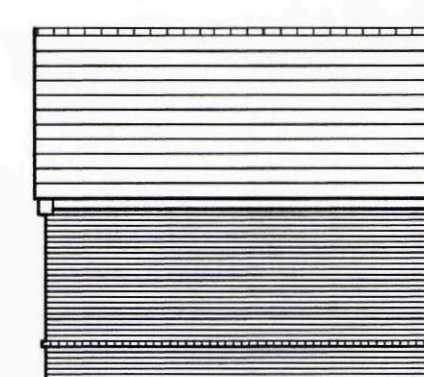

Rear Elevation

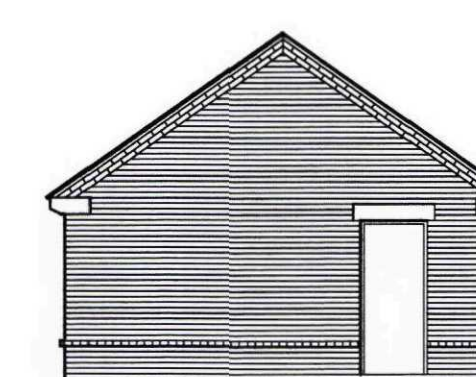

Side Elevation

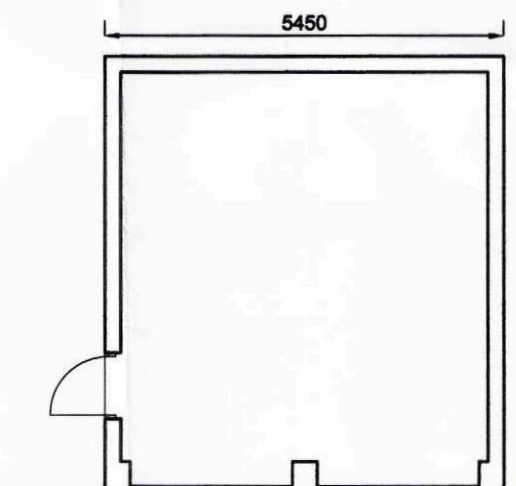

Garage
Plots 62 & 64

AMENDED PLAN
Ref. A4

SHDC
Planning & Development
26 APR 2010
Ref: 0622-10

Rev 1, 23.04.10. Amended re changes to site layout

Westleigh
PARTNERSHIP HOMES
T: 0116 277 3324
WESTLEIGH DEVELOPMENTS LTD
TUDOR GATE, GRANGE BUSINESS PARK,
ENDERBY ROAD, WHETSTONE, LEICESTER, LE8 6EP

CONSULTING ARCHITECTS
BRIAN DEARLOVE PARTNERSHIP
Unit C Edward House, Grange Business Park, Enderby Road,
Whetstone, Leicester, LE8 6EP. T: 0116 278 3355


**Plans & Elevations
Plots 62 - 65**

PROPOSED DEVELOPMENT
Lime Walk
Long Sutton
South Lincolnshire


date Jan 2010	drg.no. 4093/K1
scale 1:100 @ A1	




Front Elevation - Plots 67 & 68

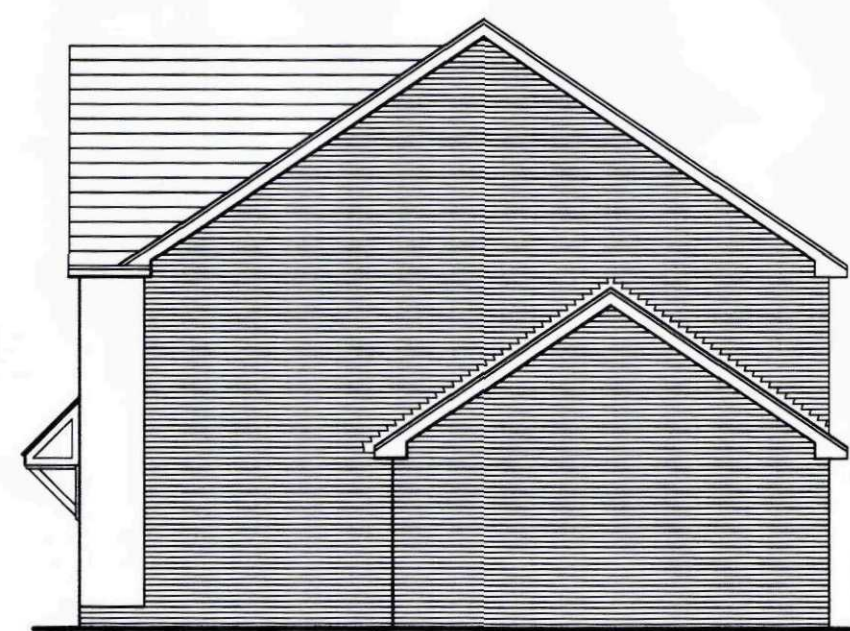


Side Elevation

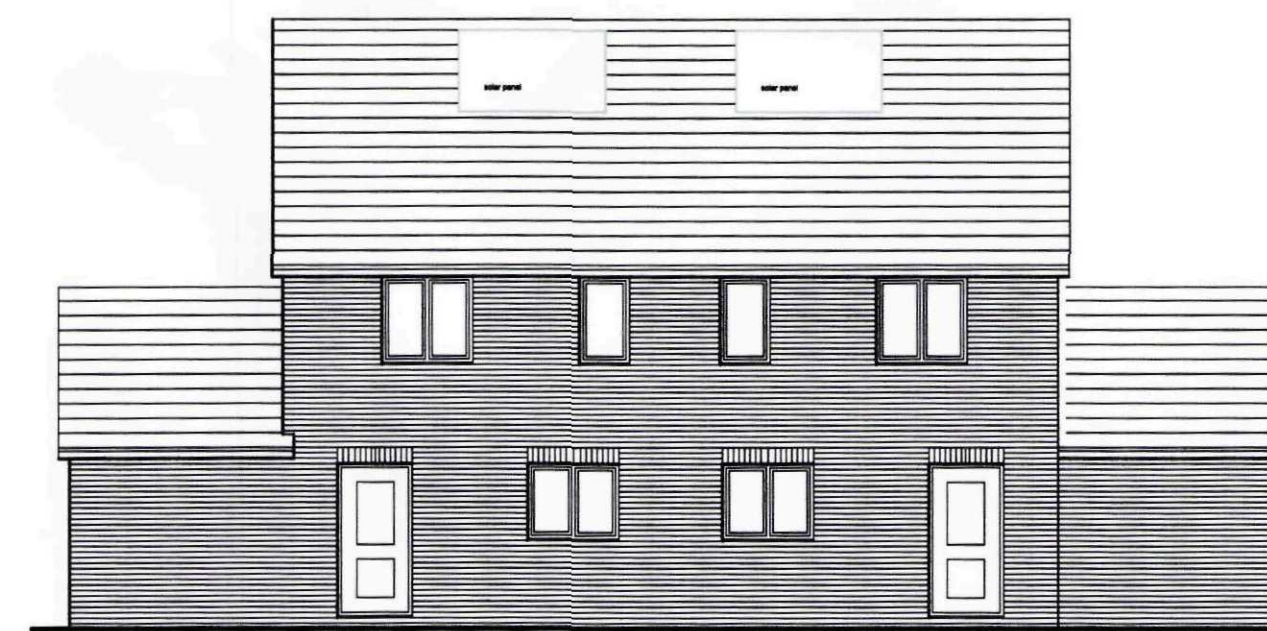


Rear Elevation

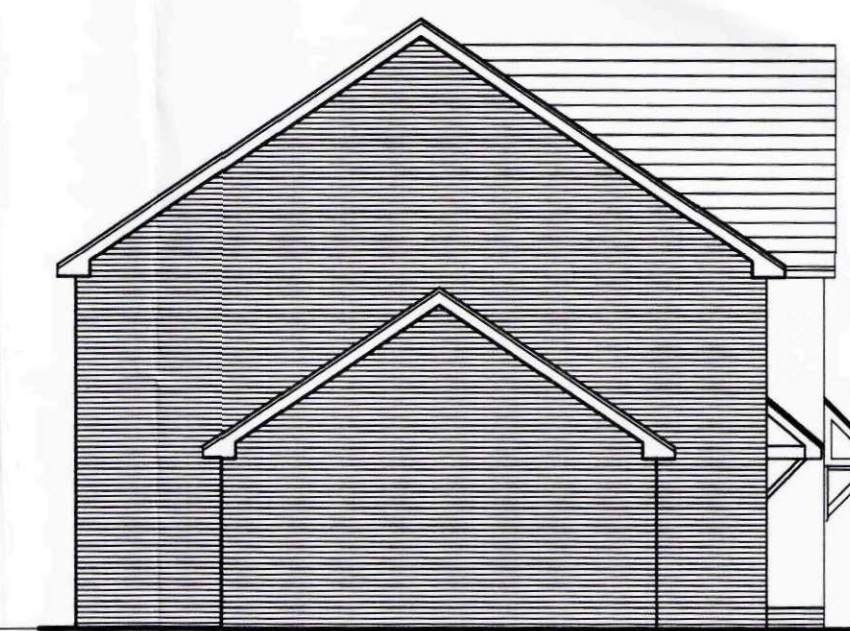


Side Elevation

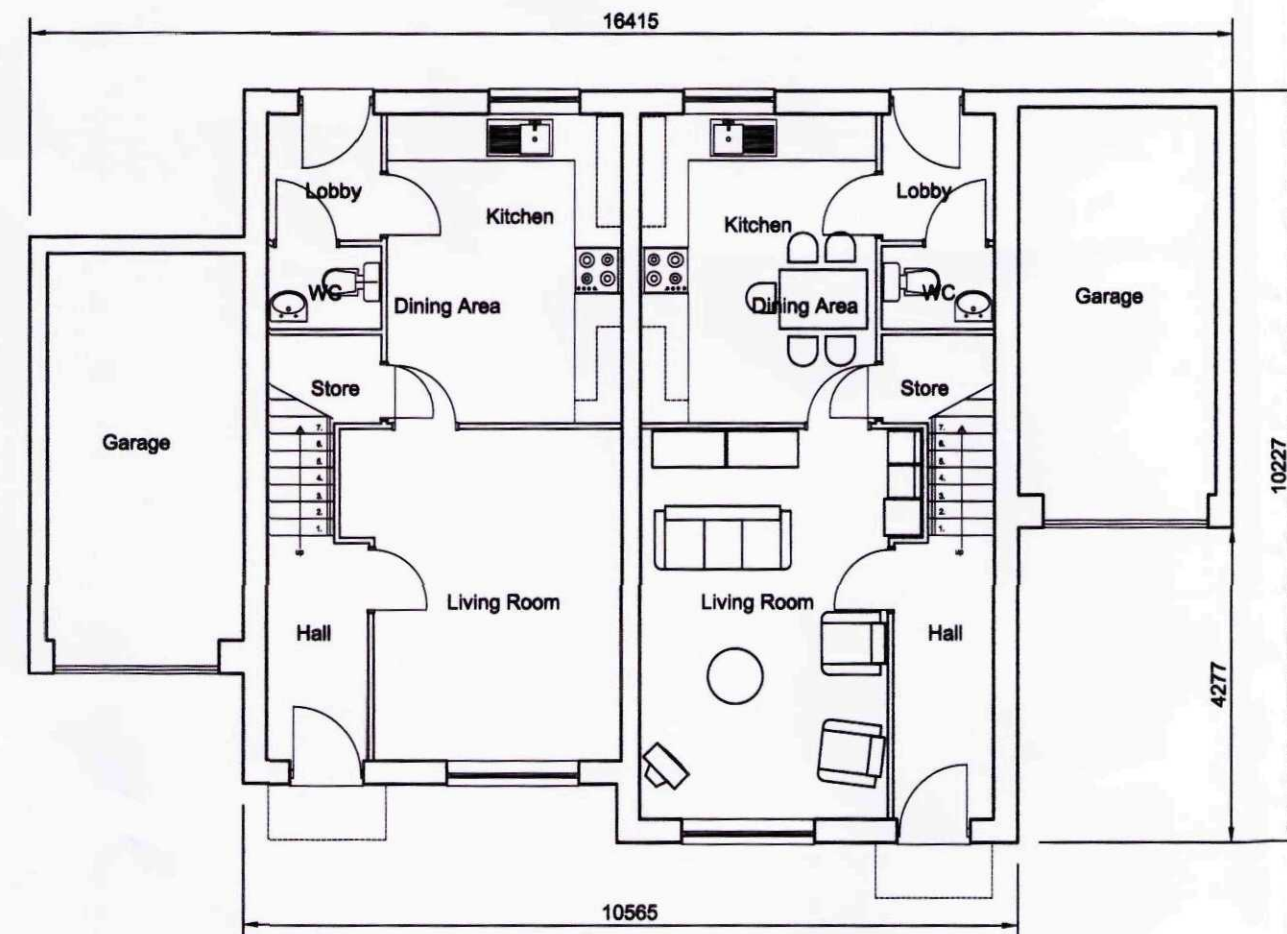


Ground Floor Plan - Plots 67 & 68

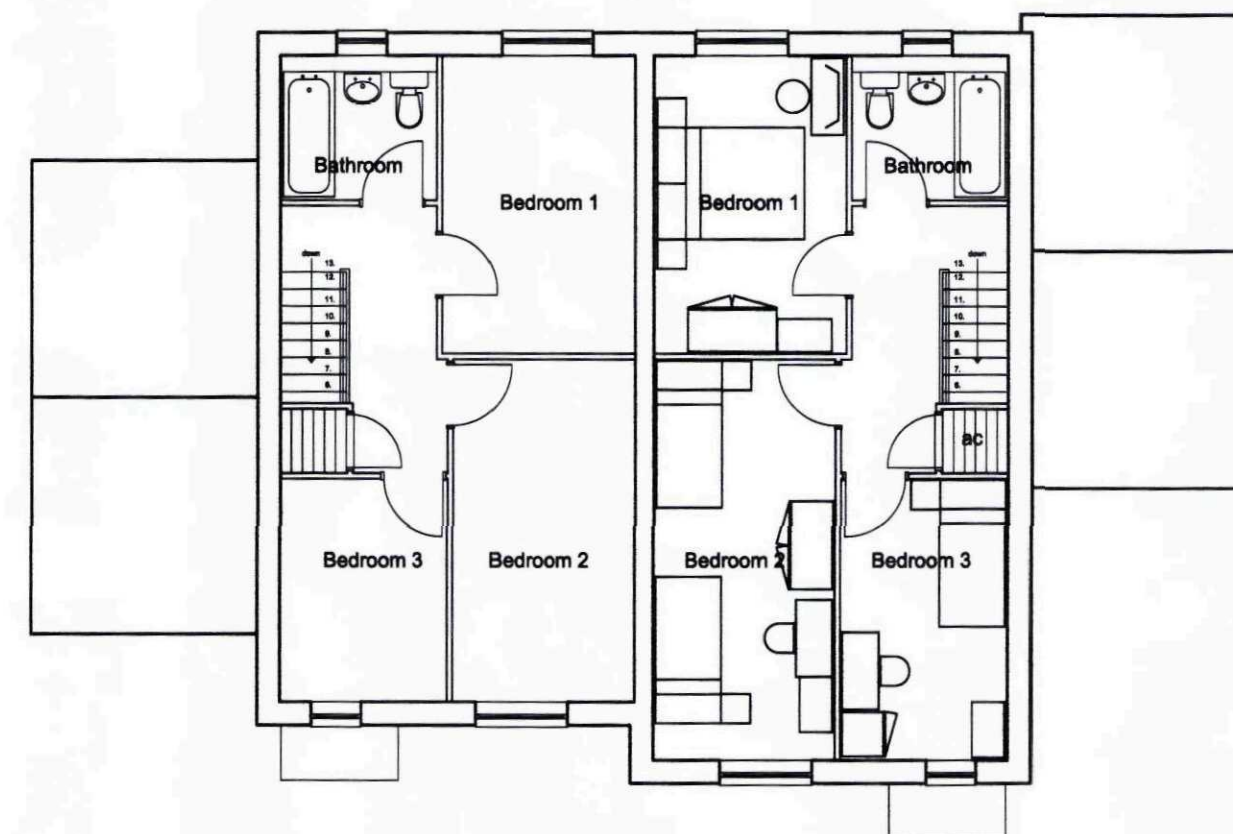

1st Floor Plan

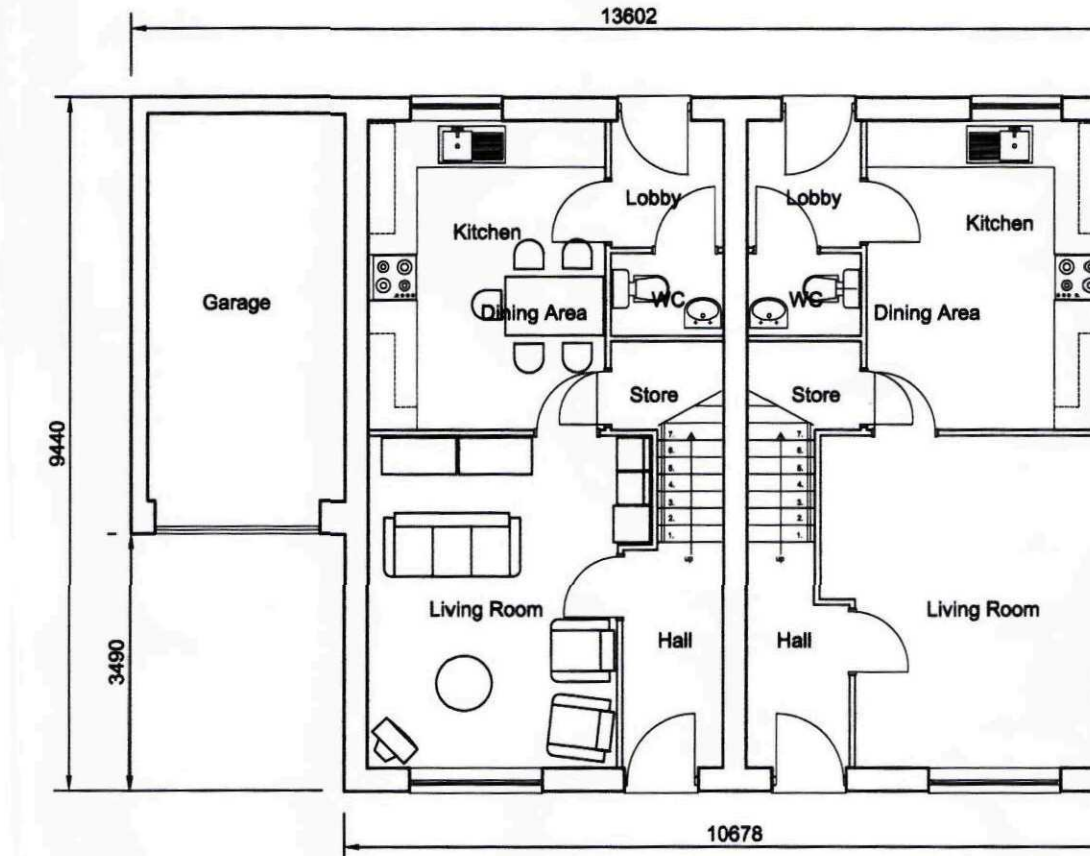


Ground Floor Plan - Plots 69 & 70

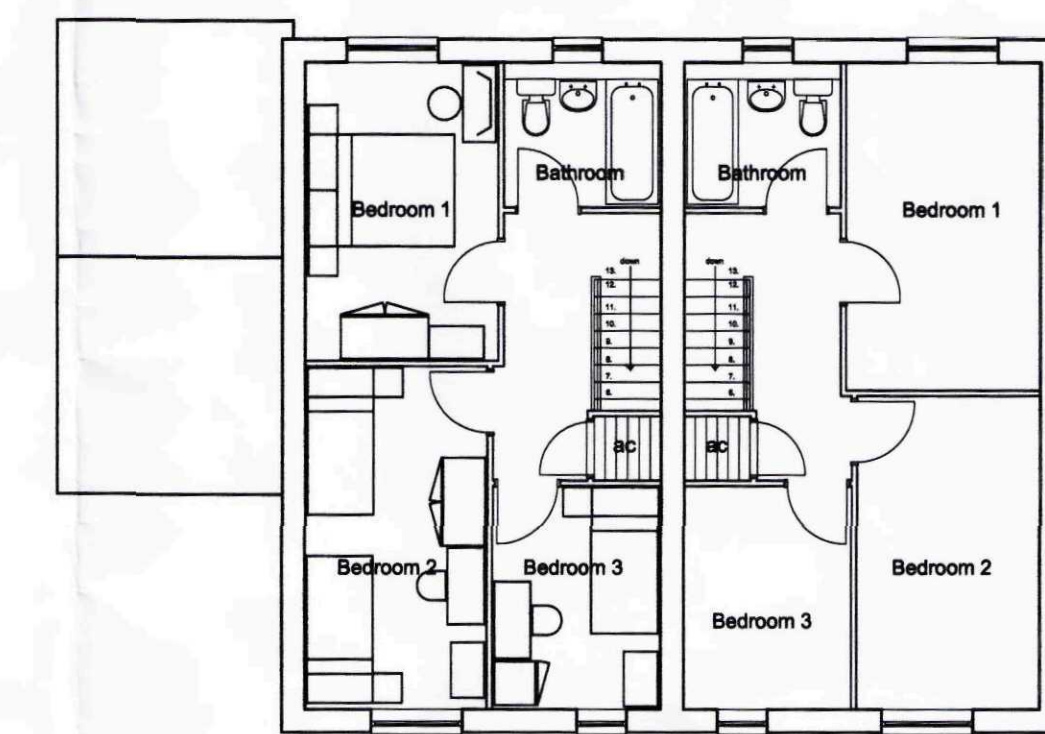


1st Floor Plan




Front Elevation - Plots 69 & 70

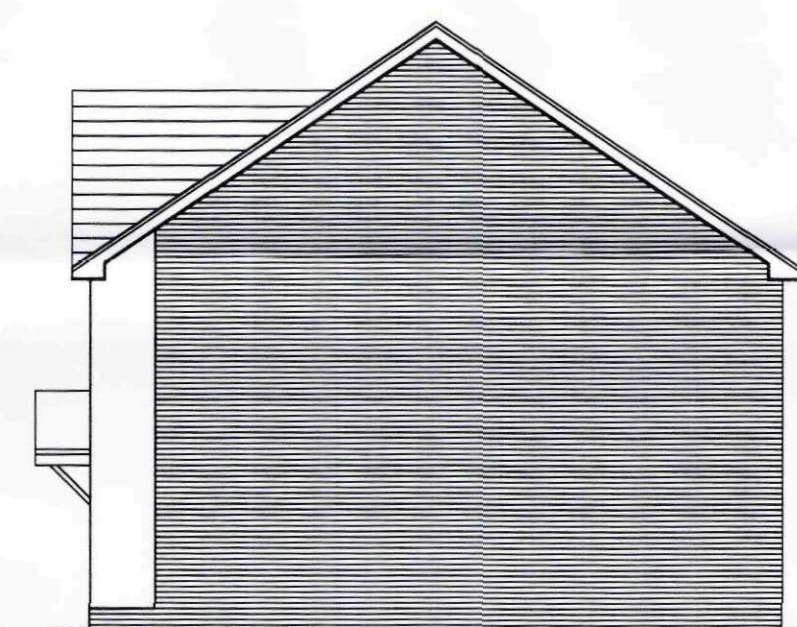


Side Elevation

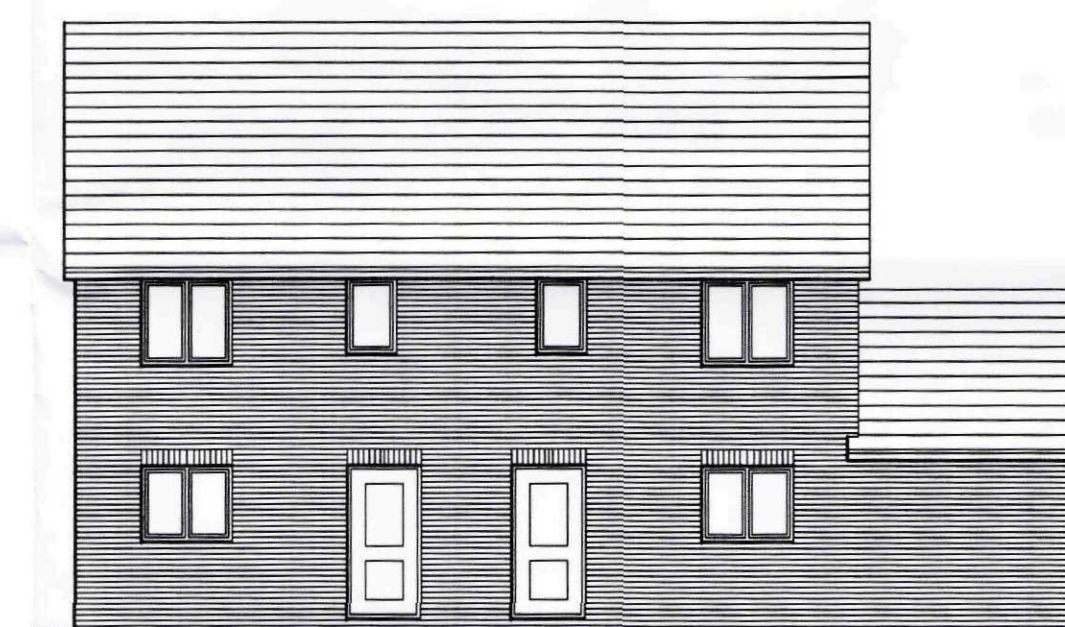


Rear Elevation

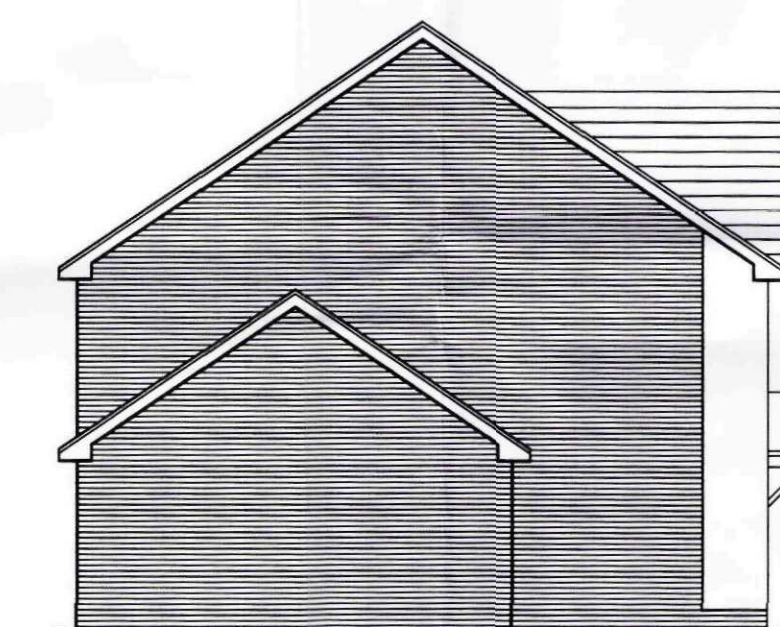

Side Elevation

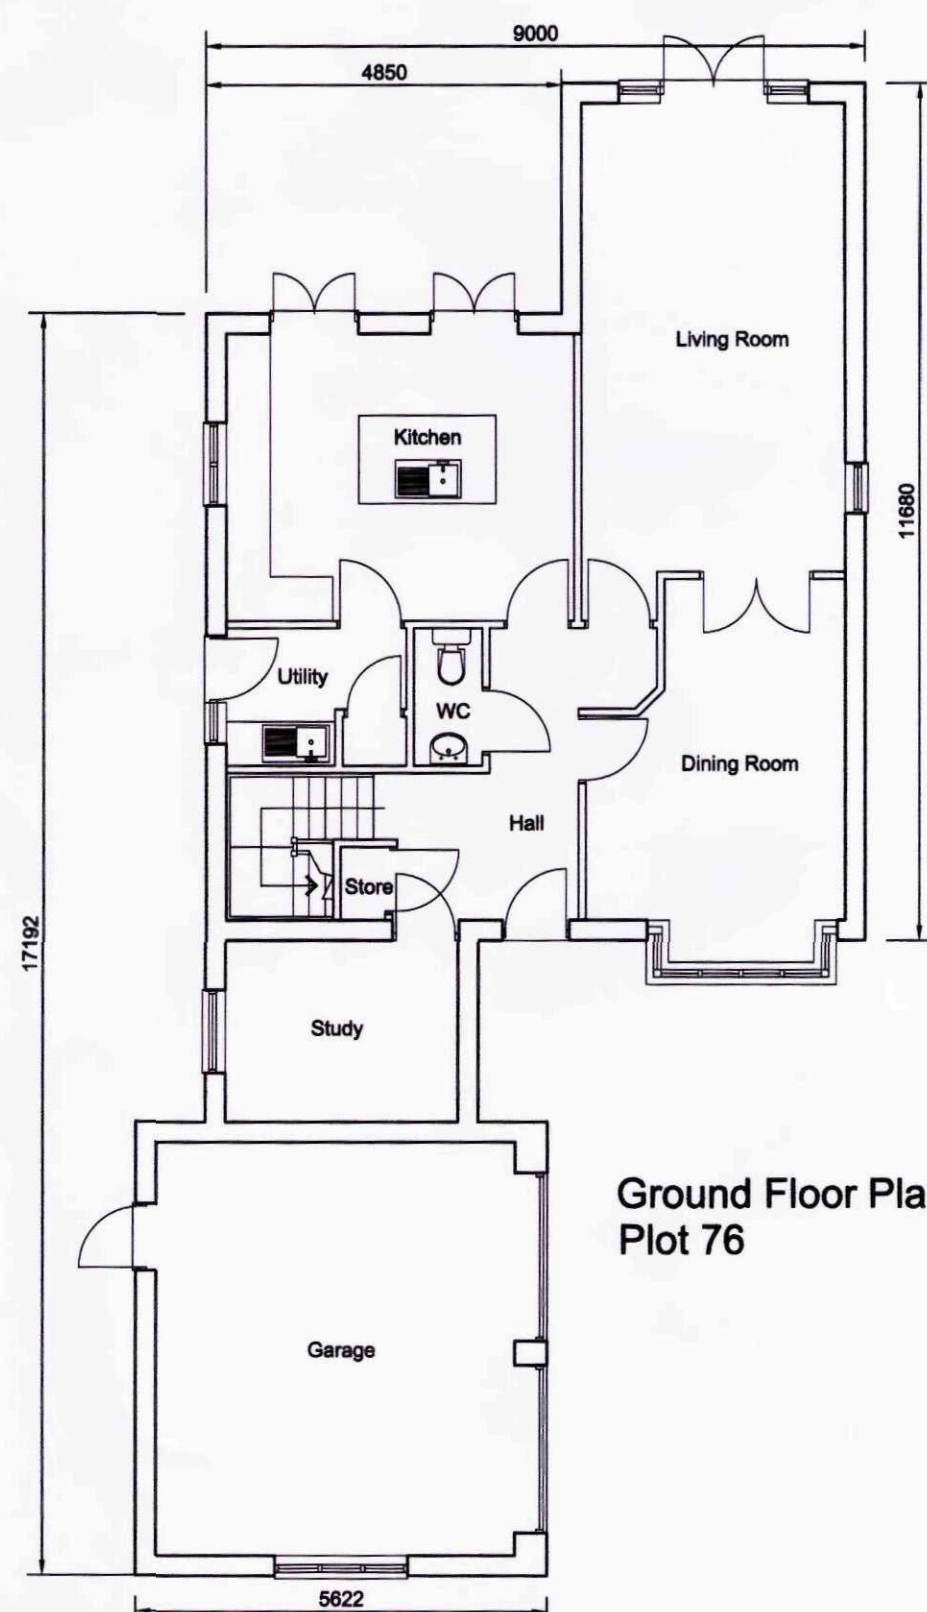


Ground Floor Plan Plot 76

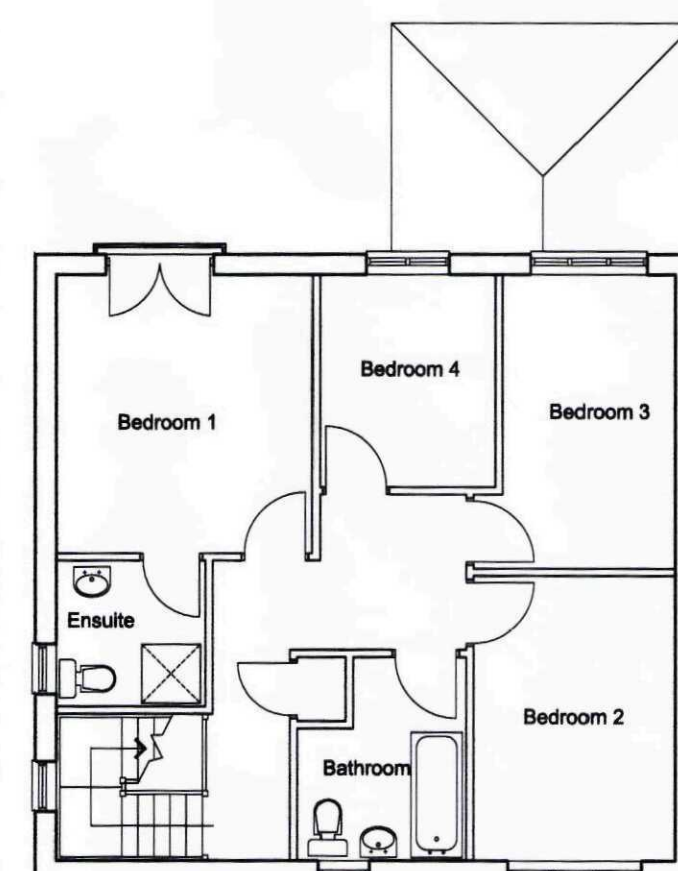

1st Floor Plan



Front Elevation Plot 76

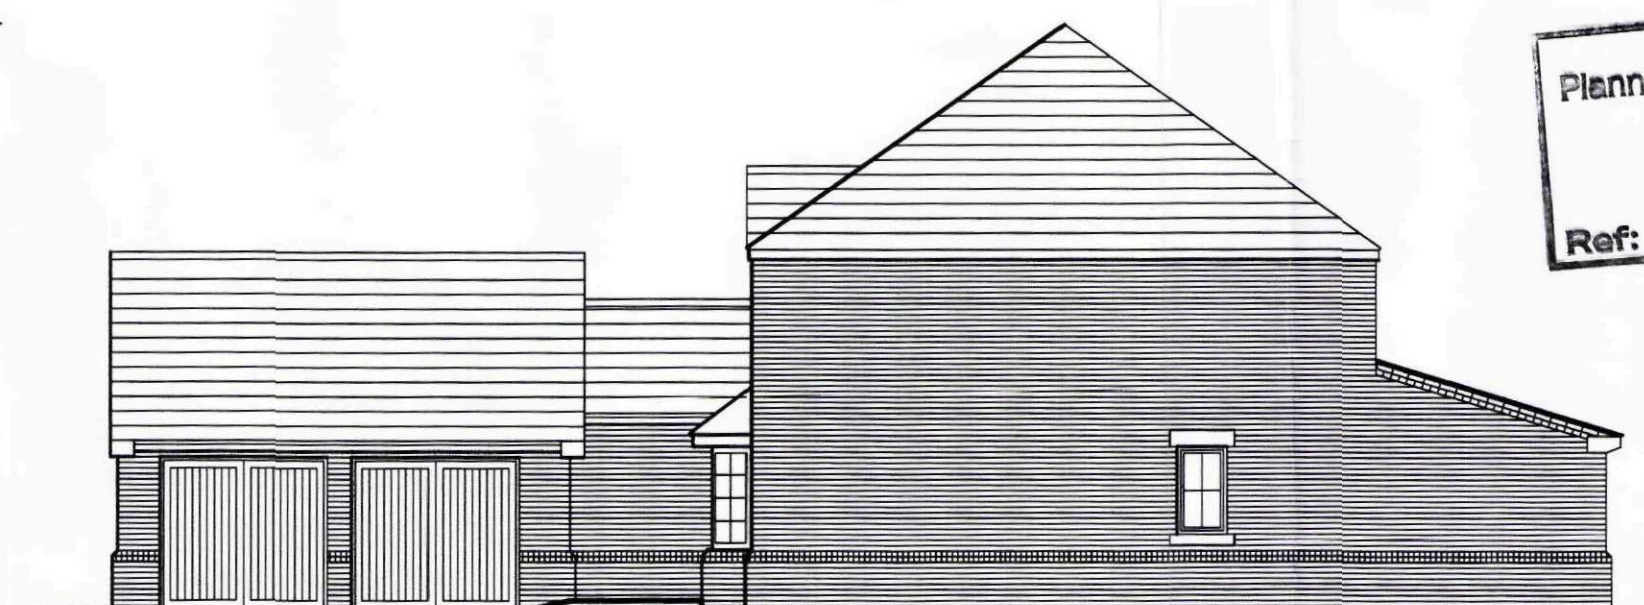

Side Elevation



Rear Elevation



Side Elevation



Rev 2. 23.04.10. Revised re changes to site layout.
Rev 1. 26.02.10. Revised re changes to site layout.

Westleigh
PARTNERSHIP HOMES
T: 0116 277 3324
WESTLEIGH DEVELOPMENTS LTD
TUDORGATE, GRANGE BUSINESS PARK,
ENDERBY ROAD, WHETSTONE, LEICESTER. LE8 6EP

CONSULTING ARCHITECTS
BRIAN SHARLOVE PARTNERSHIP
Unit C Edward House, Grange Business Park, Enderby Road,
Whetstone, Leicester. LE8 6EP. T: 0116 278 3355

Plans & Elevations
Plots 67 - 70, & 76

PROPOSED DEVELOPMENT
Lime Walk
Long Sutton
South Lincolnshire

date Jan 2010	drg.no. 4093/L2
scale 1:100 @ A1	