



0031-12

Photographs of

28 Market Street Long Sutton PE12 9DF

&

The Surrounding Area




Front Elevation of 28 Market Street PE12 9DF



Street view of 28 Market Street PE12 9DF





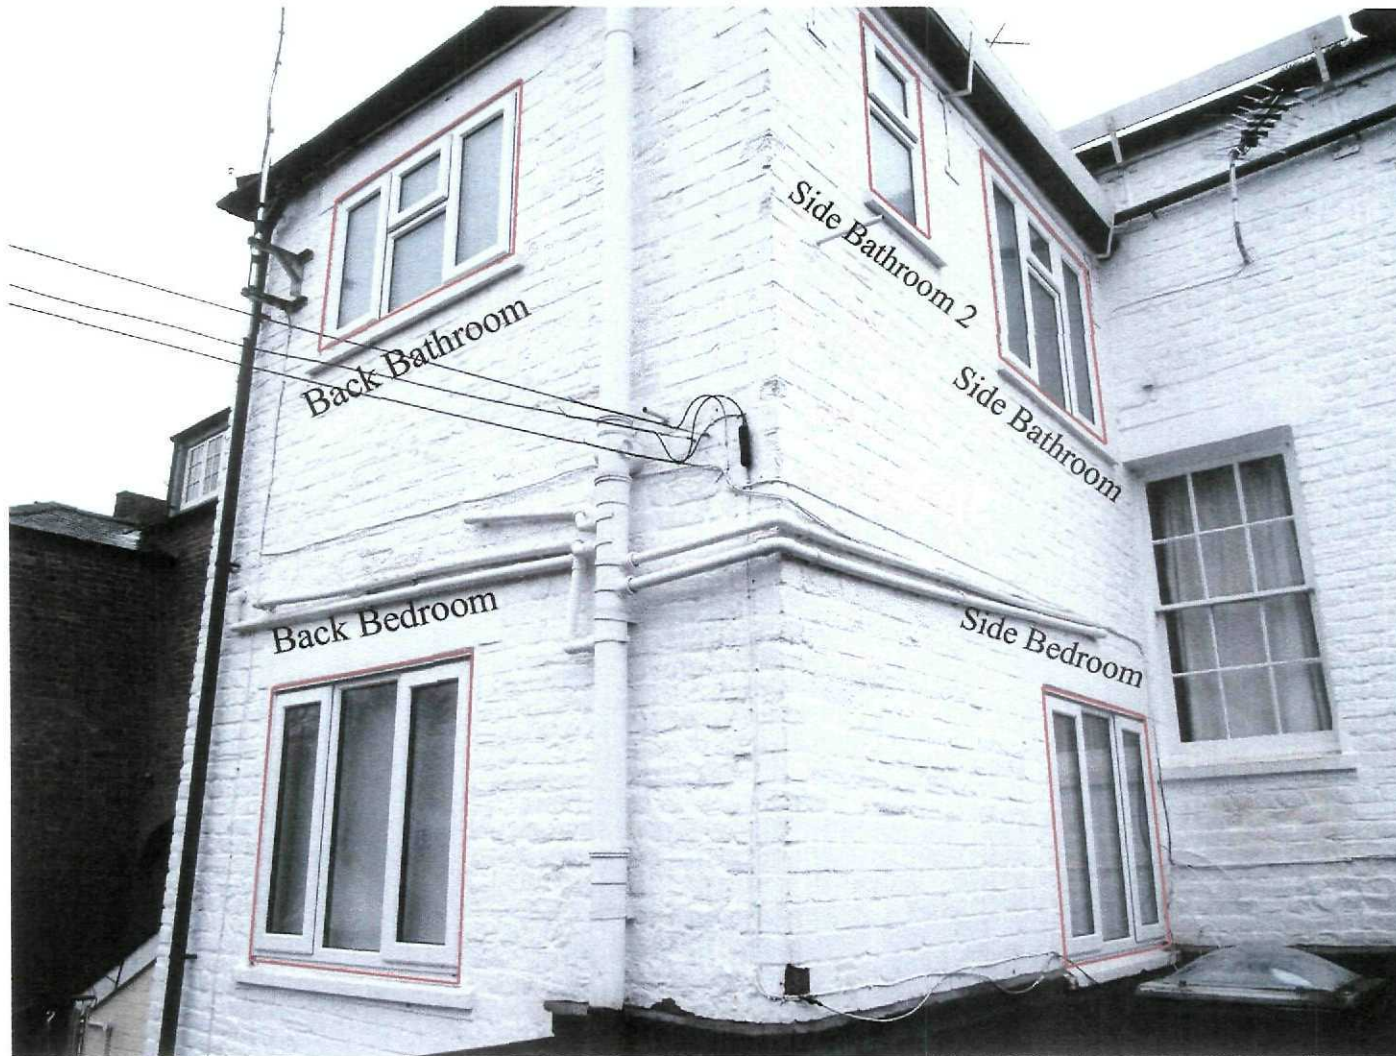

Key: — U-pvc windows to be replaced with timber Georgian casement windows



Back Bathroom



Side Bathroom 2



Side Bathroom




Back Bedroom



Side Bedroom

Key: — Individual external photos of U-pvc Windows to be replaced with timber Georgian casements windows

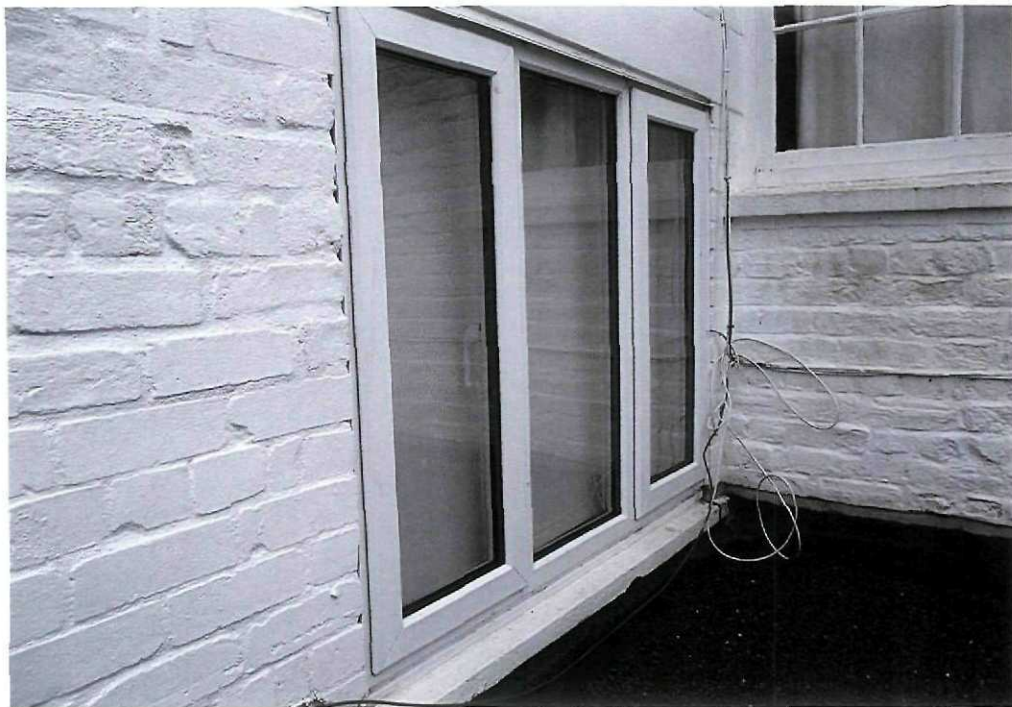





Rear view of neighbouring terrace 28 Market Street PE12 9DF



Rear Elevation of 28 Market Street PE12 9DF.
2 x U-pvc windows marked with red border
which can be seen from rear of terrace