
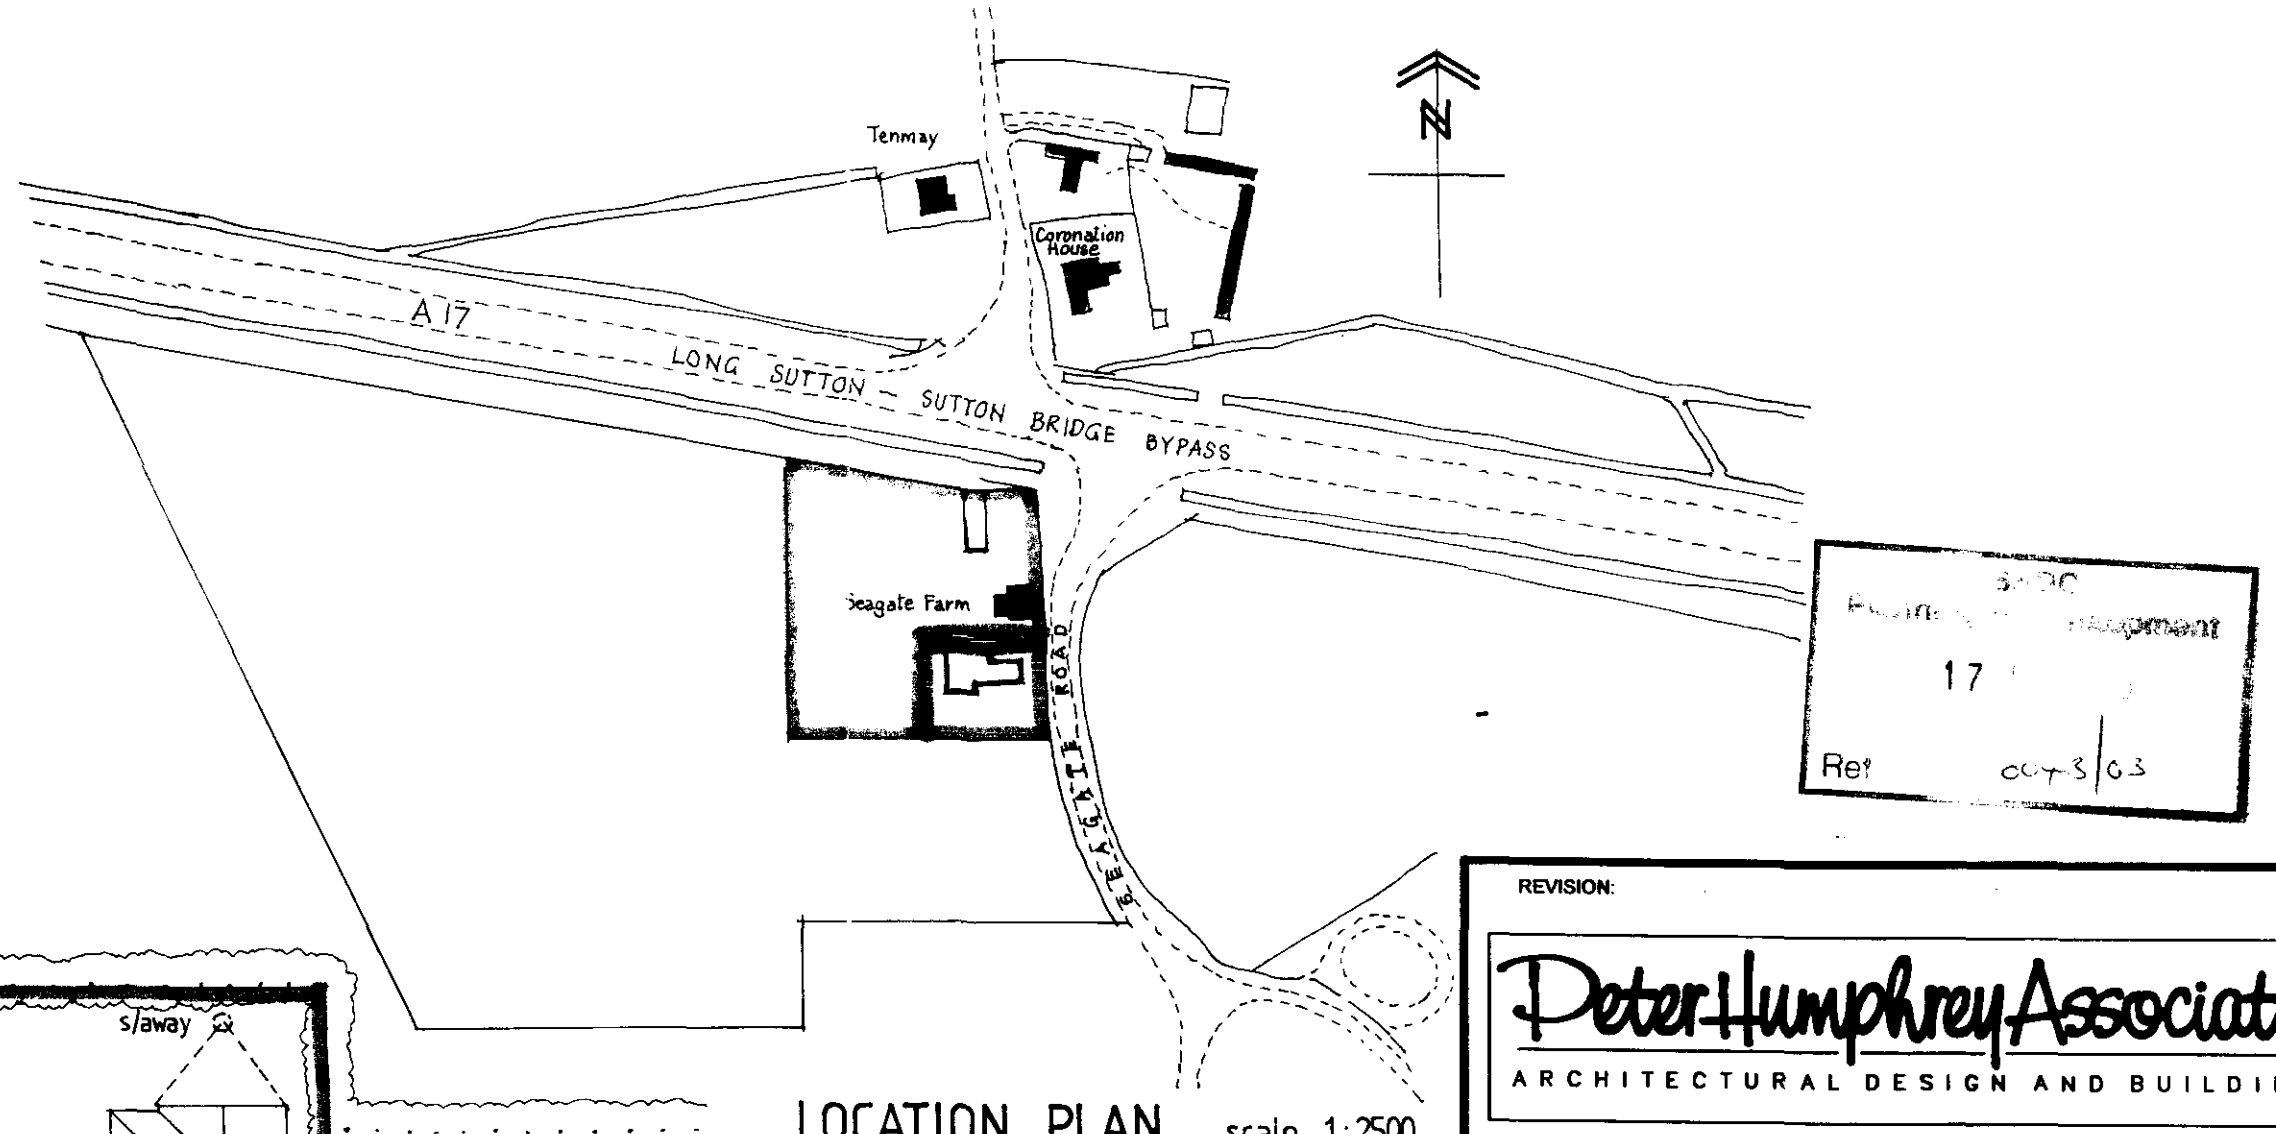


LOCATION PLAN scale 1:2500

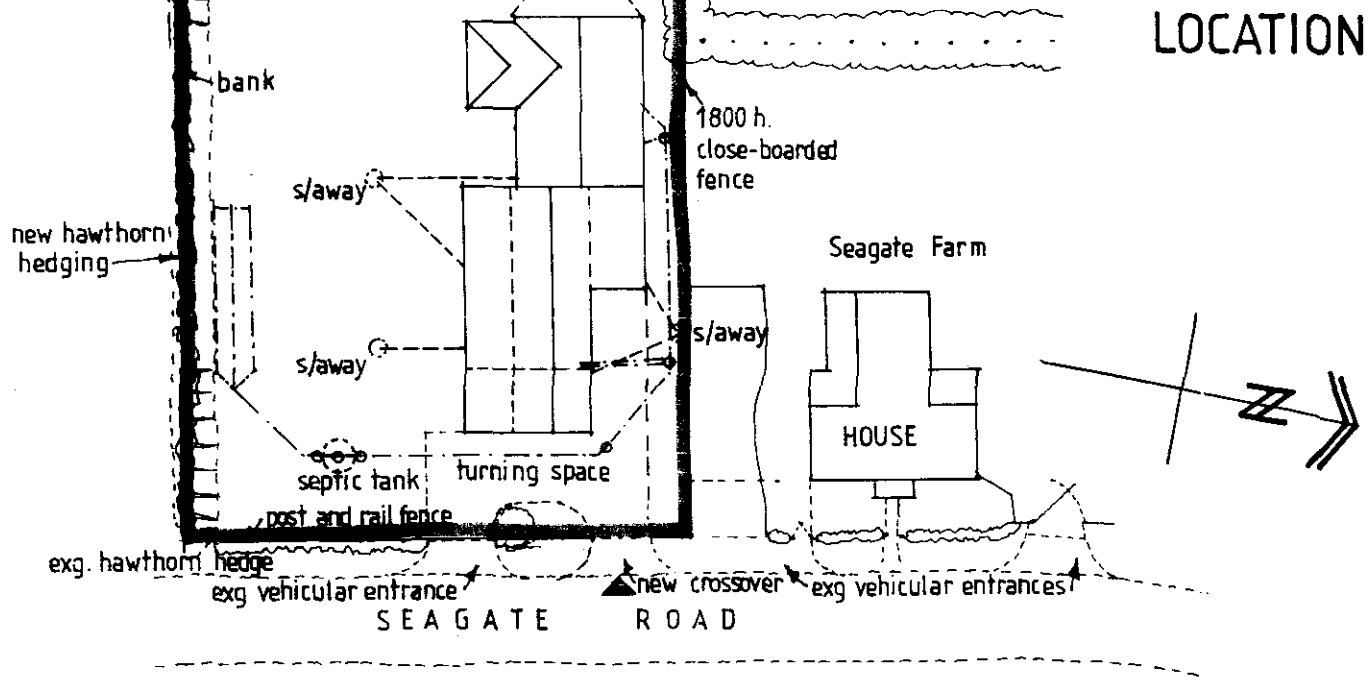

SITE PLAN scale 1:500

17

Ref 0073/03

REVISION:

Peter Humphrey Associates
ARCHITECTURAL DESIGN AND BUILDING

PROJECT

PROPOSED BARN CONVERSION
SEAGATE FARM
SEAGATE ROAD
LONG SUTTON, LINCS.


CLIENT
Mr and Mrs J. Barton

DATE Oct. 2002 SCALE 1 500 JOB No. 2748-3


DO NOT SCALE FROM THIS DRAWING

COPYRIGHT: THIS DRAWING MUST NOT BE ISSUED, LOANED OR COPIED WITHOUT THE CONSENT OF PETER HUMPHREY ASSOCIATES


Peter Humphrey Associates
ARCHITECTURAL DESIGN AND BUILDING
TELEPHONE 01553 660902
FAX 01553 660667
E-MAIL: ph.kings.lynn@care4free.net
ST.ANN'S BUSINESS CENTRE, ST.ANN'S STREET
KINGS LYNN, NORFOLK, PE30 1LT
British Institute of Architectural Technologists

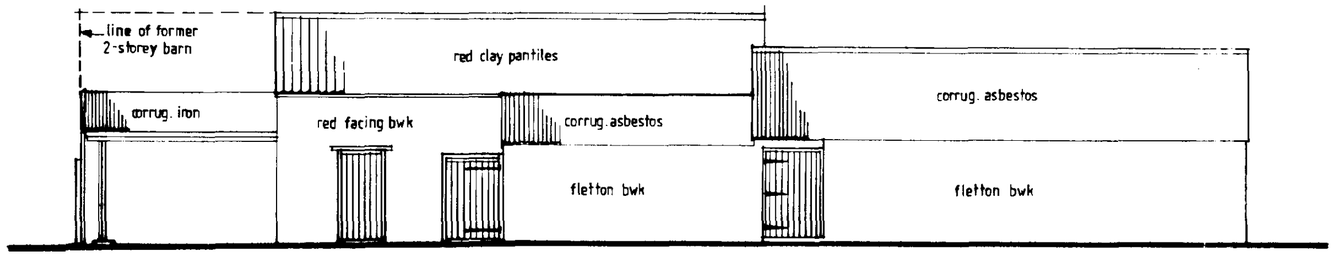


NORTH ELEVATION

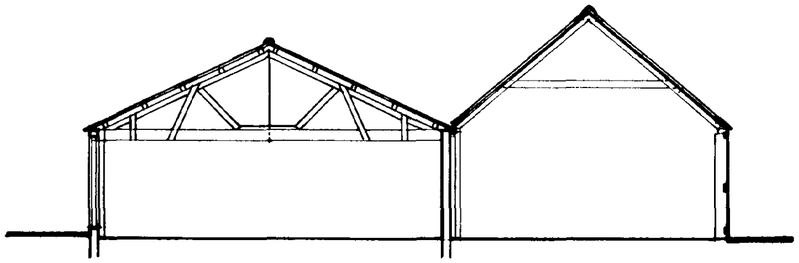


SECTION AT A

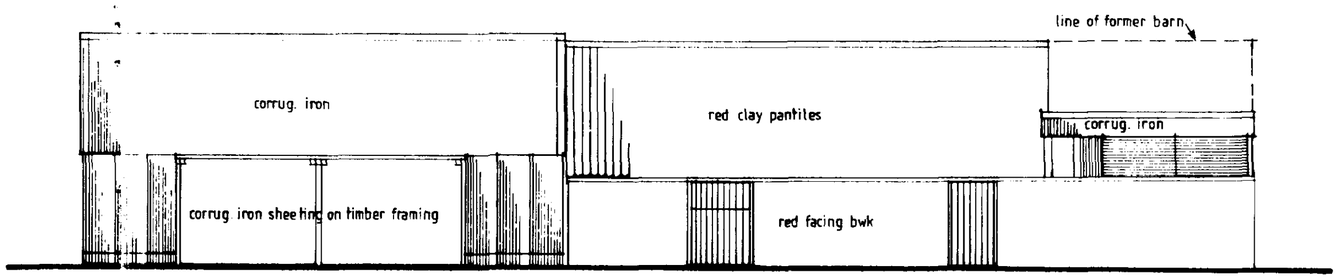


SOUTH ELEVATION

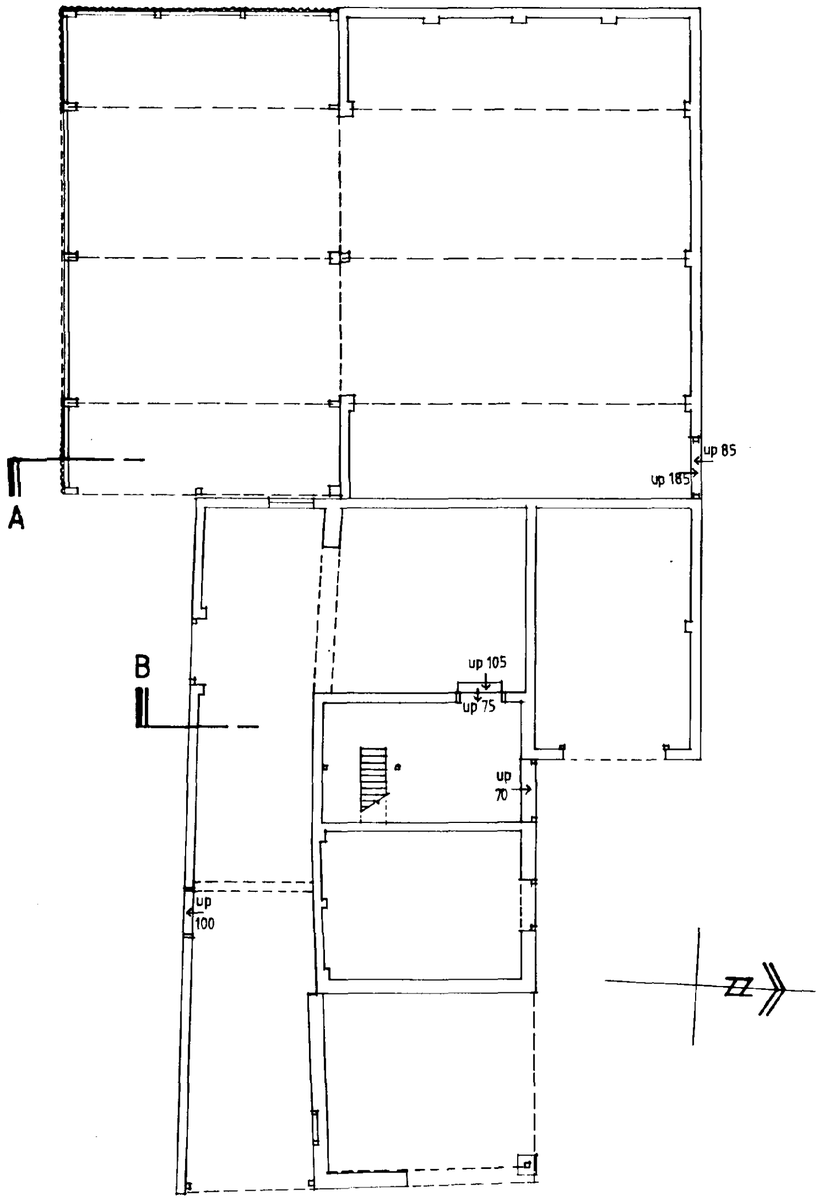


GROUND FLOOR

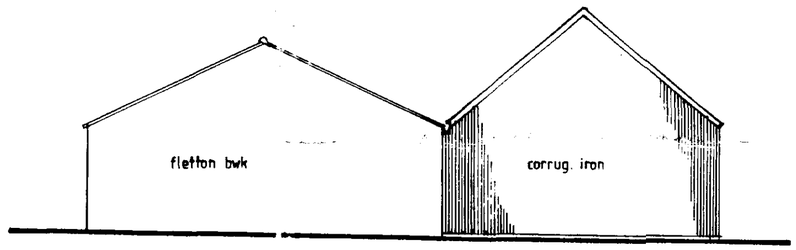

WEST ELEVATION

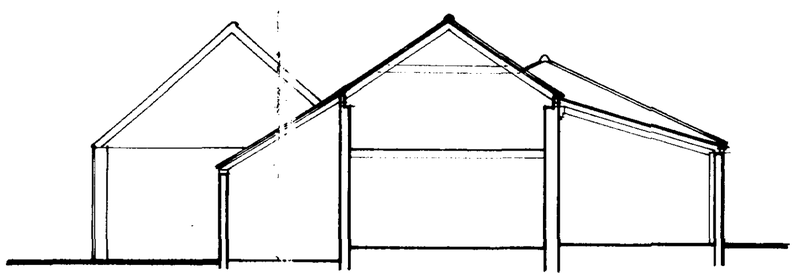

SECTION AT B

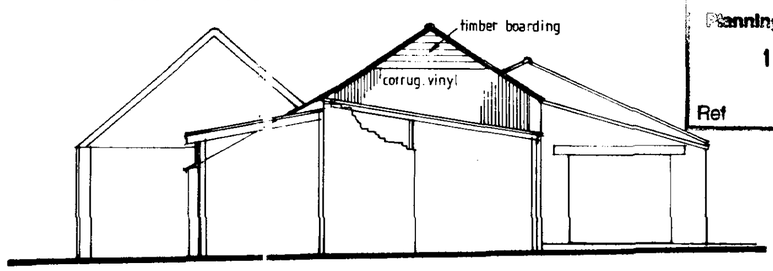

EAST ELEVATION

SHDC
Planning & Development
17 JAN 2003
Ref 0043/03

REVISION

Peter Humphrey Associates
ARCHITECTURAL DESIGN AND BUILDING

PROJECT

SURVEY OF BARNS AS EXISTING
SEAGATE FARM
SEAGATE ROAD
LONG SUTTON, LINCS.


CLIENT
Mr and Mrs J. Barton

DATE Oct. 2002 SCALE 1 : 100 JOB No 2748 - 1


DO NOT SCALE FROM THIS DRAWING

COPYRIGHT. THIS DRAWING MUST NOT BE ISSUED, LOANED OR COPIED WITHOUT THE CONSENT OF PETER HUMPHREY ASSOCIATES


Peter Humphrey Associates
ARCHITECTURAL DESIGN AND BUILDING
TELEPHONE 01553 666902
FAX 01553 666867
E-MAIL: ph.kings.lynn@cars4free.net
47 ANN'S BUSINESS CENTRE, ST.ANN'S STREET
KING'S LYNN, NORFOLK, PE30 1LT
British Institute of Architectural Technologists

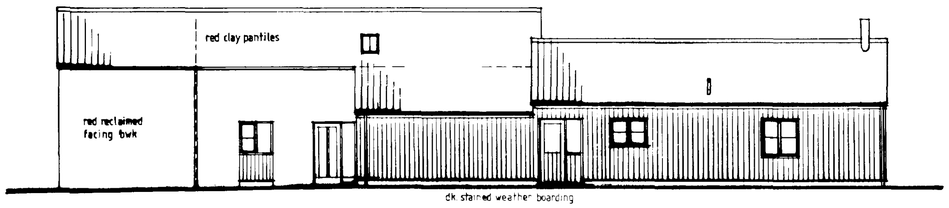


NORTH ELEVATION

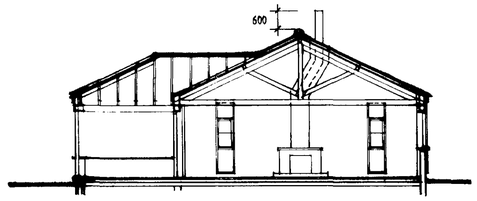


SECTION AT A

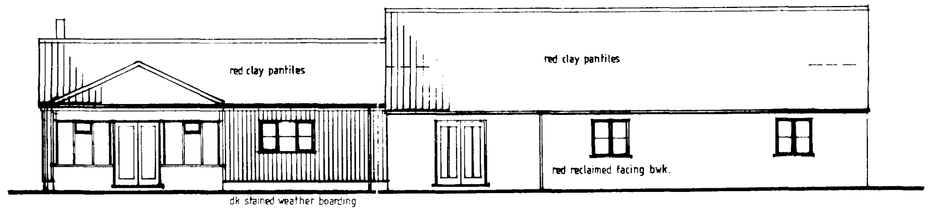


SOUTH ELEVATION

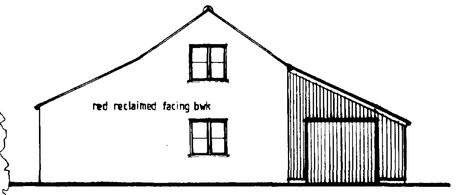

EAST ELEVATION

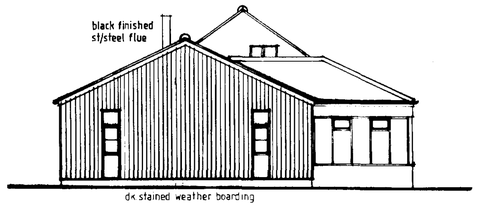

WEST ELEVATION

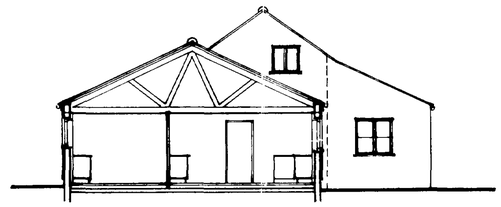

SECTION AT B


red clay pantiles

cast alum. rainwater goods - black


red reclaimed facing bwk to match exg

timber framed double-glazed windows - painted white


chemical injected dpc to exg. bwk by specialist

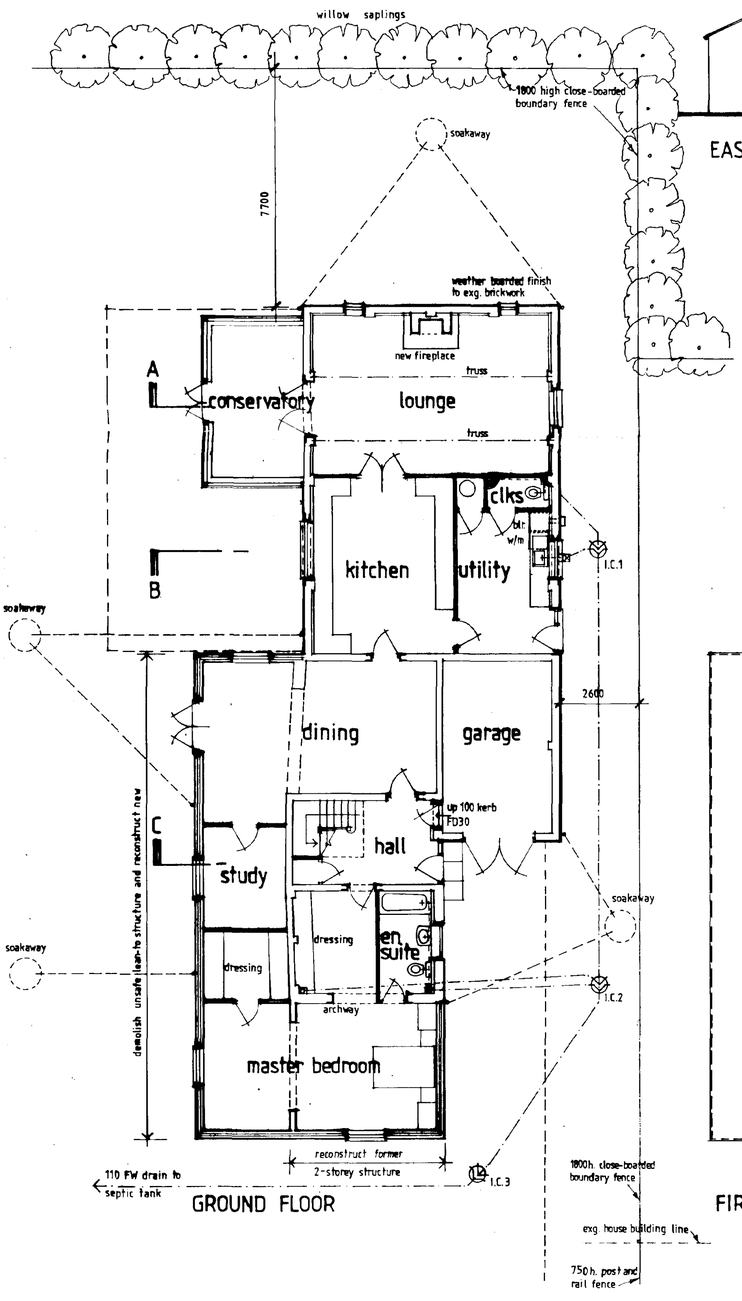

GROUND FLOOR

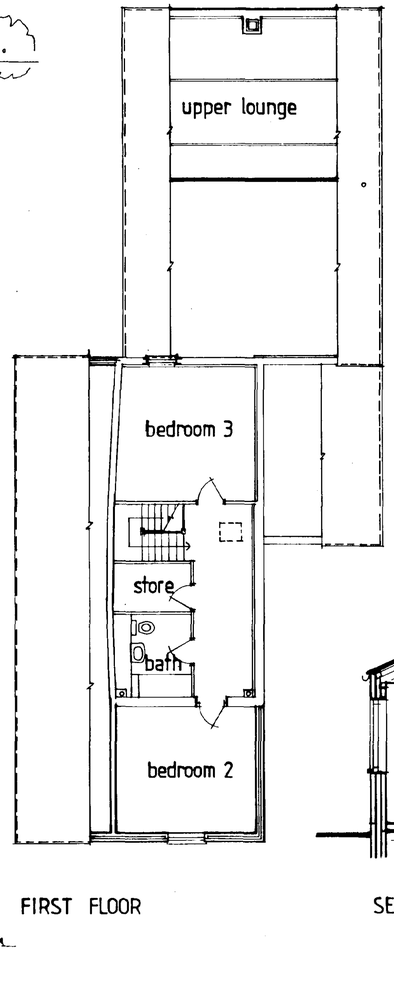

FIRST FLOOR

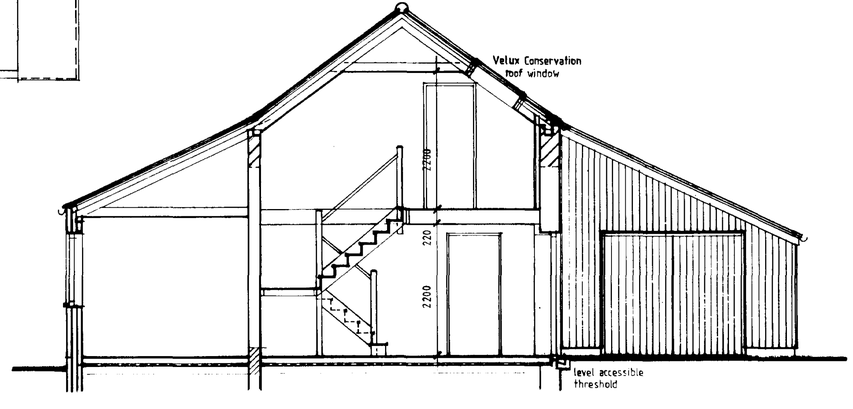

SECTION AT C

SHDC
Planning & Development
17 JAN 2003
Ref 0643/03

REVISION

Peter Humphrey Associates
ARCHITECTURAL DESIGN AND BUILDING

PROJECT

PROPOSED BARN CONVERSION
SEAGATE FARM, SEAGATE ROAD
LONG SUTTON, LINCS.

CLIENT Mr and Mrs J. Barton

DATE Jan 2003 SCALE 1:100,50 JOB No 2748-4

DO NOT SCALE FROM THIS DRAWING

COPYRIGHT: THIS DRAWING MUST NOT BE ISSUED, LOANED OR COPIED WITHOUT THE CONSENT OF PETER HUMPHREY ASSOCIATES

Peter Humphrey Associates
ARCHITECTURAL DESIGN AND BUILDING
TELEPHONE 01553 669962
FAX 01553 669967
E-MAIL: ph.ktngs tynm@care4free.net
ST ANN'S BUSINESS CENTRE, ST ANN'S STREET