
Alexandra Design
Southfork Farm

Page size: A3

1 : 300

0 10 m 20 m

N

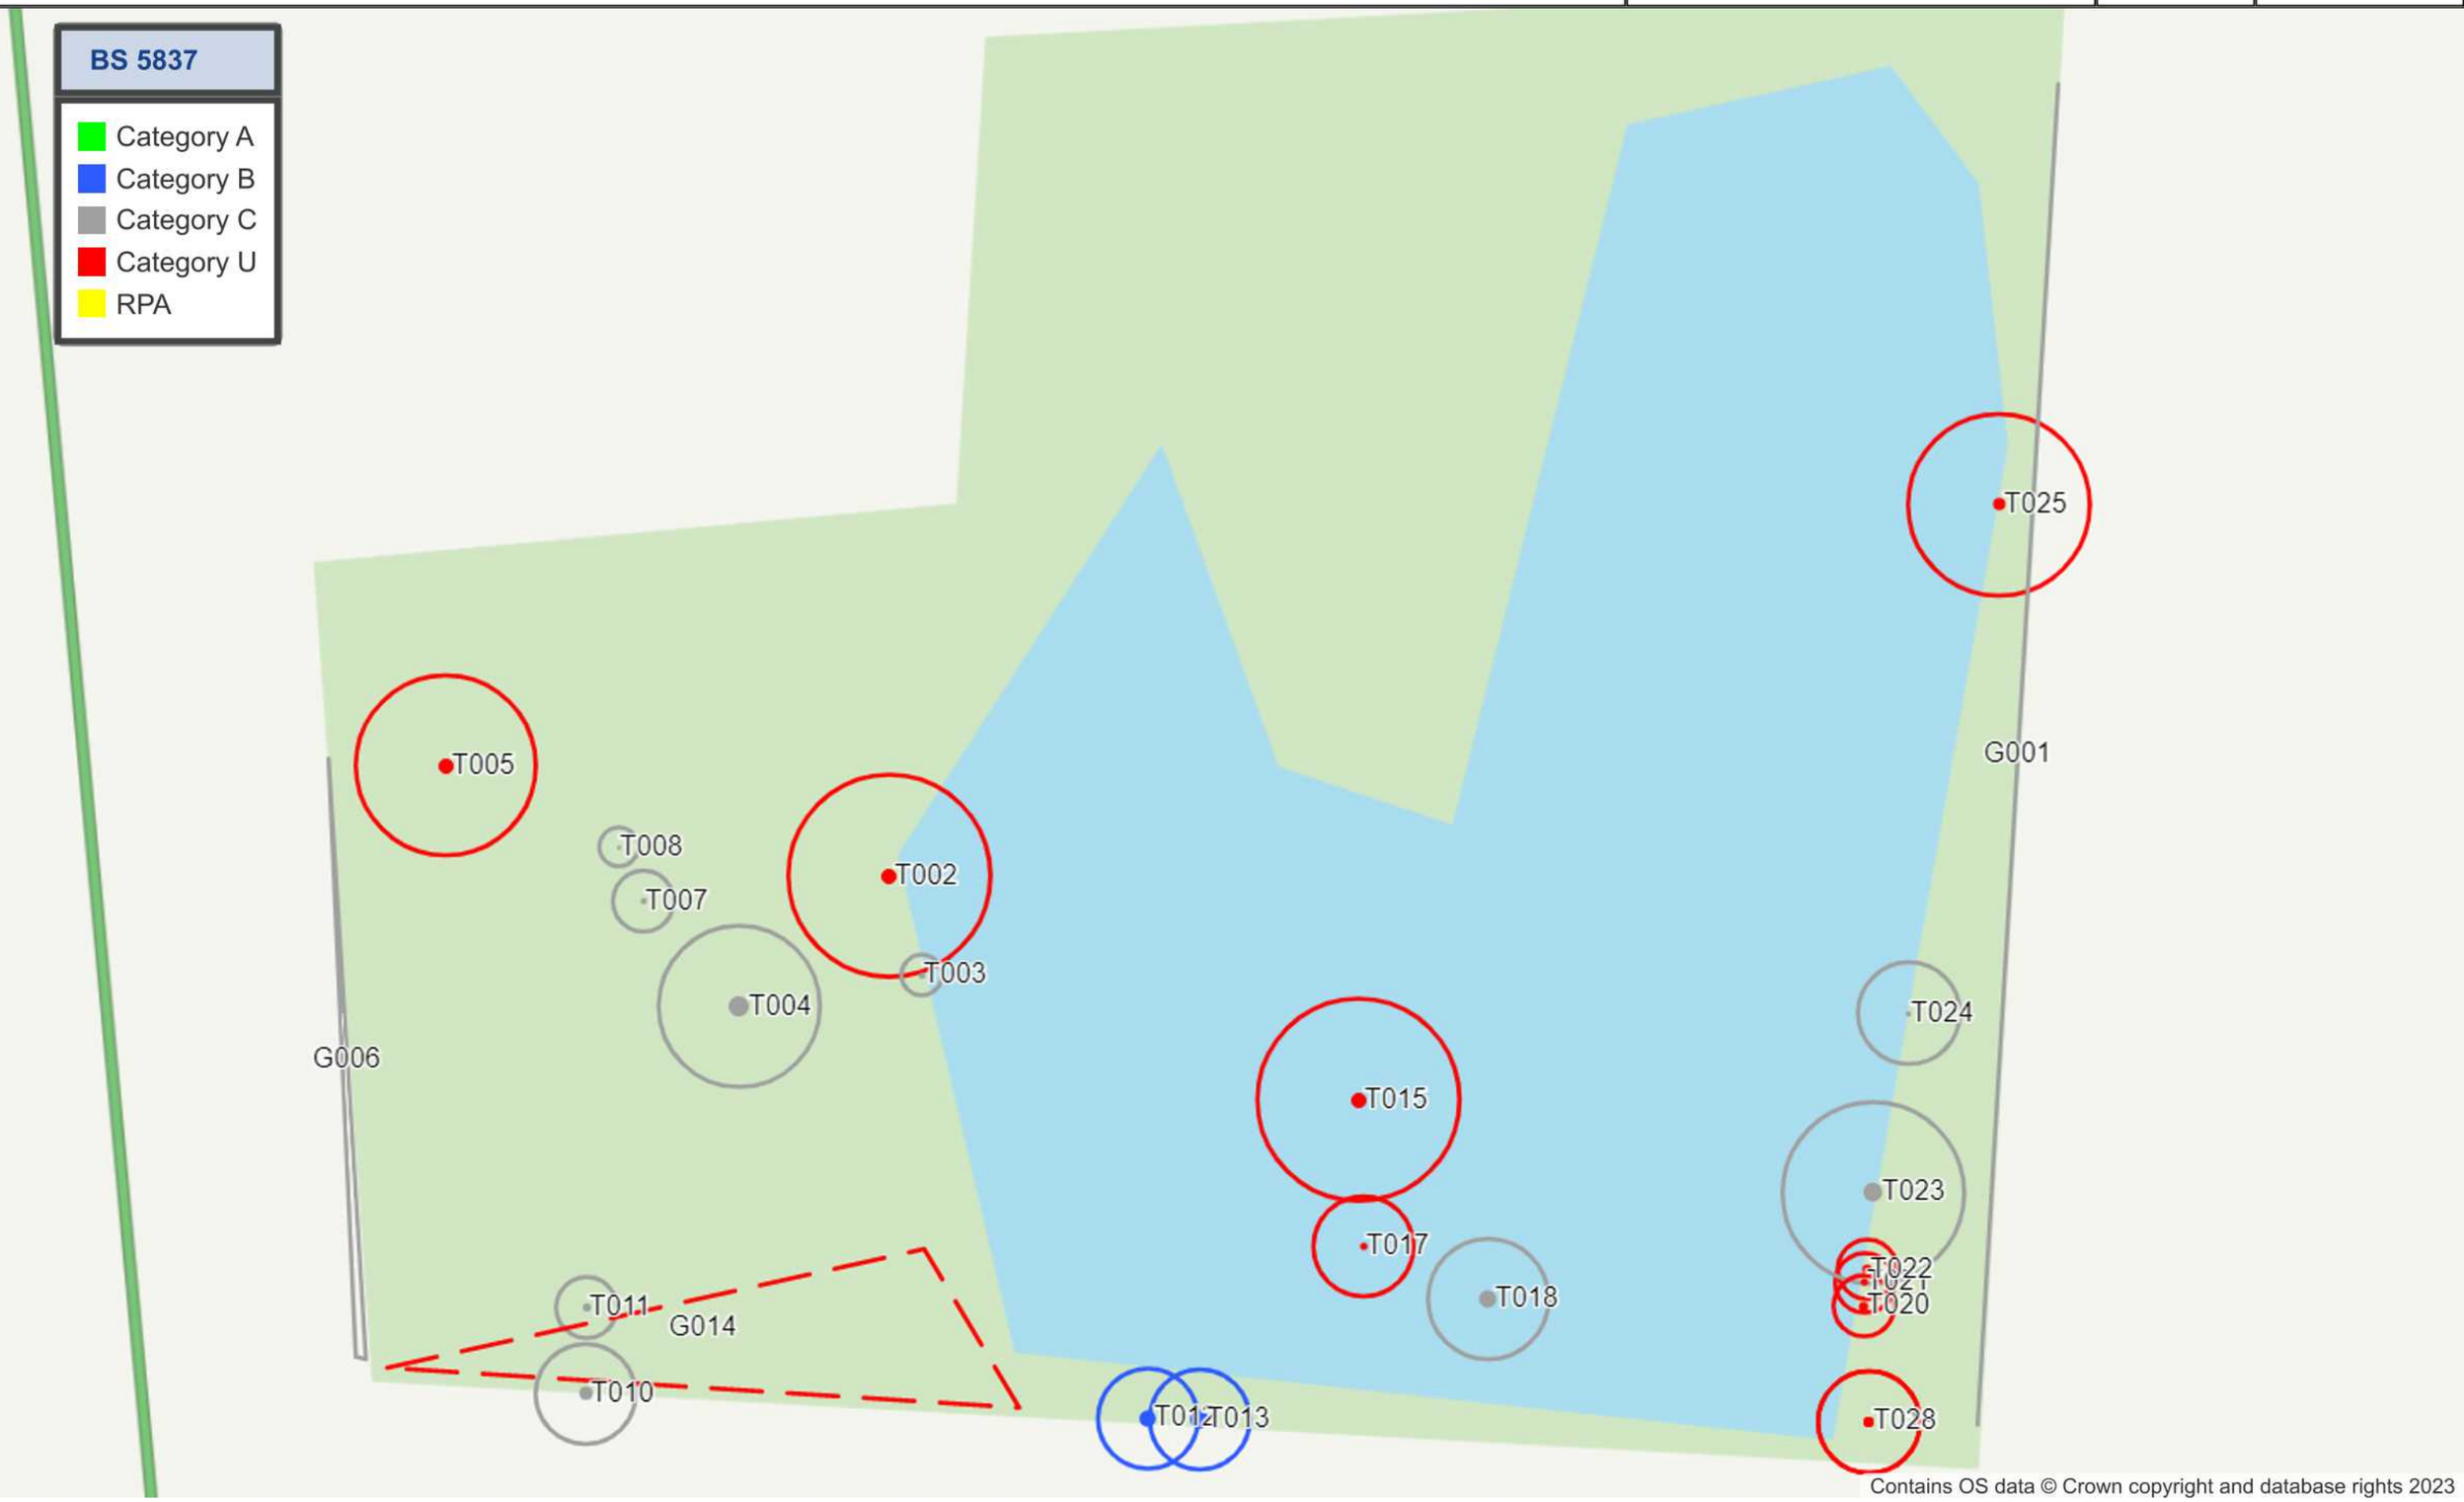

Contains OS data © Crown copyright and database rights 2023