
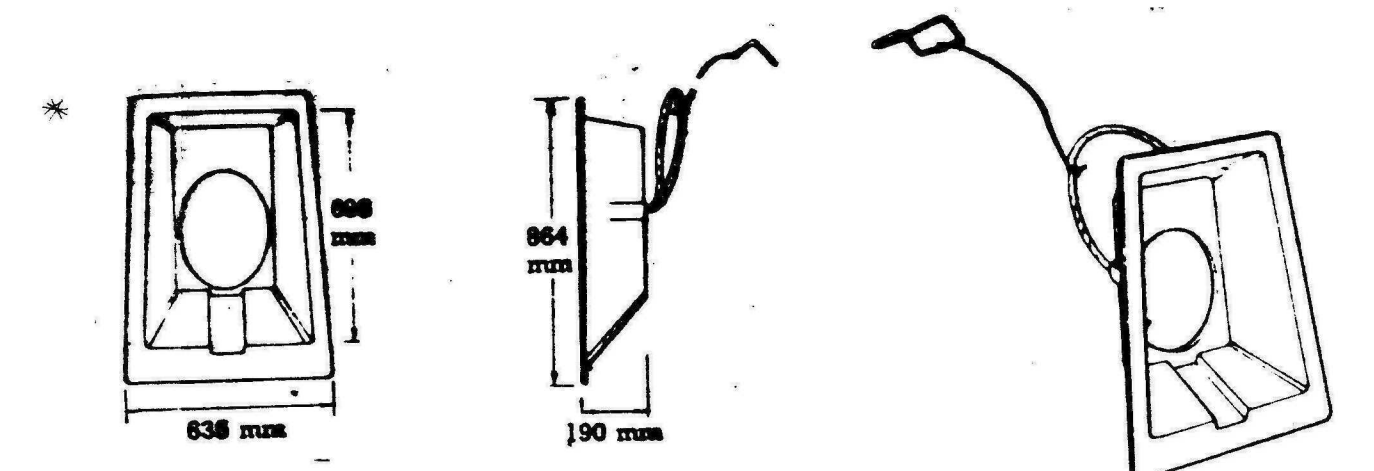


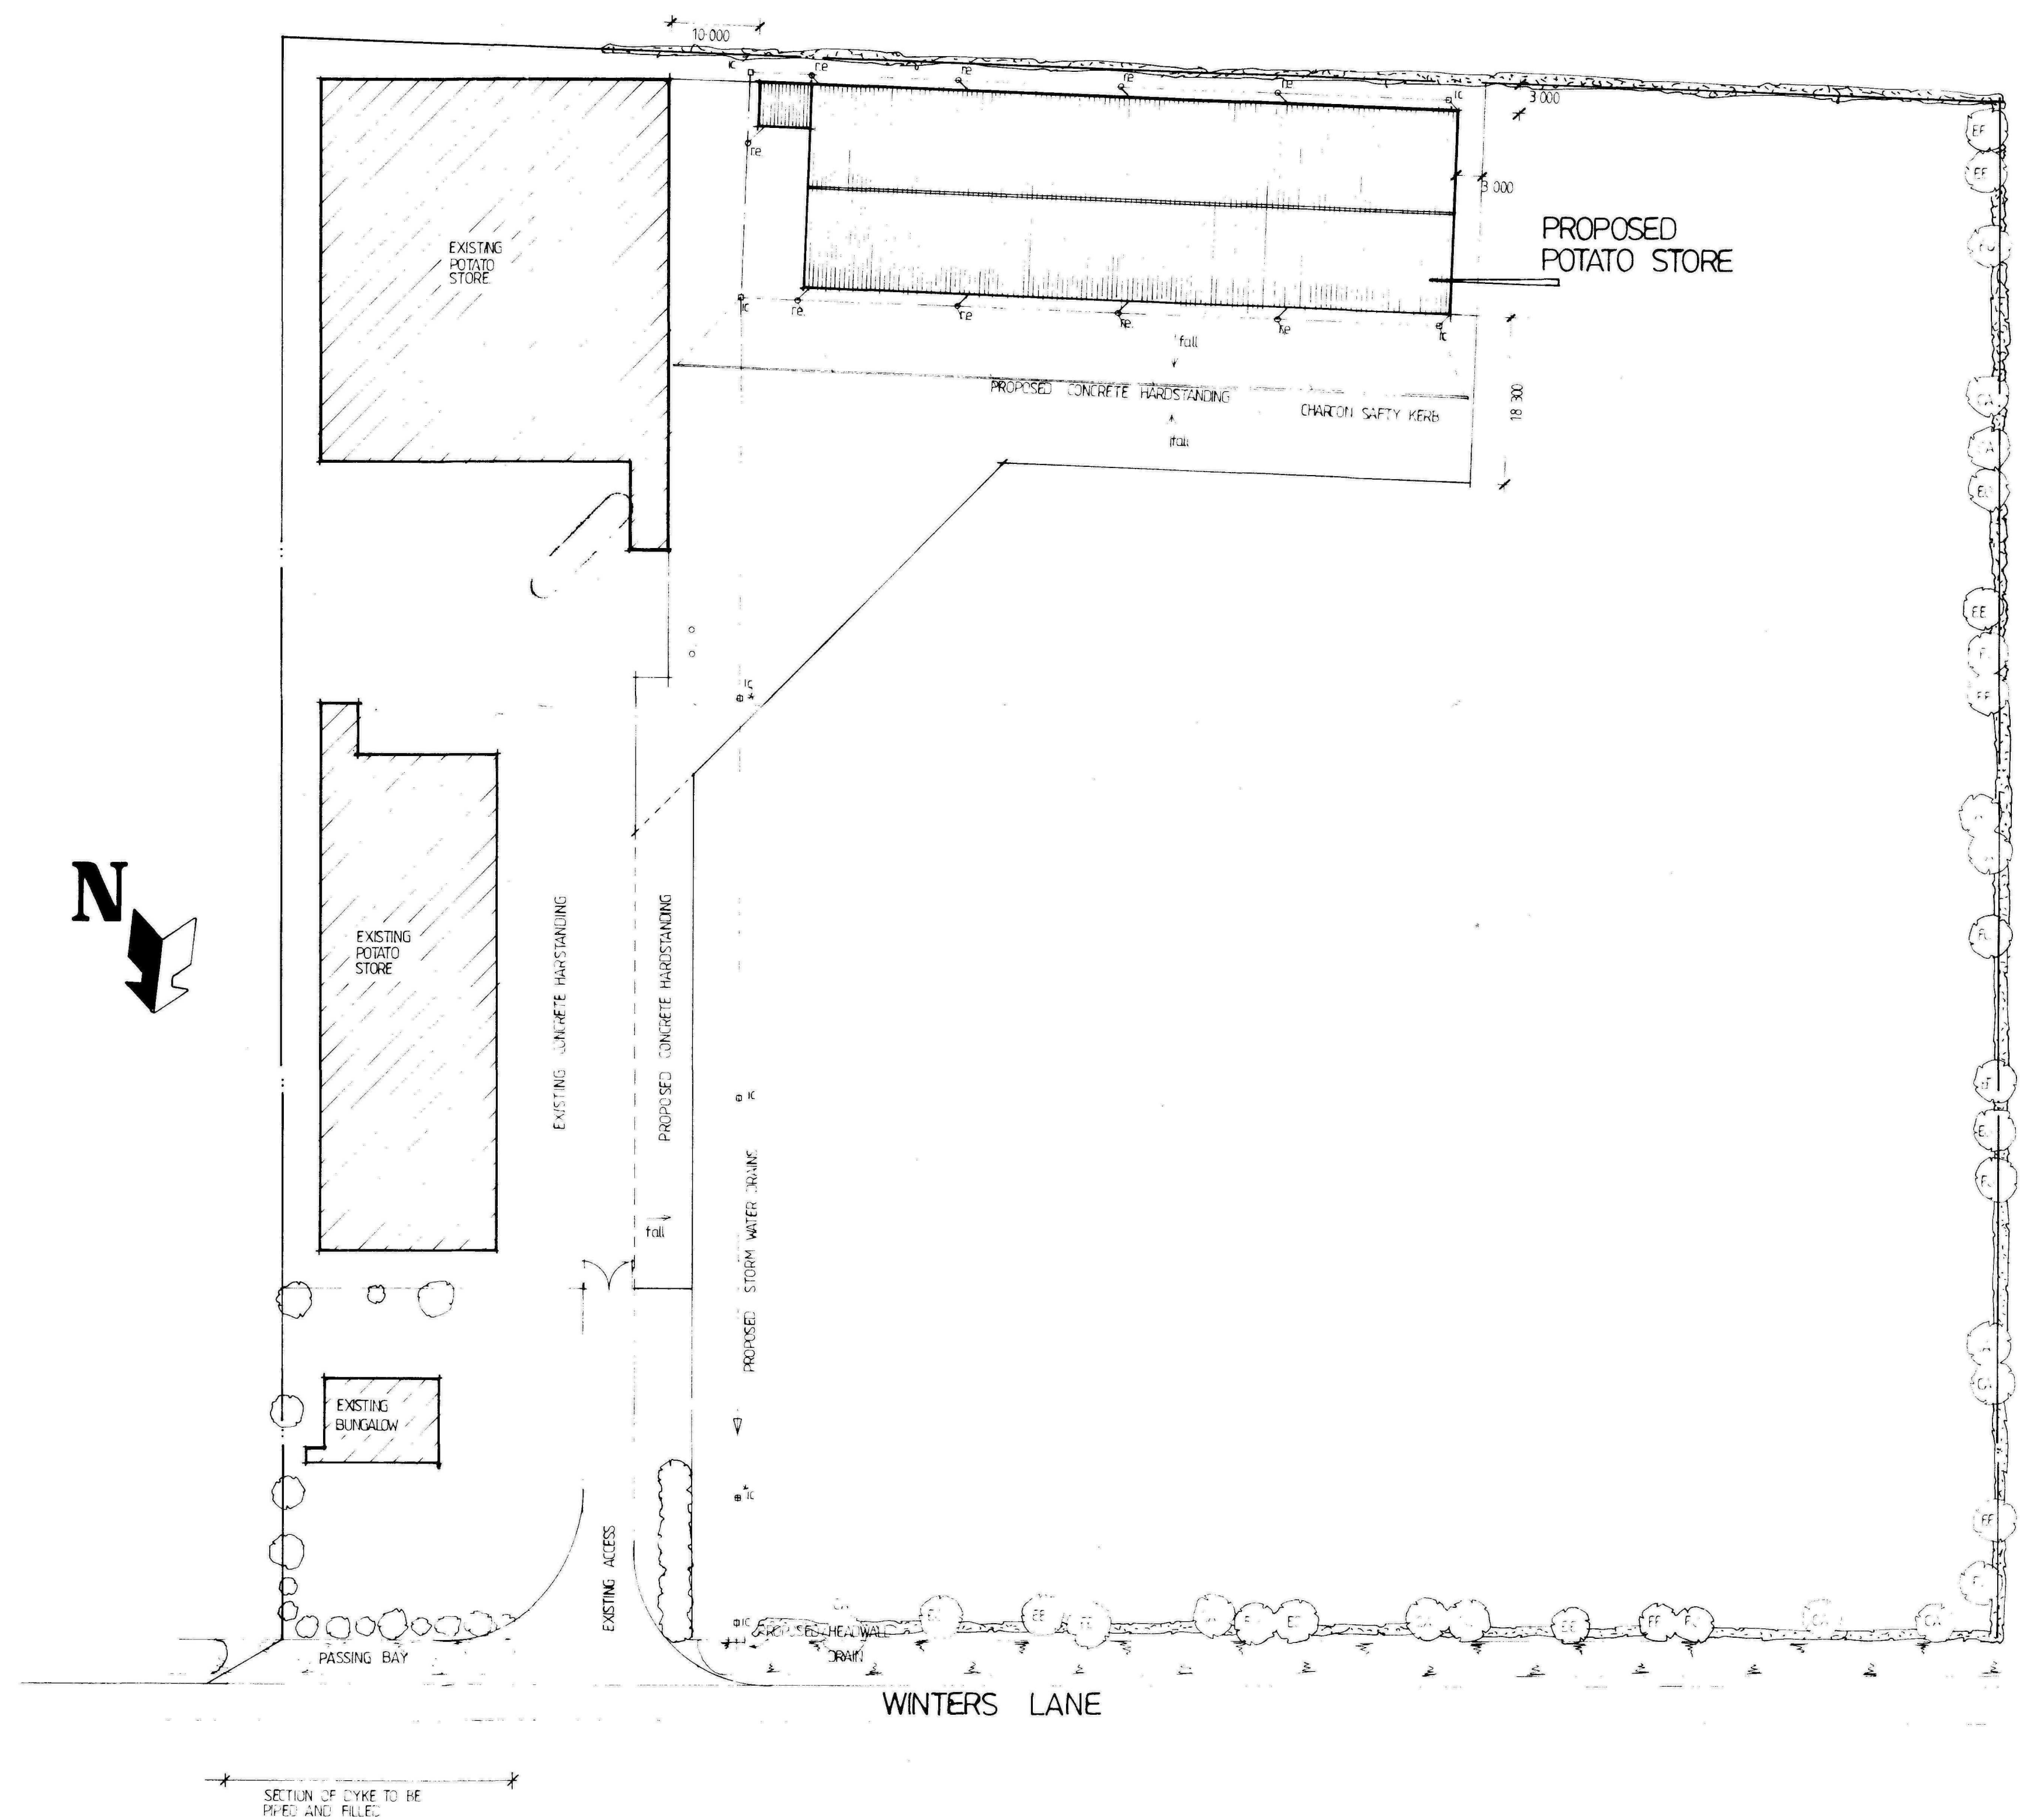

LARGE GENERAL PURPOSE HEADWALL G.R.C.

AVAILABLE FROM J.K.H. DRAINAGE UNITS LTD.
MILLENHALL
SUFFOLK
TEL. 0678 19795

Surface Water Pipes

Concrete pipes made with sulphate resisting cement, 'plastic' pipes (UPVC) and second quality vitrified clay pipes from an approved manufacturer may be used for surface water drains. Jointing and installation shall be to the manufacturers' specification: for plastic, to B.S. 5355, Part 6; for UPVC, to B.S. 5453 (Diameters 150 - 600mm) and B.S. 4060 (Diameters 100 and 150mm).

Concrete Surround to Pipes

(a) All pipes, including plastic, where the depth of cover to top of pipe below either carriageway or footway is 1.2 metres or less, shall have a bed and surround of 150mm of 'Class B' concrete to Appendix F, the level of the upper surface of which shall be -

(b) In the case of plastic pipes measures must be taken to ensure that they do not 'float' when the concrete is poured. To maintain a degree of flexibility time thick fibreboard or polystyrene may be inserted at the pipe joints to full width of the concrete surround, and the joints should be wrapped with dense silt to prevent concrete ingress.

LANDSCAPING


SPECIES	No	HEIGHT ON PLANTING
EE ENGLISH ELM	10	3.000m
ED ENGLISH OAK	11	3.000m
CA COMMON ASH	12	3.000m

The approved scheme of landscaping shall be carried out in its entirety within a period of 12 months beginning with the date on which the development is commenced. The trees shall be adequately maintained by the owner of the land on which they are situated for a period of 10 years, all losses shall be made good during that period.



Peter Humphrey associates Portman Lodge, Church Road, Wisbech St Mary, Wisbech, Cambridgeshire PE13 4NR Telephone 01945 410619 Fax 01945 410813								
PROJECT Proposed Refrigerated Potato Store Winters Lane Long Sutton.								
CLIENT Winters Lane Storage Ltd.								
DATE JAN '95	SCALE 1:500	JOB NO. 878-4547D						
REVISIONS <table border="1"> <tr> <td>A 21.7.95</td> <td>ACCESS AMEND.</td> </tr> <tr> <td>B 20.7.95</td> <td>LANDSCAPING</td> </tr> <tr> <td>C 18.9.95</td> <td>LANDS. AP. 115</td> </tr> </table>			A 21.7.95	ACCESS AMEND.	B 20.7.95	LANDSCAPING	C 18.9.95	LANDS. AP. 115
A 21.7.95	ACCESS AMEND.							
B 20.7.95	LANDSCAPING							
C 18.9.95	LANDS. AP. 115							
British Institute of Architectural Technologists								

COPYRIGHT: THIS DRAWING MUST NOT BE ISSUED, LOANED OR COPIED WITHOUT THE CONSENT OF THE ABOVE PRACTICE.
DO NOT SCALE FROM THIS DRAWING

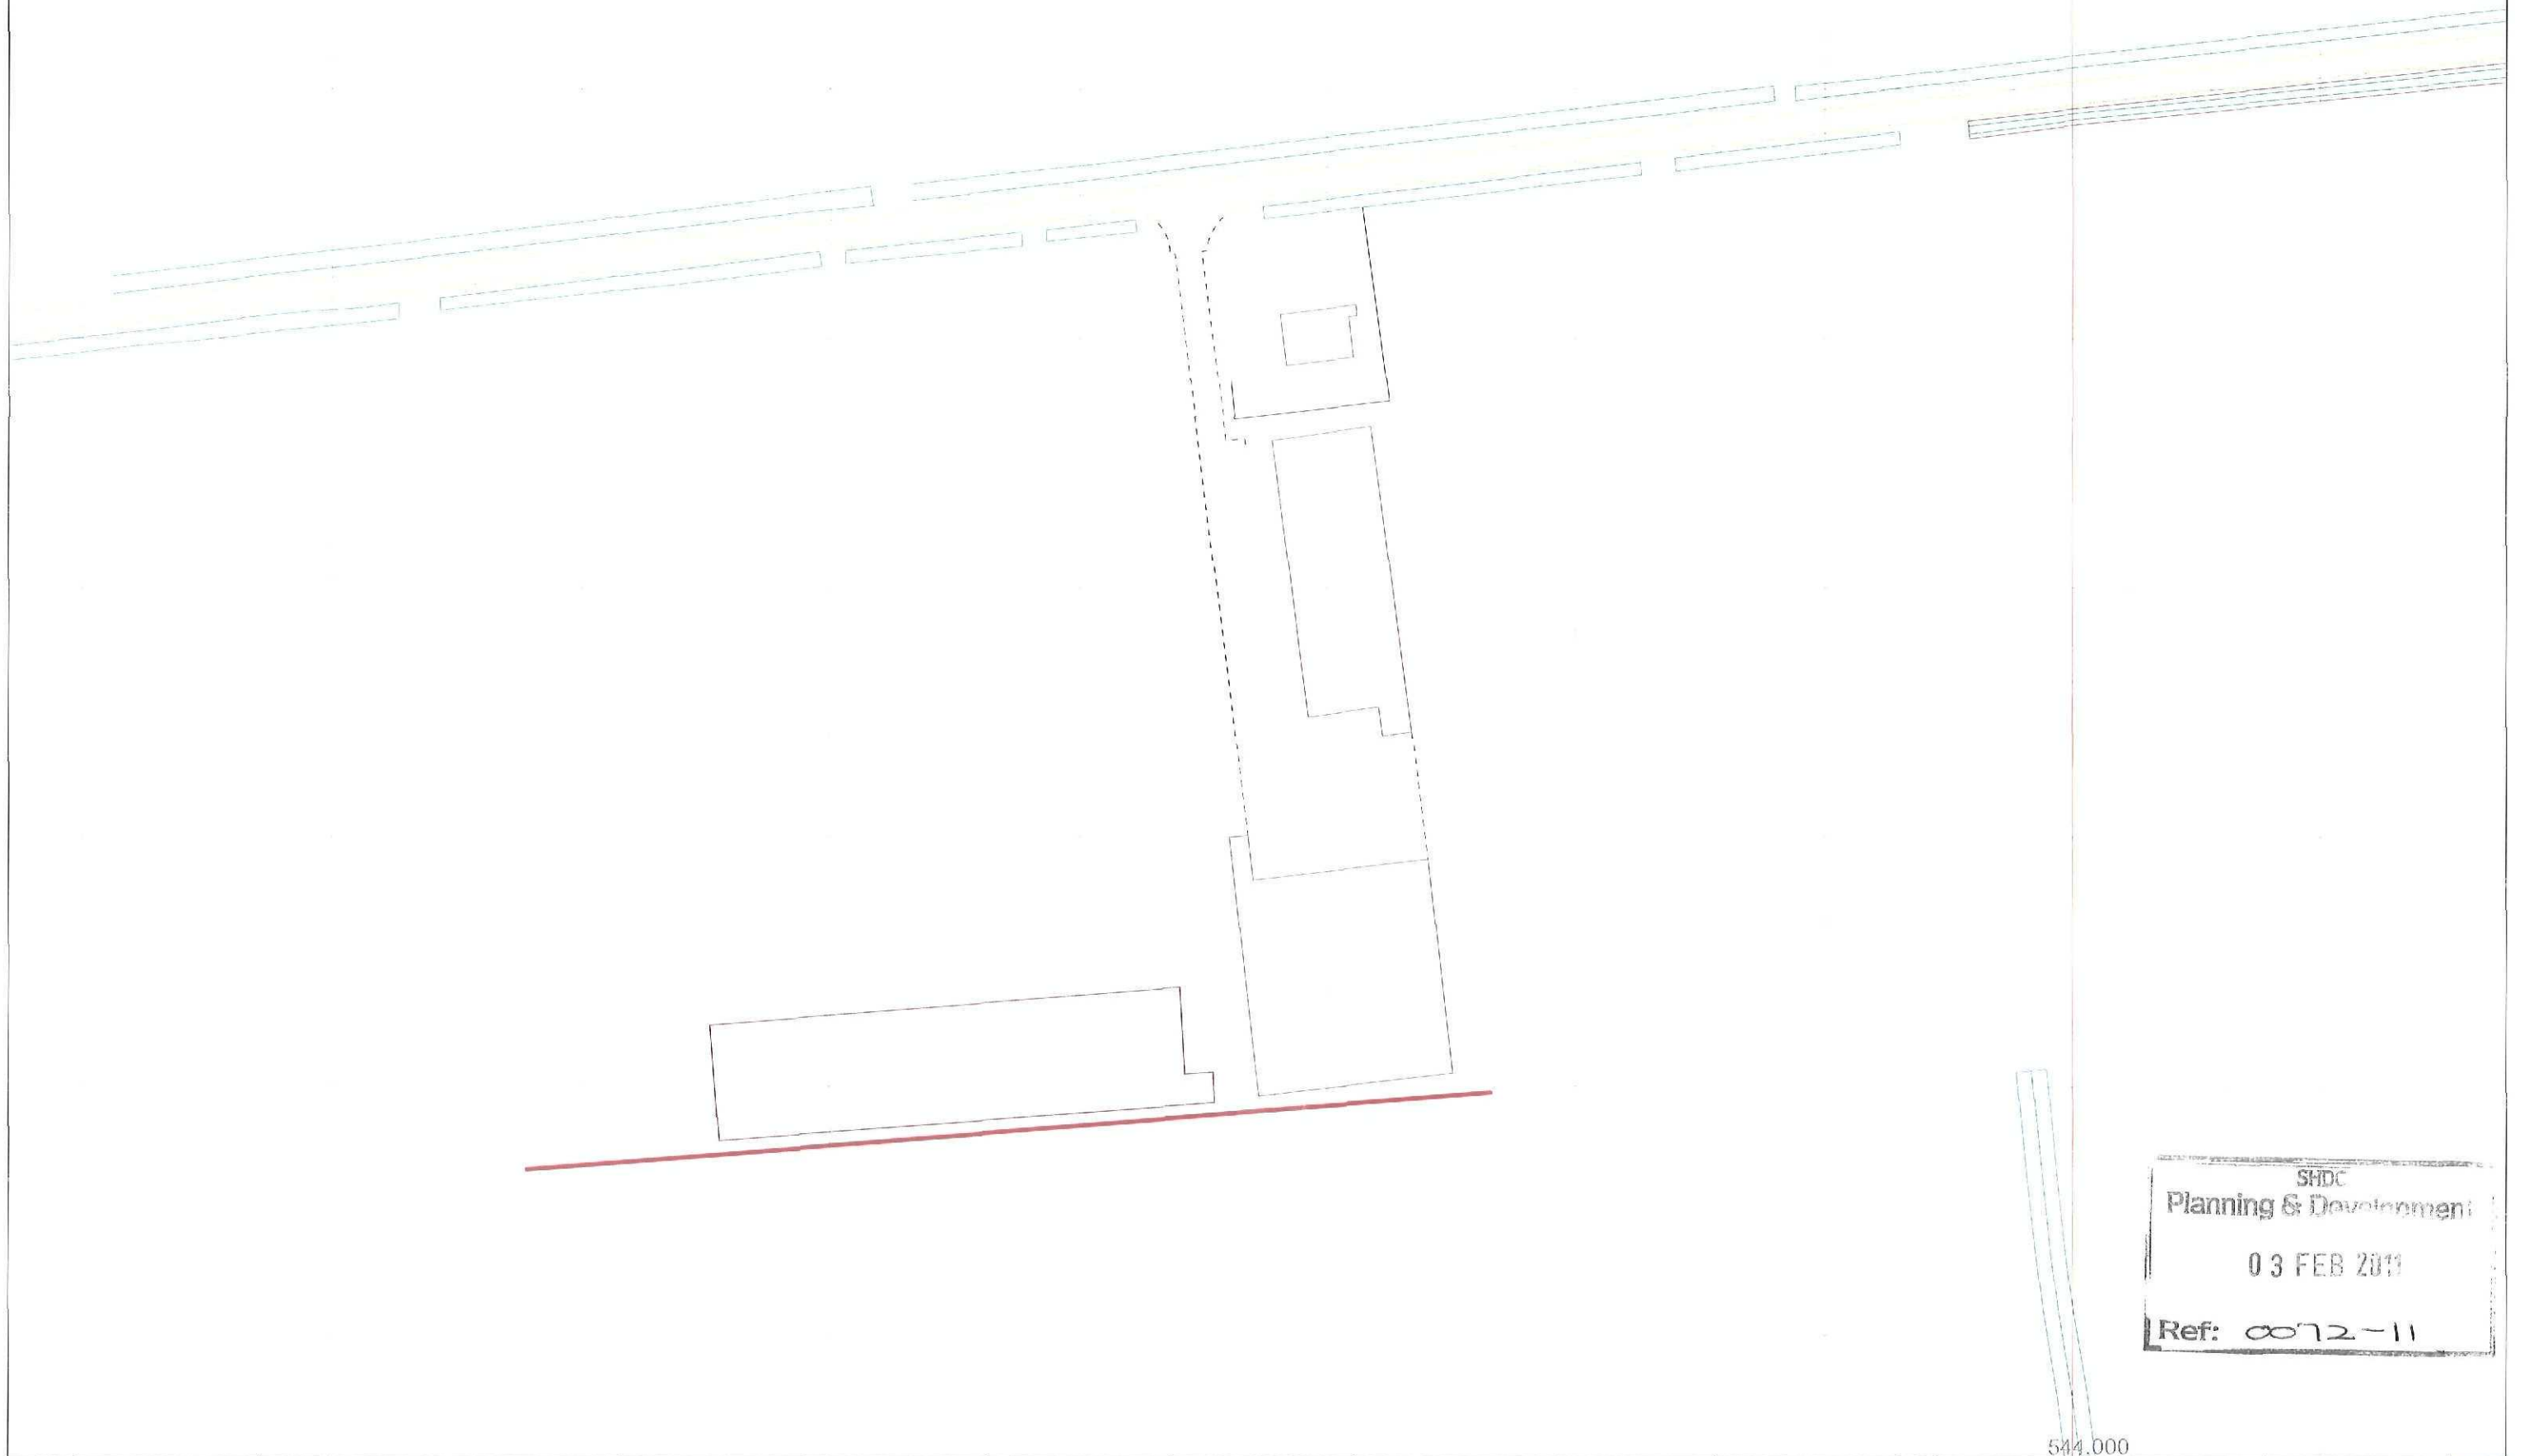

SHDC
Planning & Development
03 FEB 2011
Ref: 0072-11

544,000

Hedge removal application Jan 2011

Proctor Bros

Scale: 1:1250

Printed: 26 January 2011

Using Ordnance Survey digital data with permission of the controller of HMSO, Crown Copyright

Farmplan
A-MAP

