




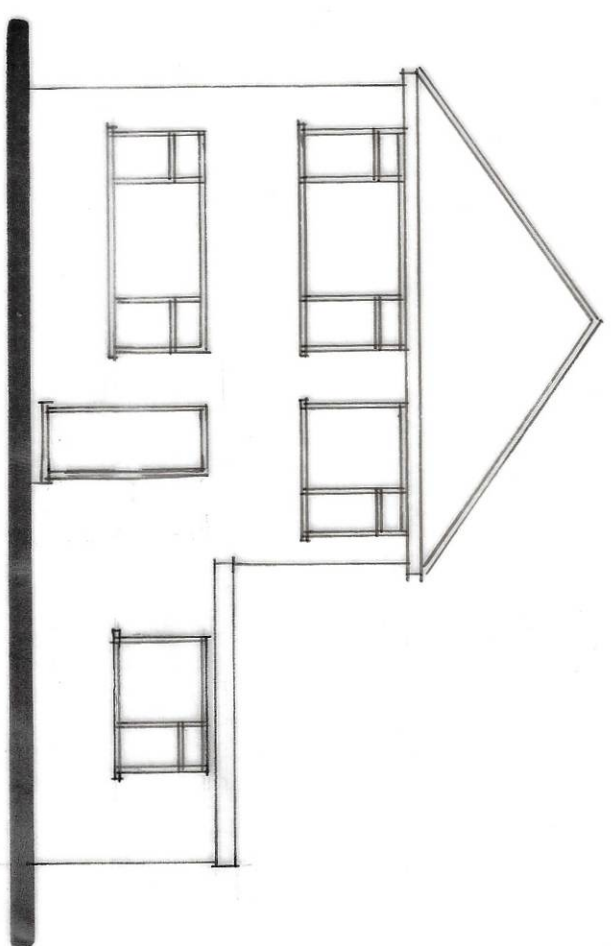


FRONT

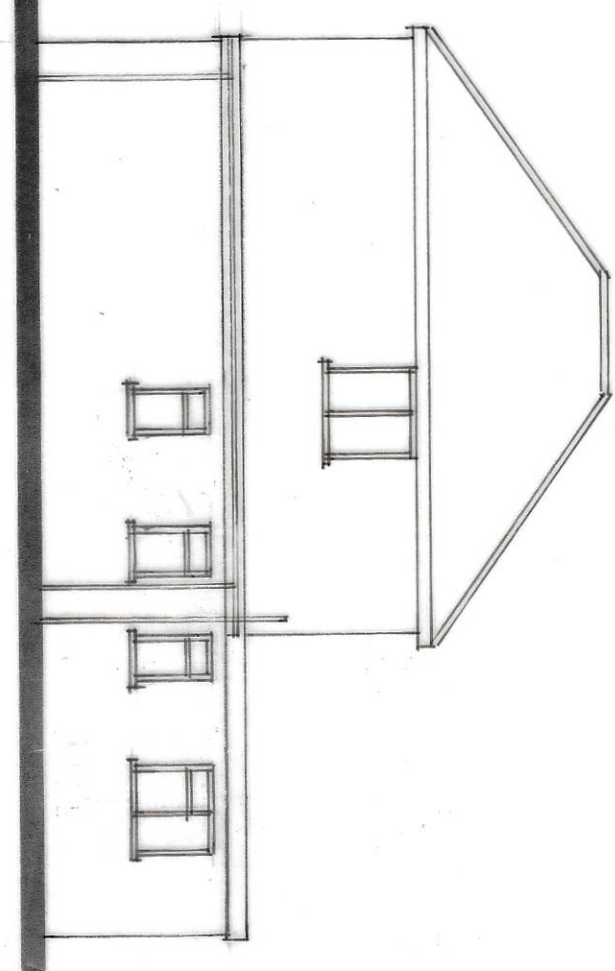


SIDE

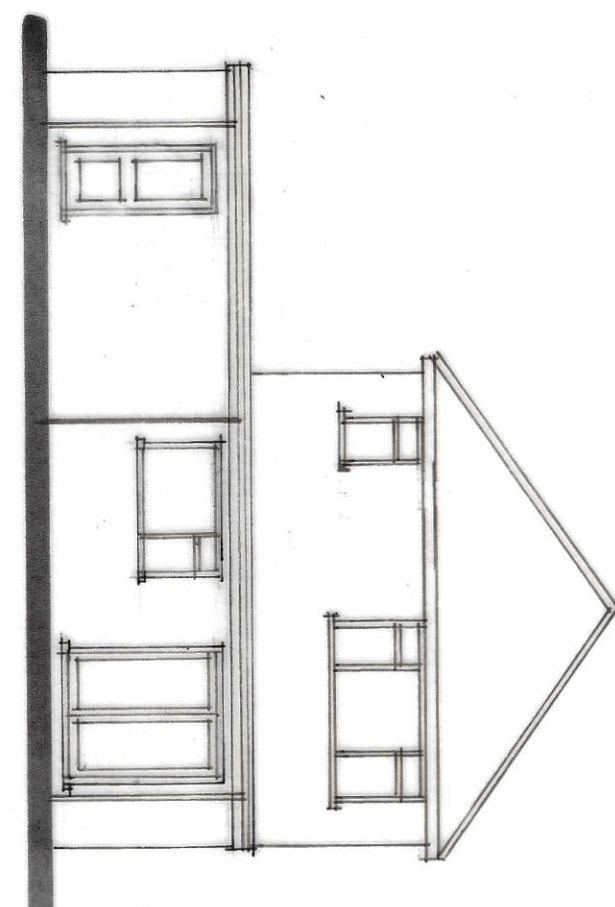

REAR

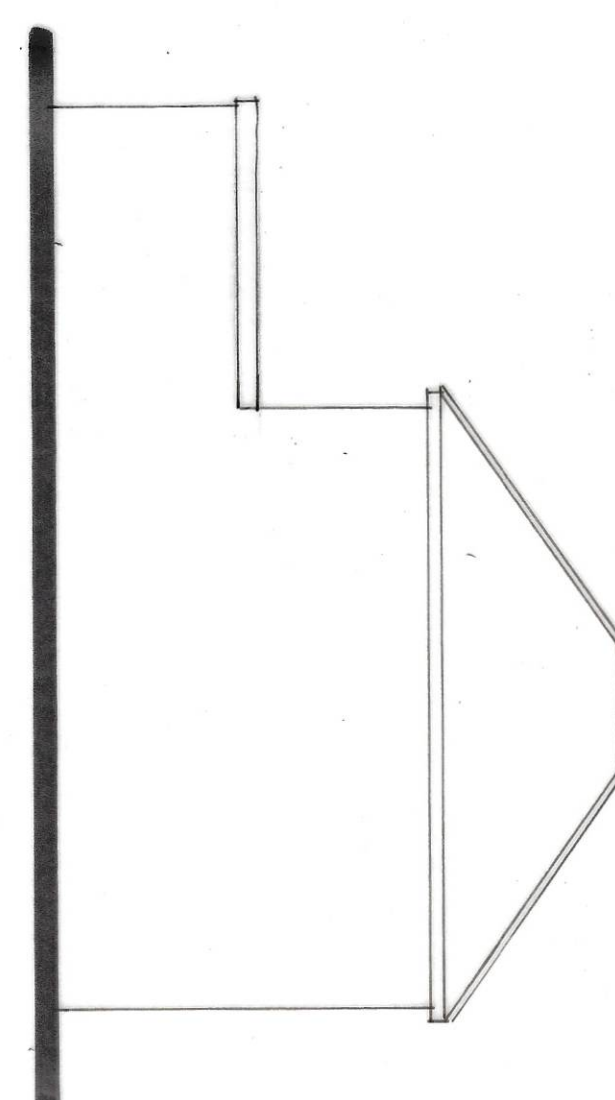

SIDE

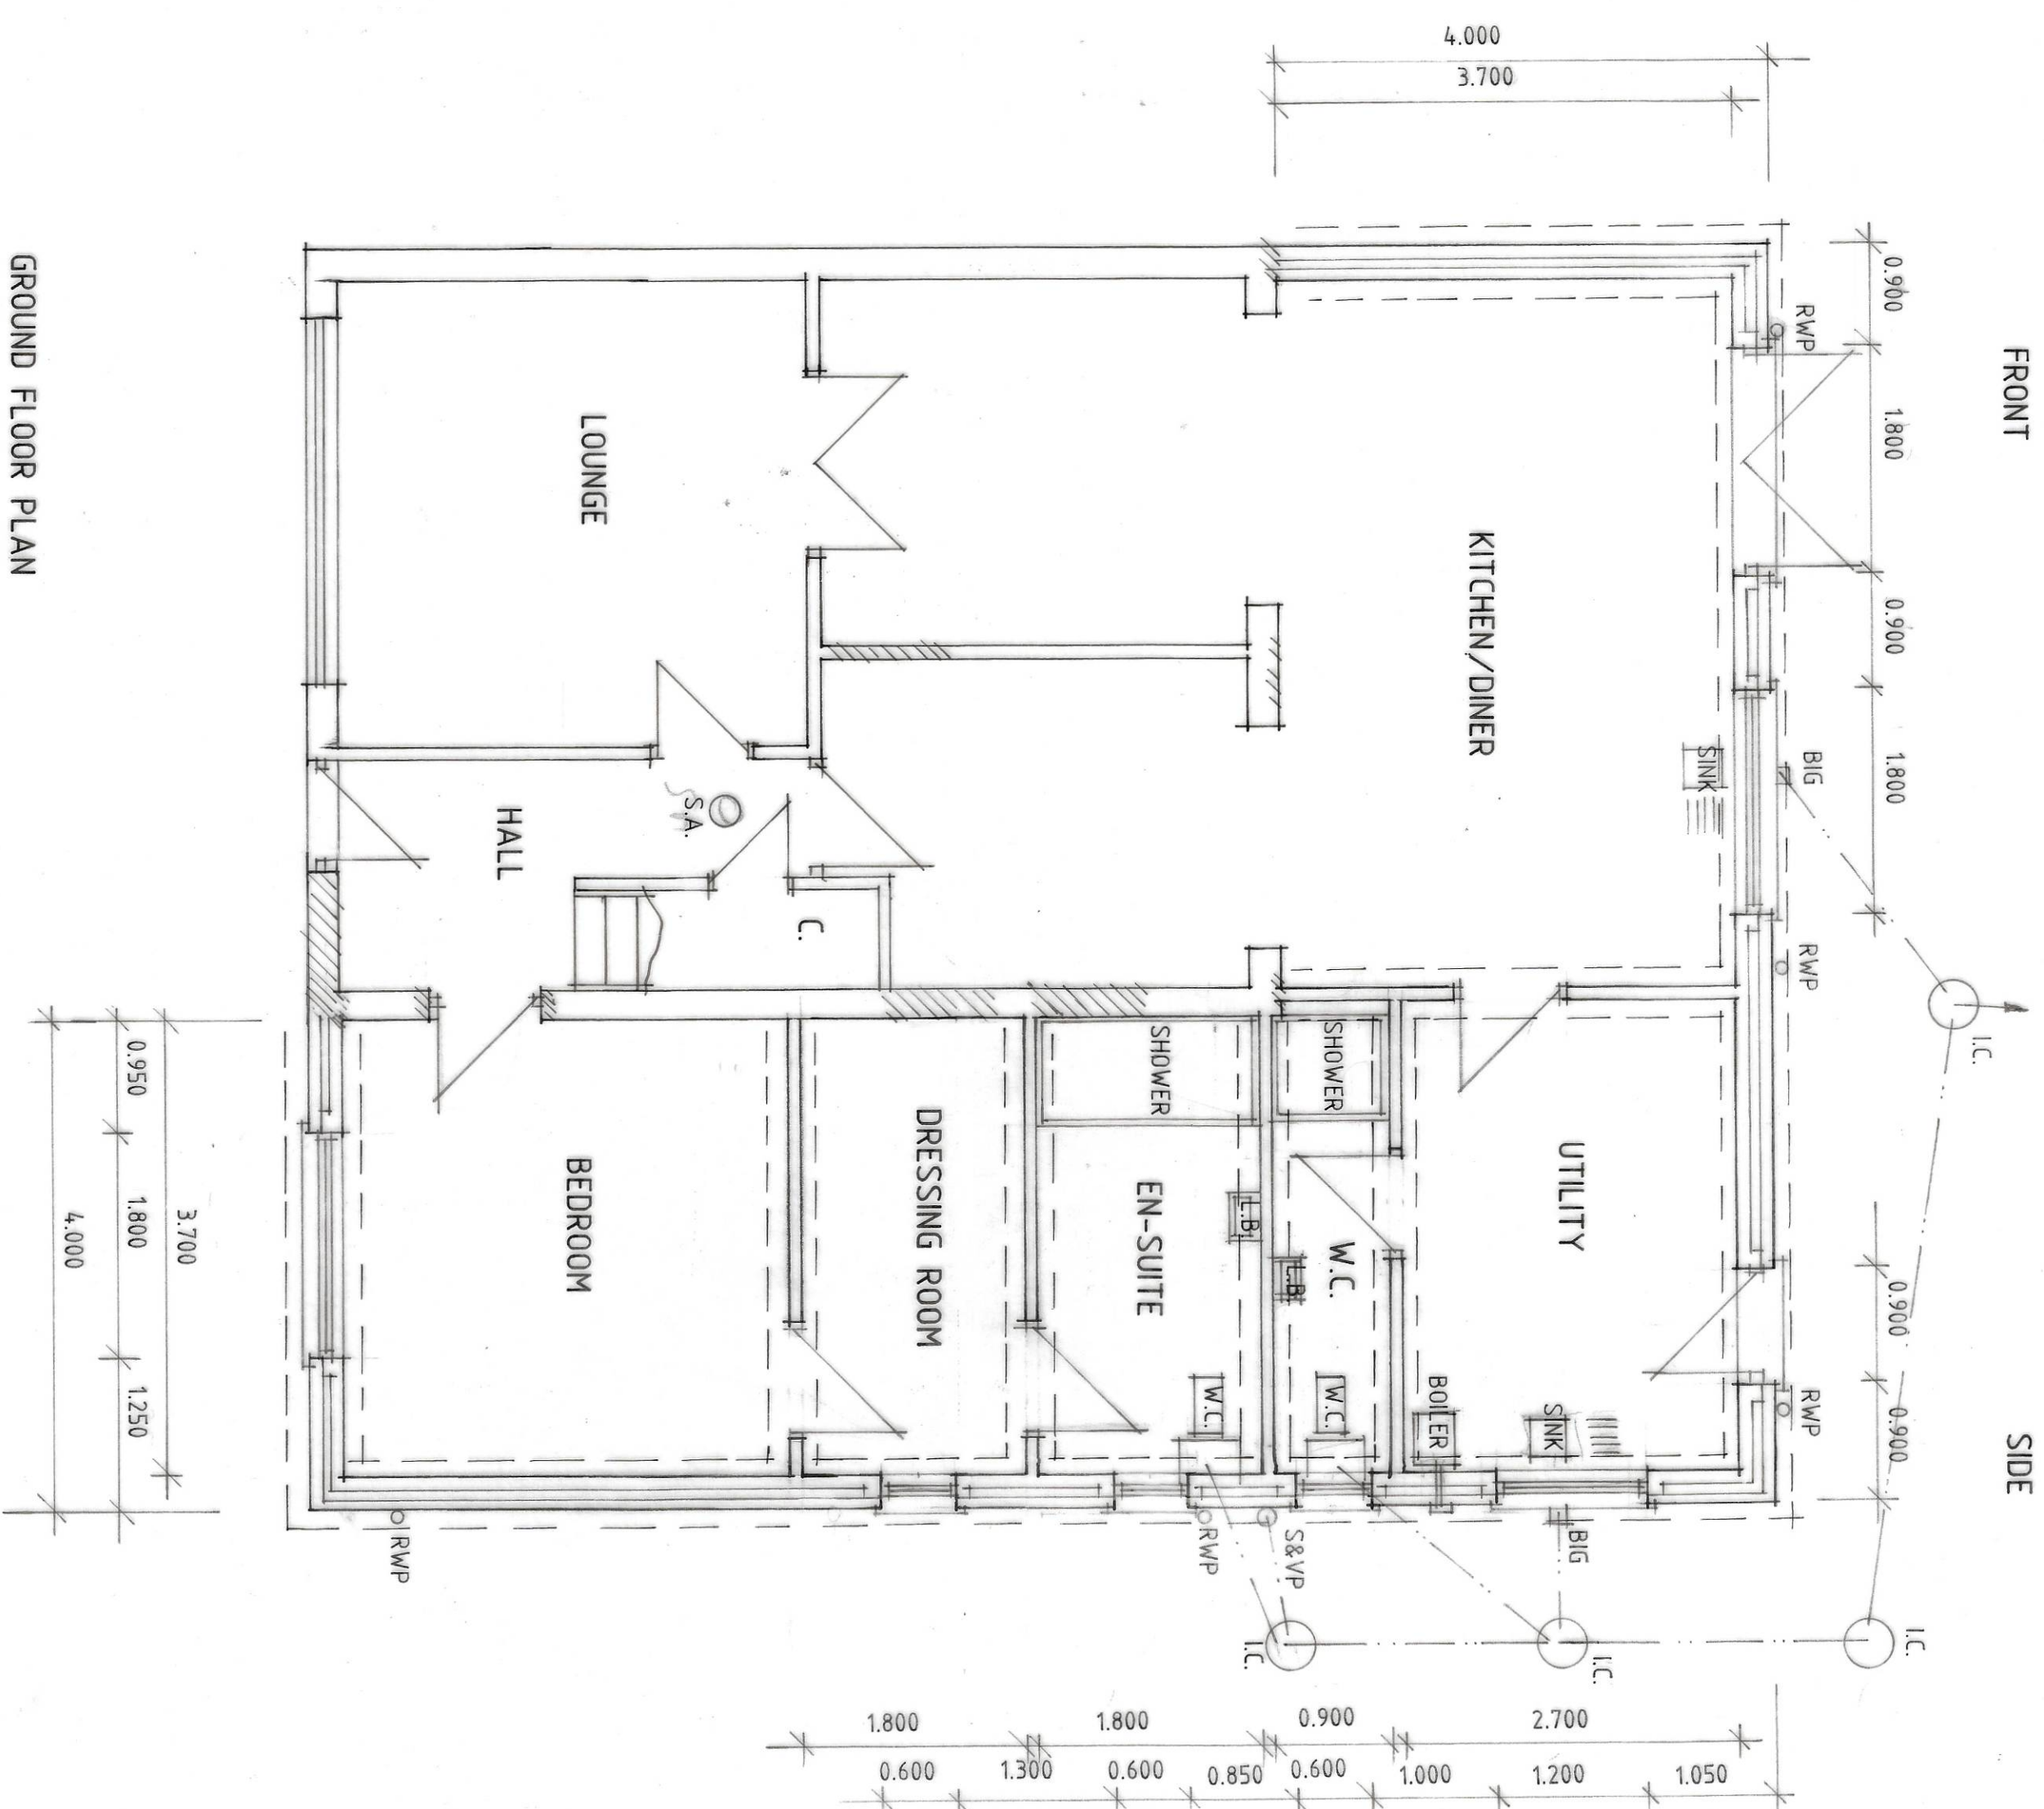

GROUND FLOOR PLAN

C - INF. ADDED - 21.12.2
B - ALTS - 20.12.21
A - DESIGN ALTS - 14.12.21

Status
DESIGN
CONSULTANTS IN ARCHITECTURE & PLANNING

PROPOSED EXTENSION AT
45 DELPH ROAD, LONG
SUTTON FOR

MR. & MRS. R. WILKIN.

PLAN AS PROPOSED

1:50 1:100 SD21-035/2

DEC-21 B. GILHAM.

2 Edinburgh Walk, Huddersfield,
Skipton, Leeds, West Yorks
Tel: 01484 423353 Fax: 01484 439702

