






FRONT (east)

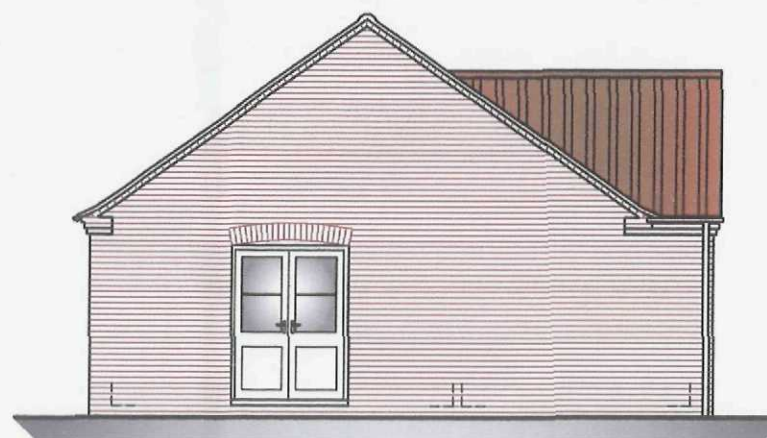

SIDE 1

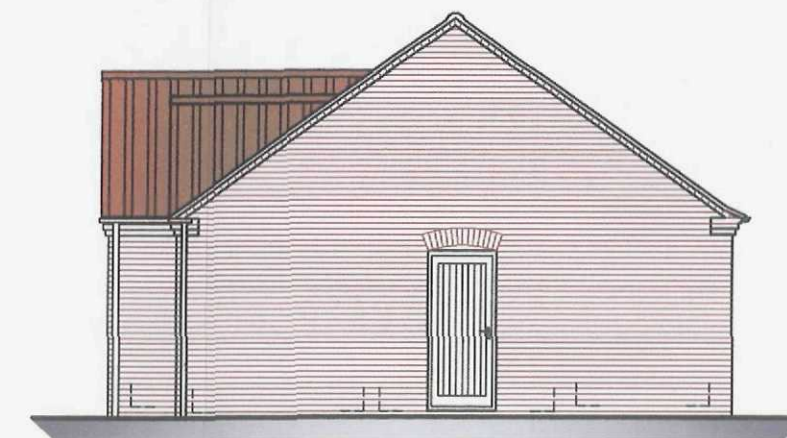

SIDE 2

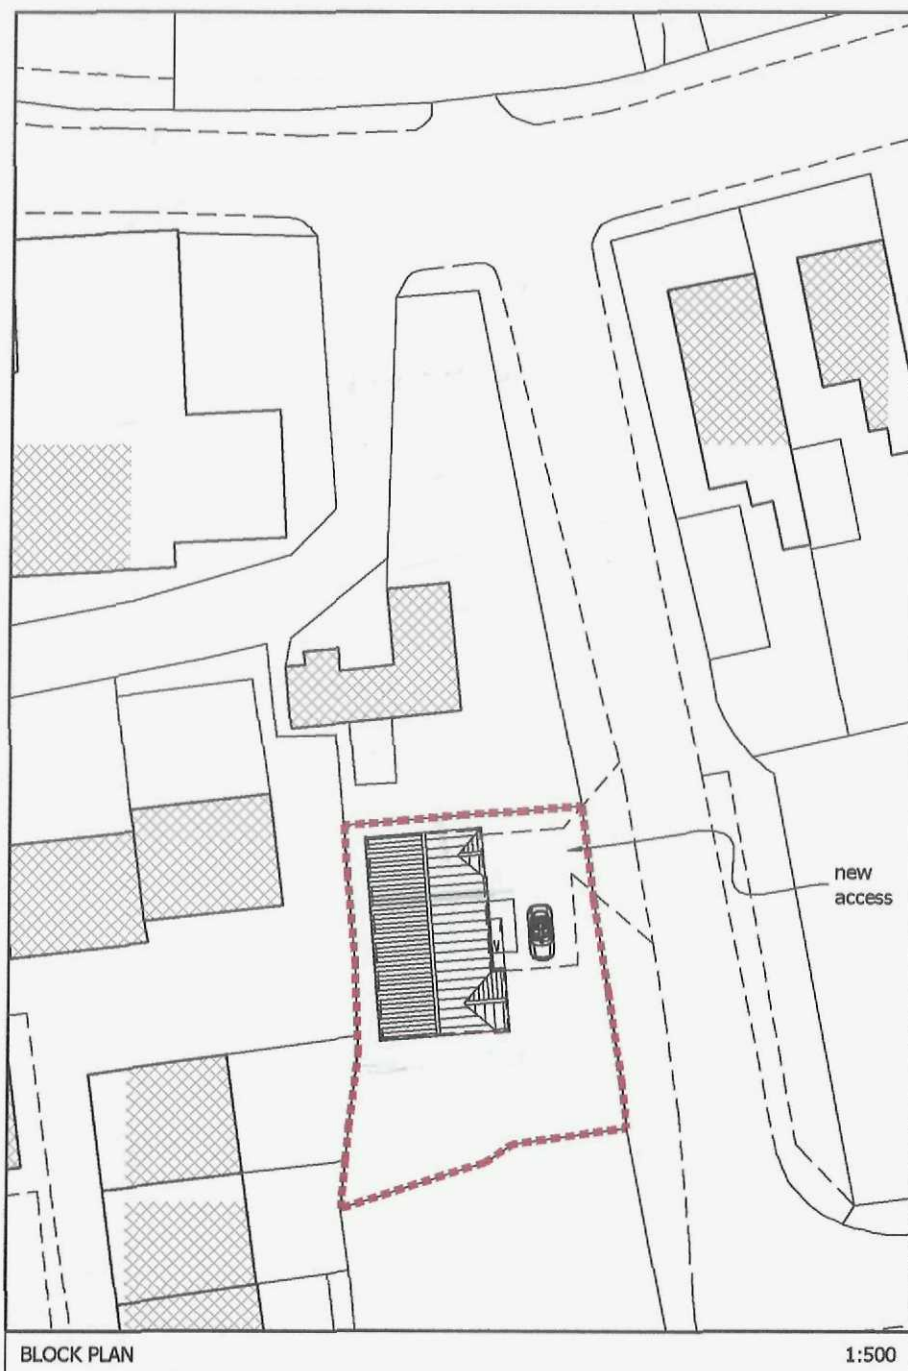

BLOCK PLAN

1:500




REAR

SHDC
Planning & Development


16 FEB 2009

Ref: 0109109

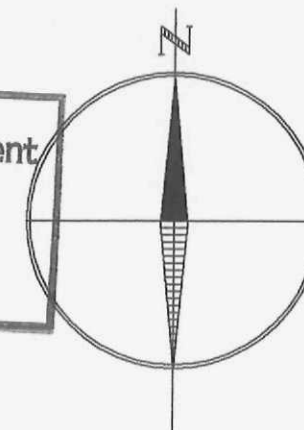

EXTERNAL MATERIALS:

- | | |
|-----------------|--|
| WALLS | - red facing brick |
| ROOF | - red/orange pantile |
| WINDOWS & DOORS | - light oak uPVC |
| ACCESS | - access to be set back 4.5m from road with 45 degree vision splay to Borough Planning Authority & Highways requirements |

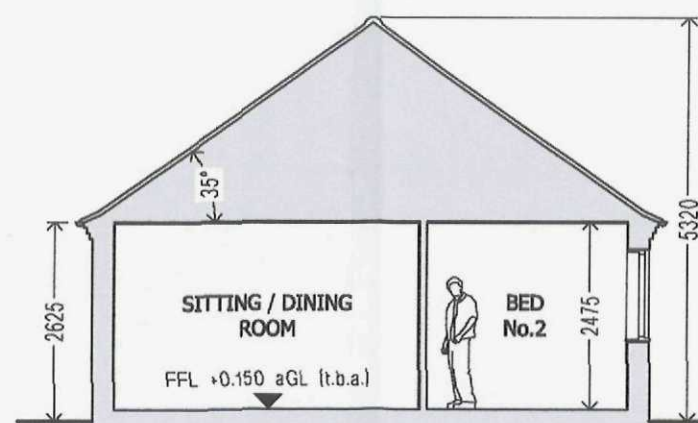

SECTION

CONSTRUCTION of BUNGALOW
LAND ADJACENT 39 WEST STREET
LONG SUTTON
PE12 9BW

For Mr J WRIGHT & Miss E COUPLAND

Scales:
ELEVATIONS - 1:100
SECTION - 1:100

FEBRUARY 2009

091102/11

Sheet 2 of 3

Architech
Chartered Architectural Technologist

39D Marchland Street
Terrington St Clement
King's Lynn
Norfolk
PE34 4NE
Tel: 01553 829869

