

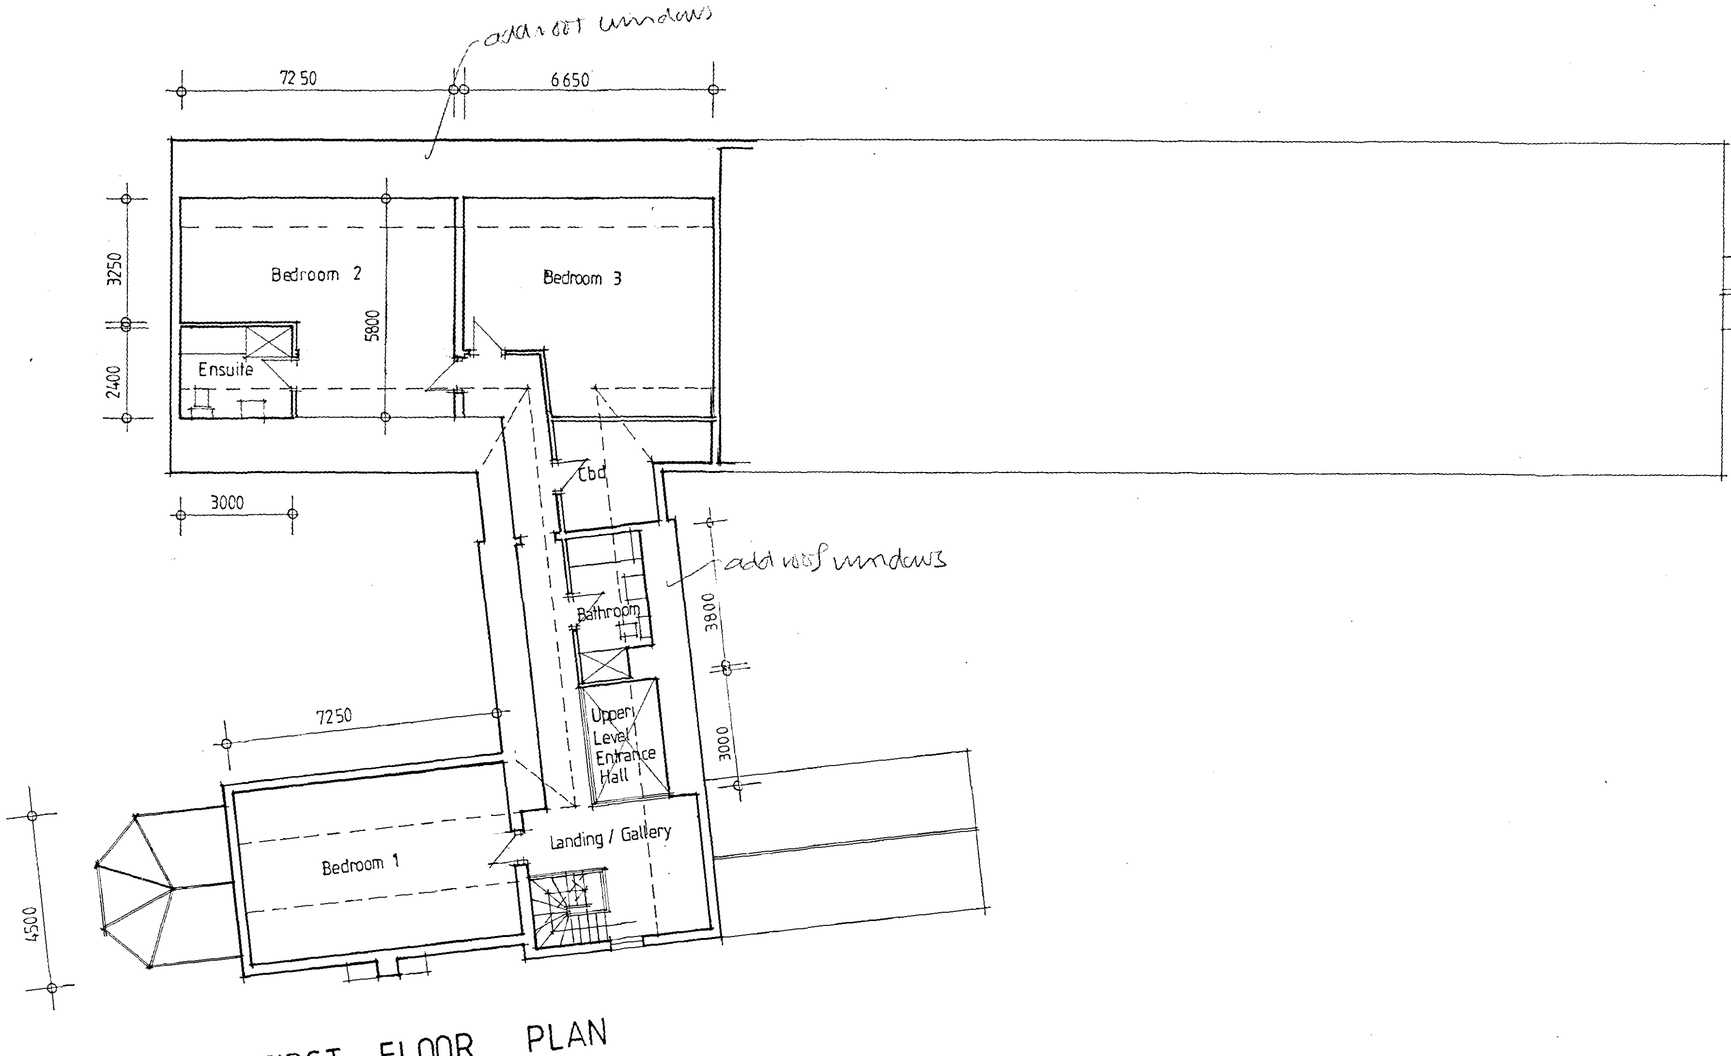


FIRST FLOOR PLAN

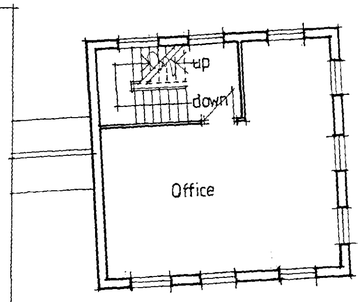

FIRST AND SECOND FLOOR OFFICES

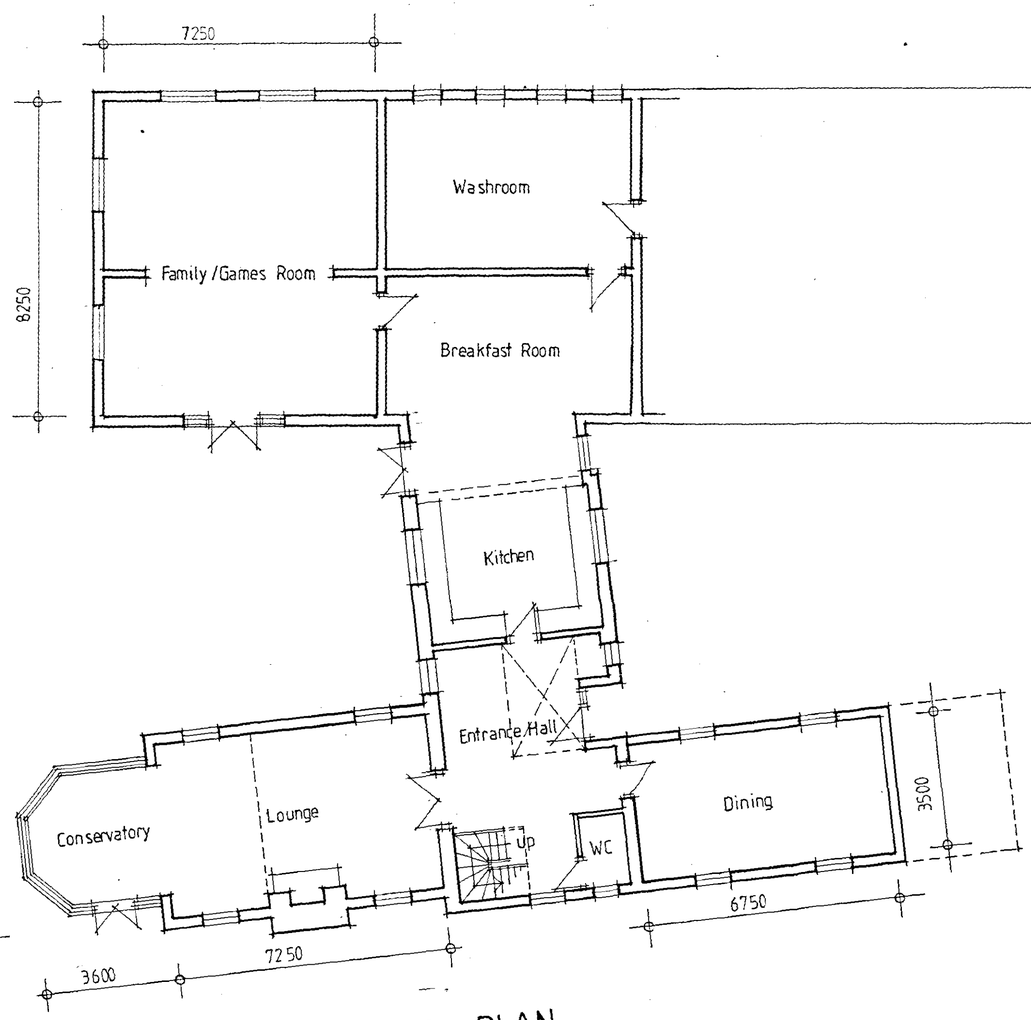

GROUND FLOOR PLAN

