Do not scale directly from this drawing. All discrepancies are to be brought to the attention of the Practice.

The copyright to this drawing is owned by Trevor A Clay RIBA Ltd.

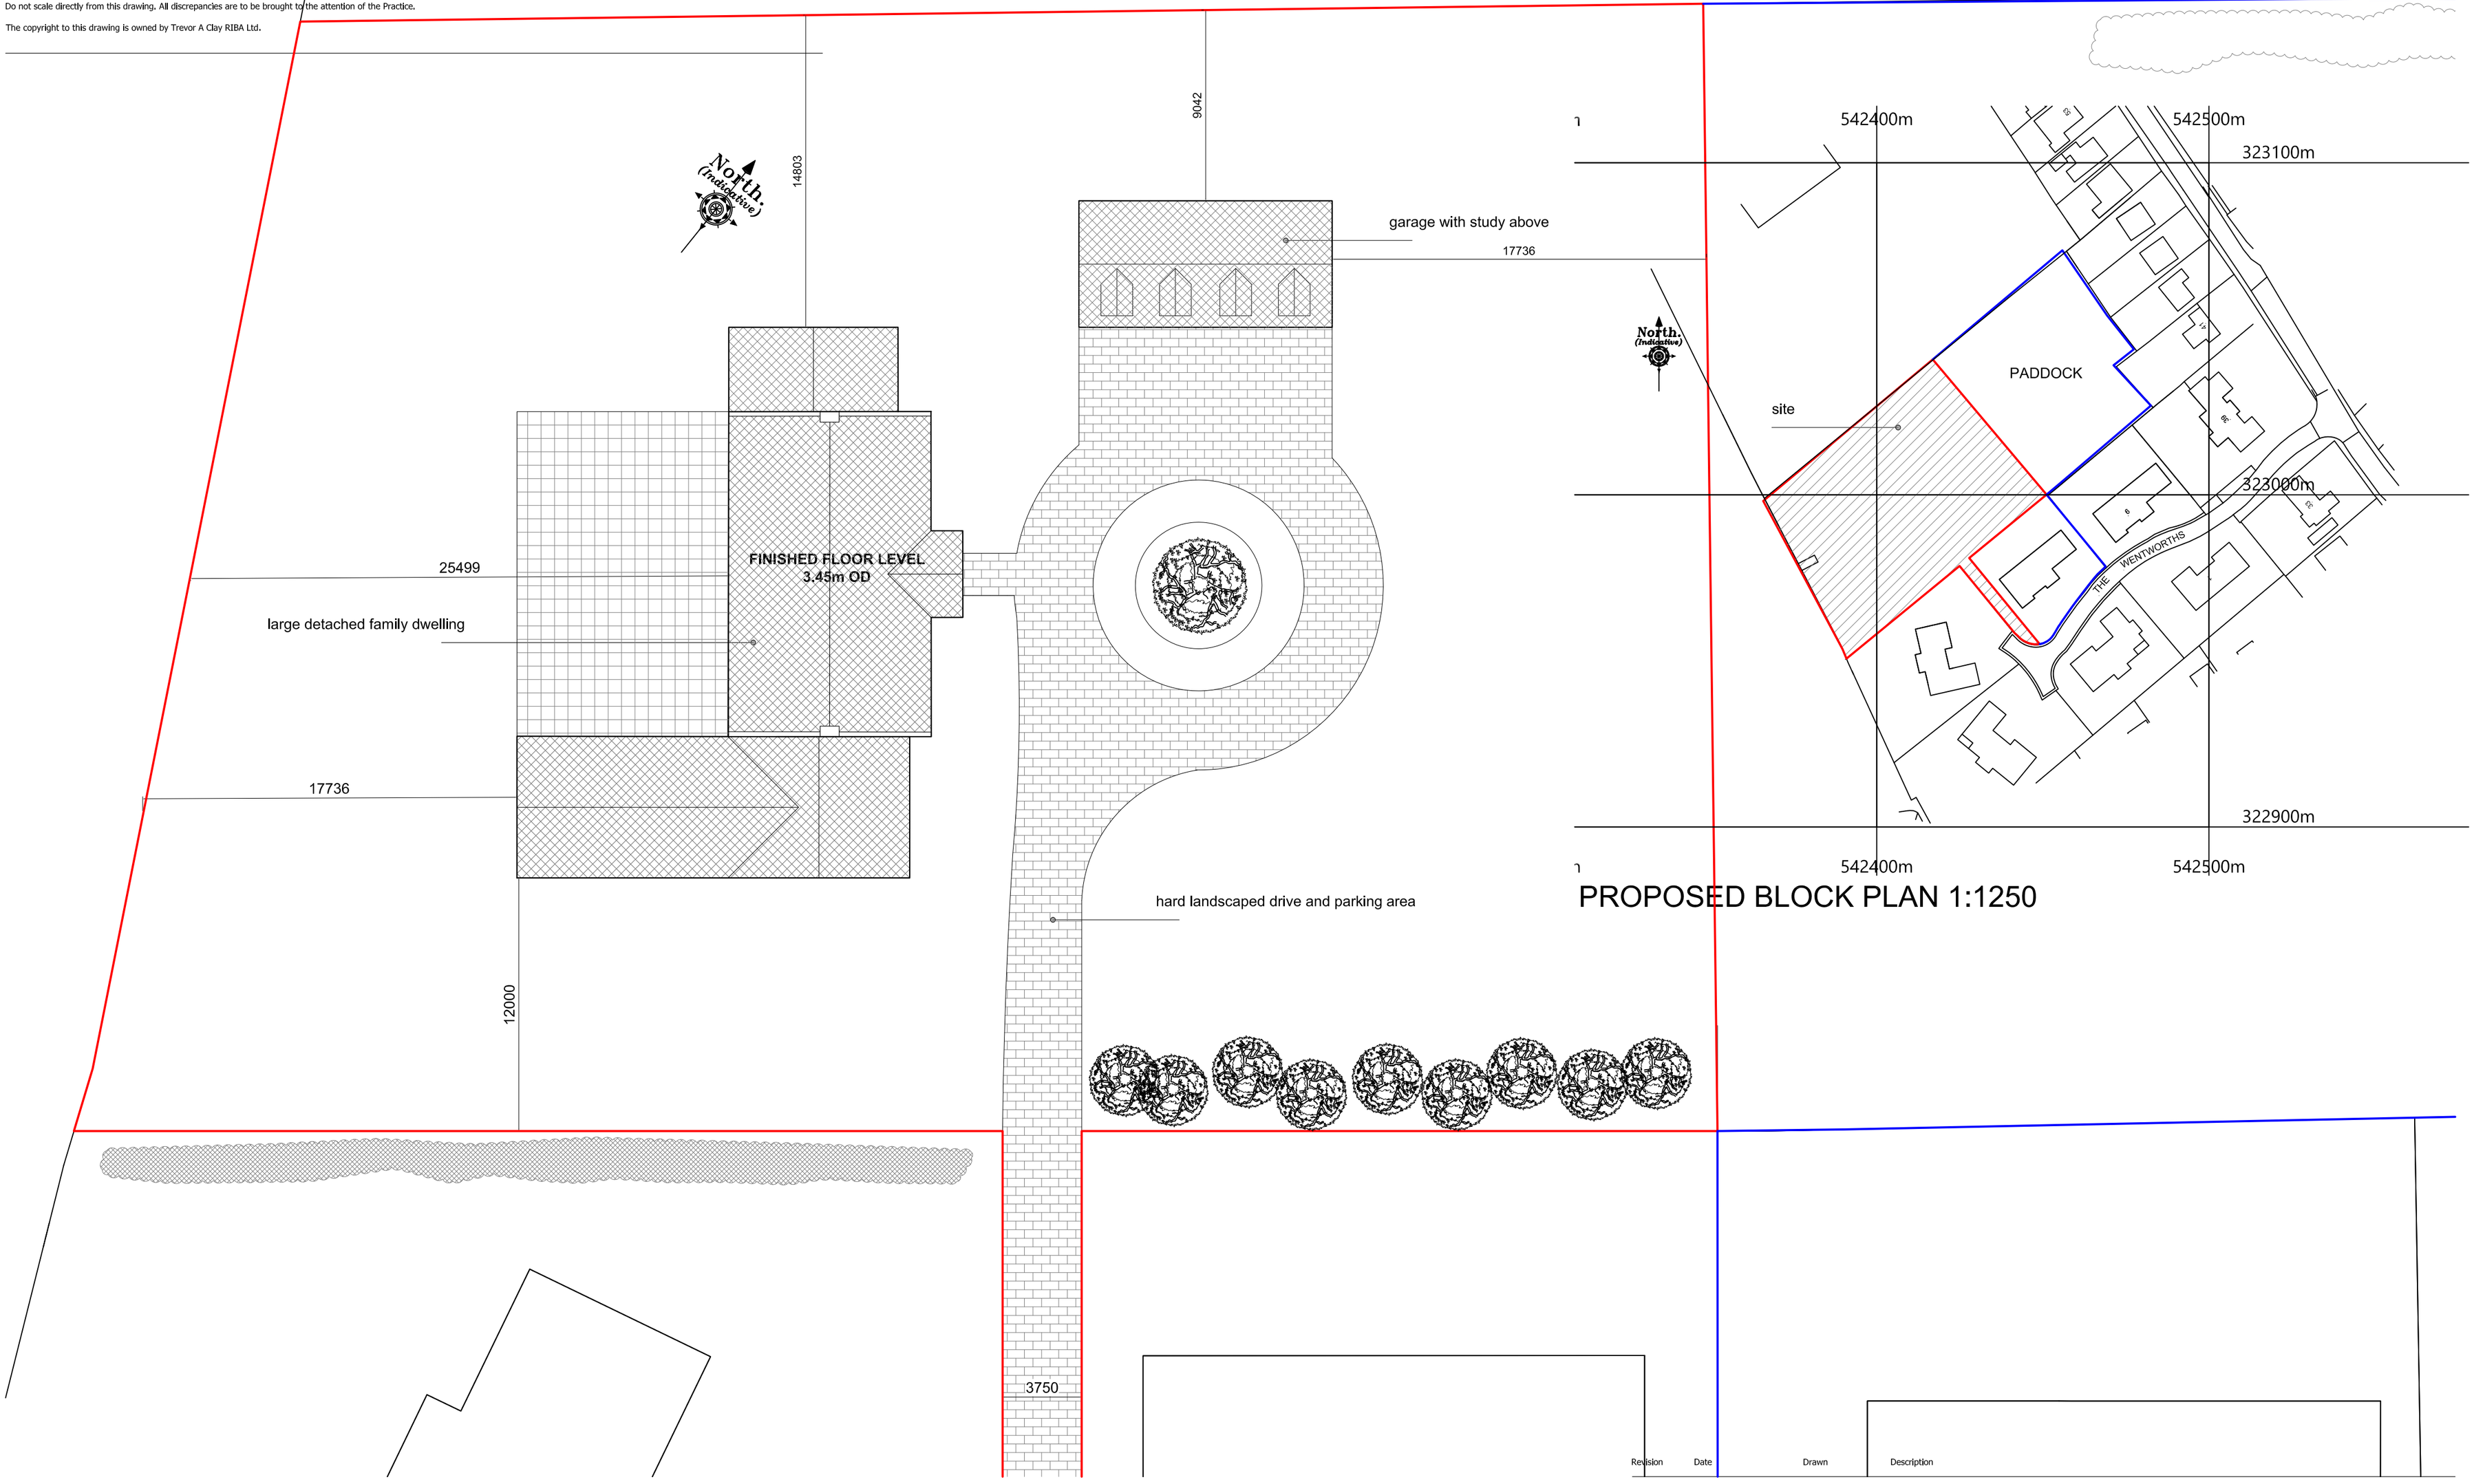

PROPOSED BLOCK PLAN 1:200

PROPOSED BLOCK PLAN 1:1250

Revision	Date	Drawn	Description

Client Robert Spenceley

Project New dwelling rear of No.5 The Wentworths, Long Sutton.

Drawing Outline Planning (block and lacation Plan)

Scale 1:200, 1:1250 @ A2 Drawn AWM Checked TAC Date 31/01/2018

Drawing No. 18/514/PA/002

TaC ARCHITECTS

Trevor A Clay RIBA Ltd, 14 Old Fendike Road, Weston Hills, Spalding, Lincs. PE126DD
01406 380027 07778 597975 trevor@tacarchitects.co.uk www.tacarchitects.co.uk