


SOLAR PARK WEST = 1272 panels = 0.27348MWp (utilised land area= 8100m² (0.81ha))
SOLAR PARK EAST = 2448 panels = 0.52632MWp (utilised land area= 12490m² (1.249ha))
TOTAL = 3720 panels = 0.7998MWp (utilised land area = 20590m² (2.059ha))

Notes:- Figures based on use of Sunyo 216Wp rated panel.
Utilised land area = area of land after allowance for access and DB easements.

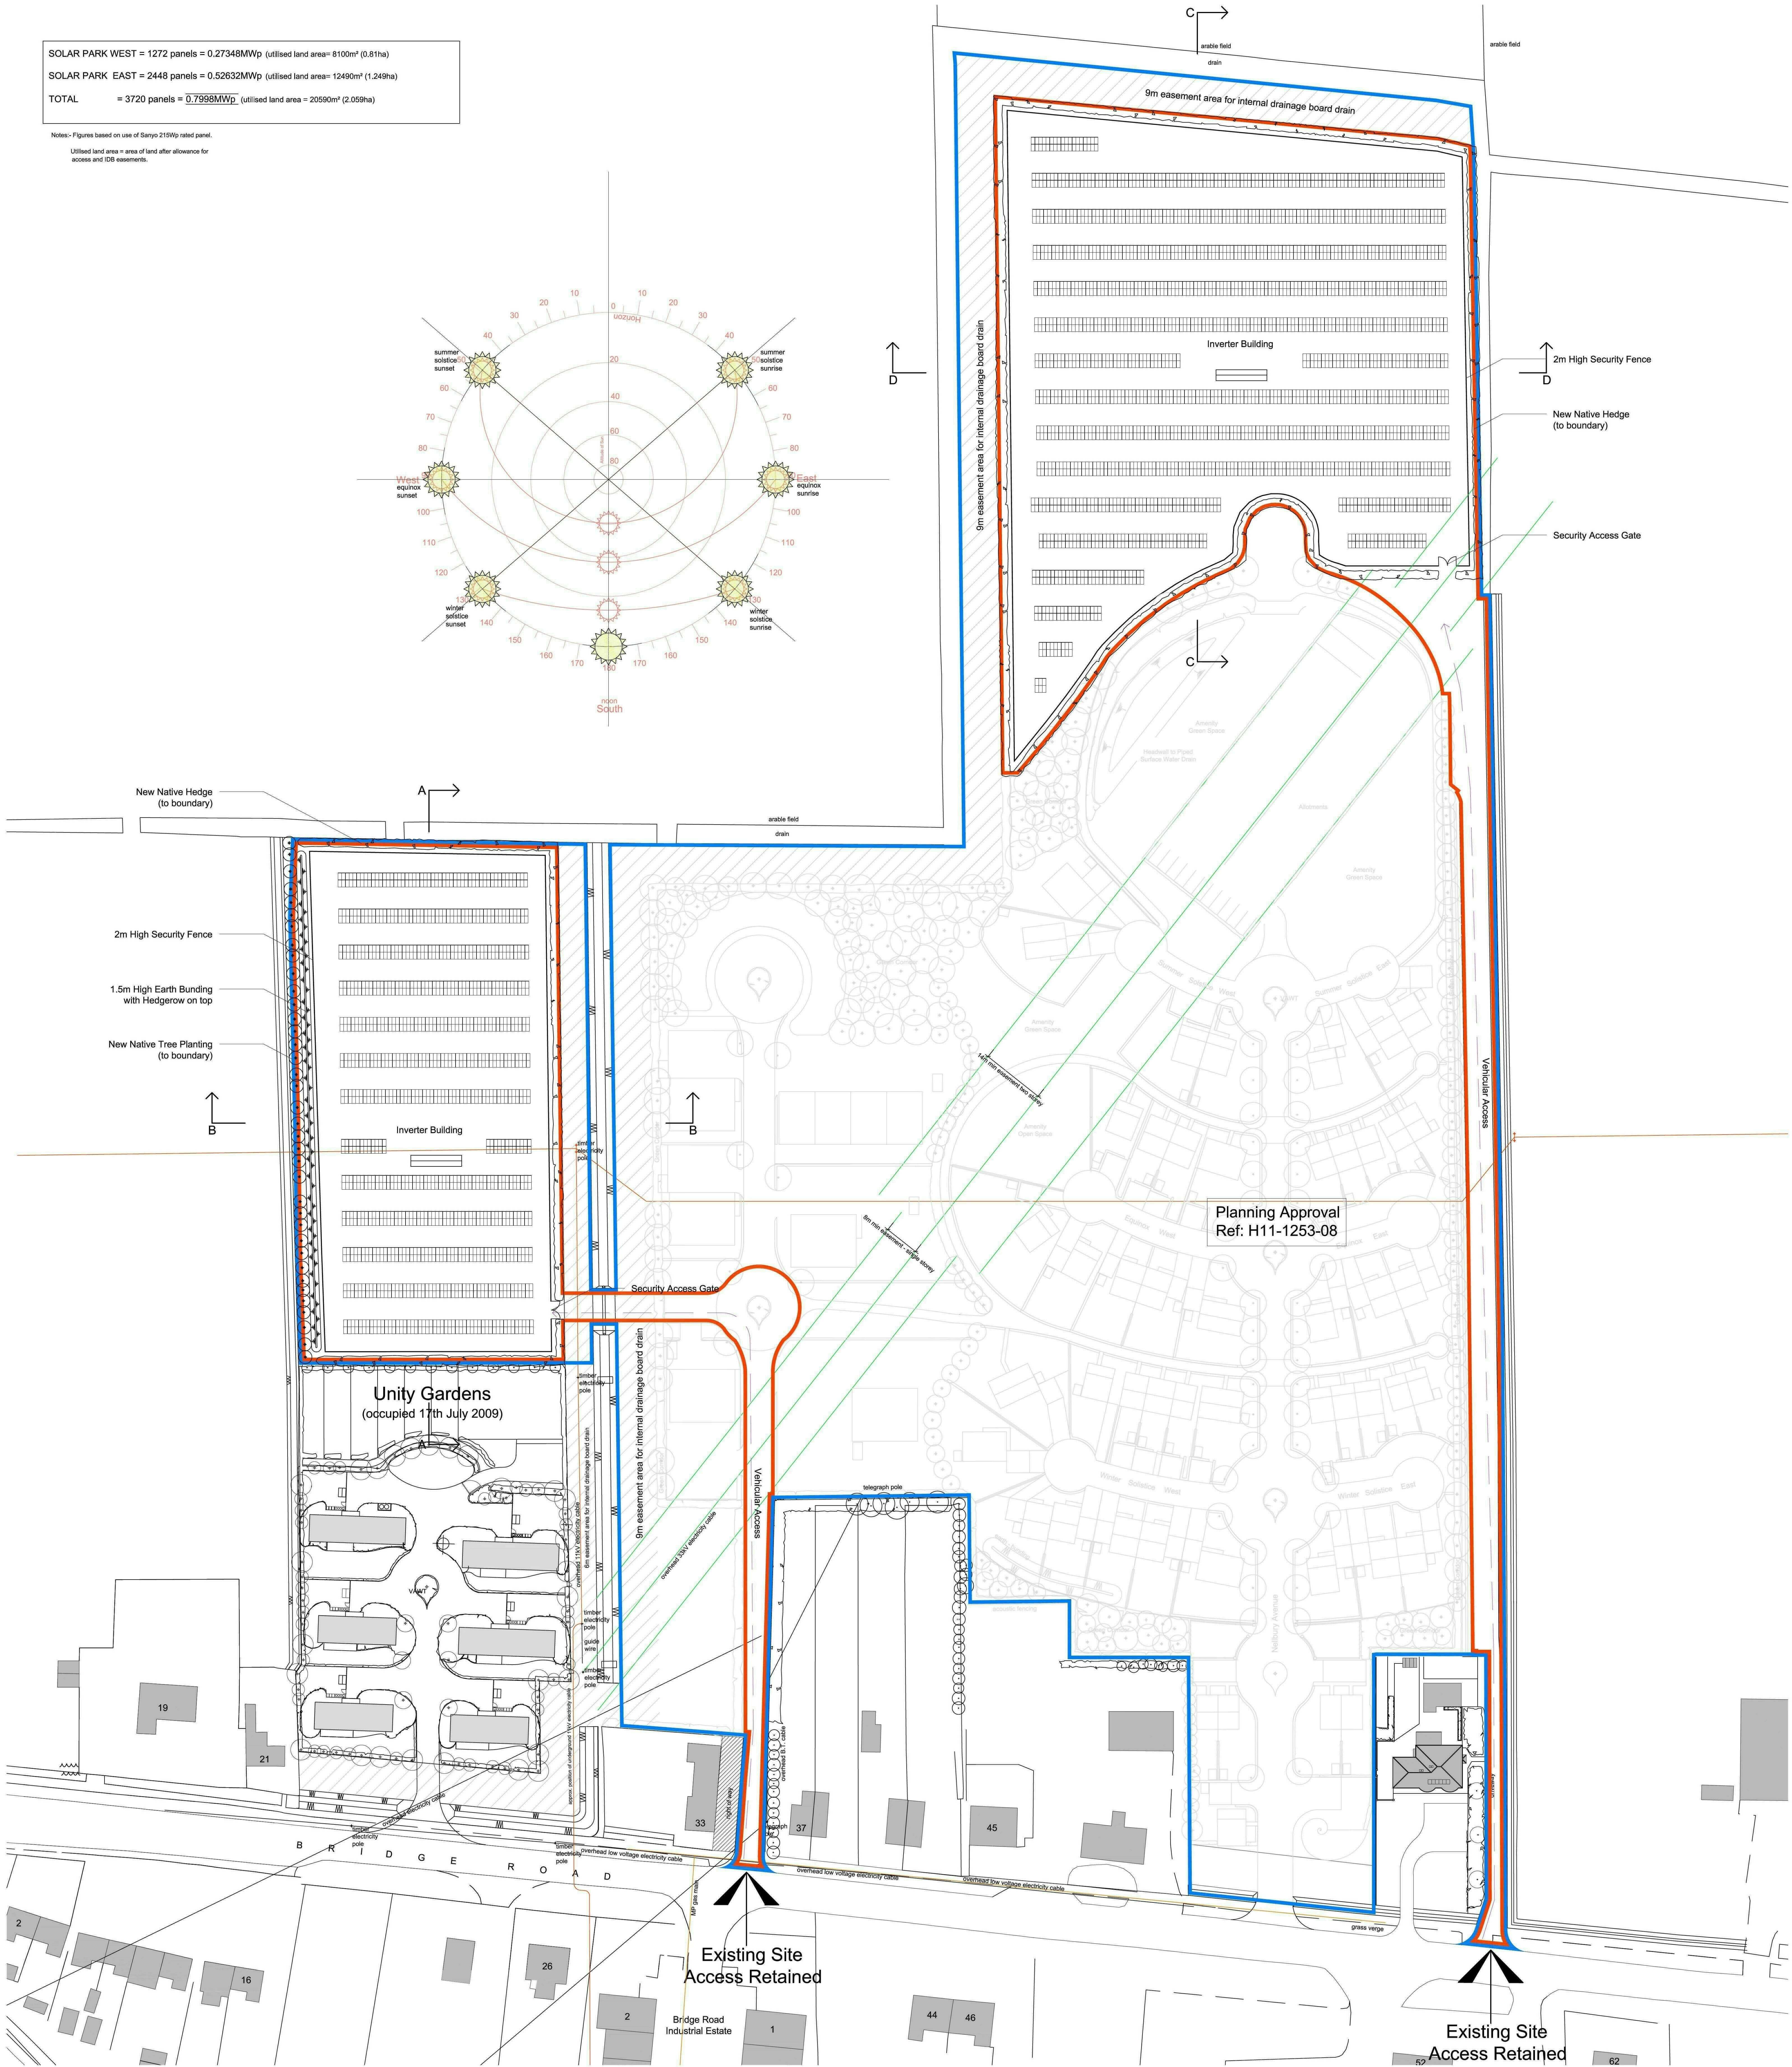

702.PL.02	Site Plan	24.02.11	JG
JR	Drawn		
RE	Checked		
11.02.2011	Date		

PROJECT	PROPOSED BRIDGE ROAD SOLAR PARKS
CLIENT	Moor Solar Ltd
SCALE	1:500 @ A0
LOCATION	Site Adjacent No. 37 Bridge Road, Long Sutton

THIS DRAWING IS THE COPYRIGHT OF THE ARCHITECT AND IS NOT TO BE REPRODUCED WITHOUT PRIOR PERMISSION.
ALL DIMENSIONS AND PARTICULARS ARE TO BE CHECKED ON SITE BEFORE WORK COMMENCES. DO NOT SCALE OFF THIS DRAWING FOR CONSTRUCTION PURPOSES.



SEARCH
ARCHITECTS
SUSTAINABLE ECOLOGICAL ARCHITECTURE LTD

9 Hoddins Way, Long Sutton,
Spalding, Lincolnshire, PE12 9JB

Tel: (01406) 364 646
Fax: (01406) 364 471
molearch@searcharchitects.co.uk
www.searcharchitects.biz