


South

South

G2 - C1
Mixed species

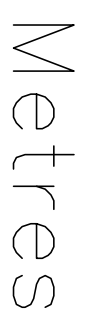

T0708 - B1.3 ASH
T0709 - B1.2 BIRCH
G4 - C1.2 CYPRESS
G6 - B1.2 MIXED SPECIES
G3 - C1 MIXED SPECIES

T0710 - B1,2 OAK
T0711 - B1,2 NORWAY MAPLE
T0712 - B1,2 HORSE CHESTNUT
T0713 - B1,2 HORSE CHESTNUT

DESIGN LTD

INTERIOR DESIGN | ARCHITECTURE | PROJECT MANAGEMENT

8 Sutcliffe Road, Wethering, Peterborough, PE8 6AY
Tel: 07589 441751 info@hld.co.uk
www.hld.co.uk

PROPOSED TEARS RECOVERY SITE
BRIDGE ROAD
LONG SUTTON
LINGS

Drawing No. 448SK02
Revision D

ALL DRAWINGS ARE THE COPYRIGHT OF PLD DESIGN