Operating Times For Noise Reduction

Revision 2

MAP AREA KEY

(HOURS OF OPERATION)

24HR USEAGE

6AM – 9PM*

7AM – 7PM**

ACOUSTIC FENCE
TO BS EN 1793 BUILT TO
2.1M HEIGHT DROPPED
TO 1M AT INDICATED LINE

ACOUSTIC FENCE
TO BS EN 1793 BUILT TO
3 METRES

RETAIN EXISTING
WALL FOR ACOUSTIC
SHIELDING TO
3 METRES

*6AM - 9PM MONDAY TO SATURDAY
7AM – 7PM SUNDAY

**OFFICE BLOCK INSIDE WILL BE 24HR

REVISION 2 CHANGE

- ADDITION OF 3M ACOUSTIC FENCE TO WEST OF PARKING AREA AS SET OUT BY BS4142:2014 NOISE IMPACT ASSESSMENT DATED JAN 19 2024

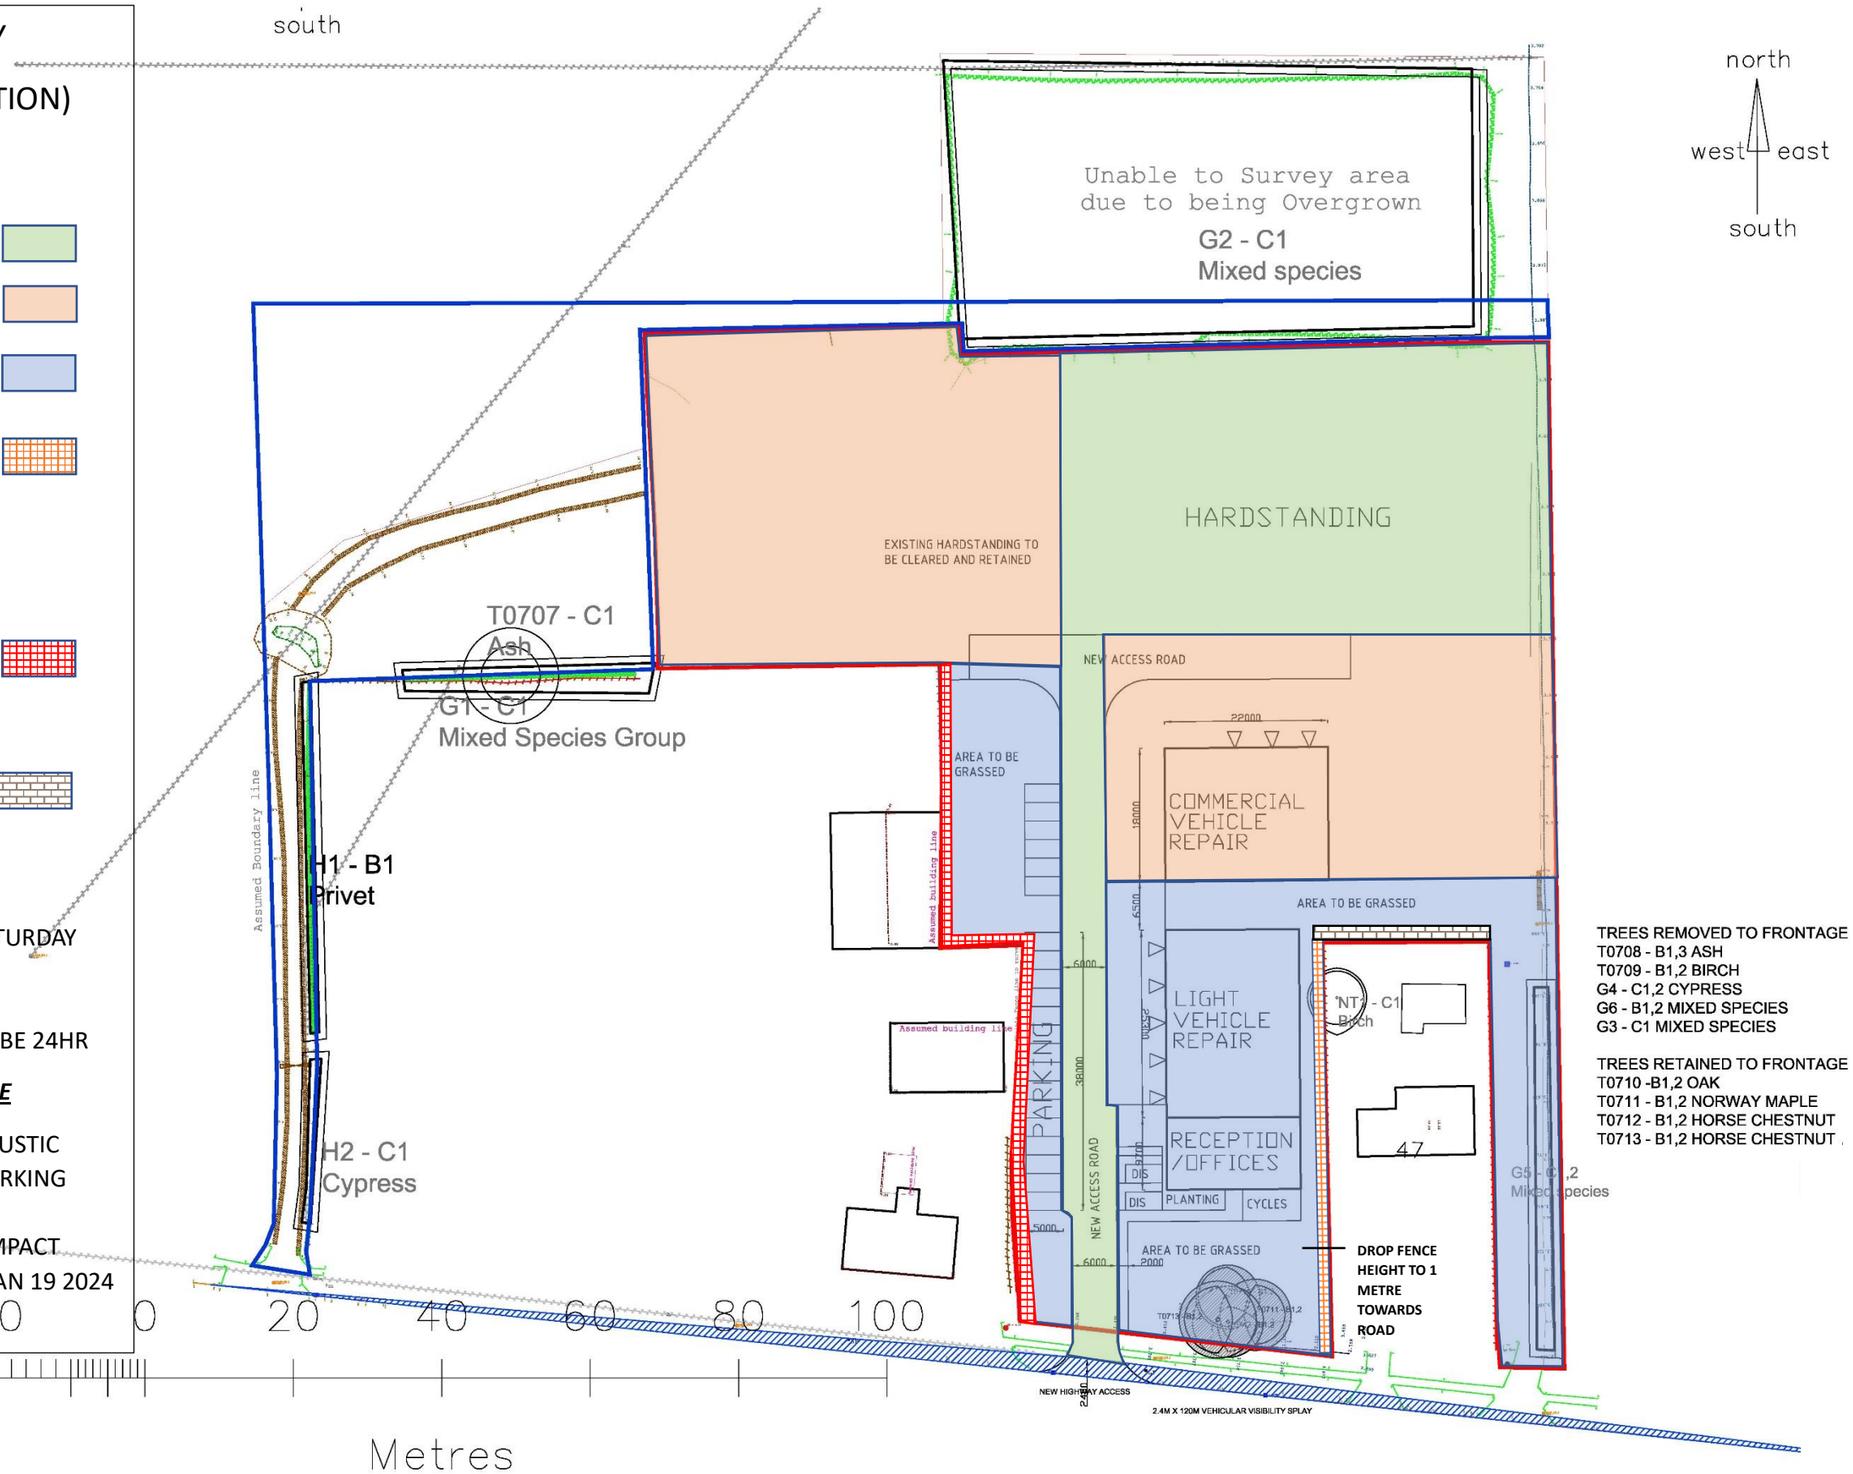

TREES REMOVED TO FRONTAGE
T0708 - B1,3 ASH
T0709 - B1,2 BIRCH
G4 - C1,2 CYPRESS
G6 - B1,2 MIXED SPECIES
G3 - C1 MIXED SPECIES

TREES RETAINED TO FRONTAGE
T0710 -B1,2 OAK
T0711 - B1,2 NORWAY MAPLE
T0712 - B1,2 HORSE CHESTNUT
T0713 - B1,2 HORSE CHESTNUT