


GLAZING BAR PROFILE

SCALE 1:1

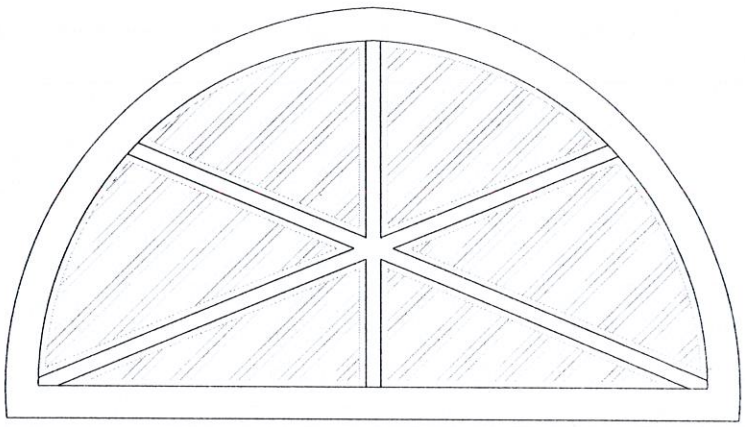


ELEVATION

SCALE 1:5

Rev	Date	Drawn	Chk'd	Rev	Date	Drawn	Chk'd	Rev	Date	Drawn	Chk'd

Ventrolla®
SASH WINDOW RENOVATION SPECIALISTS

DRAWING TITLE	GANT - CURVE TOP LIGHT				
DRAWING NUMBER	VENT1567			SHEET NO. 1	OF 1
DRAWN	CHECKED	APPROVED	DATE	DRAWING SIZE	REV
R.Bosomworth	CJC	RT	25.11.16	A3	0

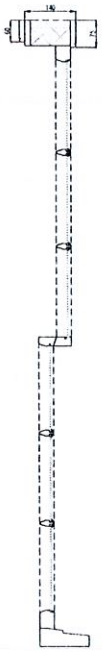


VERTICAL SECTION

SCALE 1:10




HORIZONTAL SECTION

SCALE 1:20

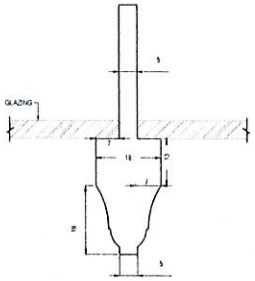

GLAZING BAR PROFILE

SCALE 1:1

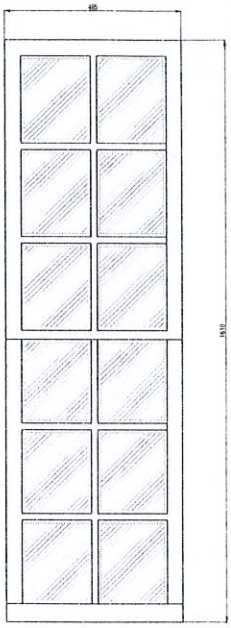


ELEVATION

SCALE 1:10

Rev.	Date	Drawn	Chk'd	Rev.	Date	Drawn	Chk'd	Rev.	Date	Drawn	Chk'd

Ventrolla®
SASH WINDOW RENOVATION SPECIALISTS

DRAWING TITLE					
GANT - DORMA					
DRAWING NUMBER				SHEET No.	OF
VENT1566				1	1
DRAWN	CHECKED	APPROVED	DATE	DRAWING SIZE	REV
R.Bosomworth	CJC	RT	24.11.16	A3	0

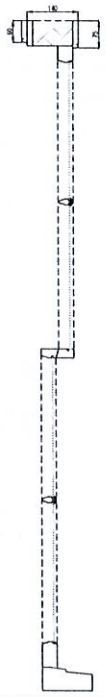


VERTICAL SECTION

SCALE 1:10




HORIZONTAL SECTION

SCALE 1:20

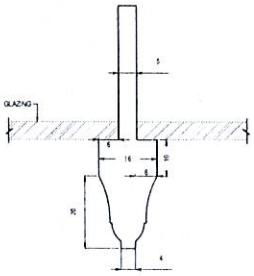

GLAZING BAR PROFILE

SCALE 1:1

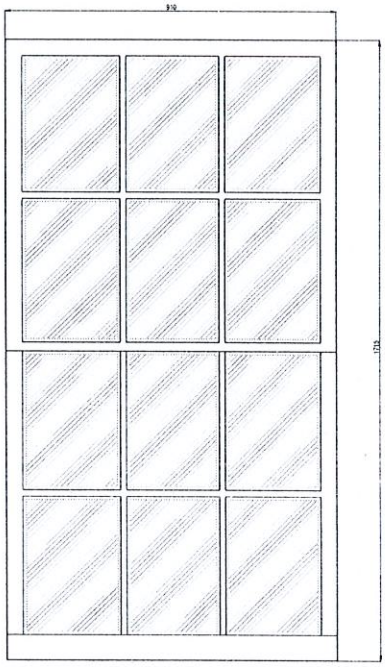

ELEVATION


SCALE 1:10

Rev.	Date	Drawn	Chk'd	Rev.	Date	Drawn	Chk'd	Rev.	Date	Drawn	Chk'd

Ventrolla®
SASH WINDOW RENOVATION SPECIALISTS

DRAWING TITLE: GANT - FRONT ROOM LH & RH

DRAWING NUMBER				SHEET No	OF
VENT1565				1	1
DRAWN	CHECKED	APPROVED	DATE	DRAWING SIZE	REV
R.Bosomworth	CJC	RT	24.11.16	A3	0

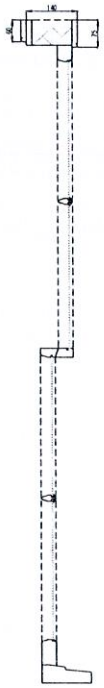


VERTICAL SECTION

SCALE 1:10




HORIZONTAL SECTION

SCALE 1:20

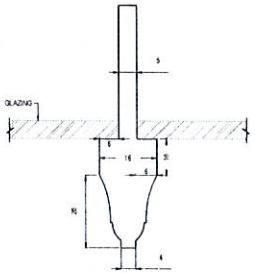

GLAZING BAR PROFILE

SCALE 1:1

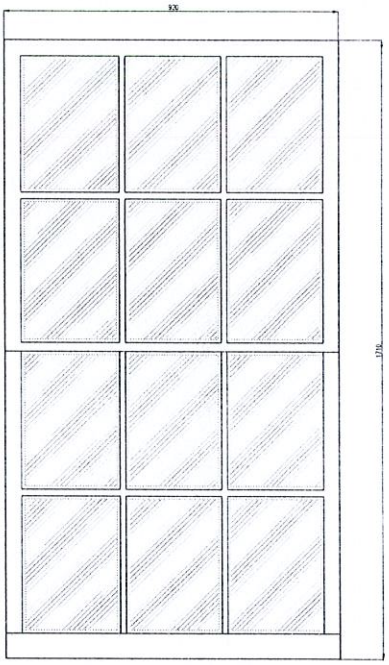

ELEVATION

SCALE 1:10

Rev.	Date	Drawn	Chk'd	Rev.	Date	Drawn	Chk'd	Rev.	Date	Drawn	Chk'd


Ventrolla® SASH WINDOW RENOVATION SPECIALISTS

DRAWING TITLE: GANT - MAIN BED L H SIDE

DRAWING NUMBER: VENT1563

SHEET No: 1 OF: 1

DRAWN	CHECKED	APPROVED	DATE	DRAWING SIZE	REV
R.Bosomworth	CJC	RT	24.11.16	A3	0

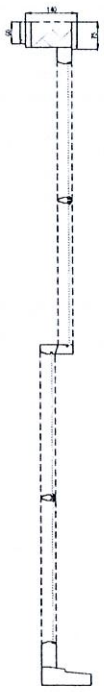


VERTICAL SECTION

SCALE 1:10




HORIZONTAL SECTION

SCALE 1:20

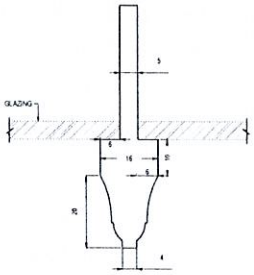

GLAZING BAR PROFILE

SCALE 1:1

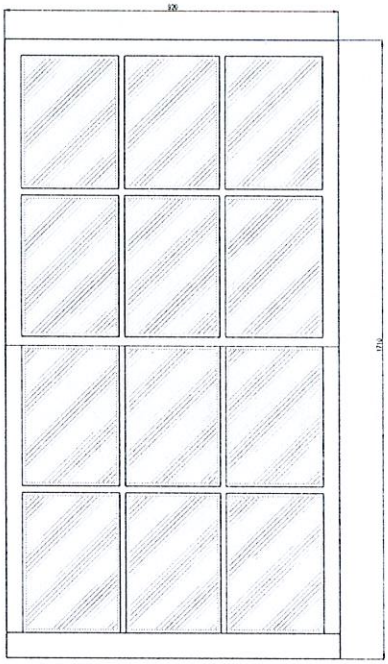

ELEVATION

SCALE 1:10

Rev.	Date	Drawn	Chk'd	Rev.	Date	Drawn	Chk'd	Rev.	Date	Drawn	Chk'd


Ventrolla®
SASH WINDOW RENOVATION SPECIALISTS

DRAWING TITLE: GANT - MAIN BED MID

DRAWING NUMBER: VENT1564

SHEET No: 1 OF: 1

DRAWN	CHECKED	APPROVED	DATE	DRAWING SIZE	REV
R.Bosomworth	CJC	RT	24.11.16	A3	0

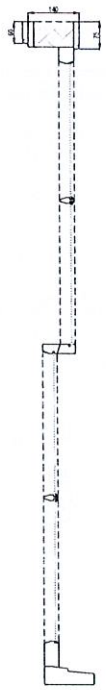


VERTICAL SECTION

SCALE 1:10




HORIZONTAL SECTION

SCALE 1:20

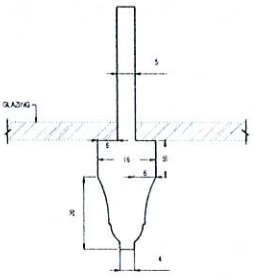

GLAZING BAR PROFILE

SCALE 1:1

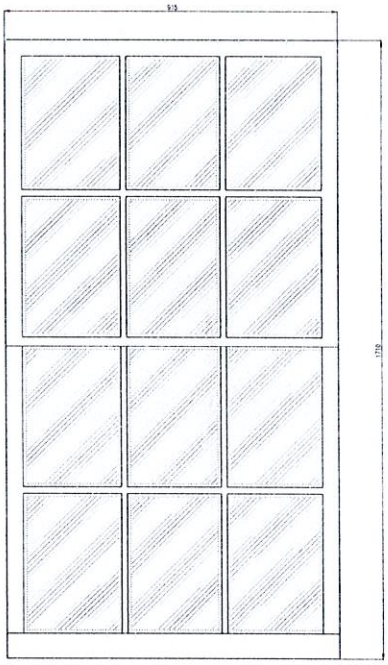

ELEVATION

SCALE 1:10

Rev.	Date	Drawn	Chk'd	Rev.	Date	Drawn	Chk'd	Rev.	Date	Drawn	Chk'd

Ventrolla®
SASH WINDOW RENOVATION SPECIALISTS

DRAWING TITLE: GANT - MAIN BED R H SIDE

DRAWING NUMBER				SHEET No	OF
VENT1562				1	1
DRAWN	CHECKED	APPROVED	DATE	DRAWING SIZE	REV
R.Bosomworth	CJC	RT	24.11.16	A3	0