
65621 - LONG SUTTON

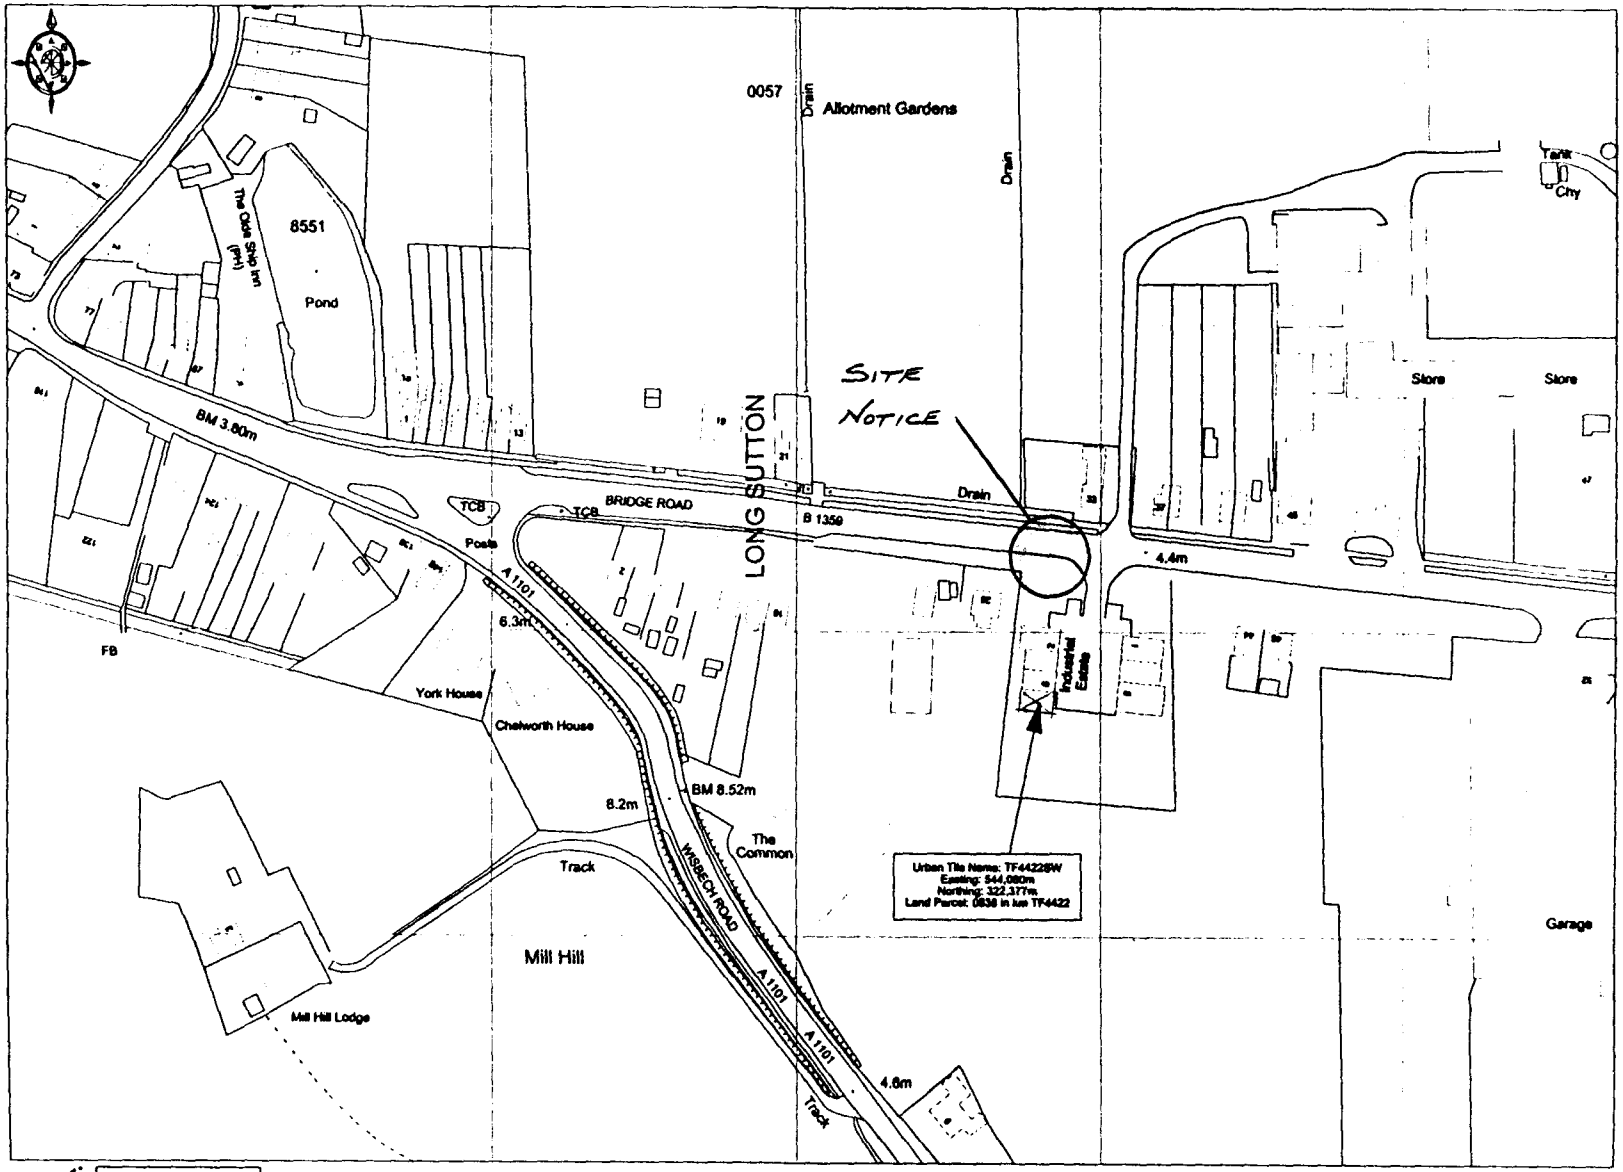


Ordnance Survey Licensed Partner

© Crown copyright 2001 All rights reserved. Based on Ordnance Survey digital data Survey Scale - 1:2500 Plotted Scale - 1:2500
(Scales other than at Survey Scale should not be used for accurate measurement). Business occupancy data ©2001 Thomson Directories Ltd.


NGR 544080 / 322377

SUPPLIED

C14/01

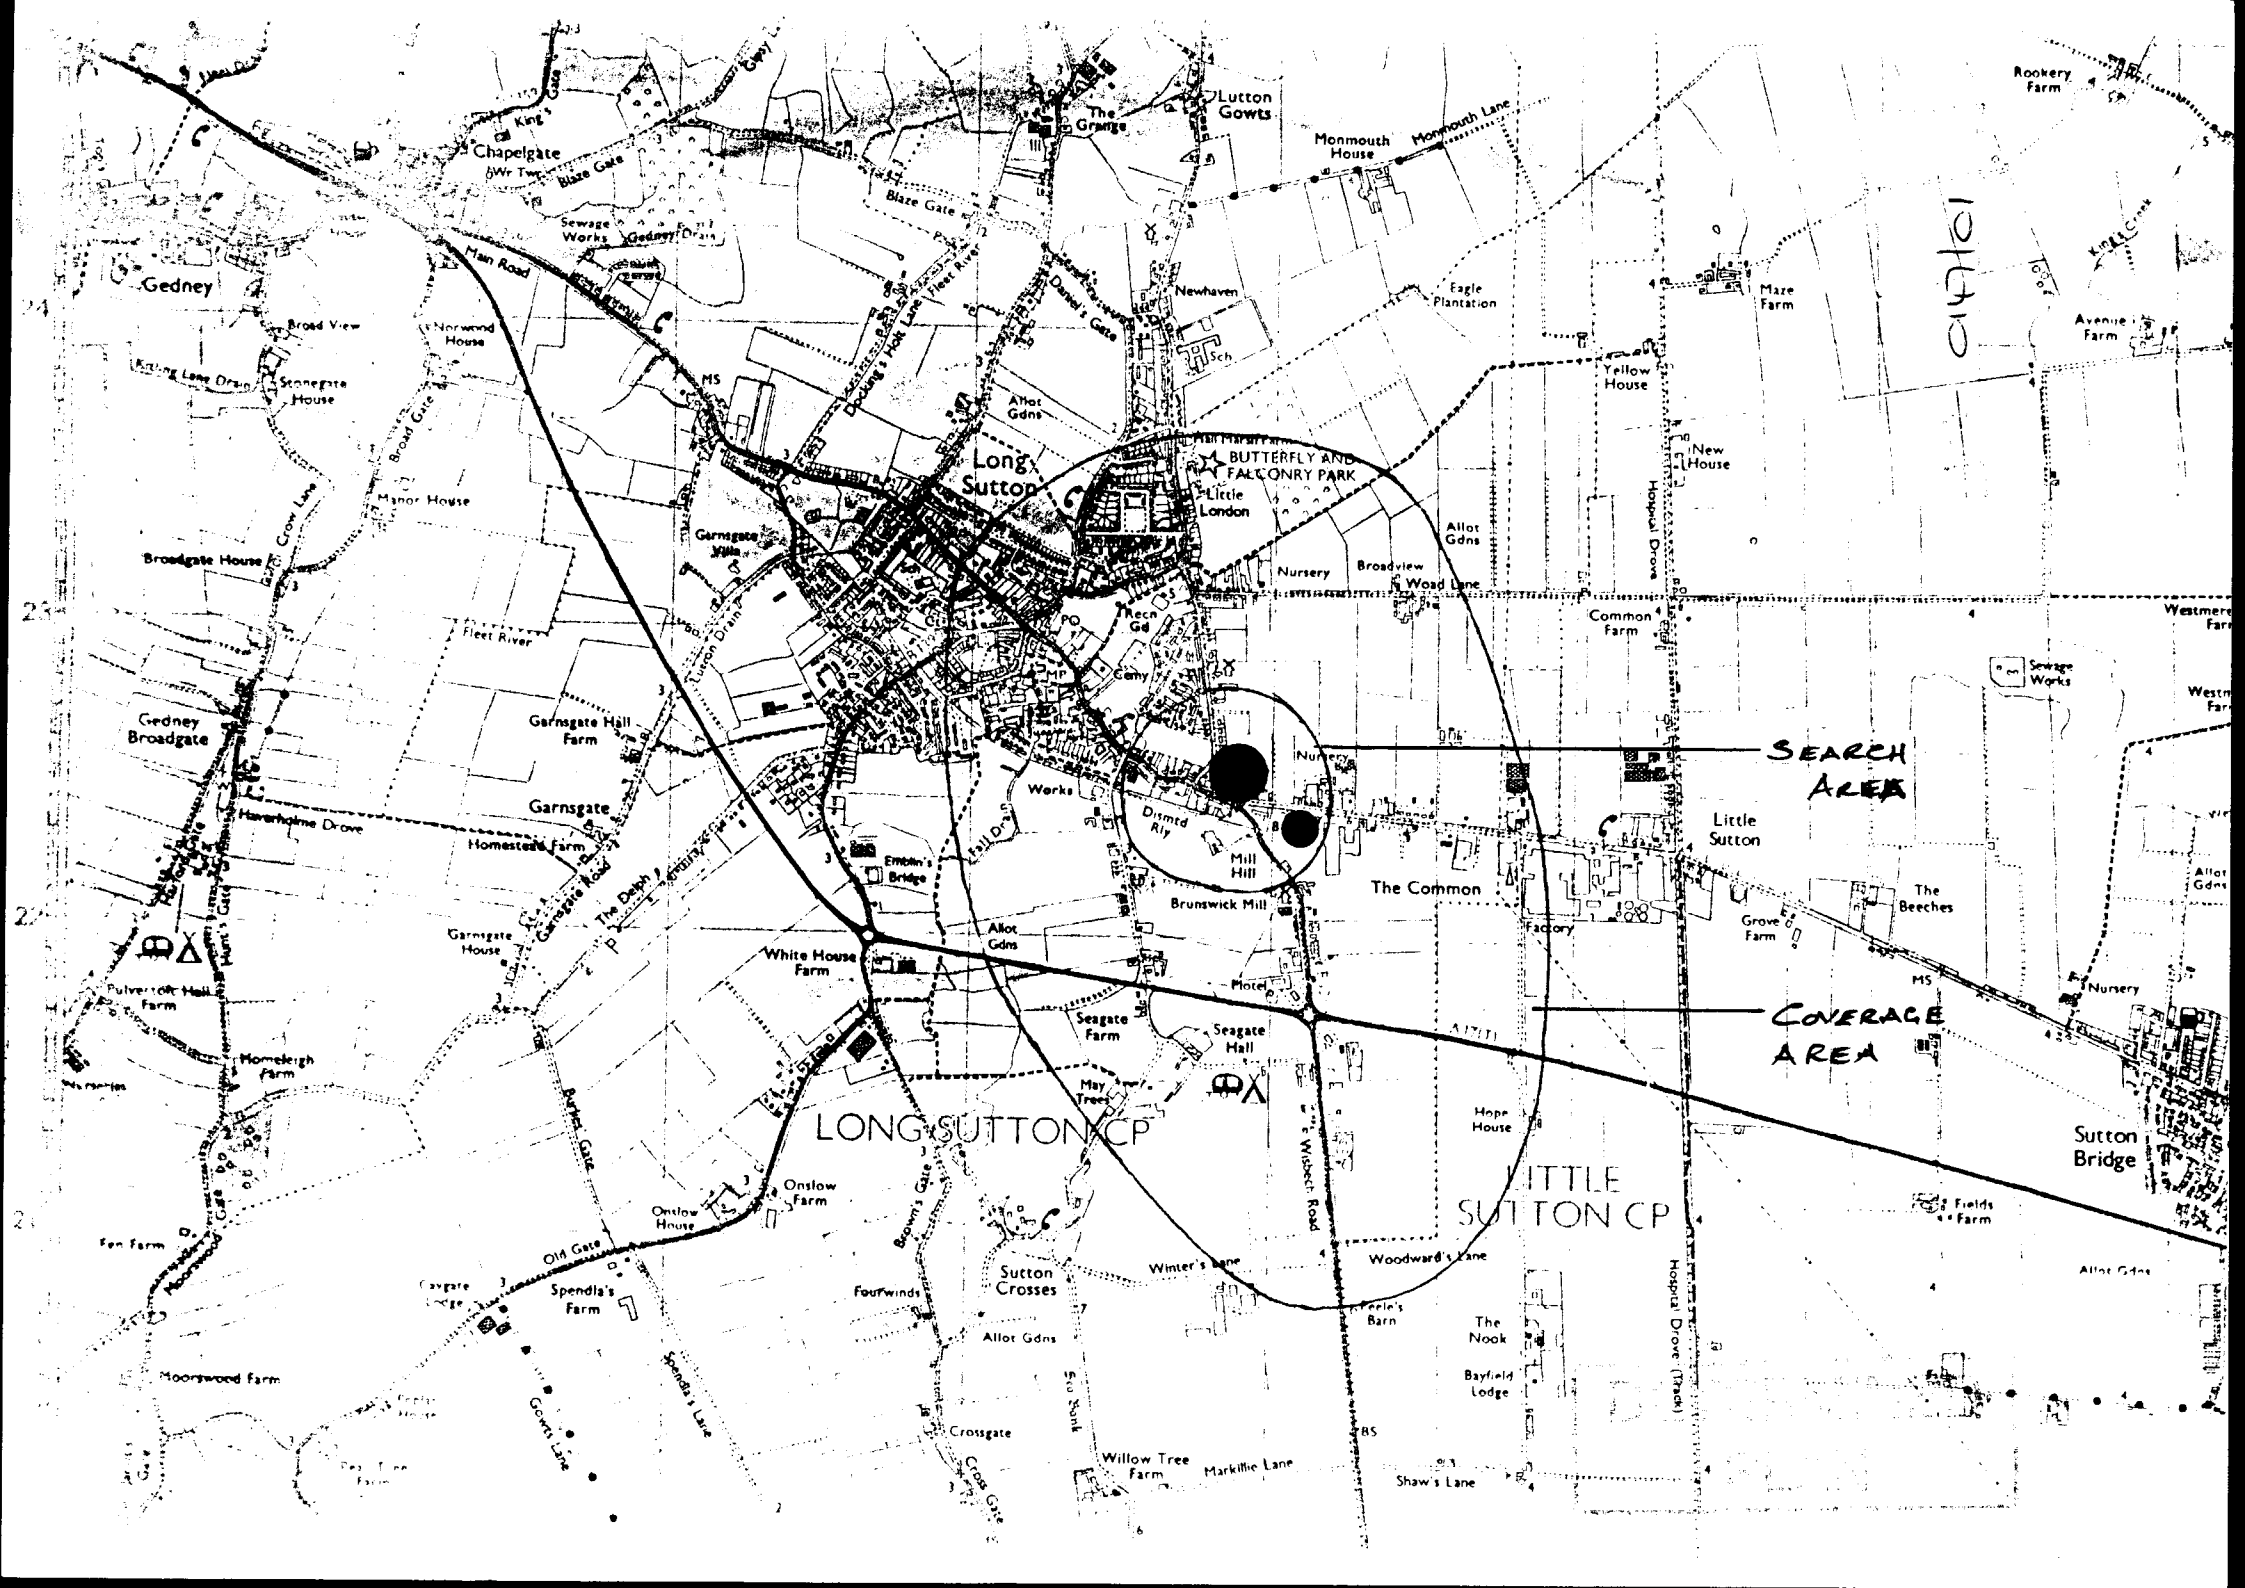
SEARCH AREA
COVERAGE AREA
LONG SUTTON CP
LITTLE SUTTON CP
Long Sutton
Little Sutton
Gedney
Gedney Broadgate
Garnsgate
Sutton Bridge
Sutton Crosses
The Common
Mill Hill
Seagate Hall
Seagate Farm
White House Farm
Garnsgate Hall Farm
Homestead Farm
Garnsgate House
Homeleigh Farm
Pulvertoft Hall Farm
Onslow Farm
Onslow House
Spendla's Farm
Moorswood Farm
Fen Farm
Willow Tree Farm
Crossgate
Fourwinds
Allot Gdns
Brunswick Mill
Dismtd Rly
Emblin's Bridge
Garnsgate Mills
Broadgate House
Manor House
Stonegate House
Broad View
Norwood House
Chapelgate
Lutton Gowts
The Grange
Monmouth House
Monmouth Lane
Newhaven
Eagle Plantation
Maze Farm
Rookery Farm
Yellow House
New House
Avenue Farm
Hospital Drove
Common Farm
Nursery
Broadview
Woad Lane
Little London
BUTTERFLY AND FALCONRY PARK
Allot Gdns
Sewage Works
Westmere Farm
Grove Farm
The Beeches
Factory
Motel
Hope House
Woodward's Lane
Winter's Lane
Peele's Barn
The Nook
Bayfield Lodge
Hospital Drove (Track)
Fields Farm
Shaw's Lane
Markillie Lane
Cross Gate
Old Gate
Broad Gate
Hurn's Gate
Broadgate
Garnsgate Road
Wisbech Road
Main Road
Fleet River

65621 - LONG SUTTON

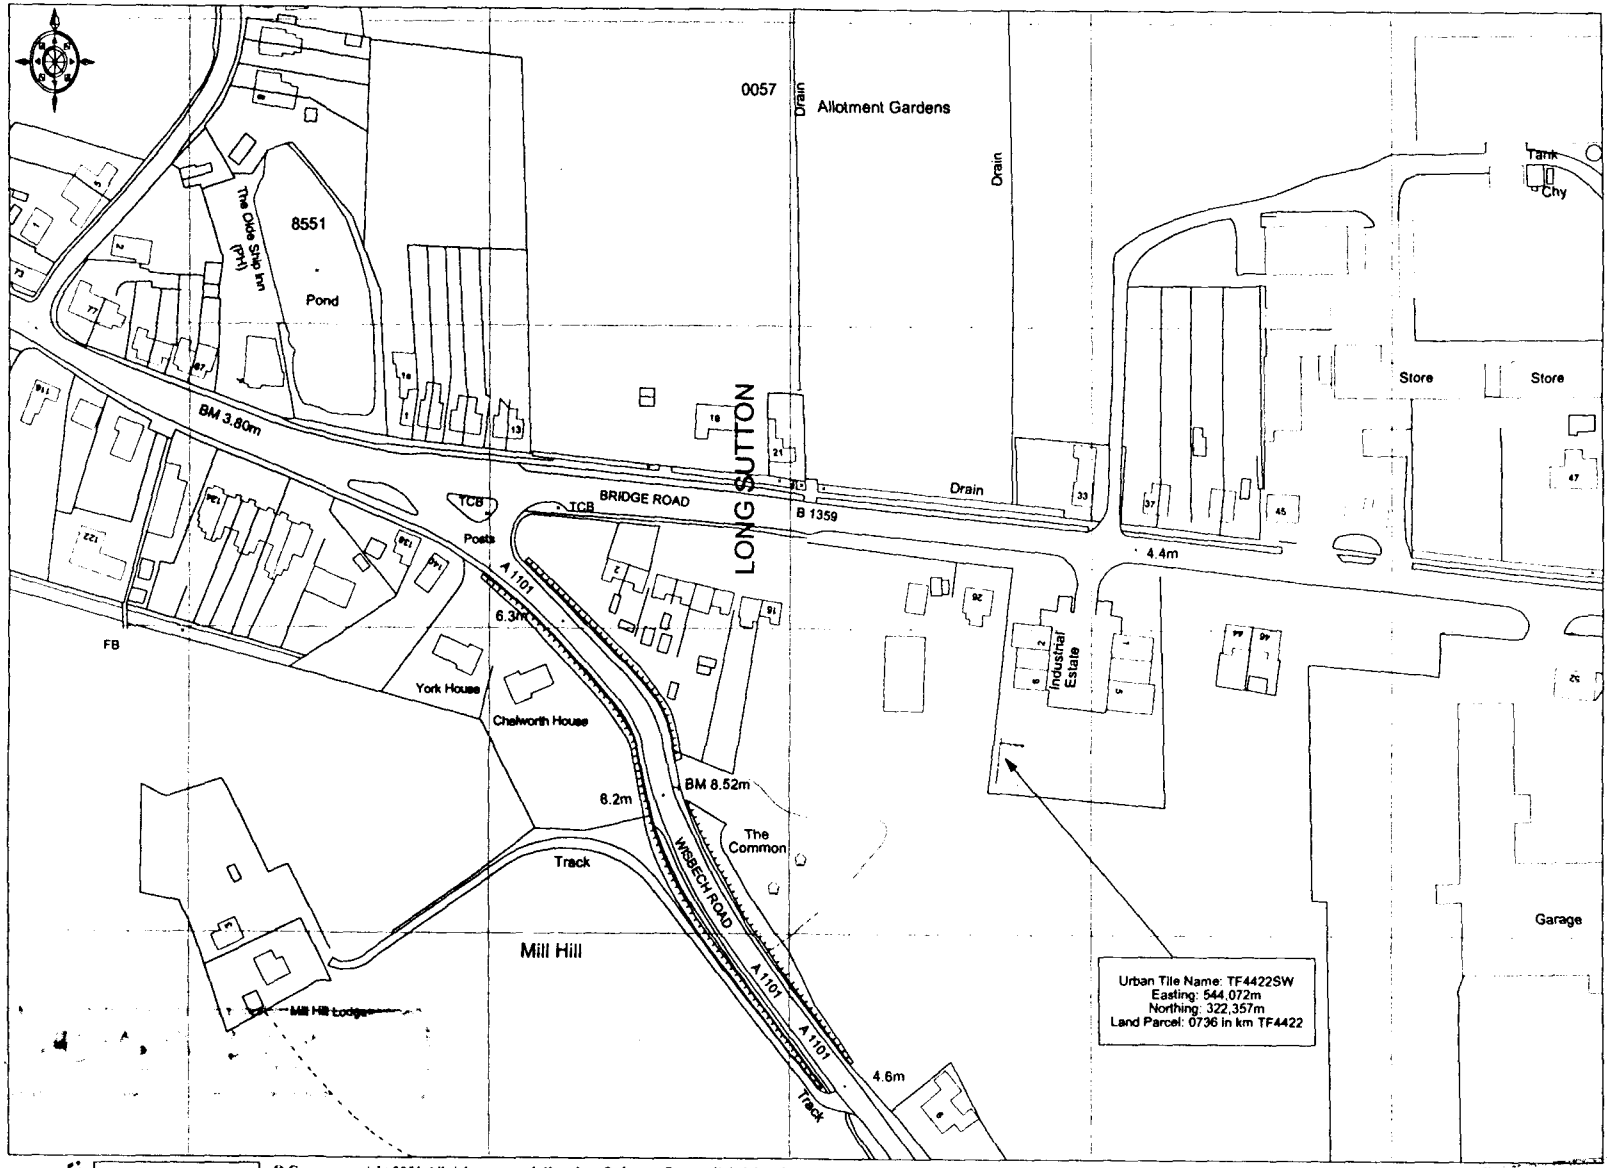

Ordnance Survey Licensed Partner

© Crown copyright 2001 All rights reserved. Based on Ordnance Survey digital data Survey Scale - 1:2500 Plotted Scale - 1:2500
(Scales other than at Survey Scale should not be used for accurate measurement). Business occupancy data ©2001 Thomson Directories Ltd.

NGR 544072 / 322357

DISTRIBUTED PLAN

CAD File Ref No

NOTES

1.1 Do not scale

1.2 All dimensions are in mm unless otherwise specified.

1.3 Assume all site details are existing unless otherwise specified

o2o EQUIPMENT


PROPOSED CABIN DETAILS
o2o Ref: Portable Large Cabin
Dimensions: 3700 x 2700 x 2400 high
Material: Steel
Colour: Grey

PROPOSED TOWER DETAILS
o2o ref: WPPS/CP15M/3/M

PROPOSED ANTENNA DETAILS
3 No cross polar antennas with orientation of 0°, 120° & 240°

PROPOSED DISH DETAILS

DISH ID	D1	D2	D3	D4
DISH SIZE	600	600		
HEIGHT m AGL	14	14		
BEARING °EGN	180	270		
SITE LINK				
SITE NAME				

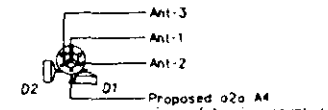

Note : Refer to notes for antenna and dish orientations

o2o EQUIPMENT ON TOWER


Scale 1:100

NOTE ORIGINAL DRAWING SIZE A1

100mm ON ORIGINAL A1 DRAWING

SCALE 1:100 0 1 2 3 4 5 6 7 8 9 10m


SCALE 1:200 0 2 4 6 8 10 12 14 16 18 20m

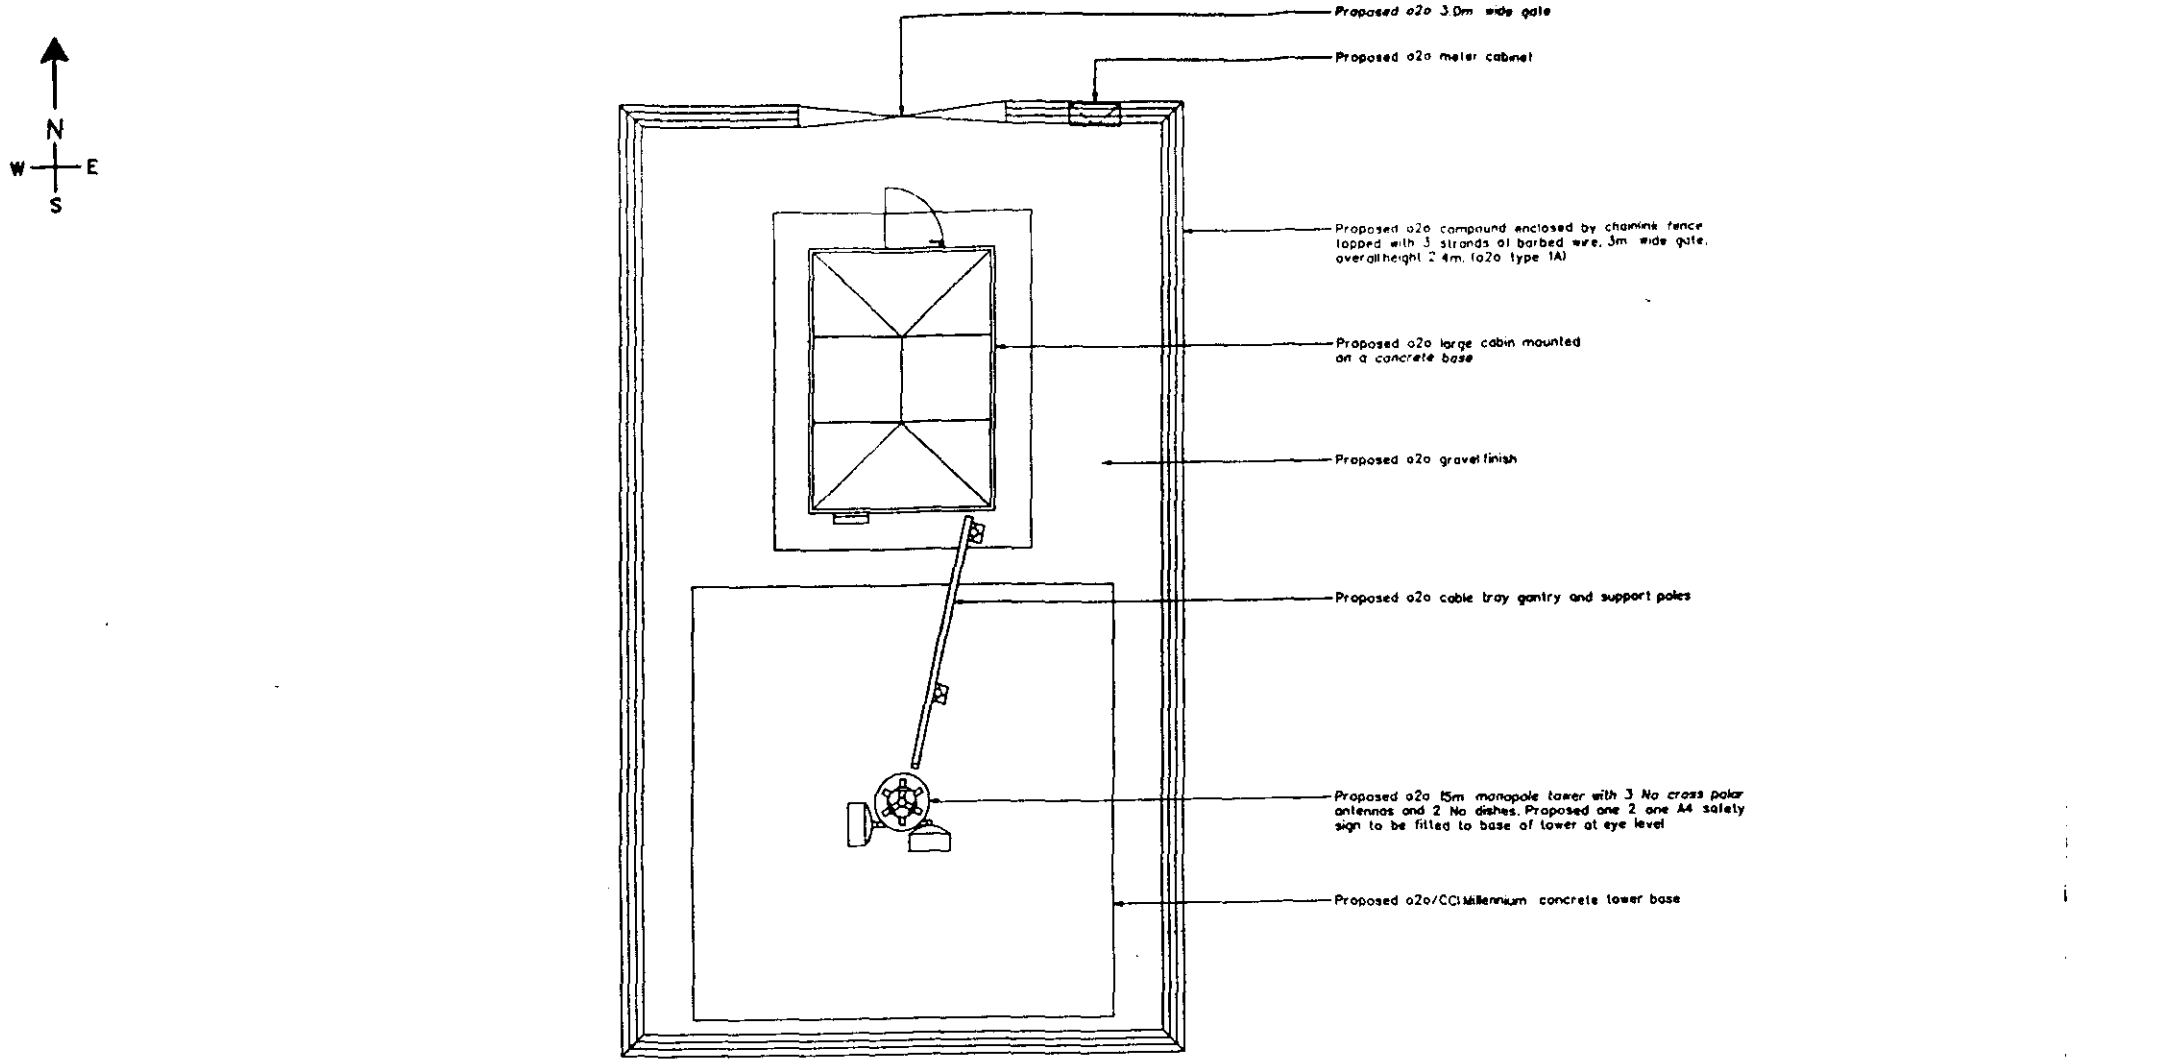

LAYOUT PLAN


Scale 1:50

0147/01

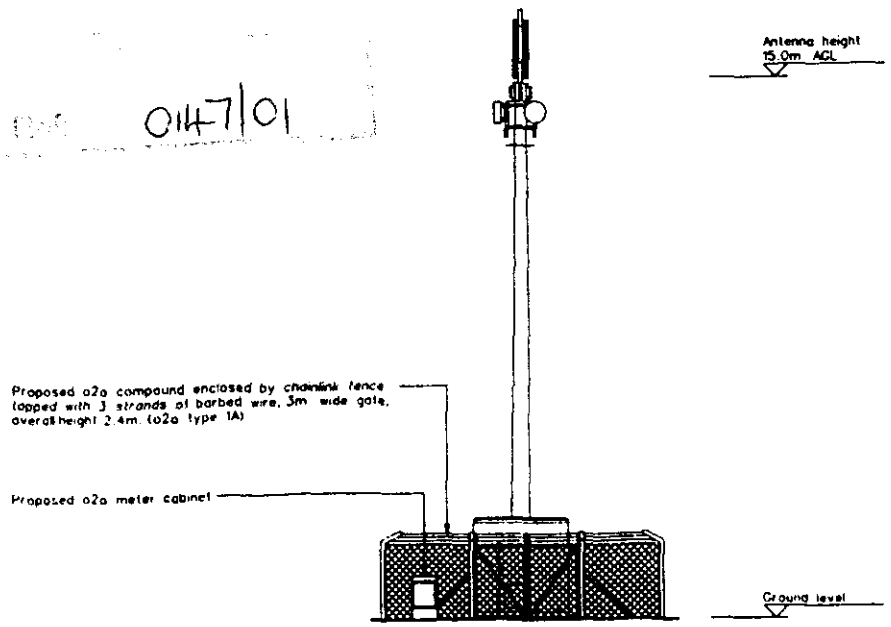

END ELEVATION

Scale 1:100

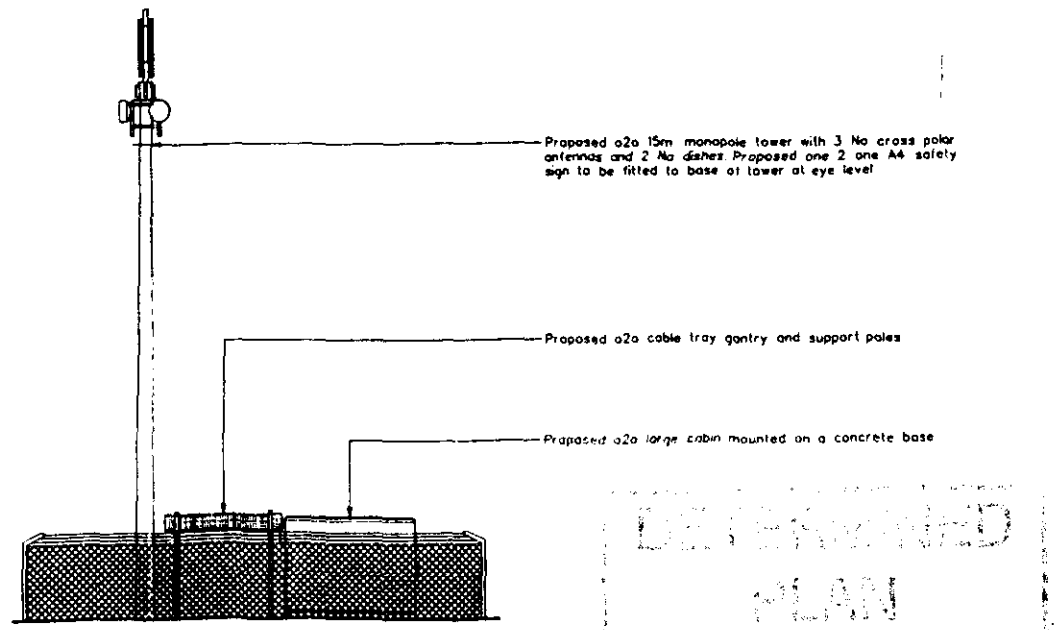

DETAILED PLAN

SIDE ELEVATION

Scale 1:100

Rev	Date	Amendments	Drawn By	Approved By

A·P·T


Client: one2one

Client Ref: One 2 One Personal Communications Limited

Job Title: 65621
Bridge Road Industrial Estate
Bridge Road
Long Sutton, Nr Spalding
Lincs. NG34 7TW

Drawing Title: SITE LAYOUT planning

Drawing No: 98045/65621/MPC

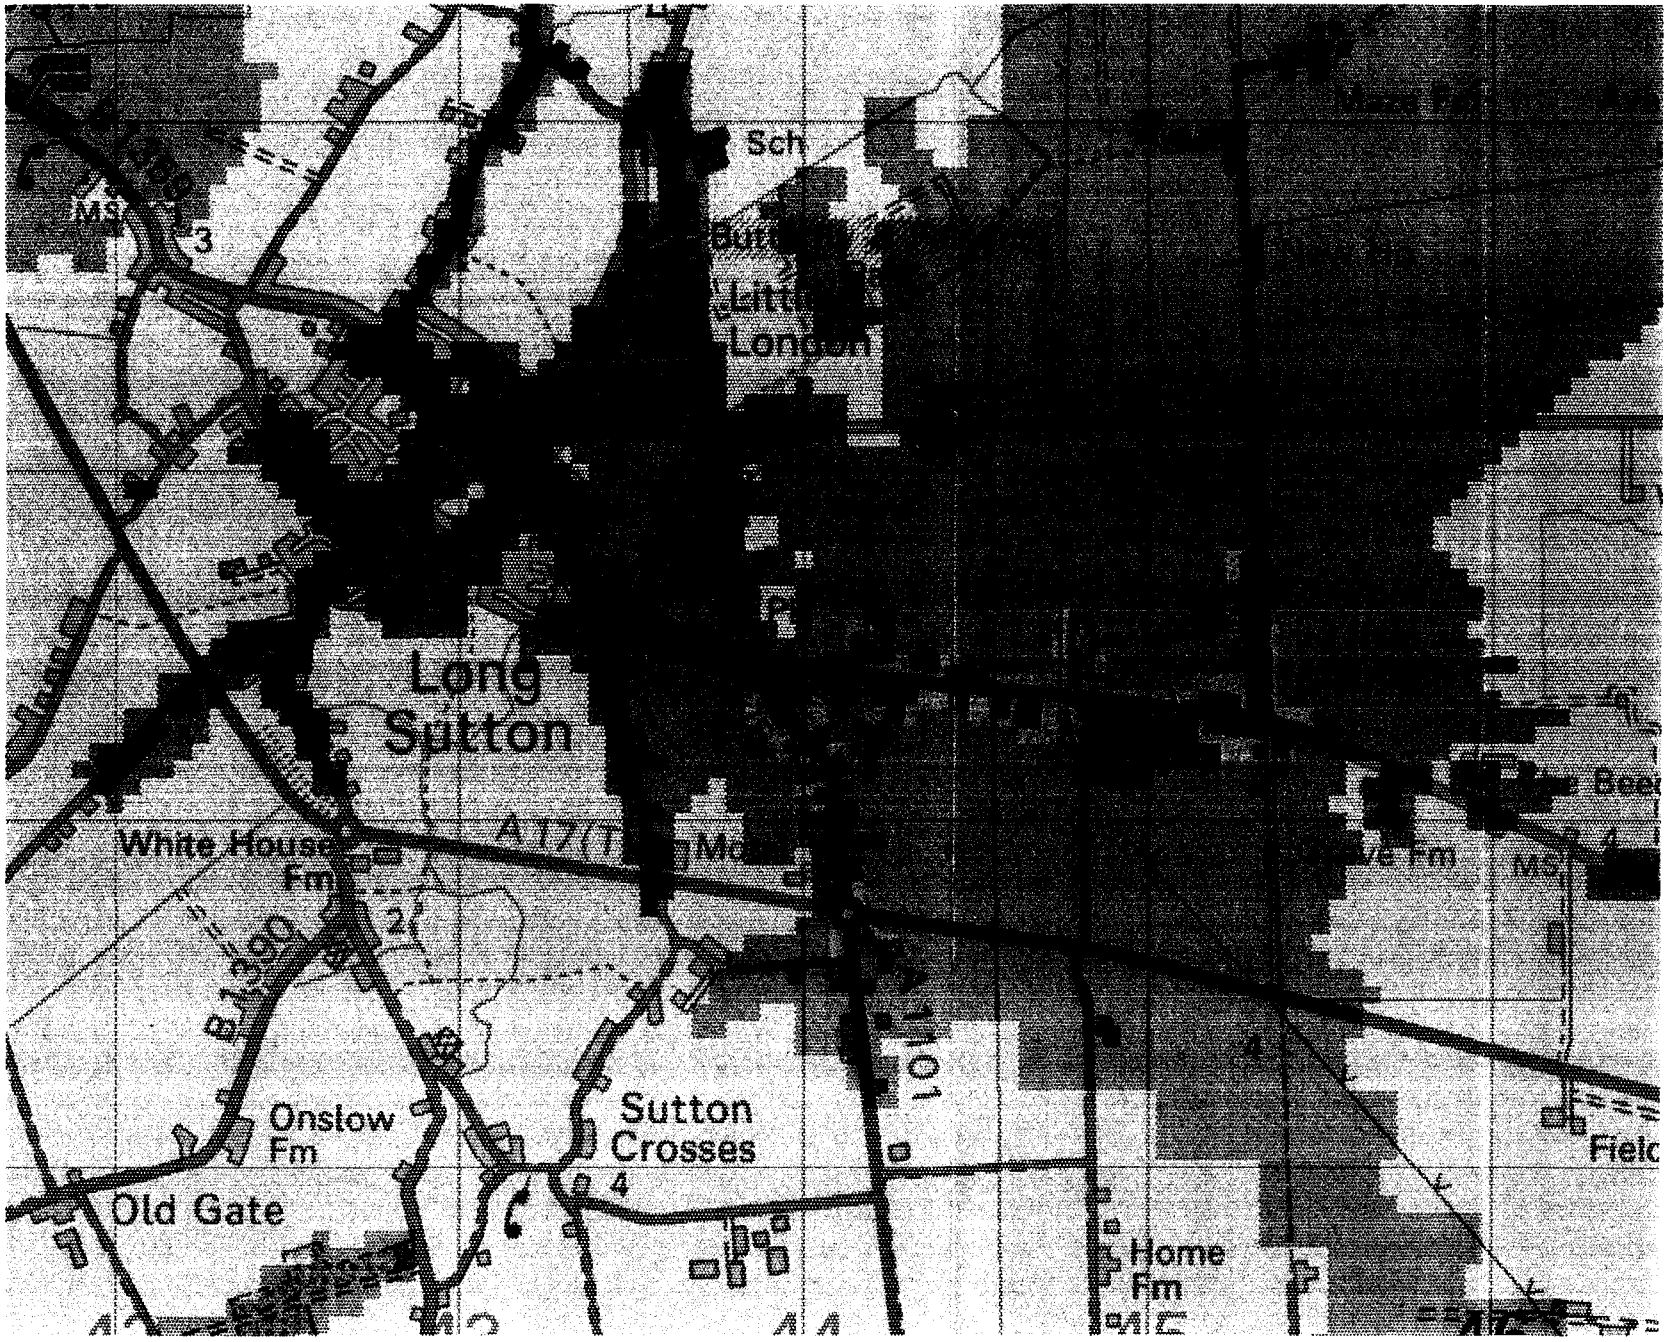

One2One Plot Ref: 10915


Cell 65621 BRIDGE ROAD INDUSTRIAL CENTRE

Coverage from existing and planned sites excluding the proposed new site.

Produced by Olayemi Akande On 19 January 2001

C147/01

Reproduced from the 1997 Ordnance Survey 1:50 000 Scale Landranger map with the permission of The Controller of Her Majesty's Stationary Office. Crown copyright Mercury Personal Communications, Borehamwood, Herts. Licence No. AL 51286A0001

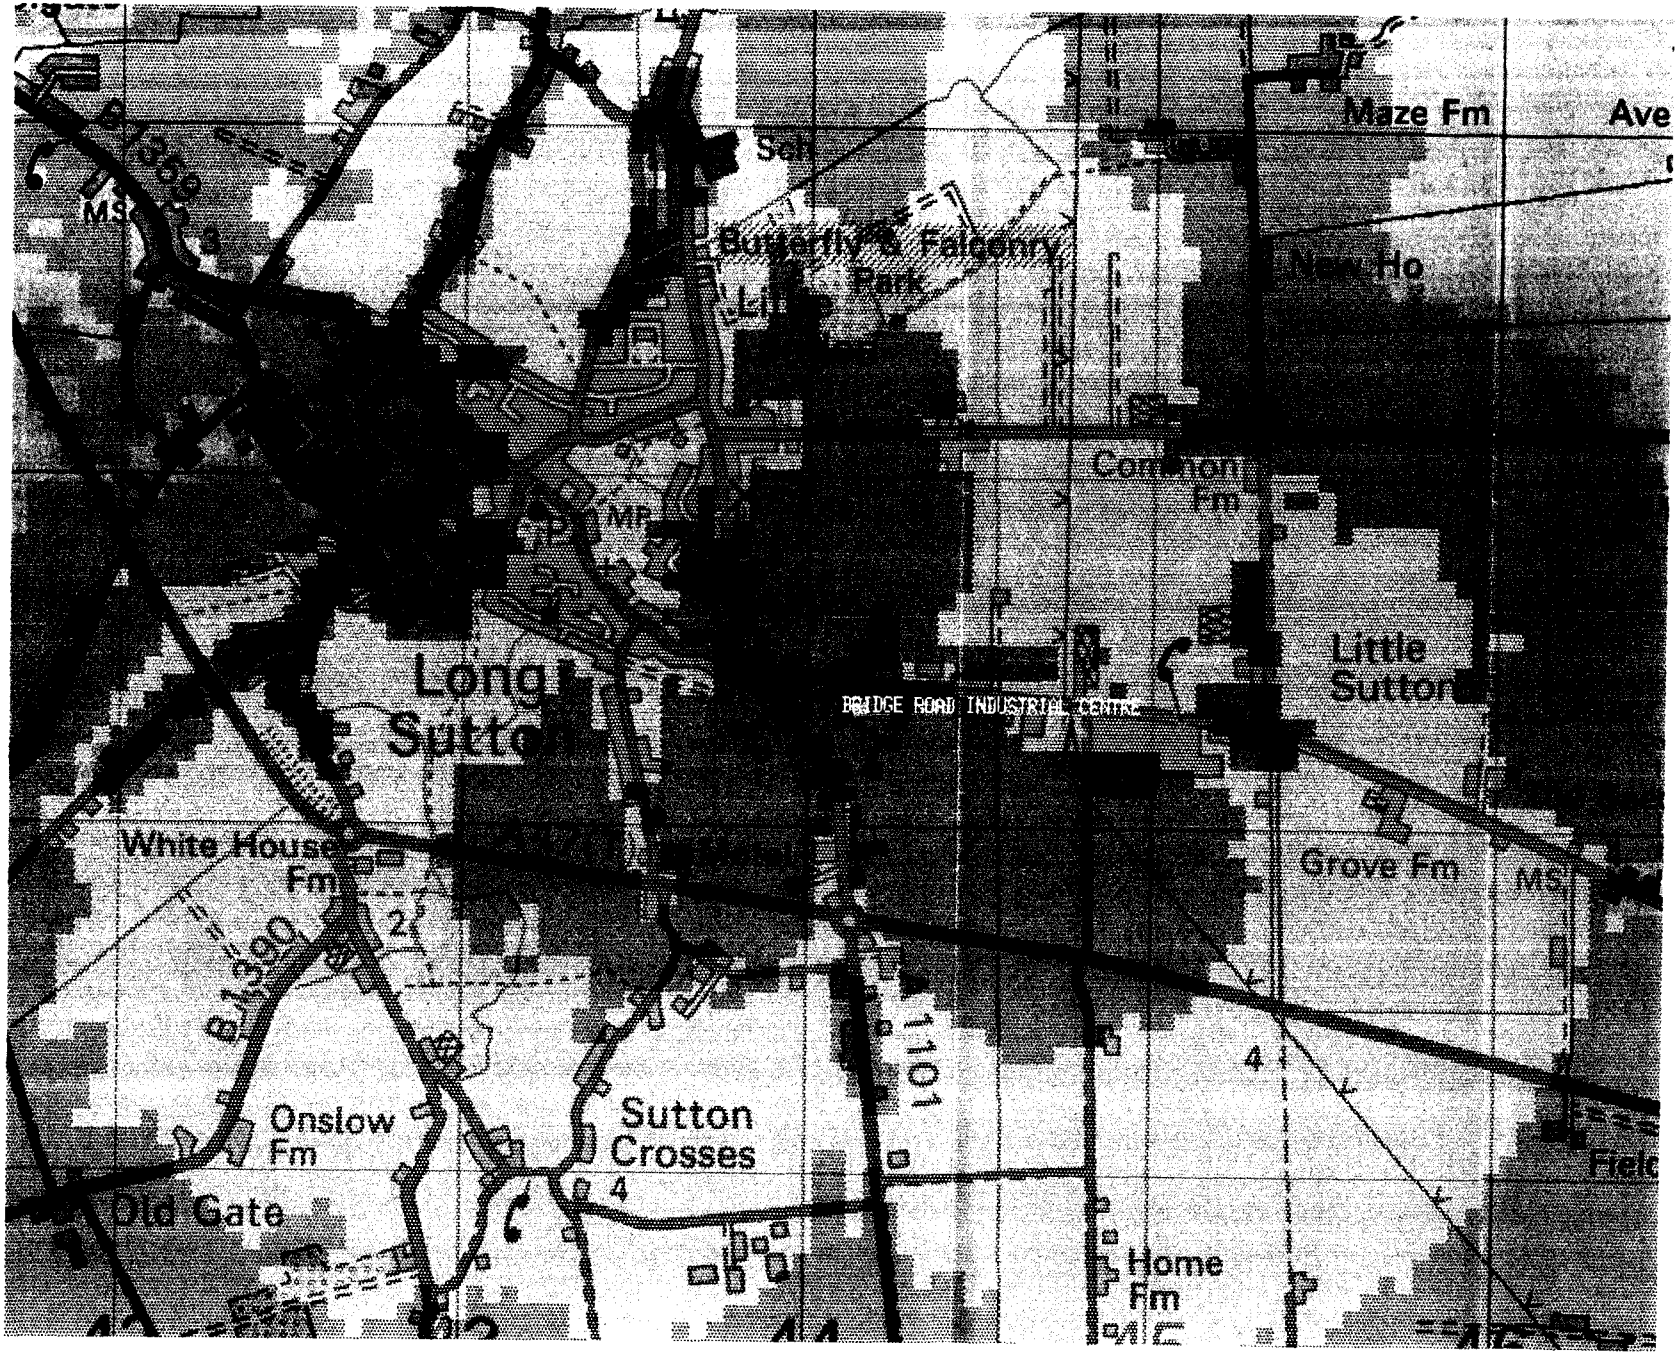

One2One Plot Ref: 10916


Cell 65621 BRIDGE ROAD INDUSTRIAL CENTRE

Coverage from Bridge Road Industrial Centre in isolation @ 15m.

Produced by Olayemi Akande On 19 January 2001

01/01/01

Reproduced from the 1997 Ordnance Survey 1:50 000 Scale Landranger map with the permission of The Controller of Her Majesty's Stationary Office, Crown copyright Mercury Personal Communications, Borehamwood, Herts, Licence No. AL 51286A0001

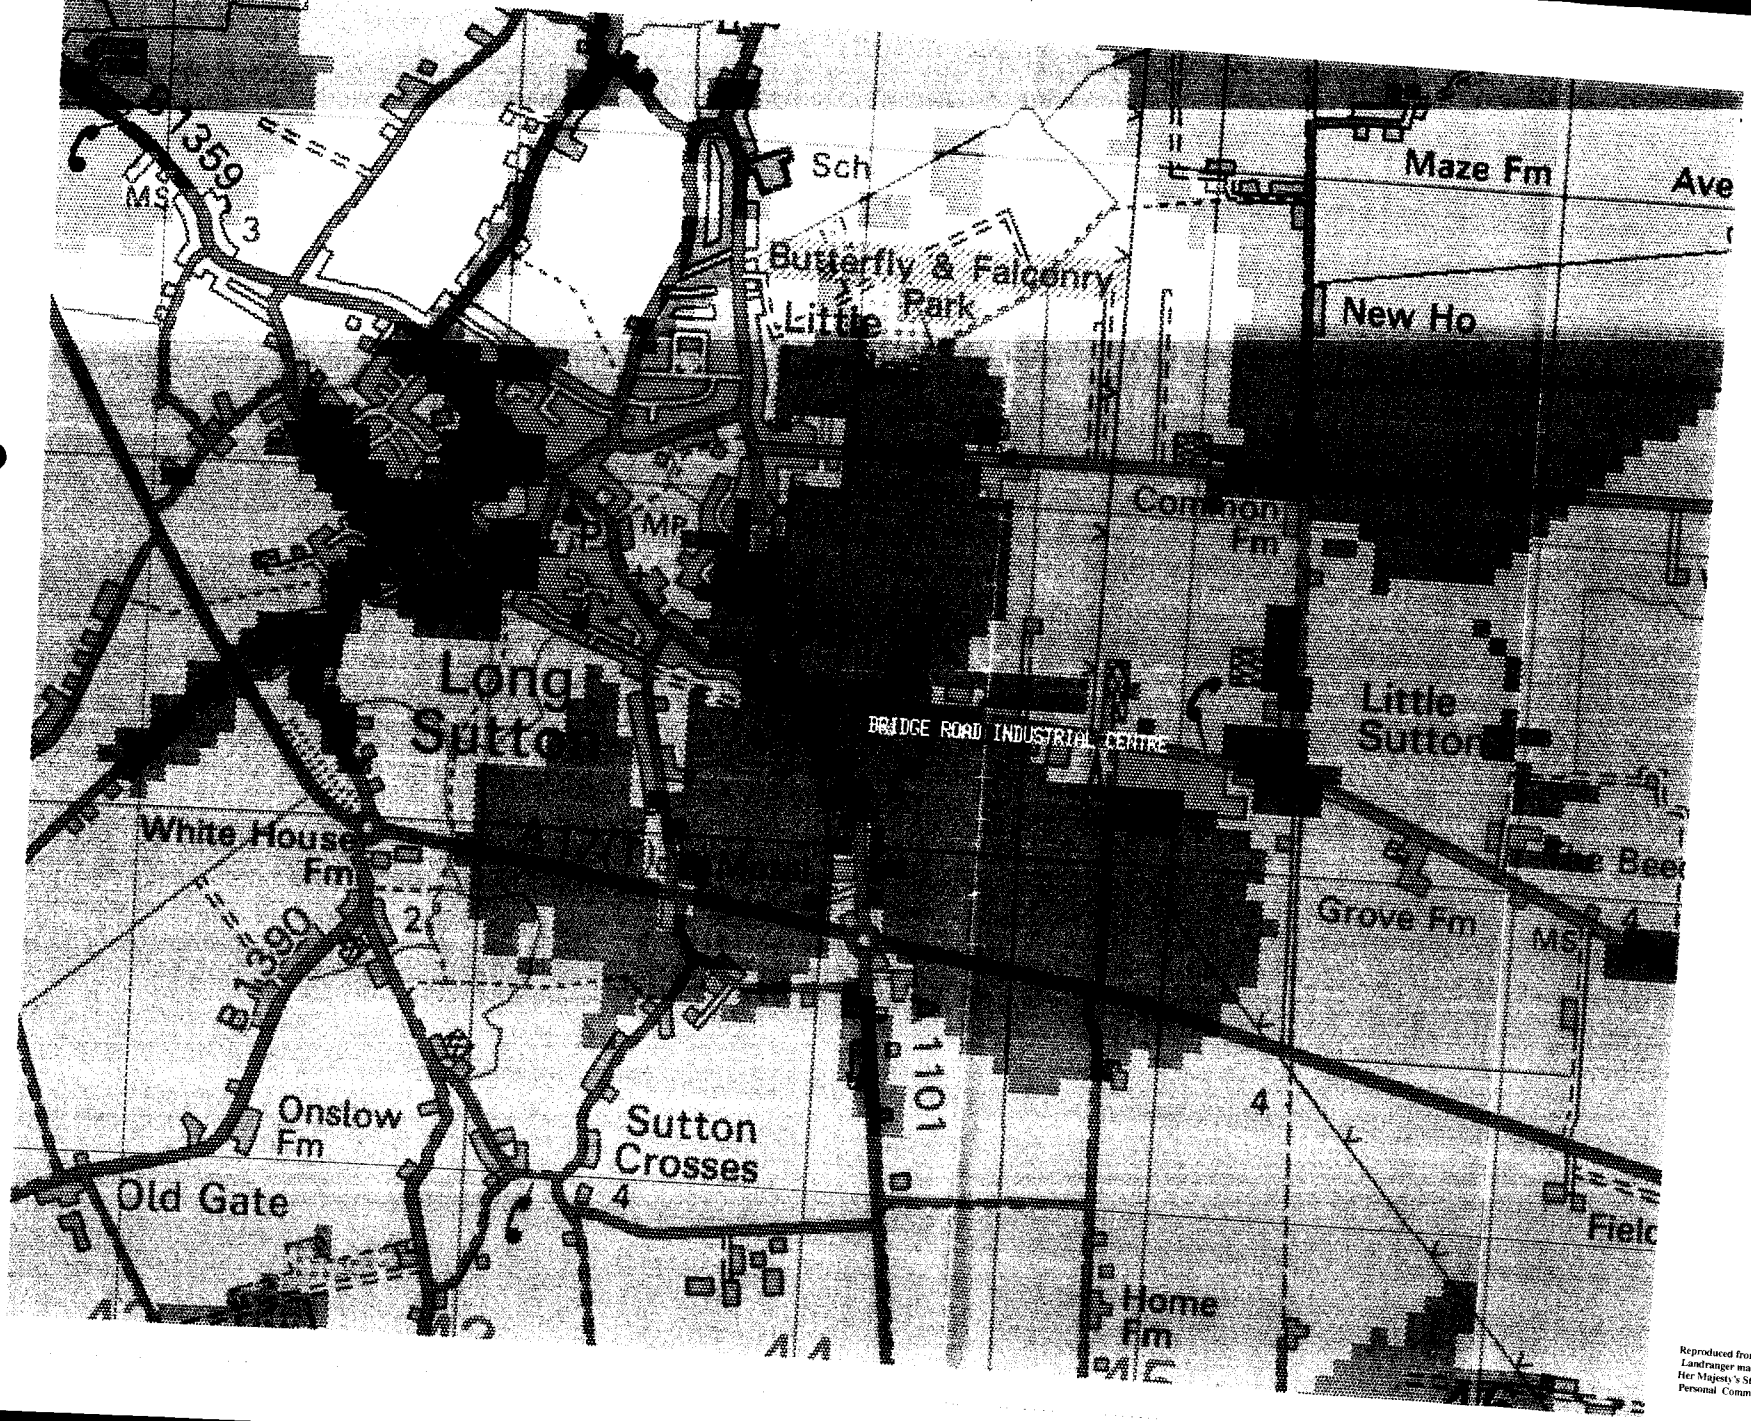

One2One Plot Ref: 10917

Cell 65621 BRIDGE ROAD INDUSTRIAL CENTRE

Coverage from Bridge Road Industrial Centre with existing and planned sites in the area.

Produced by Olayemi Akande On 19 January 2001

01/7/01

Reproduced from the 1997 Ordnance S
Landranger map with the permissio
Her Majesty's Stationary Office, Cr
Personal Communications, Boreh
No. AL 5128