


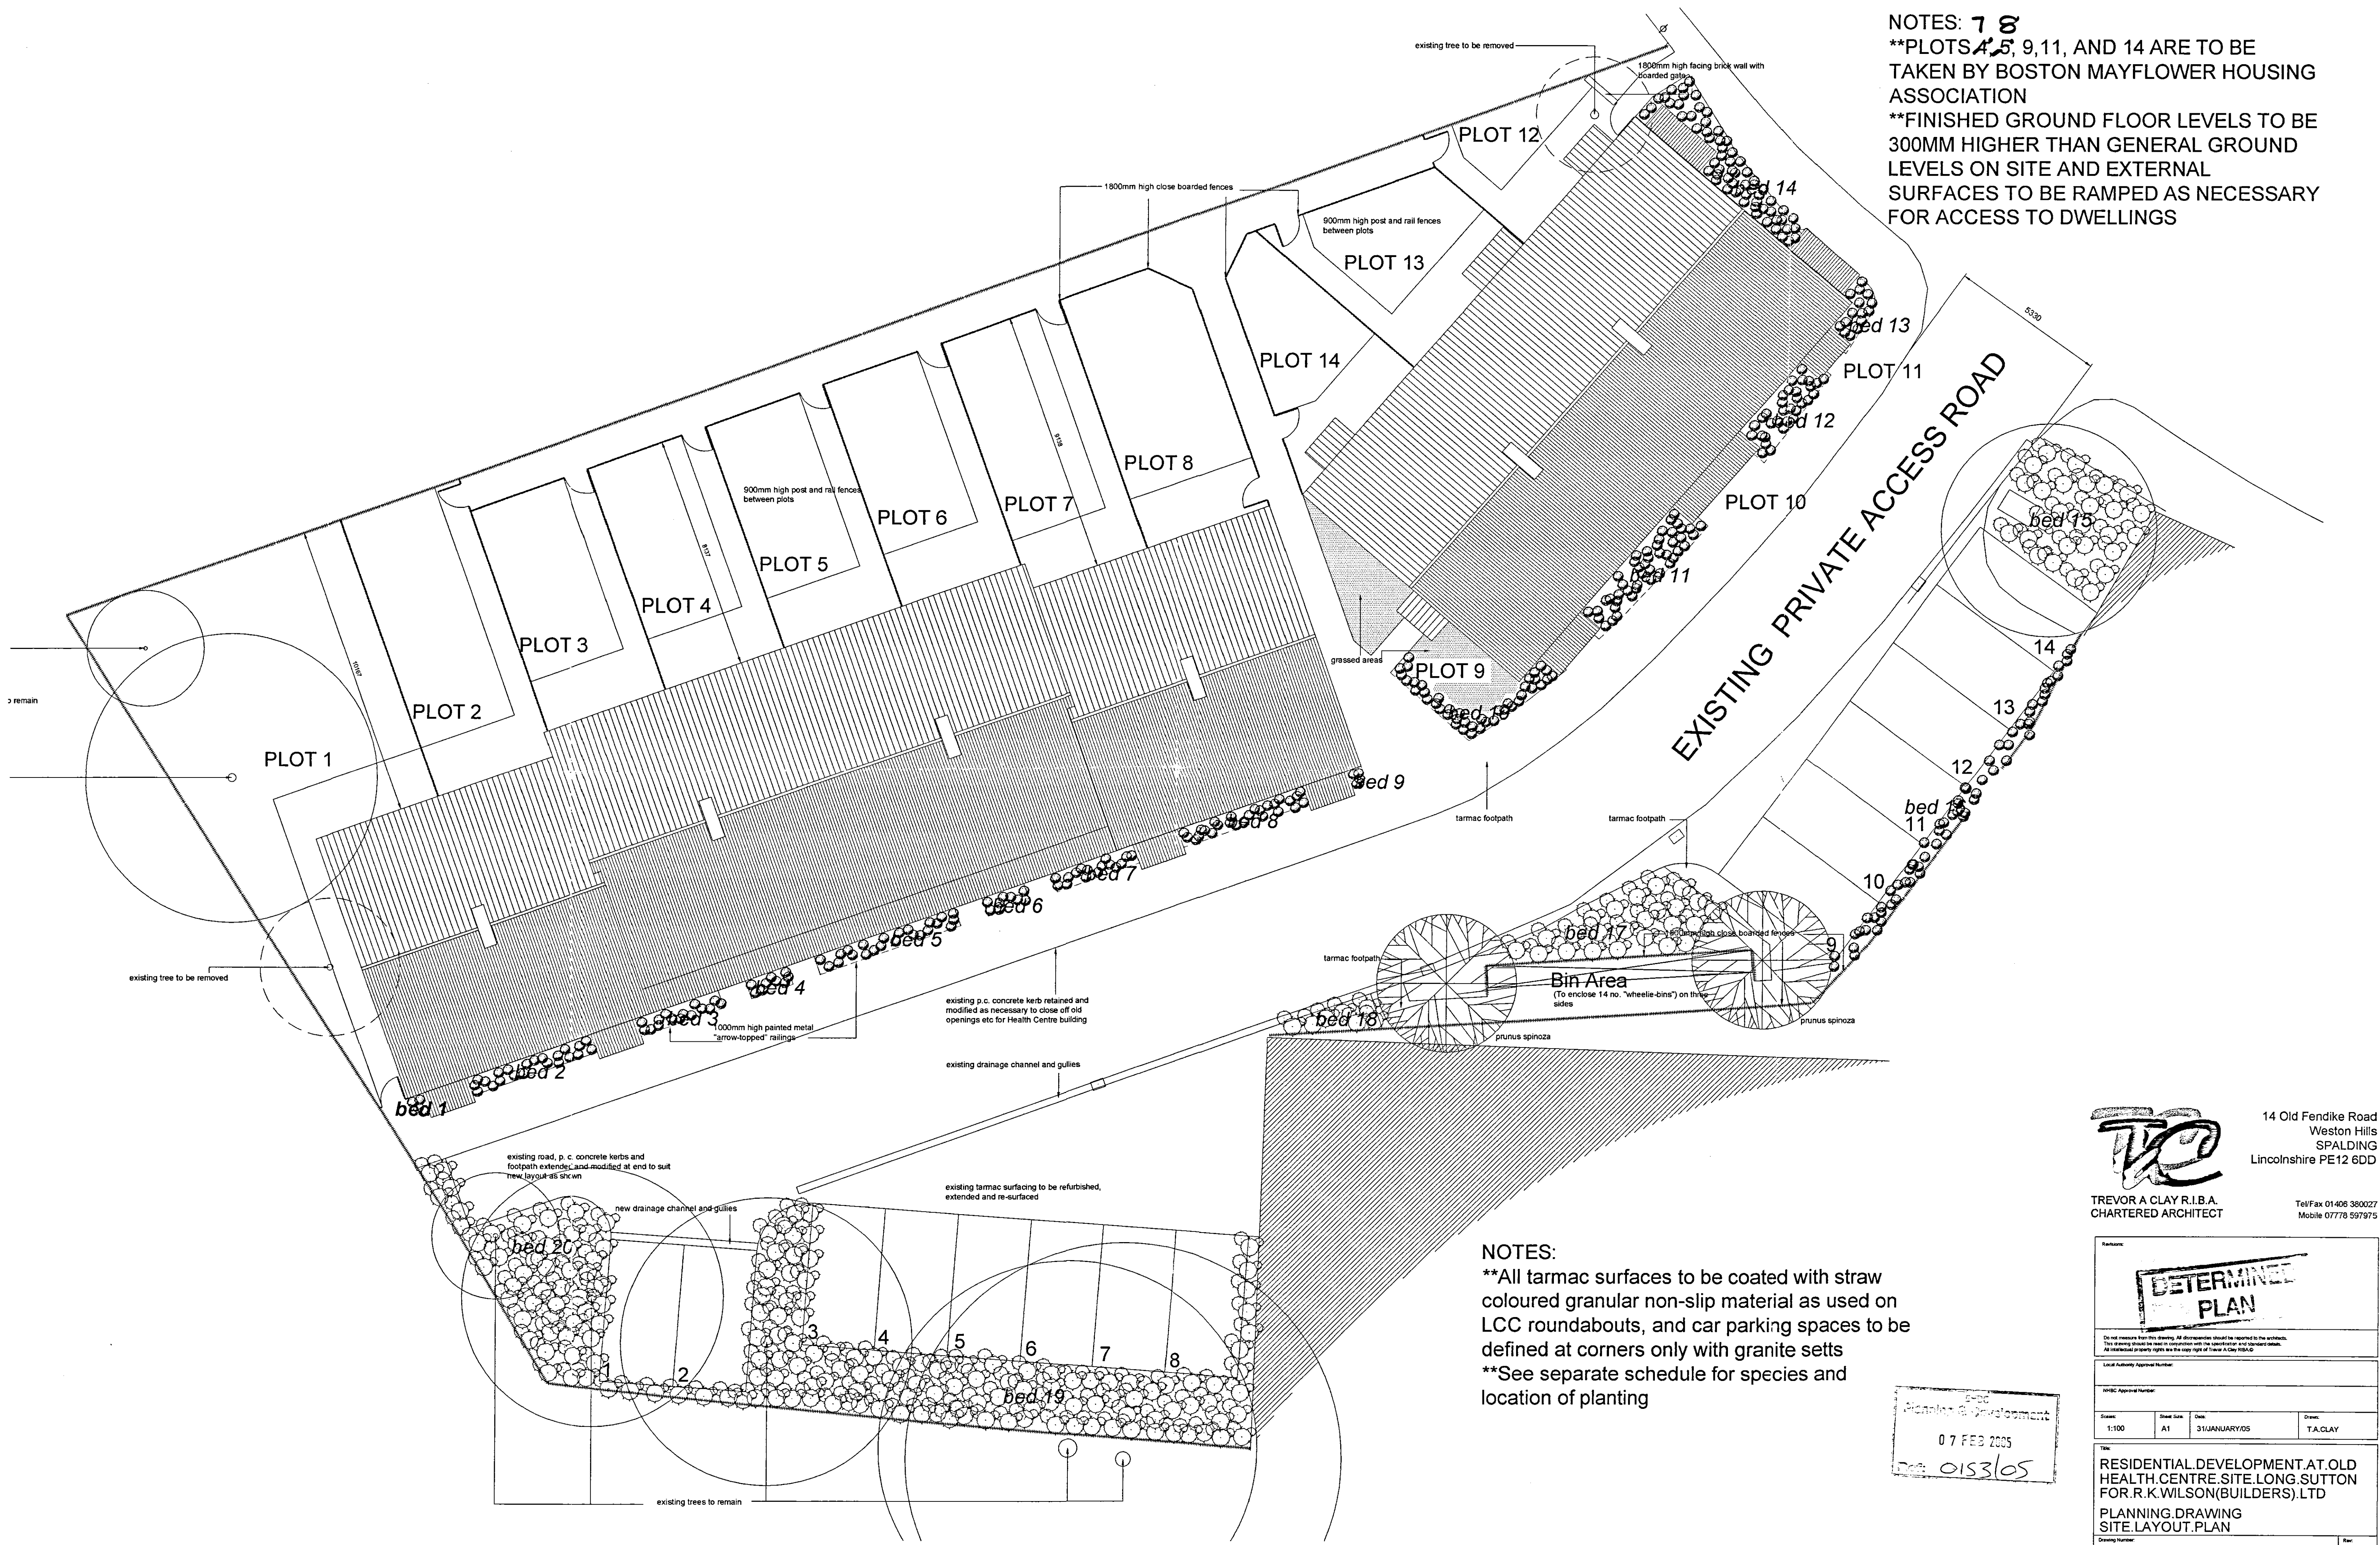

NOTES: 7 8
**PLOTS 4, 5, 9, 11, AND 14 ARE TO BE TAKEN BY BOSTON MAYFLOWER HOUSING ASSOCIATION
**FINISHED GROUND FLOOR LEVELS TO BE 300MM HIGHER THAN GENERAL GROUND LEVELS ON SITE AND EXTERNAL SURFACES TO BE RAMPED AS NECESSARY FOR ACCESS TO DWELLINGS

NOTES:
**All tarmac surfaces to be coated with straw coloured granular non-slip material as used on LCC roundabouts, and car parking spaces to be defined at corners only with granite setts
**See separate schedule for species and location of planting

TREOR
TREVOR A CLAY R.I.B.A.
CHARTERED ARCHITECT
14 Old Fendike Road
Weston Hills
SPALDING
Lincolnshire PE12 6DD
Tel/Fax 01406 380027
Mobile 07778 997975

07 FEB 2005
0153/05

RESIDENTIAL DEVELOPMENT AT OLD HEALTH CENTRE SITE LONG SUTTON FOR R. K. WILSON (BUILDERS) LTD
PLANNING DRAWING
SITE LAYOUT PLAN
04/153/PA/001