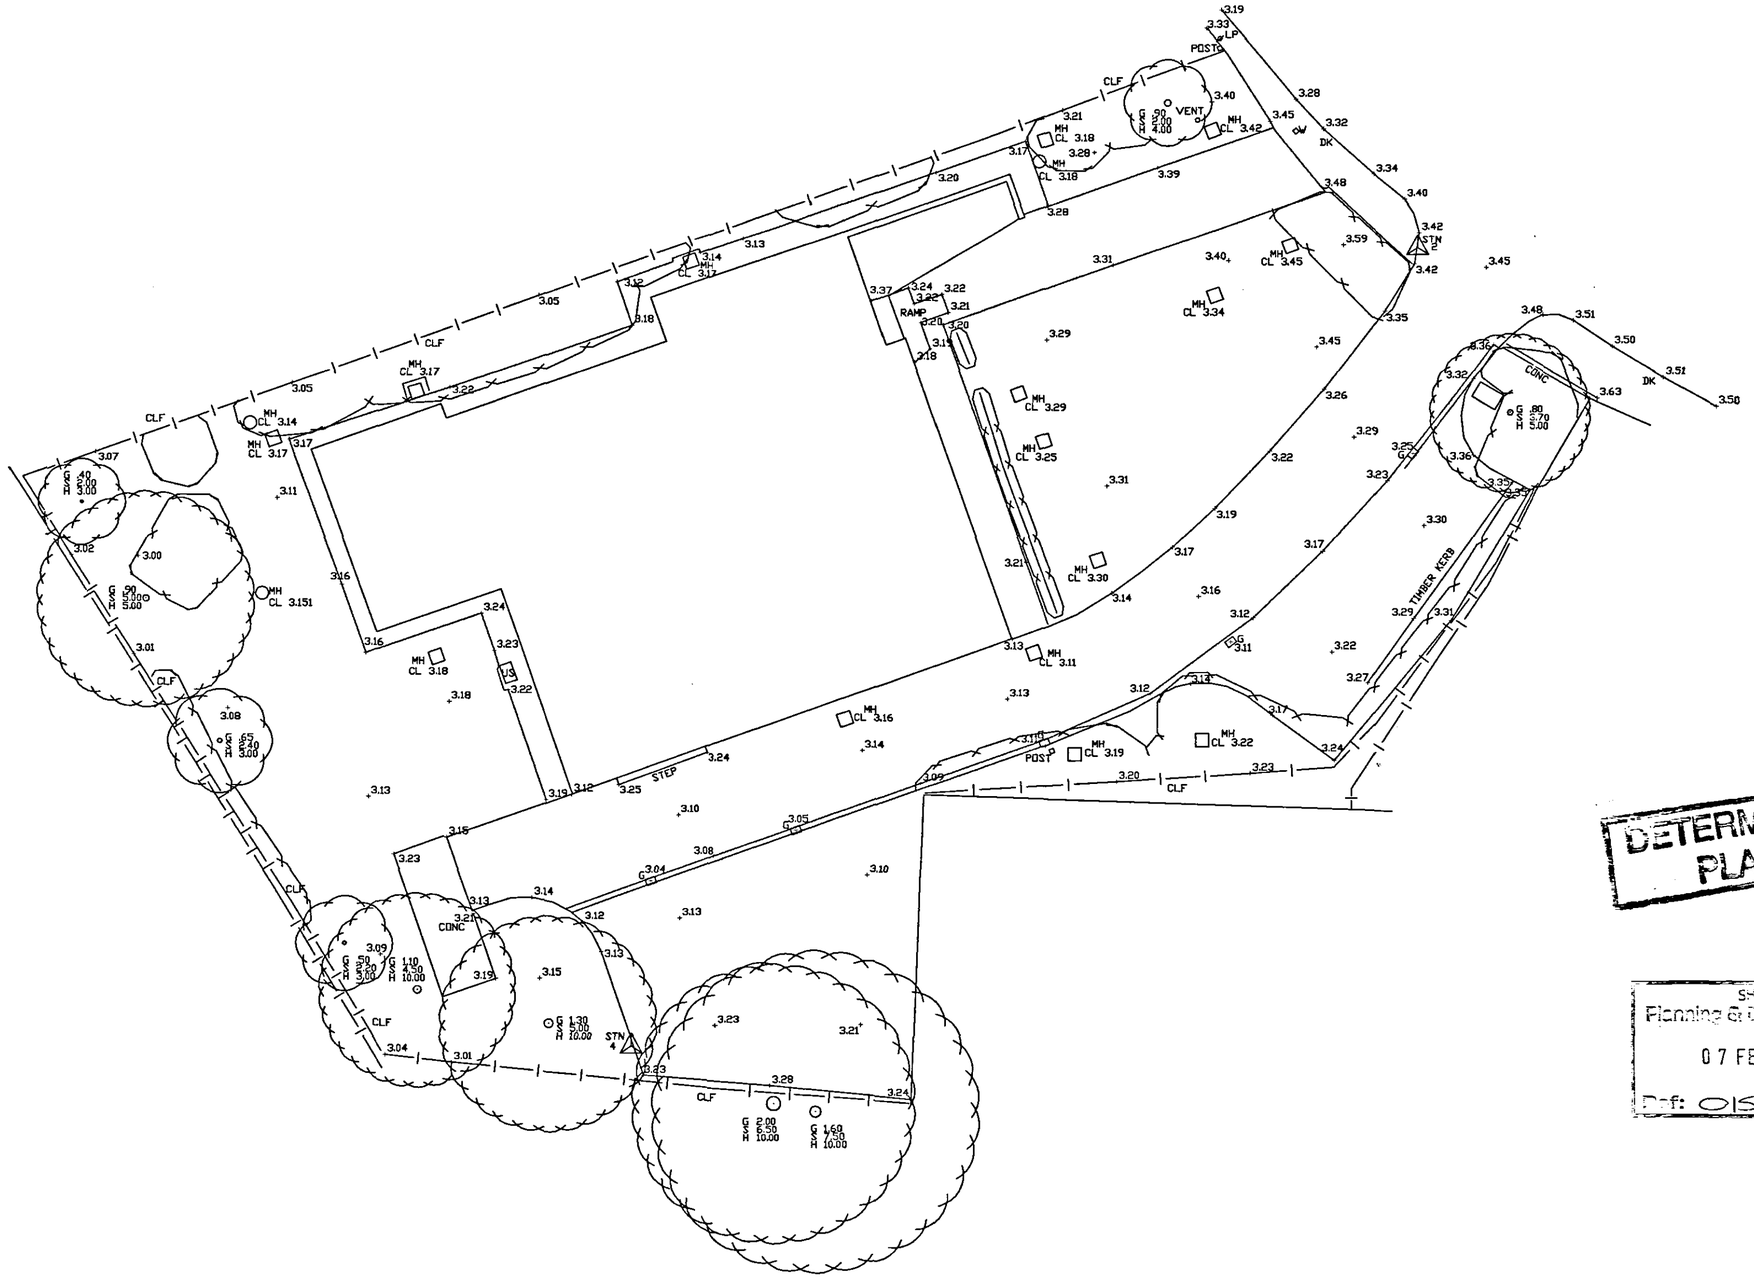

DETERMINED PLAN

SHDC
Planning & Development
07 FEB 2005
Ref: 015305

KEY LISTING

+5.55 GROUND LEVEL IS 5.55M
BM BENCHMARK
STN SURVEY STATION

FENCE
BF BOARDED
CLF CHAIN LINK
CF CHESTNUT
BWF BARBED WIRE
EF ELECTRIC
PRF POST + RAIL
PWF POST + WIRE
IR IRON RAIL
PF PANEL
PT POST
GP GATEPOST
GATE

MH MANHOLES
CP CATCH PIT
DP DOWNPIPE
VP VENT PIPE
RE RODDING EYE
CL COVER LEVEL
SL SOFFIT LEVEL
IL INVERT LEVEL

TREE GIRTH CIRCUM 0.5M
SPREAD RADIUS 6M
HEIGHT 10M
SPECIES ASH
STUMP TREE STUMP GIRTH CIRCUM 0.5M

HEDGE
OUTLINE OF BUSH / HEDGE

TK TRACK
BANKING

ROAD EDGE (NON KERBED)
FP FOOT PATH
BEFP BACK EDGE FOOTPATH
DK DROP KERB
G GULLY
KO KERB OUTLET

LP LAMPPOST
SIGN
MS MILE STONE
TS TRAFFIC SIGNAL
RS ROAD SIGN
BCN BELISHA BEACON
BD BOLLARD
HR HAND RAIL
CB CRASH BARRIER
BEACH
BS BUS STOP

BW WALL BRICK
SW STONE
CW CONCRETE
BLW BLOCK
RW RETAIN

CB BT CALL BOX
BTBX BT ABOVE GROUND BOX
BTMH BT MANHOLE
TP BT TELEGRAPH POLE
CATV CABLE TELEVISION
EP ELECTRICITY POLE
ELMH ELECTRICITY MANHOLE
ER EARTH ROD
GAS GAS
FH FIRE HYDRANT
FHMP FIRE HYDRANT M/POST
WM WATER METER
WSV WATER STOP VALVE
SV STOP VALVE
SVMP STOP VALVE M/POST
MTR METER
US UNIDENTIFIED SERVICE
TSCB TRAFFIC SIGNAL CNTL BOX.

THE DEPICTION OF A WALL, FENCE OR HEDGE DOES NOT NECESSARILY REPRESENT A LEGAL BOUNDARY. IT IS THE CLIENTS RESPONSIBILITY TO CONFIRM LEGAL BOUNDARIES WITH THE VENDOR

Ratcliff Land & Engineering Surveys Ltd.
The Old Coaching House, 10a Whittlesey Rd,
Thorney, Peterborough. PE6 0RA.
Tel 01733 270851. Fax 01733 271140
matt@ratcliffandsurveys.co.uk
www.ratcliffandsurveys.co.uk

JOB TITLE
Survey of land at former Health Centre, West Street, Long Sutton.

SCALE	*DATE*
1:200	Sept 2004.

DRAWING NUMBER
2181

CLIENT
R.K. Wilson.