



PLEASE DO NOT SCALE FROM THIS DRAWING

ROAD CONSTRUCTION NOTES


1. Do not scale from this drawing, if in doubt, ASK.
2. Highway construction materials and workmanship shall be in accordance with the current edition of 'Lincolnshire County Council Development Road Specification and Construction' guide.
3. This drawing shall be read in conjunction with all other relevant engineers and architects drawings.
4. All work is to be carried out in accordance with the current British Standards, British Standard Codes of practice and Building Regulations.

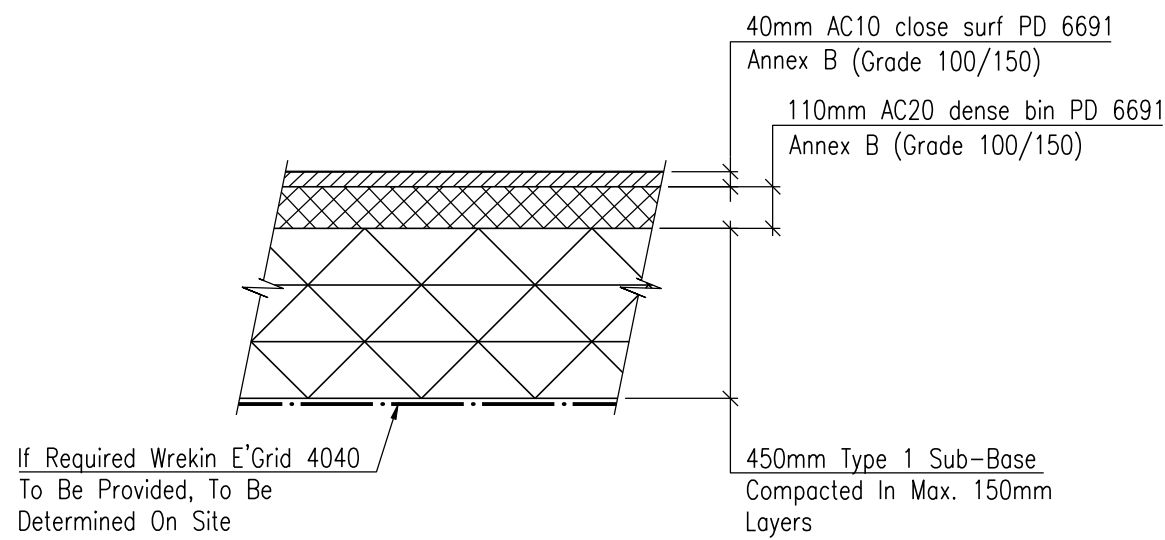


**Private Tarmac Construction Detail**  
Scale 1:20

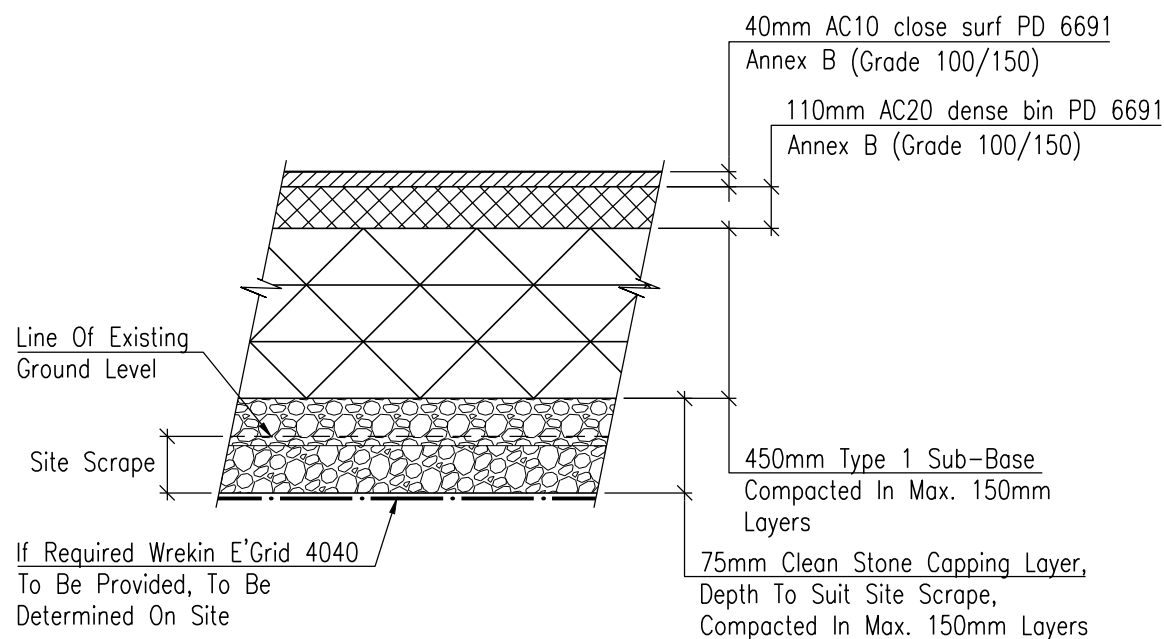


**Private Tarmac Construction Detail  
Where Capping Layer Required**  
Scale 1:20

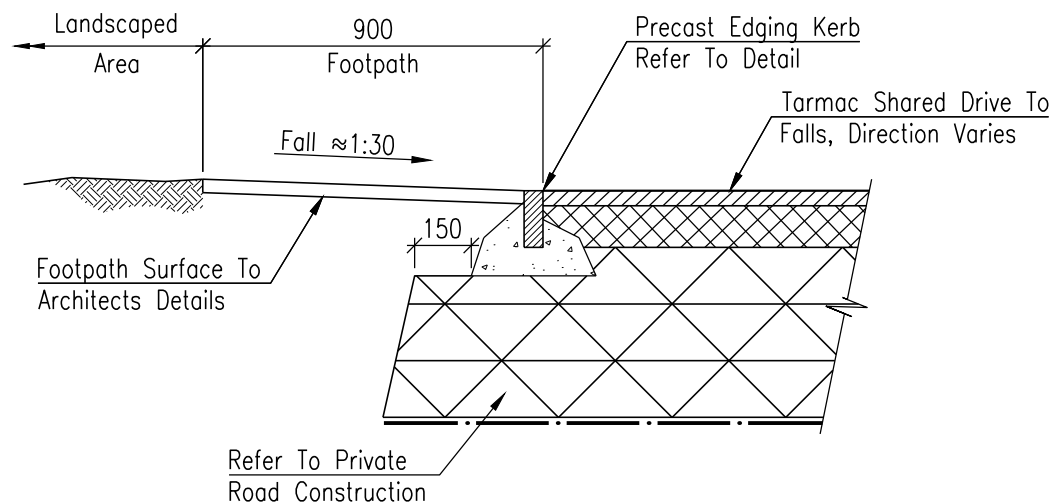


**Typical Footpath Detail**  
Scale 1:20

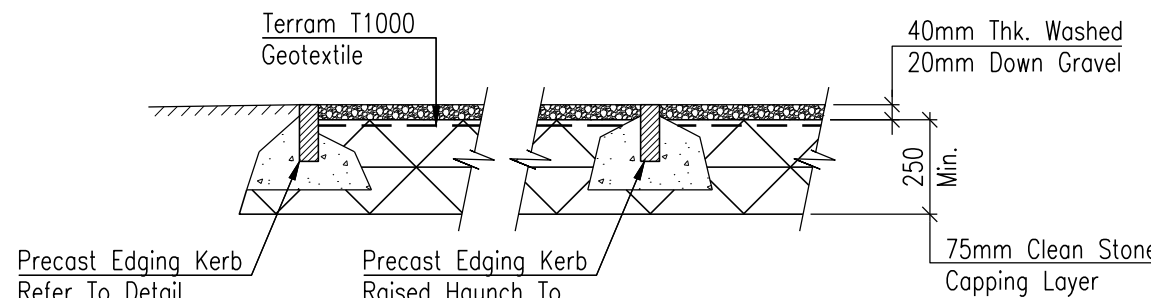


**Gravel Surface Detail**  
Scale 1:20

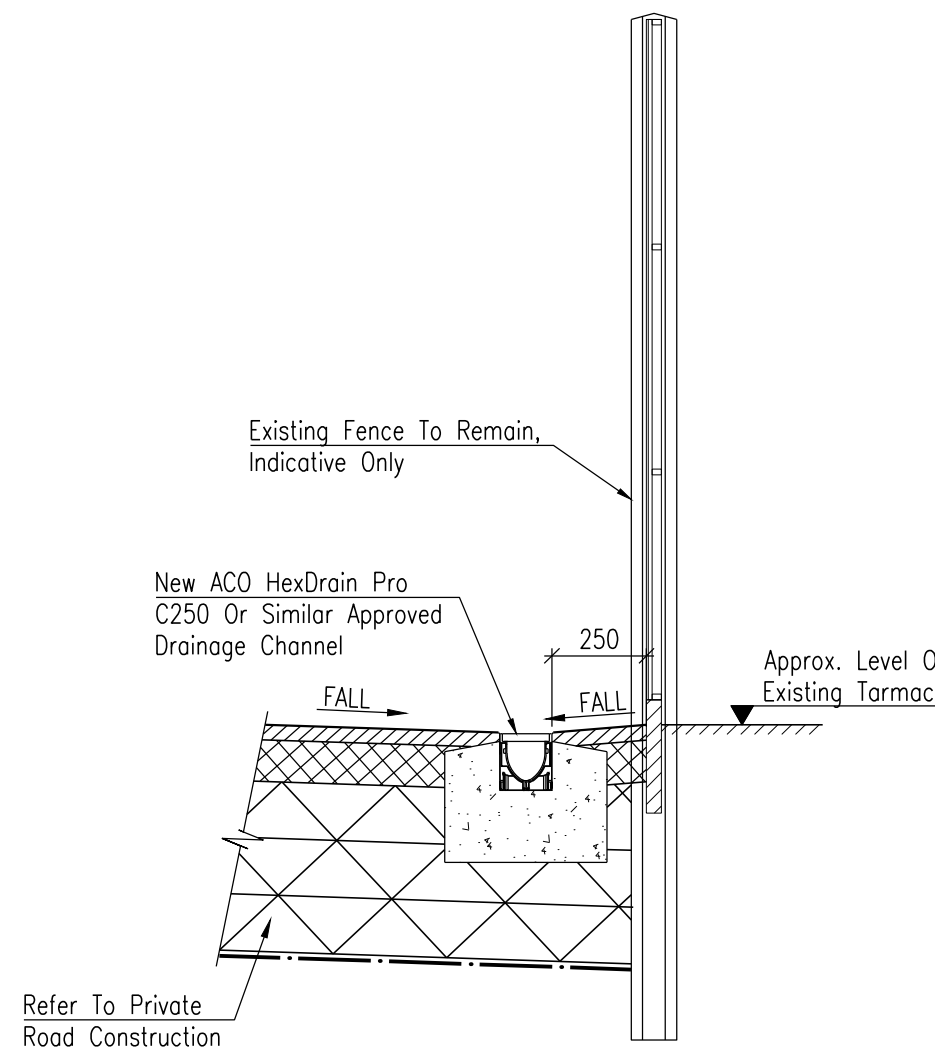


**Section A-A**  
Scale 1:20

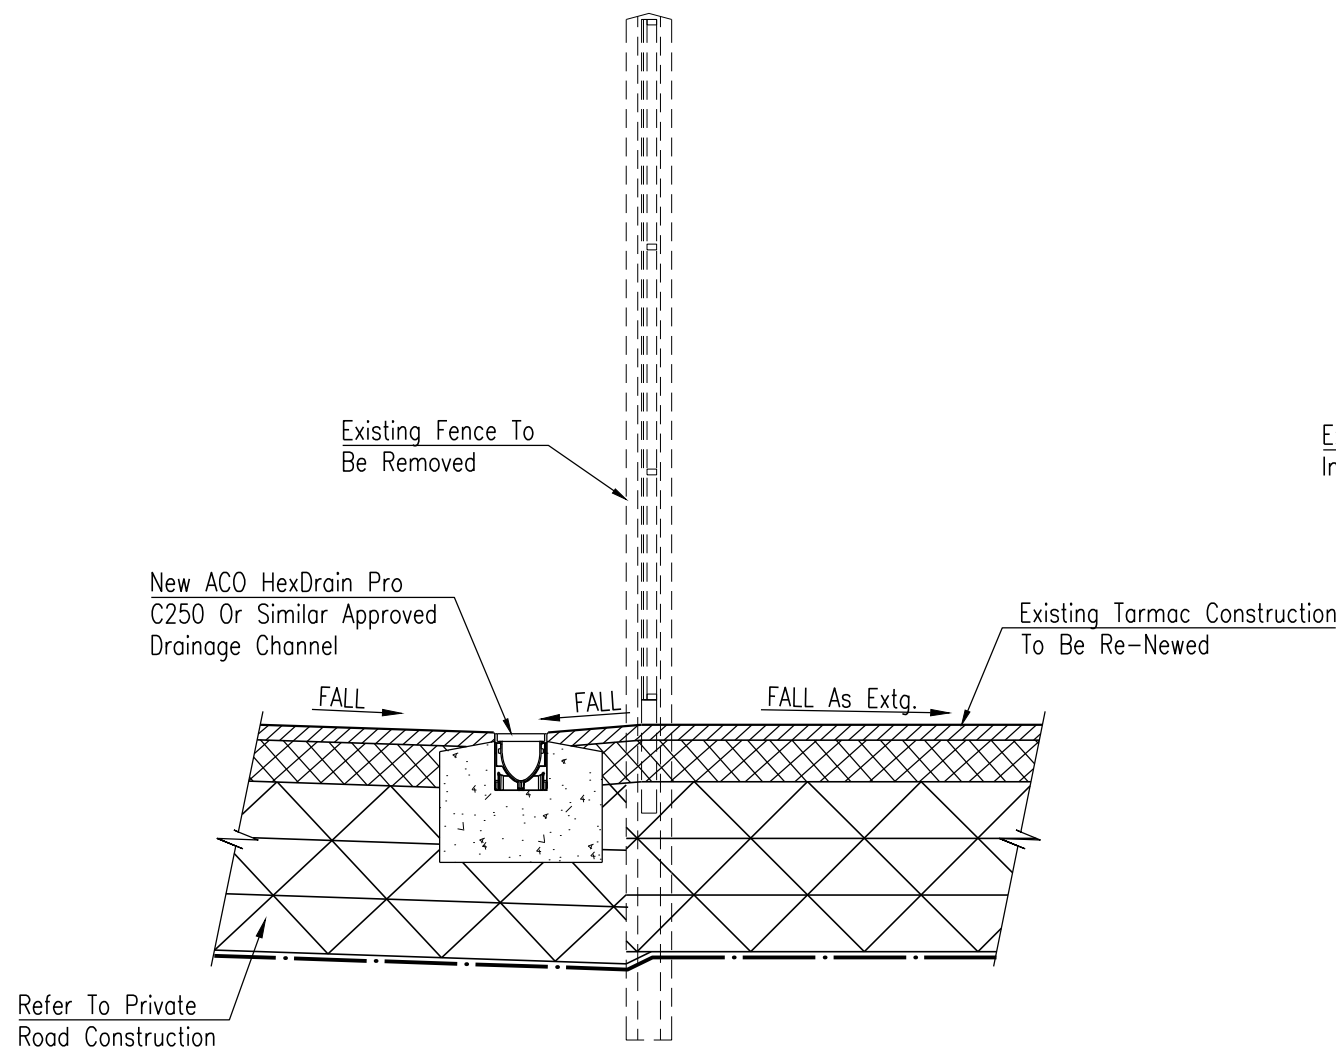


**Section B-B - Local To Access Point**  
Scale 1:20

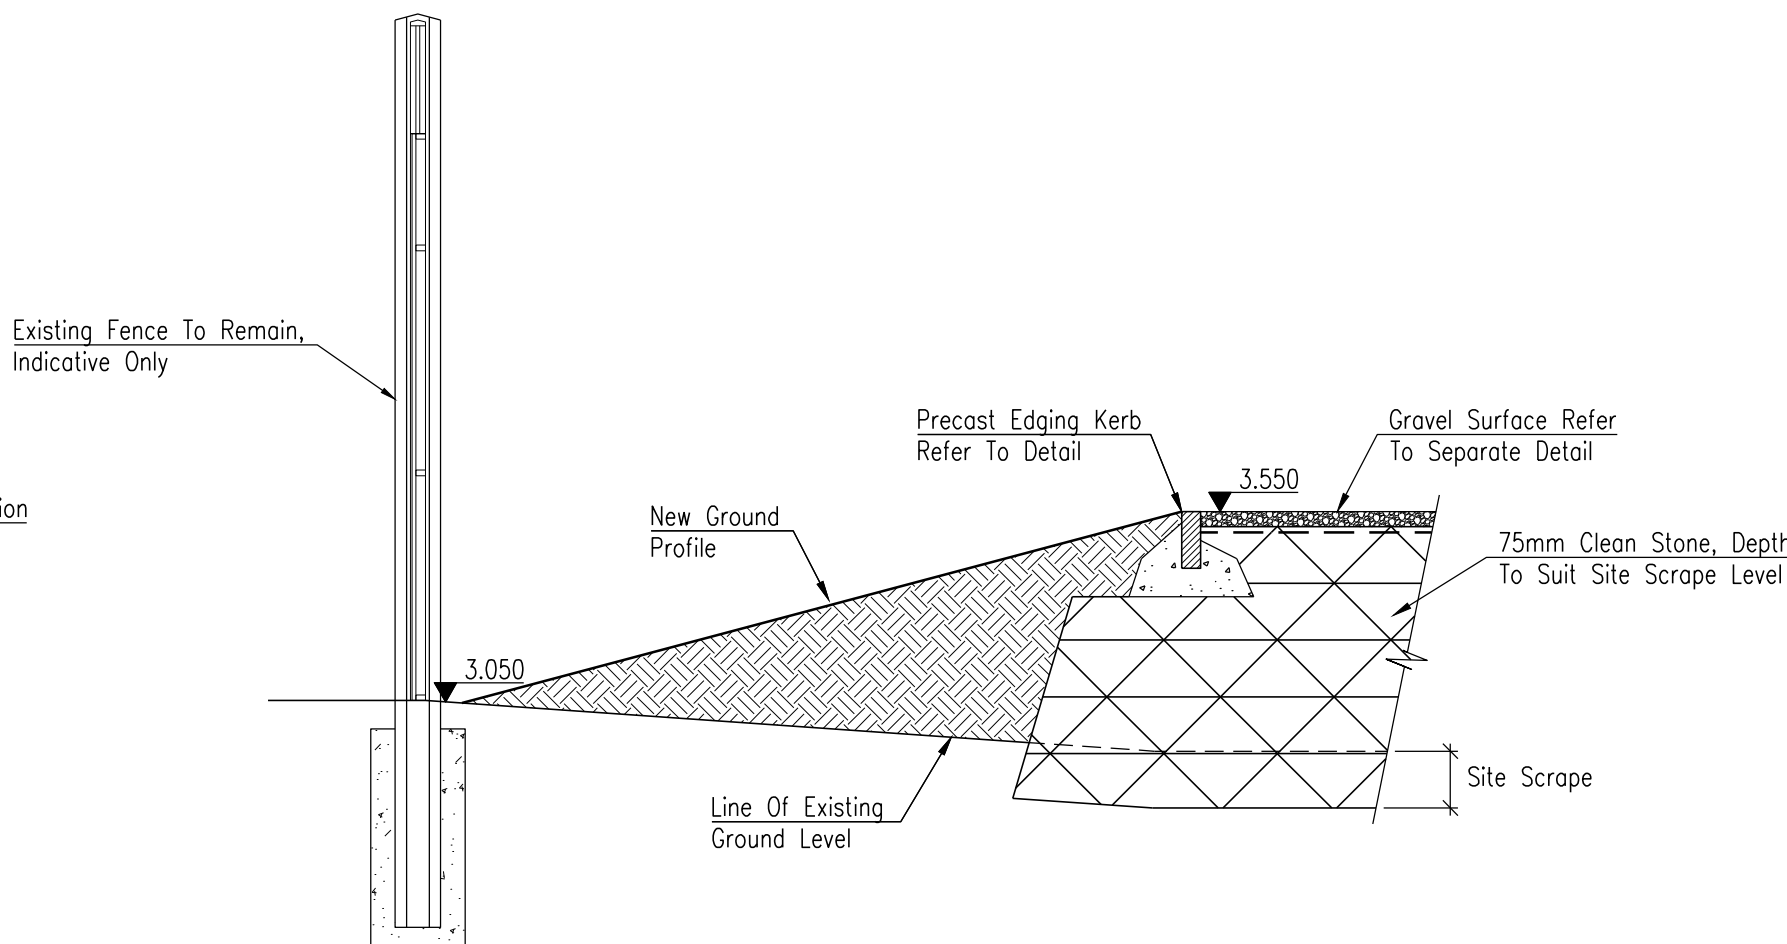


**Section C-C**  
Scale 1:20

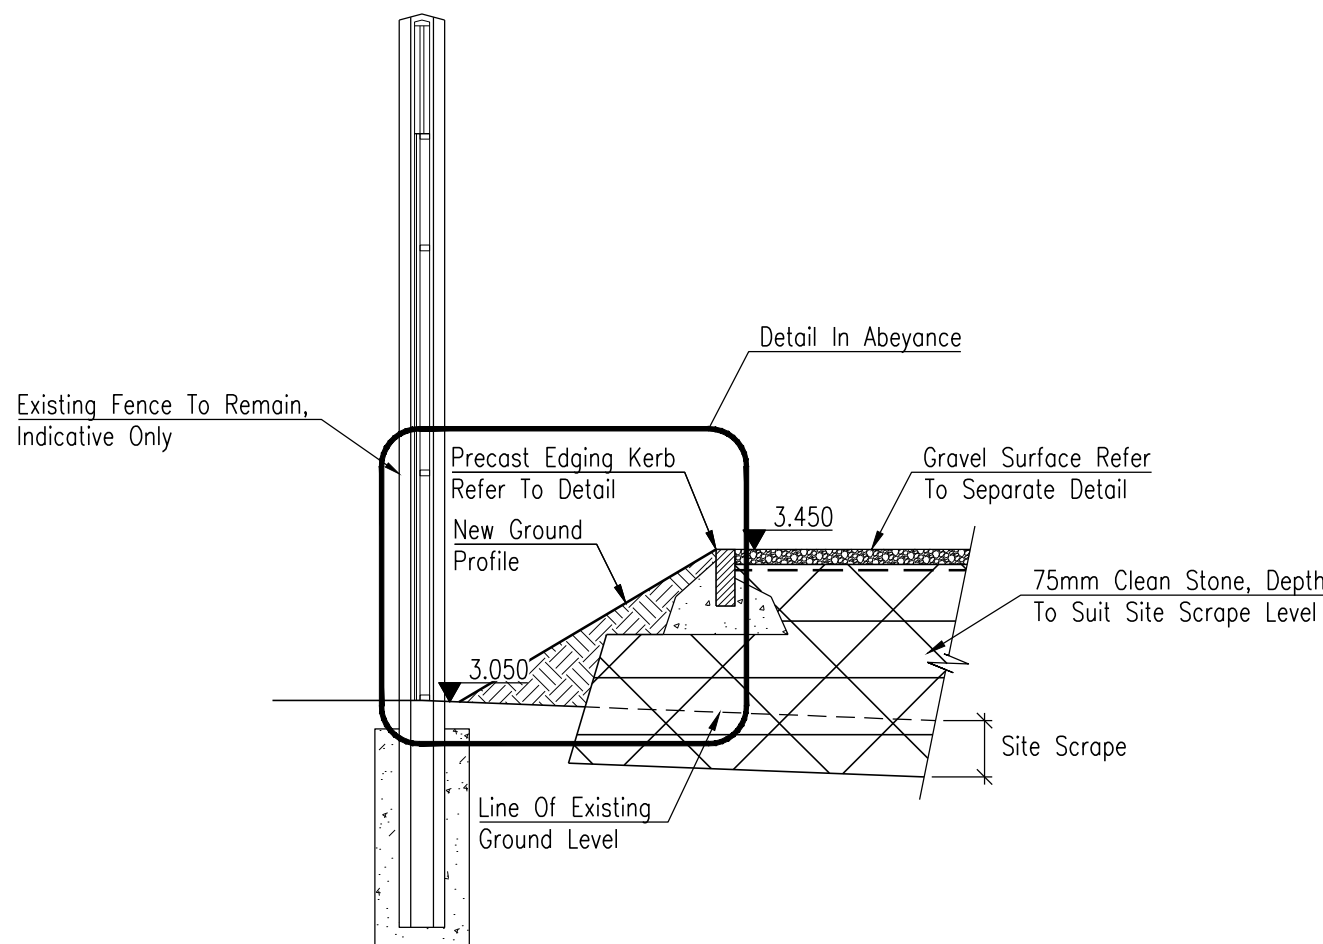


**Section D-D**  
Scale 1:20

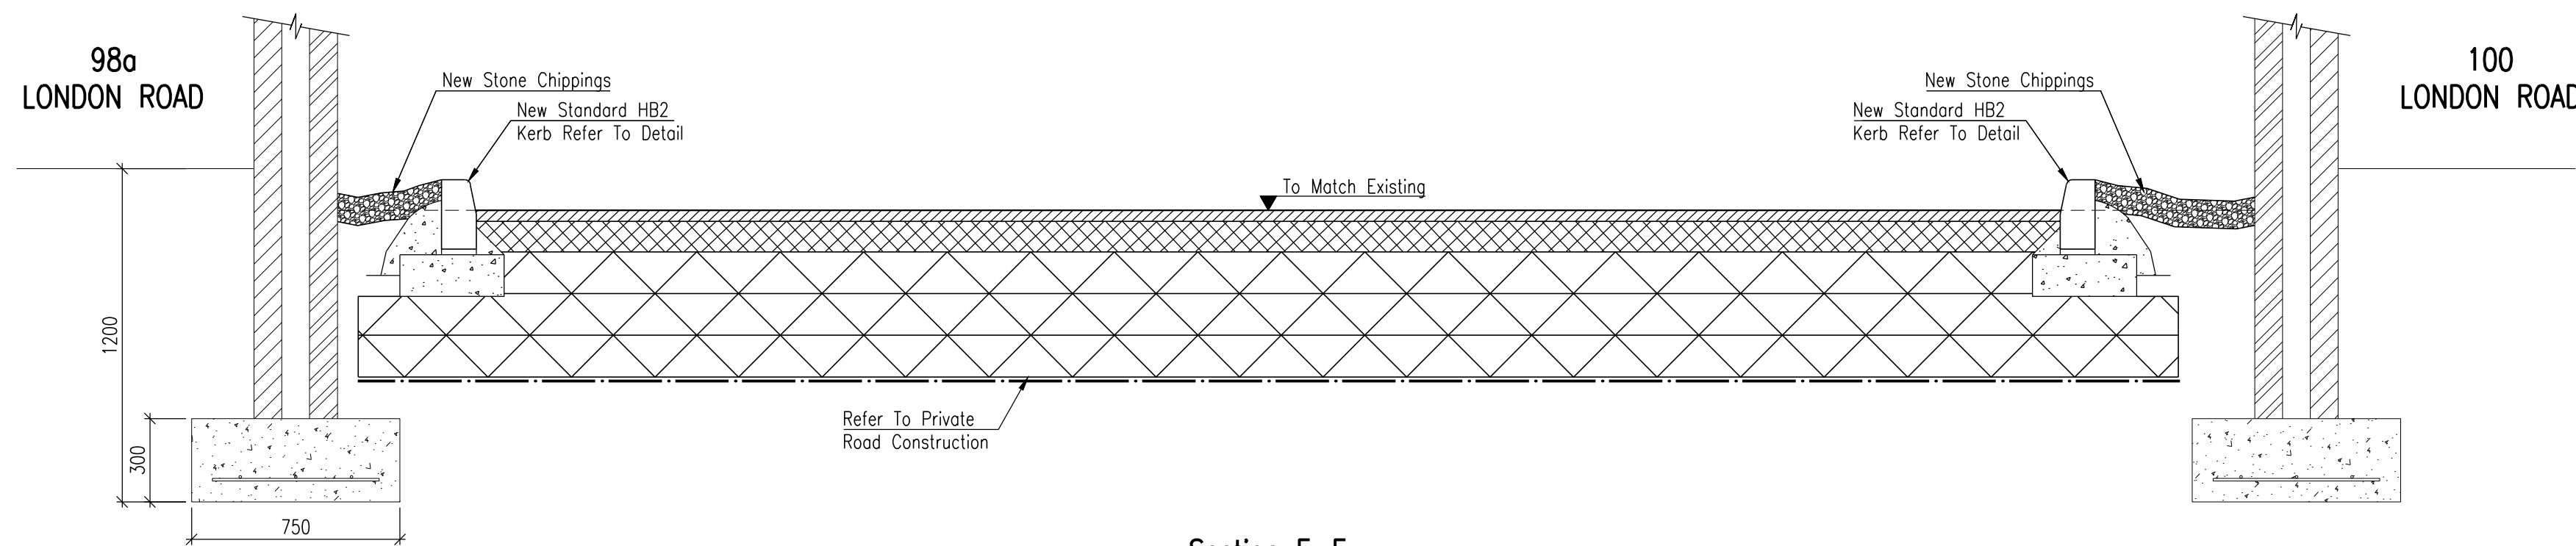


**Section E-E**  
Scale 1:20

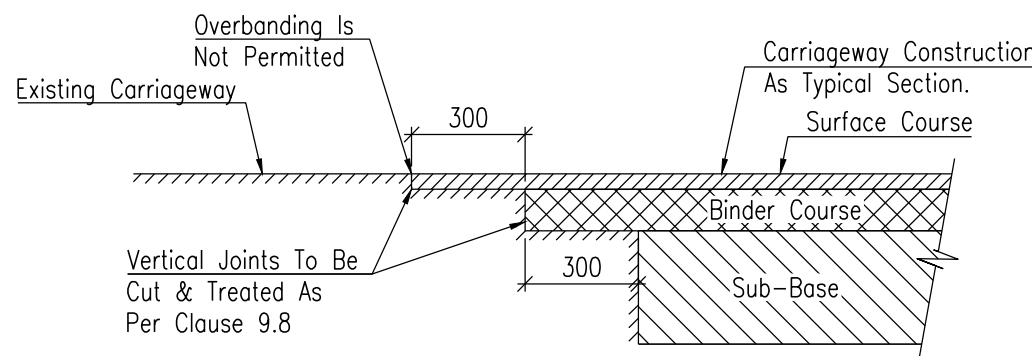


**Typical Joint With Existing Carriageways**  
Scale 1:20

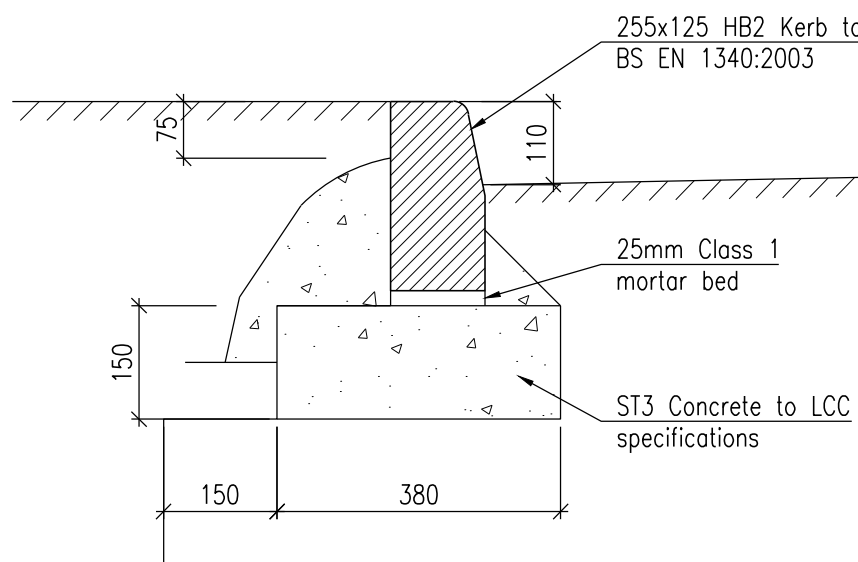


**Typical Standard Kerb Detail (125x225 HB)**  
Scale 1:10

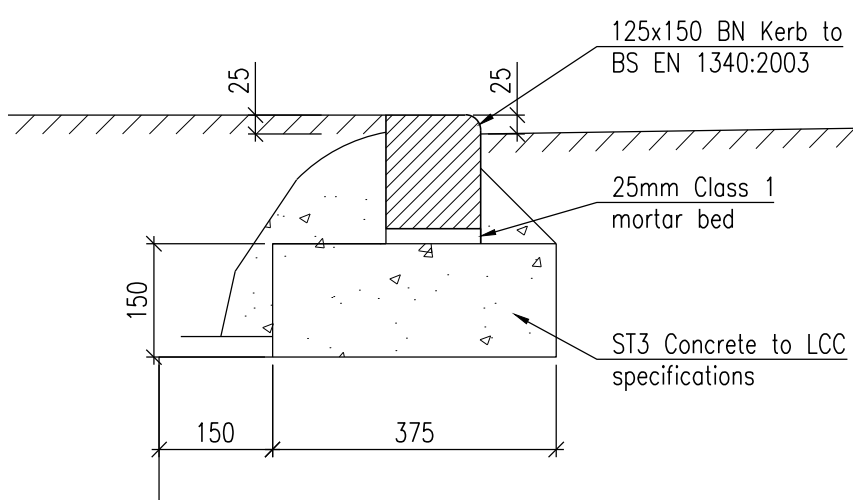

**Typical Dropped Kerb Detail (125x150 BN)**  
Scale 1:10

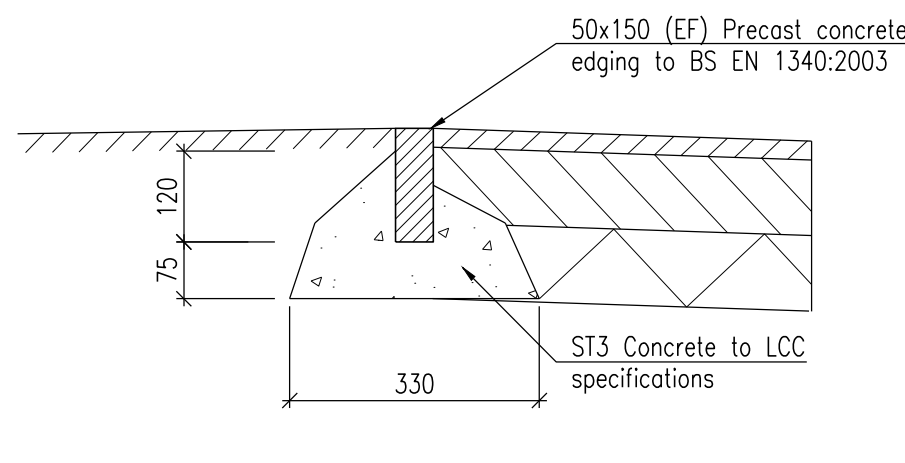

**Typical Edging Kerb Detail (50x150 EF)**  
Scale 1:10

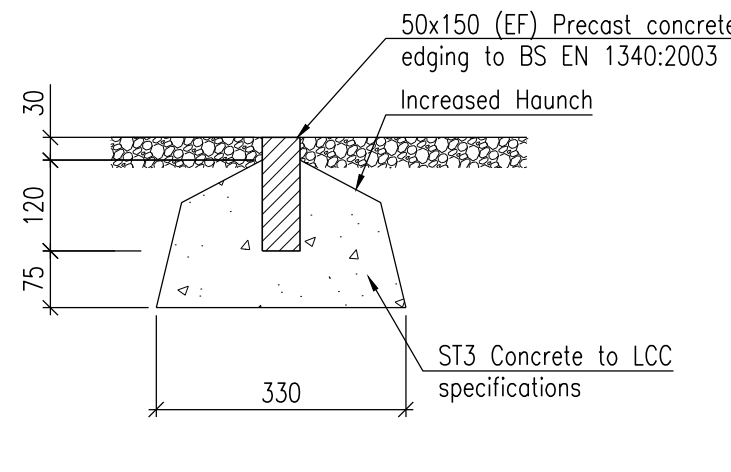

**Edging Kerb Detail (50x150 EF)  
Within Gravel Areas**  
Scale 1:10

| Rev   | Date     | Remarks              |
|---|----------|----------------------|
| FOR INFORMATION   |          |                      |
| <b>SRC</b> SIDEBOTTOM RICHARDSON CHENG LTD<br>CONSULTING STRUCTURAL AND CIVIL ENGINEERS<br>15 High Street, Spalding, Lincs. PE11 1TW<br>Tel: 01775 712660 Fax: 01775 712635 Email: src@srcld.com |          |                      |
| Project<br><b>Residential Development Rear of 100 London Road, Long Sutton, Spalding, Lincs. For D &amp; R Homes Ltd.</b>                                                                        |          |                      |
| Title<br><b>Proposed External Works Details</b>   |          |                      |
| Date   | Jan. '18 | Scale 1:20, 1:10 @A1 |
| Drawn   | MP       | Checked SRC          |
| Design   | SRC      | File Name 34917-02   |
| DRG No. 34917/02   |          | Rev -                |