
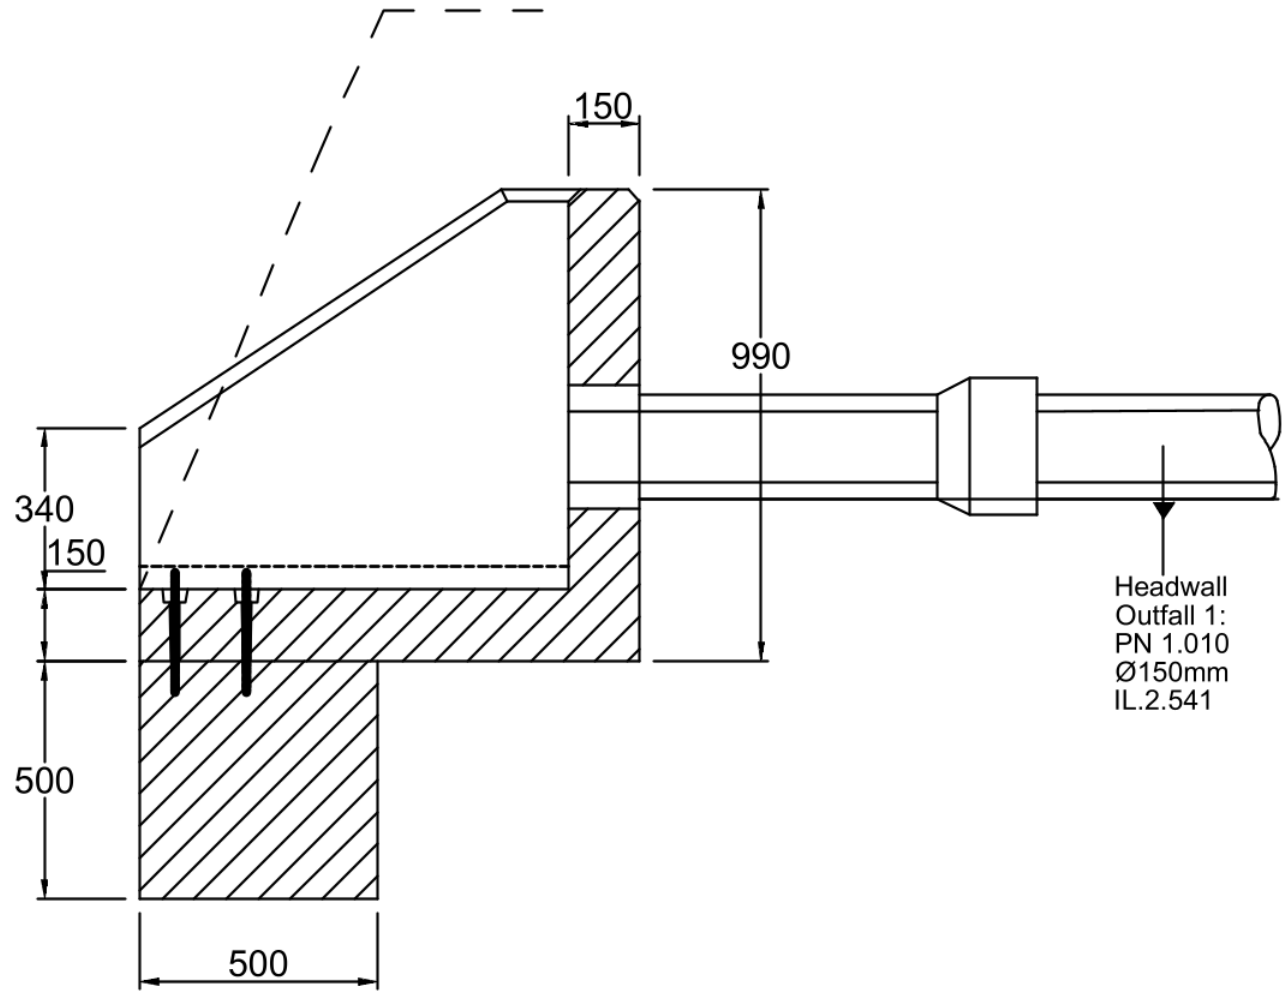
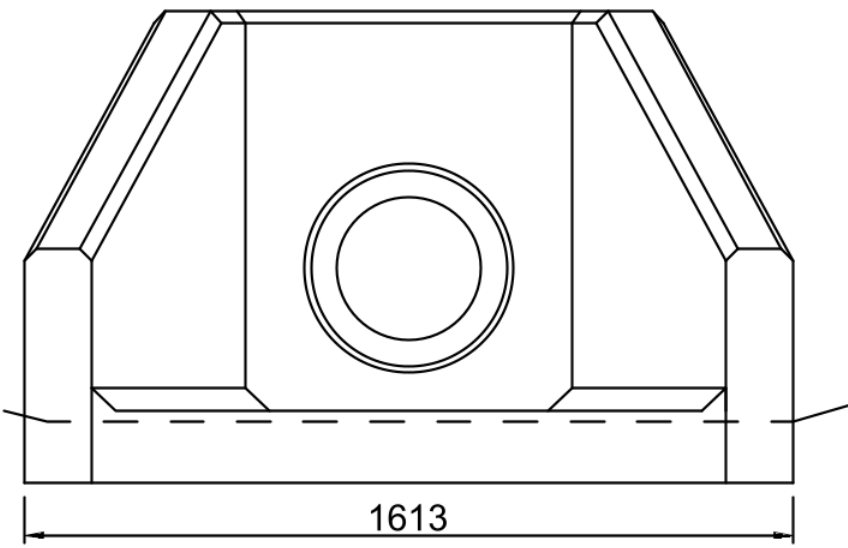


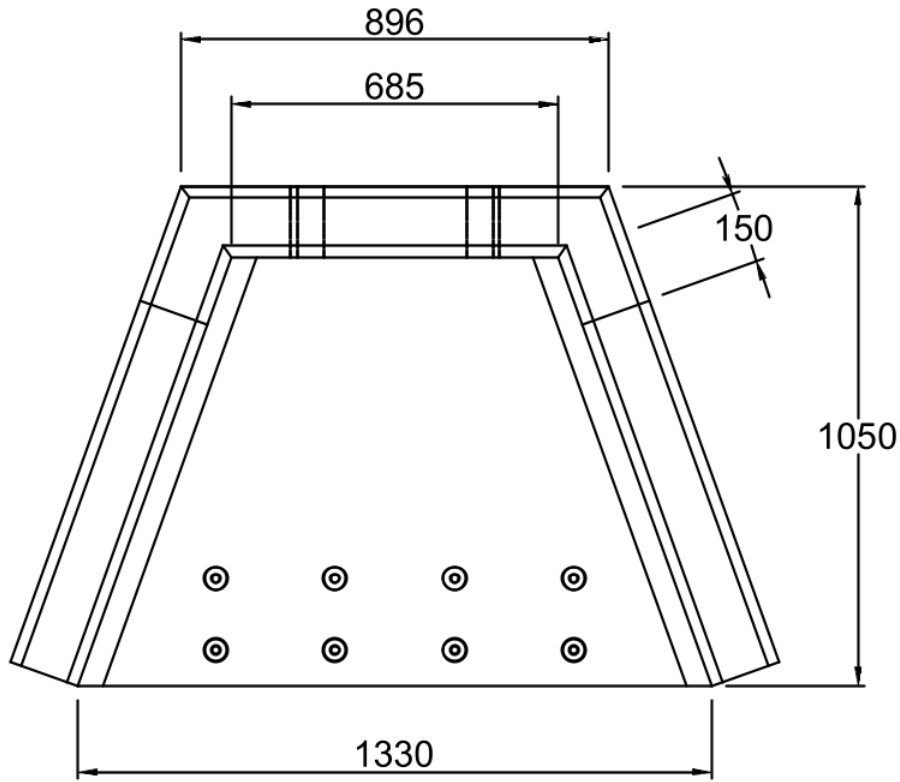

PRECAST CONCRETE HEADWALL OUTFALL,
SUPPLIED BY ALTHON - PRODUCT CODE
SFA6B HEADWALL (OR SUITABLE
ALTERNATIVE)

HEADWALL OUTFALL DETAIL
Scale 1:20